




PROPOSED
FRONT ELEVATION



PROPOSED
SIDE ELEVATION




PROPOSED
REAR ELEVATION

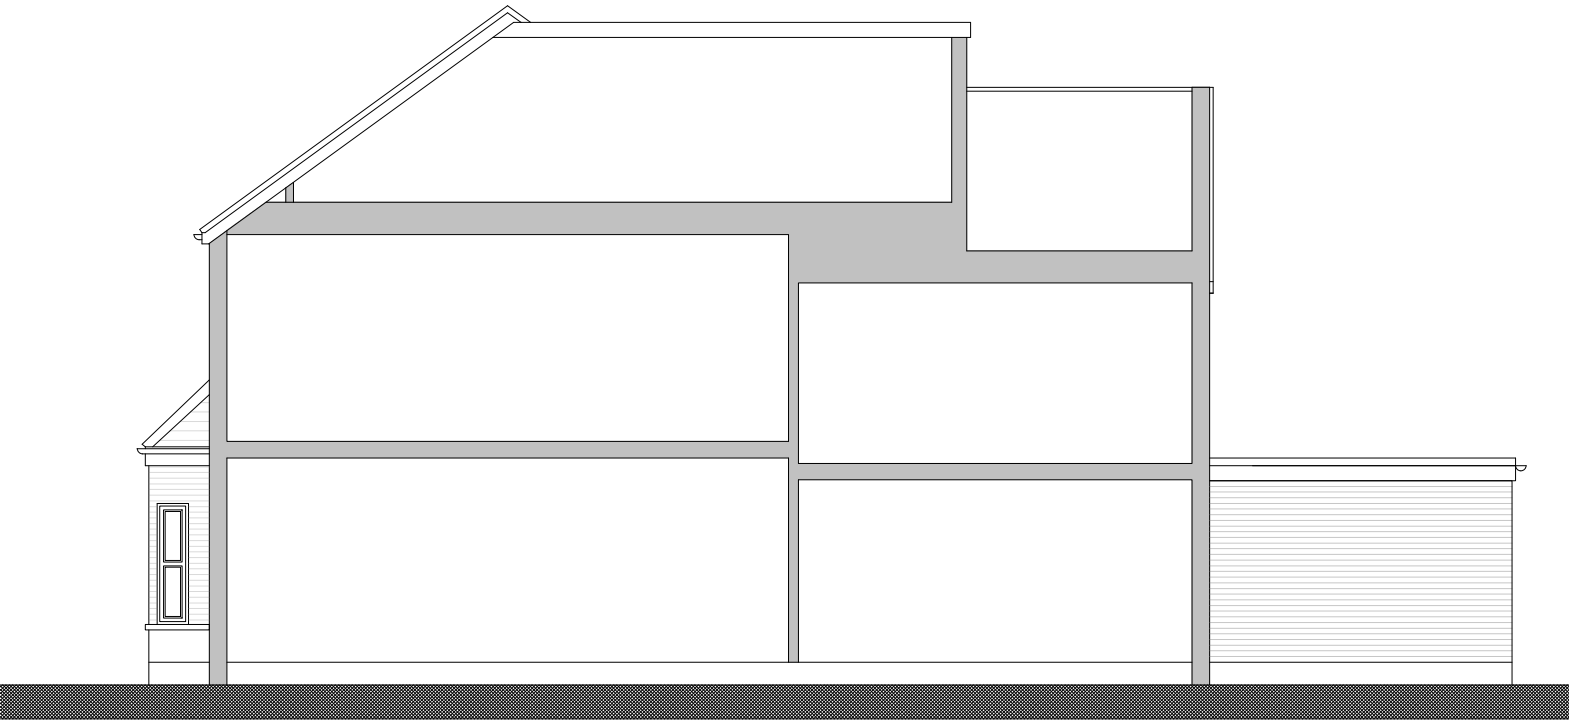

PROPOSED
SIDE SECTIONAL ELEVATION

Scale 1:100

 

Key

Rev	Date	Description
Revisions		

© Arcadia-Designs - This document and its design content is the copyright of ARCADIA-DESIGNS GROUP Ltd (Arcadia-Designs) and should NOT be copied or reproduced without written consent of the practice.
This drawing should be read in conjunction with all other information including project specification. Use written dimensions only and DO NOT scale. Site dimensions to be checked on site prior to ordering materials.



T: 07562740771 E: admin@arcadia-designs.co.uk
W: www.arcadia-designs.co.uk

Project
Change of Use/Intensification of Existing HMO to an 8-Person Sui Generis HMO, together with Single-Storey Rear Extension and Associated Cycle Storage

Client
Ms Zahida Parveen
Address
66 Erleigh Road, Reading
RG1 5NH
Drawing Title
Proposed Elevations

Date	Scale	Drawn
16th July 2026	1:100 @ A3	SH
Drawing Number	Revision	
RERR PL-401	/	

PLANNING