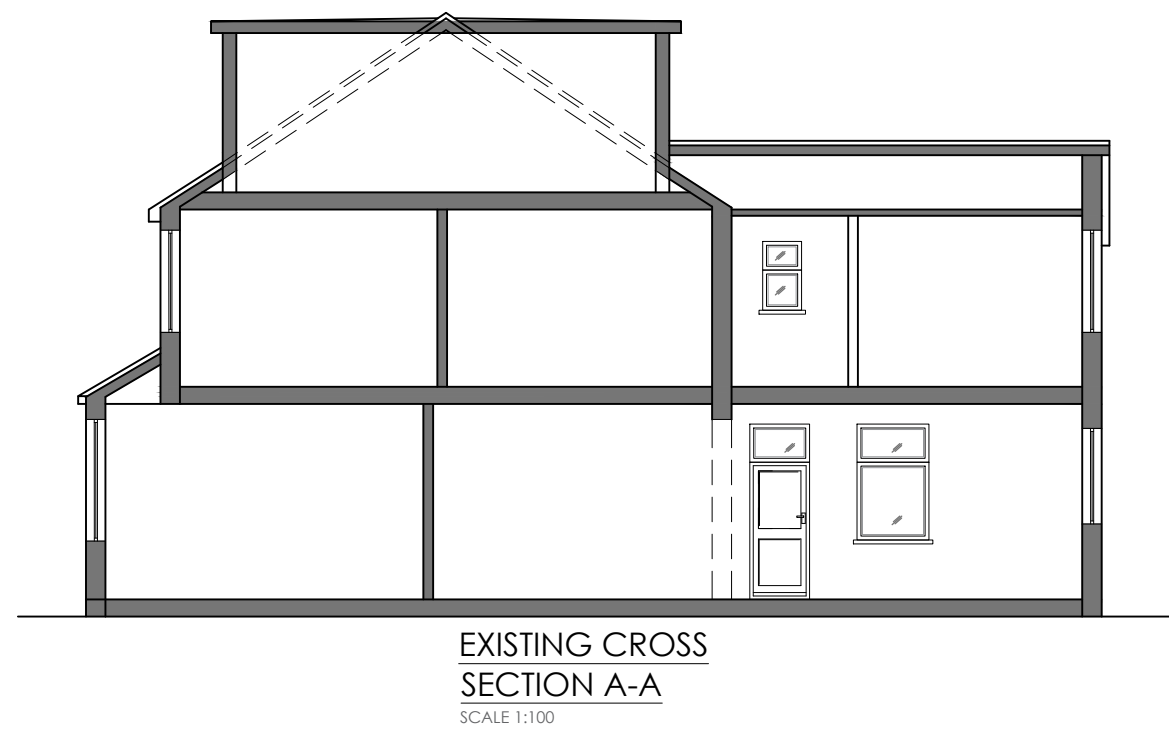
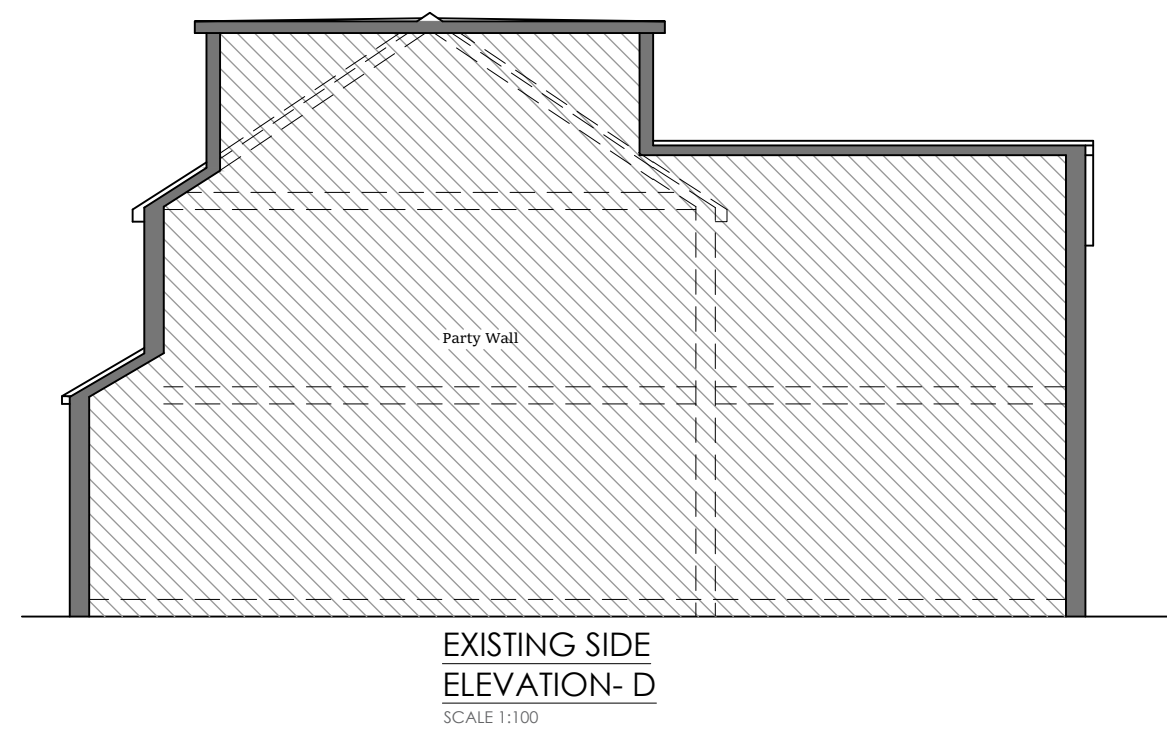
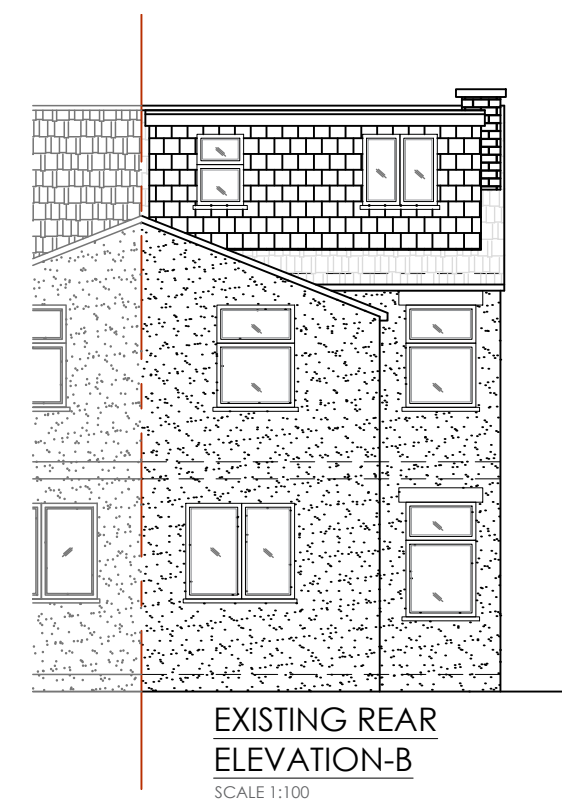
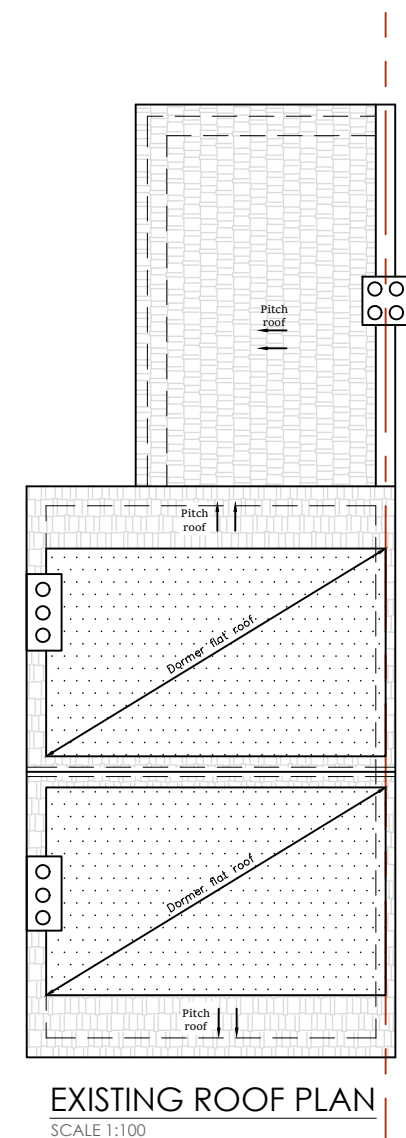
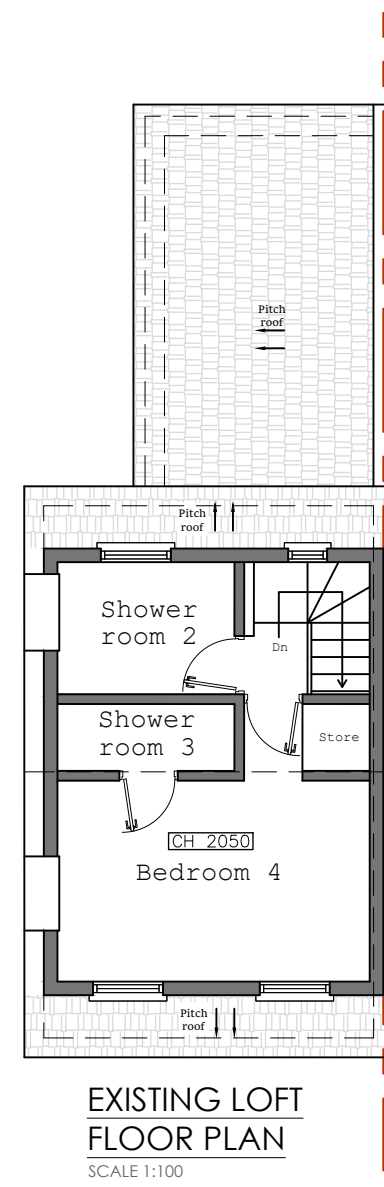
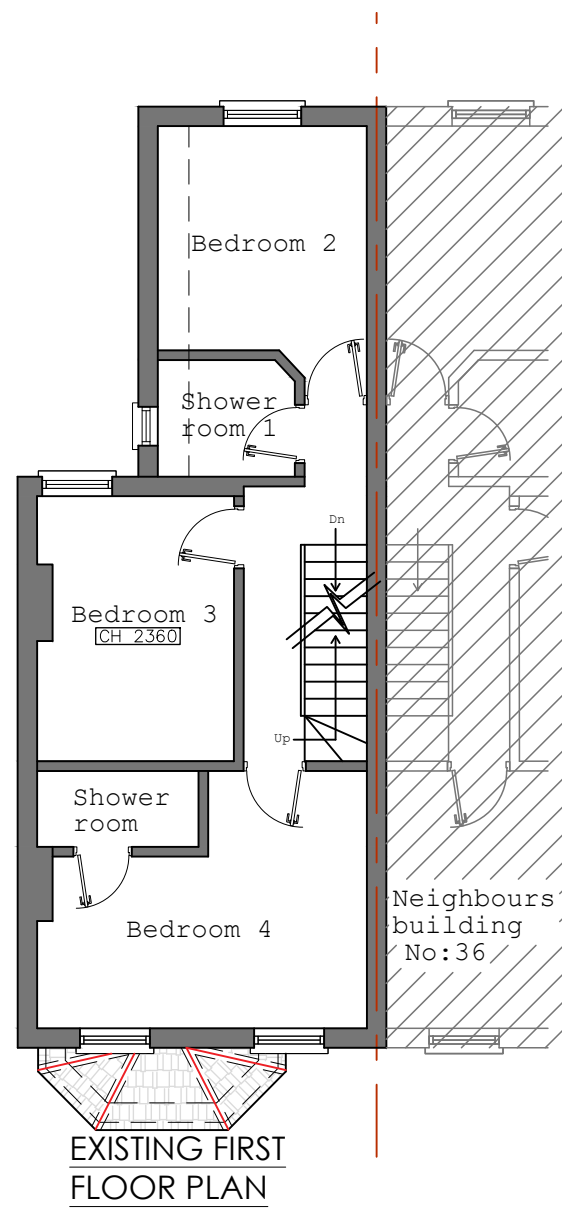
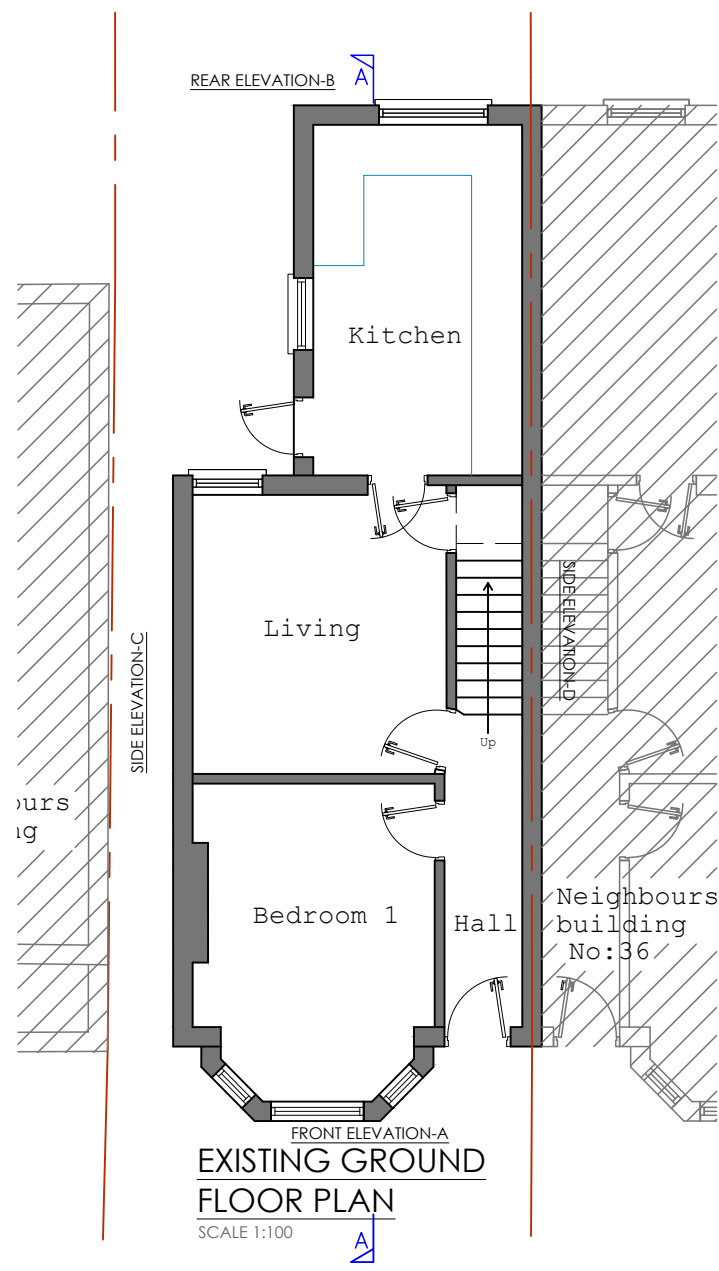


Do not scale off the drawings (scale only for planning purposes).

ARCH./CLIENT AMRITA	Drawn PP
Project Title 38 WANTAGE ROAD READING RG30 2SF	Checked UB
Drawing Title EXISTING FLOOR PLANS, ELEVATIONS AND CROSS SECTION	Scale 1:100
	Size A2
Project No. 2608/21	Drawing No. P-01
	Rev. -