




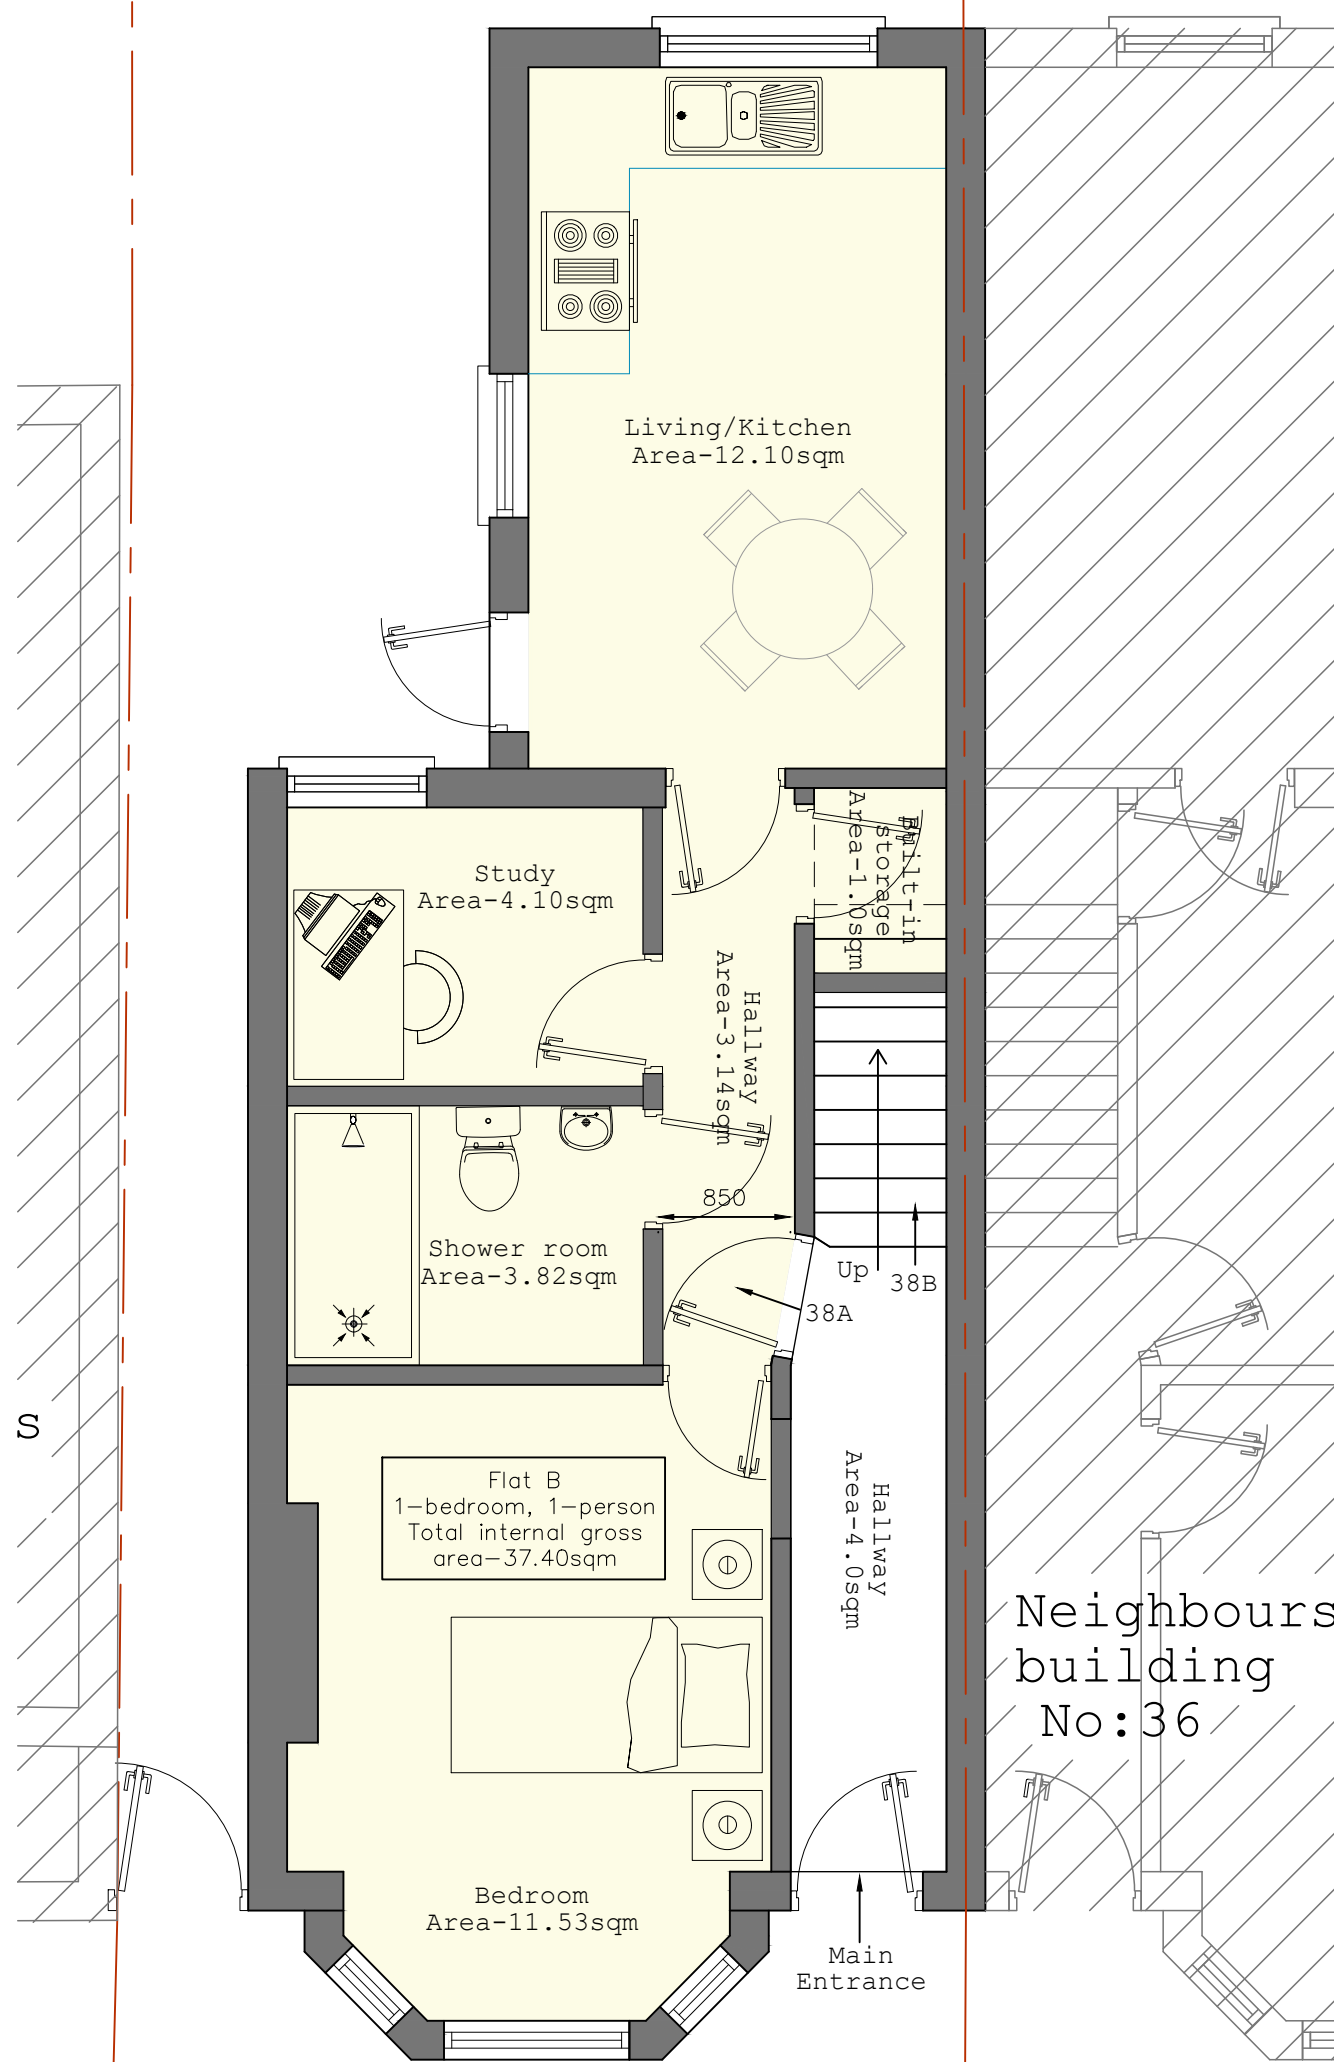


PROPOSED GROUND FLOOR PLAN
SCALE 1:50

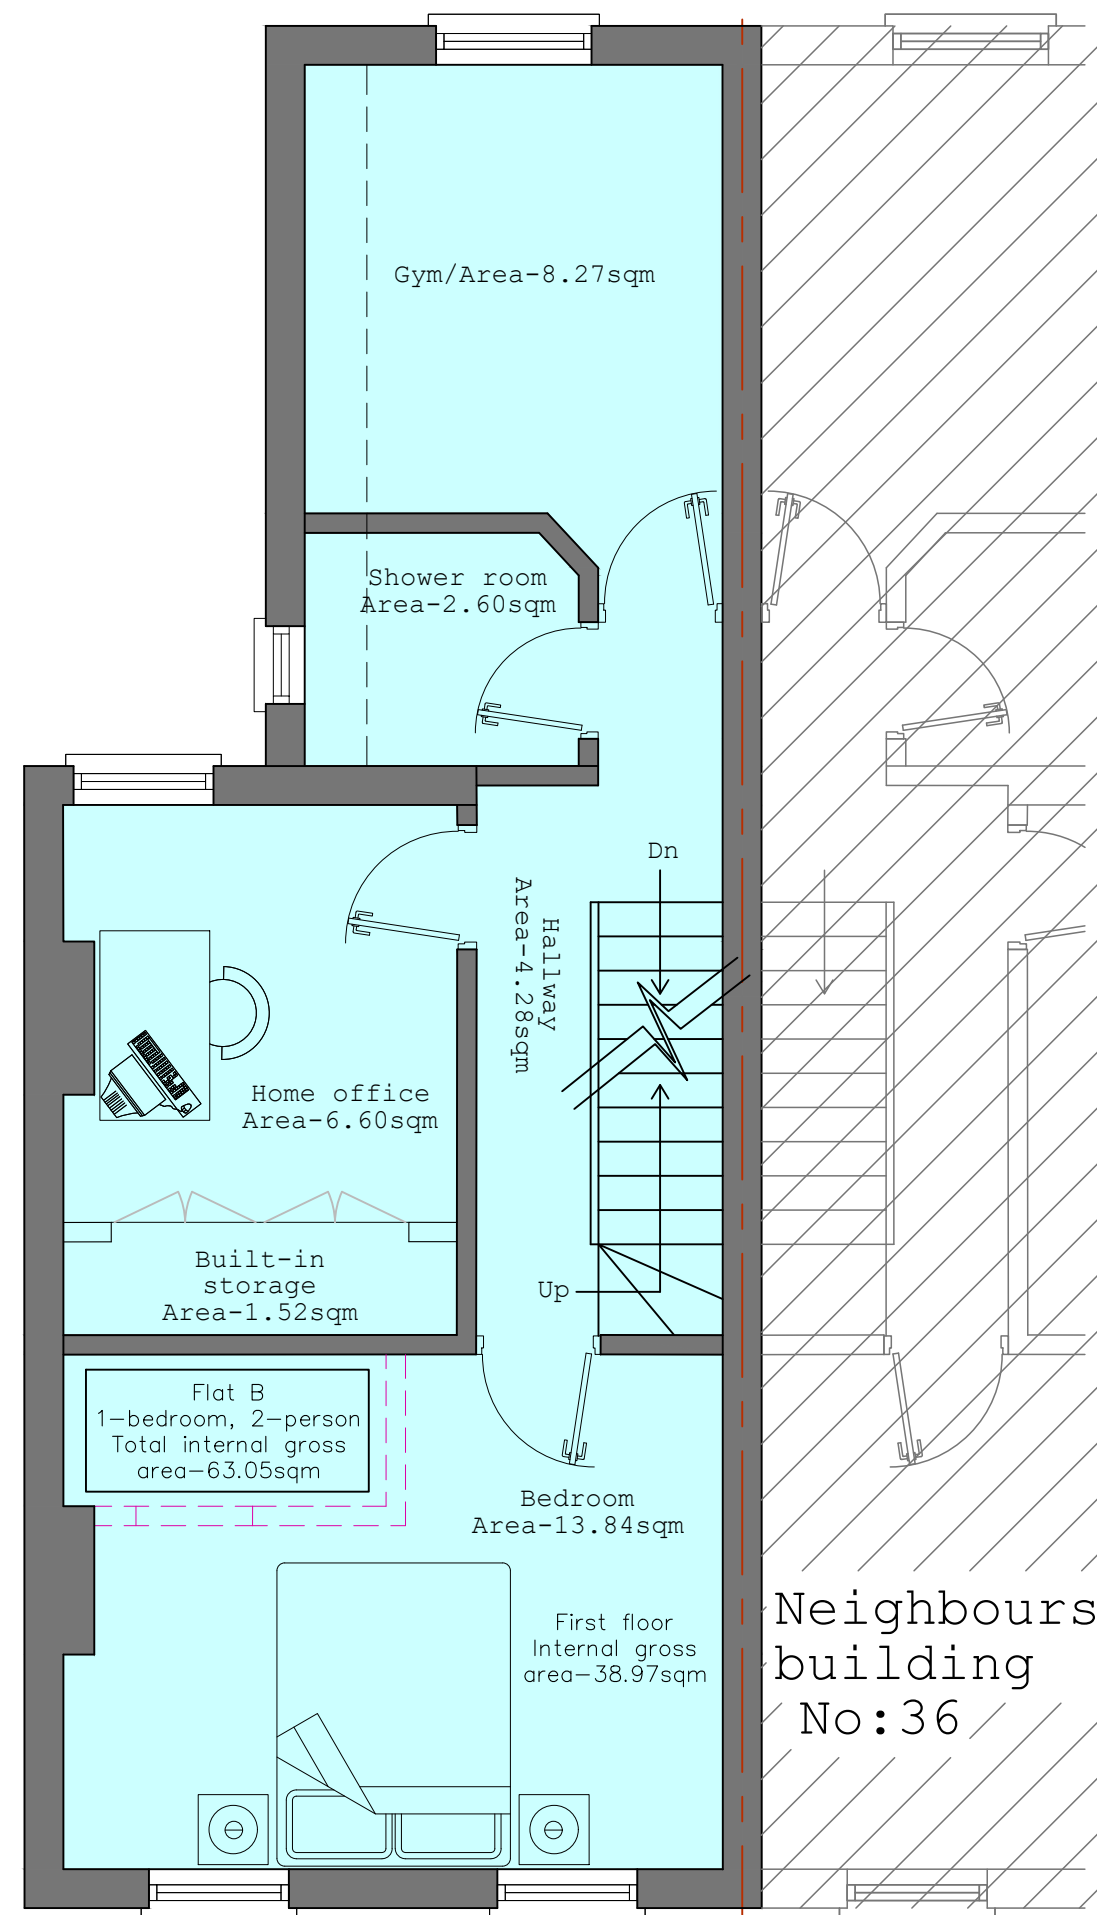

PROPOSED FIRST FLOOR PLAN
SCALE 1:50

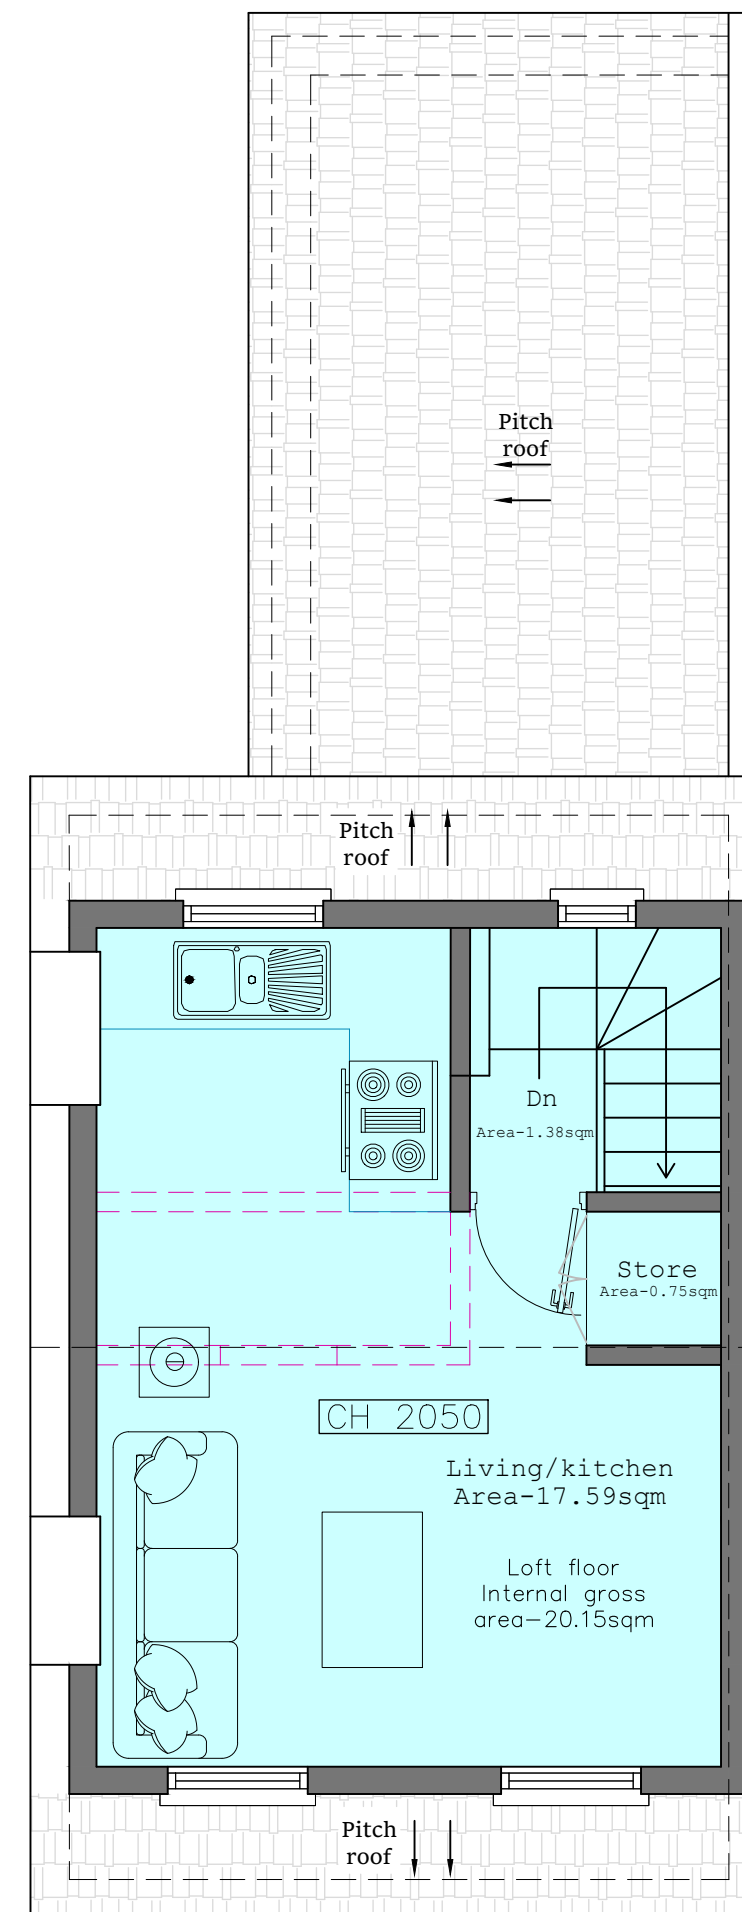

PROPOSED LOFT FLOOR PLAN
SCALE 1:50

 

Do not scale off the drawings (scale only for planning purposes).

ARCH./CLIENT AMRITA	Drawn PP
Project Title 38 WANTAGE ROAD READING RG30 2SF	Checked UB
Drawing Title PROPOSED FLOOR PLANS	Scale 1: 50
	Size A2
Project No. 2608/21	Drawing No. P-02
	Rev. -