



Produced on 06 August 2026 from the Ordnance Survey National Geographic Database and incorporating surveyed revision available at this date.
This map shows the area bounded by 469358 173494, 469500 173494, 469500 173636, 469358 173636, 469358 173494
Crown copyright and database rights 2026 OS 100054135. Supplied by copla ltd trading as UKPlanningMaps.com a licensed Ordnance Survey partner (OS 100054135).
Data licence expires 06 August 2027. Unique plan reference: v2g//1455690/1948071

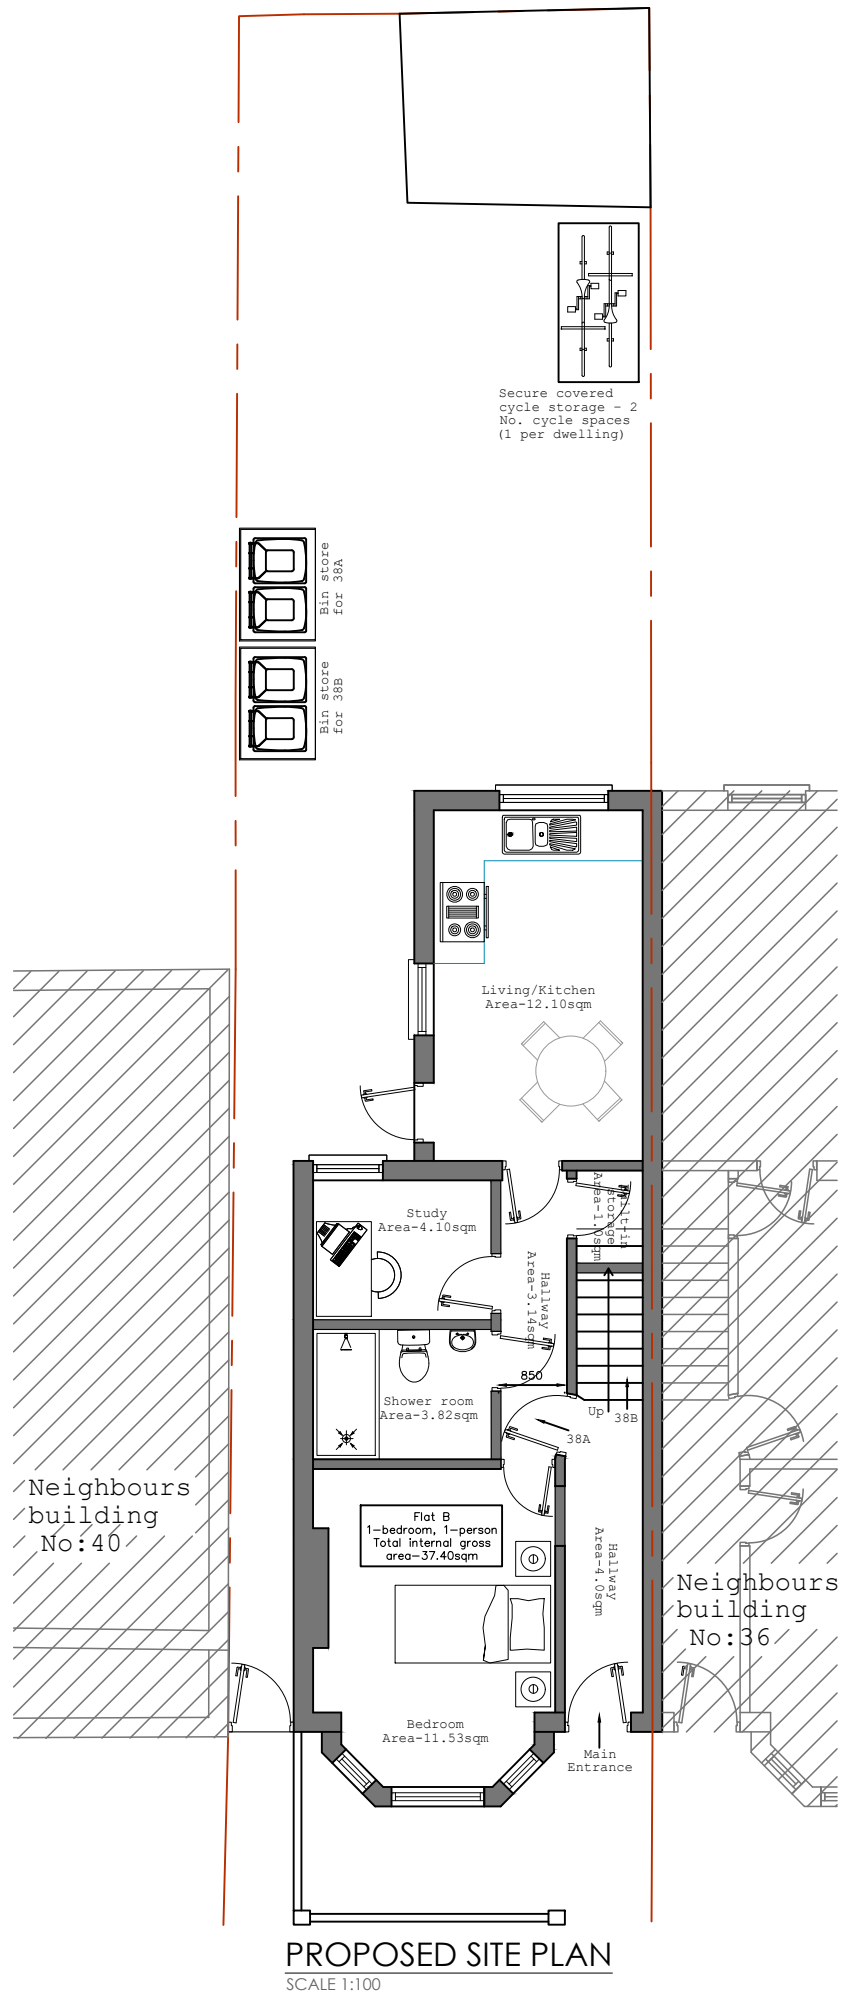

LOCATION MAP
SCALE 1:1250

PROPOSED CONVERSION
OF EXISTING HMO INTO
TWO SELF-CONTAINED
RESIDENTIAL UNITS
(FLATS 38A & 38B)

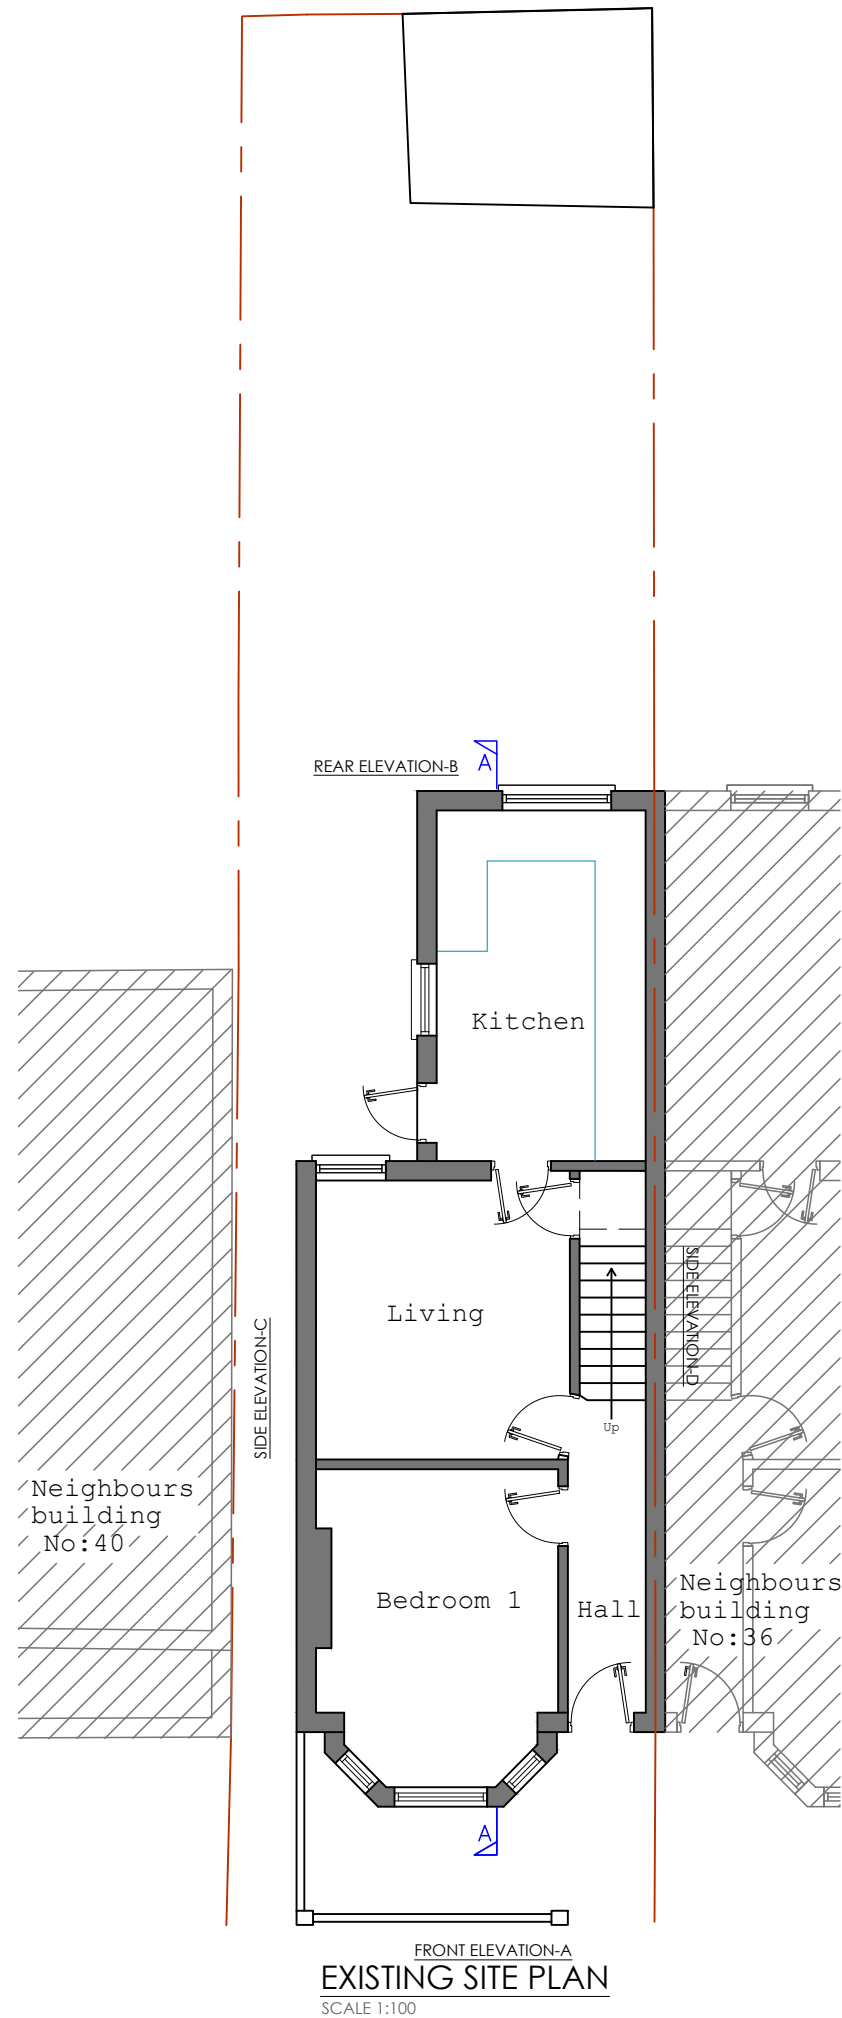

PROPOSED BLOCK PLAN
SCALE 1:500

Do not scale off the drawings (scale only for planning purposes).

ARCH./CLIENT AMRITA	Drawn PP		
Project Title 38 WANTAGE ROAD READING RG30 2SF	Checked UB		
Drawing Title EXISTING & PROPOSED SITE PLAN, LOCATION PLAN AND BLOCK PLAN	Scale 1:500/1250		Size A2
	Project No. 2608/21	Drawing No. P-05	Rev. —