


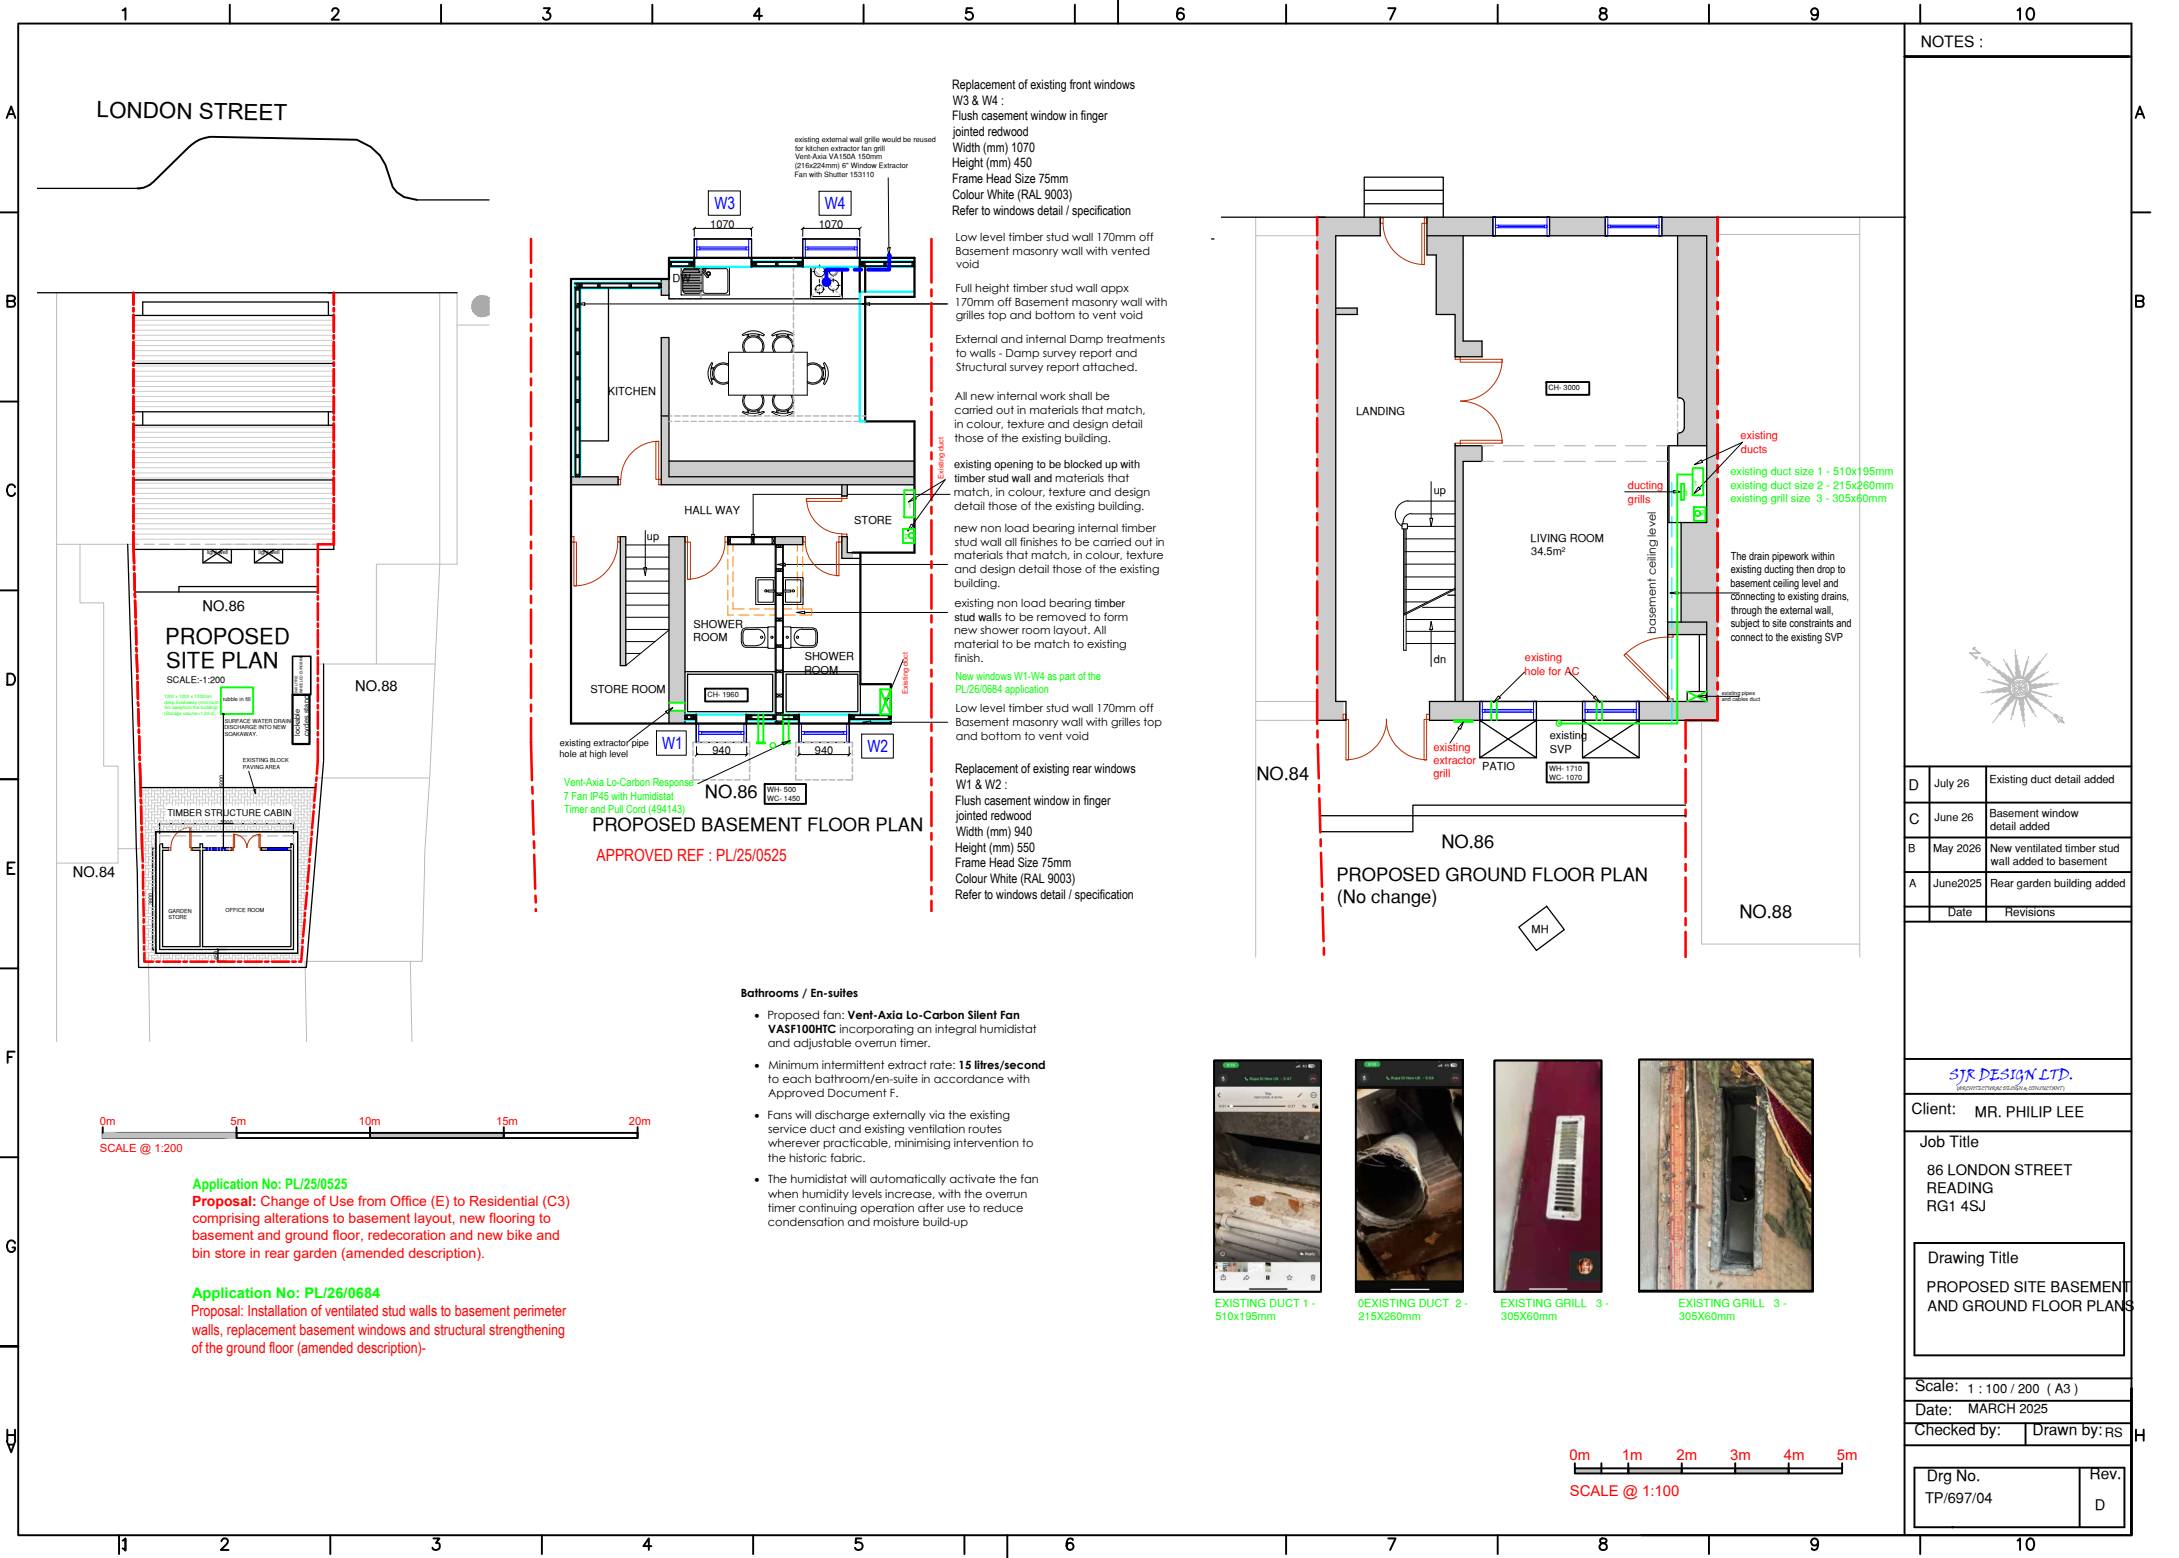

NOTES :		
D		
July 26	Existing duct detail added	
C		
June 26	Basement window detail added	
B		
May 2026	New ventilated timber stud wall added to basement	
A		
June2025	Rear garden building added	
Date		Revisions
SJK DESIGN LTD. (INCORPORATED IN SINGAPORE)		
Client: MR. PHILIP LEE		
Job Title		
86 LONDON STREET READING RG1 4SJ		
Drawing Title		
PROPOSED SITE BASEMENT AND GROUND FLOOR PLANS		
Scale: 1 : 100 / 200 (A3)		
Date: MARCH 2025		
Checked by:		Drawn by: RS
Drg No. TP/697/04		Rev. D