

Reading Council


6 Sheet Advertising Proposal

6 Sheet Panel O/S

58-60 Oxford Road RG1 7LT

SITE PLAN & IMAGES

JCDecaux

 

6 Sheet Panel outside


58-60 Oxford Road

RG1 7LT

Easting:471087

Northing:173411

 APPLICATION SITE

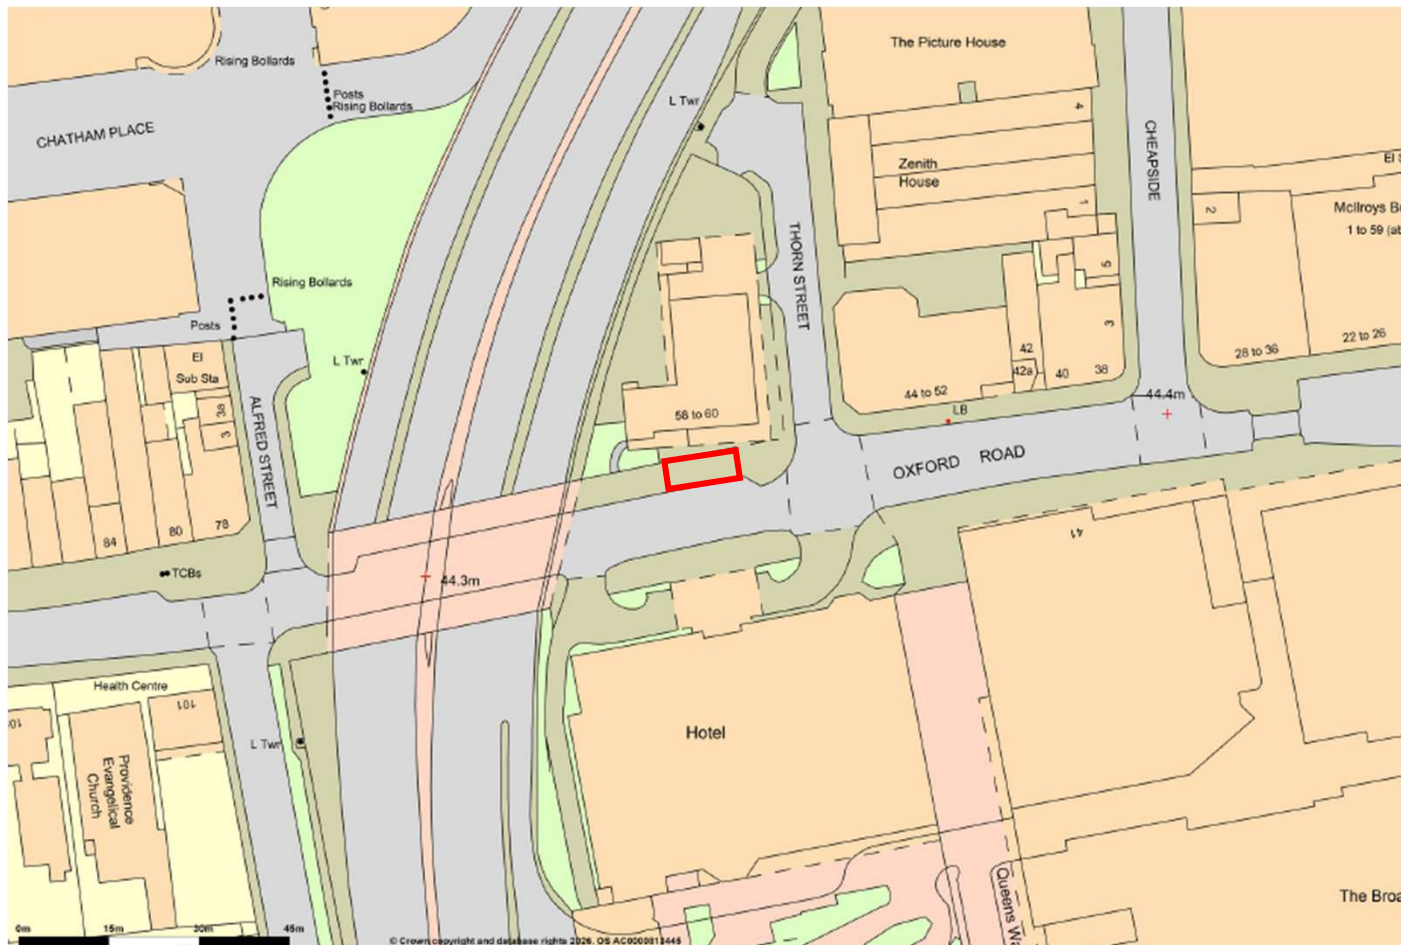

Scale 1:1250

0m 50m 100m

JCDecaux



6 Sheet Panel outside

58-60 Oxford Road


RG1 7LT

Easting:471087

Northing:173411



6 Sheet Panel

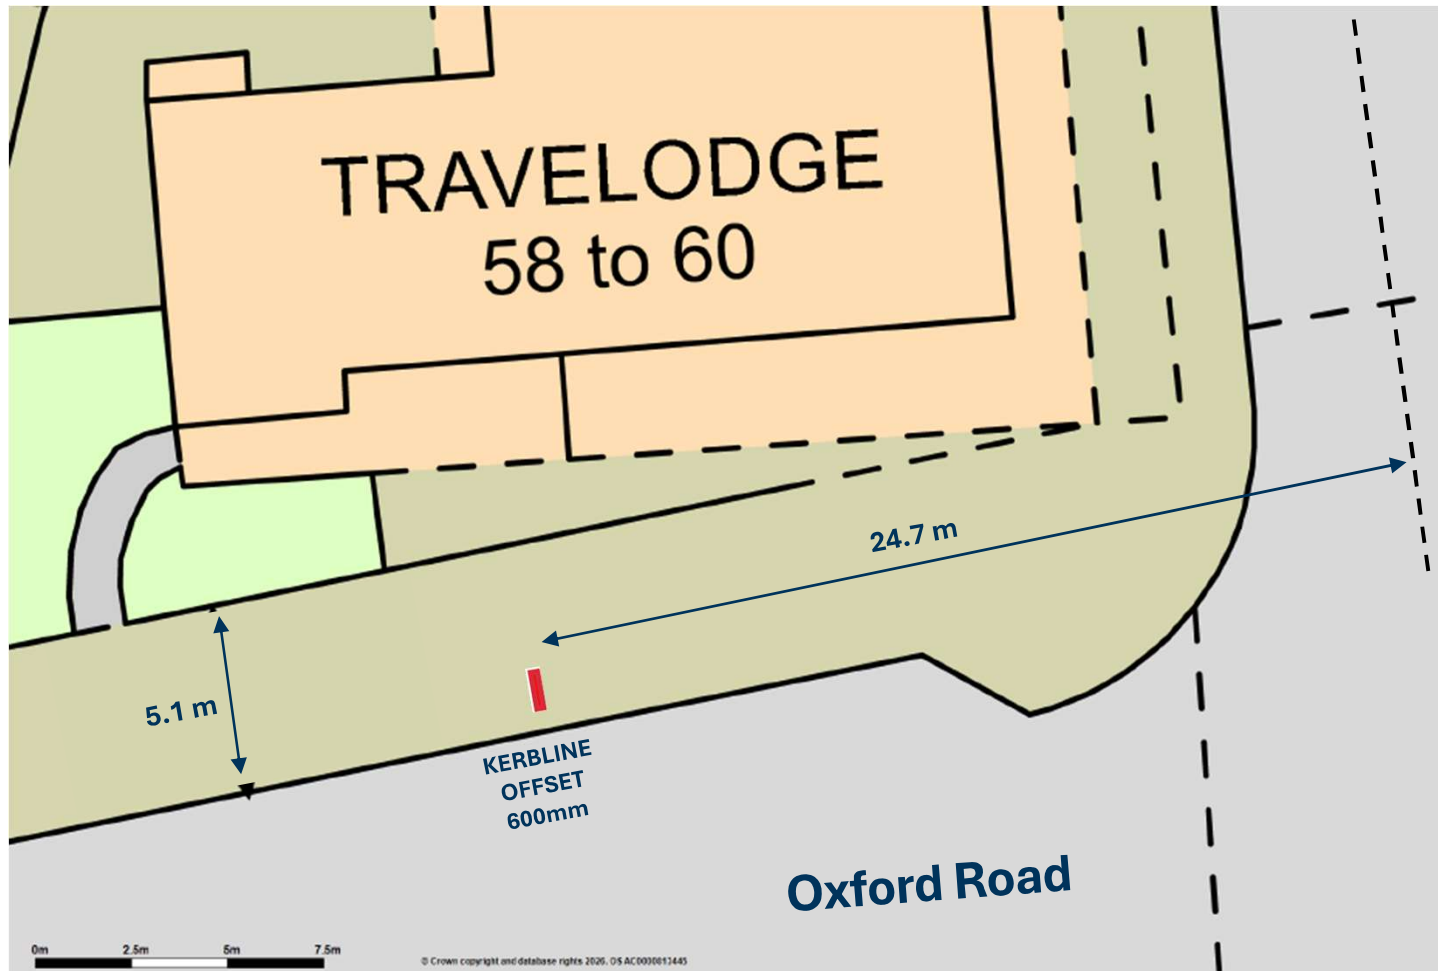

0m 2.5m 5m 7.5m

© Crown copyright and database rights 2026. OS AC0000013445

Scale 1:200

0m 5m 10m

JCDecaux

6 Sheet Panel outside

58-60 Oxford Road

RG1 7LT



SITE IMAGES