

Reading Council

Shelter Advertising Proposal

Bus Shelter O/S

25a - 25b Friar Street RG1 1DP

SITE PLAN & IMAGES

JCDecaux



Bus Shelter outside


25a - 25b Friar Street

RG1 1DP

Easting:471477

Northing:173593

 APPLICATION SITE

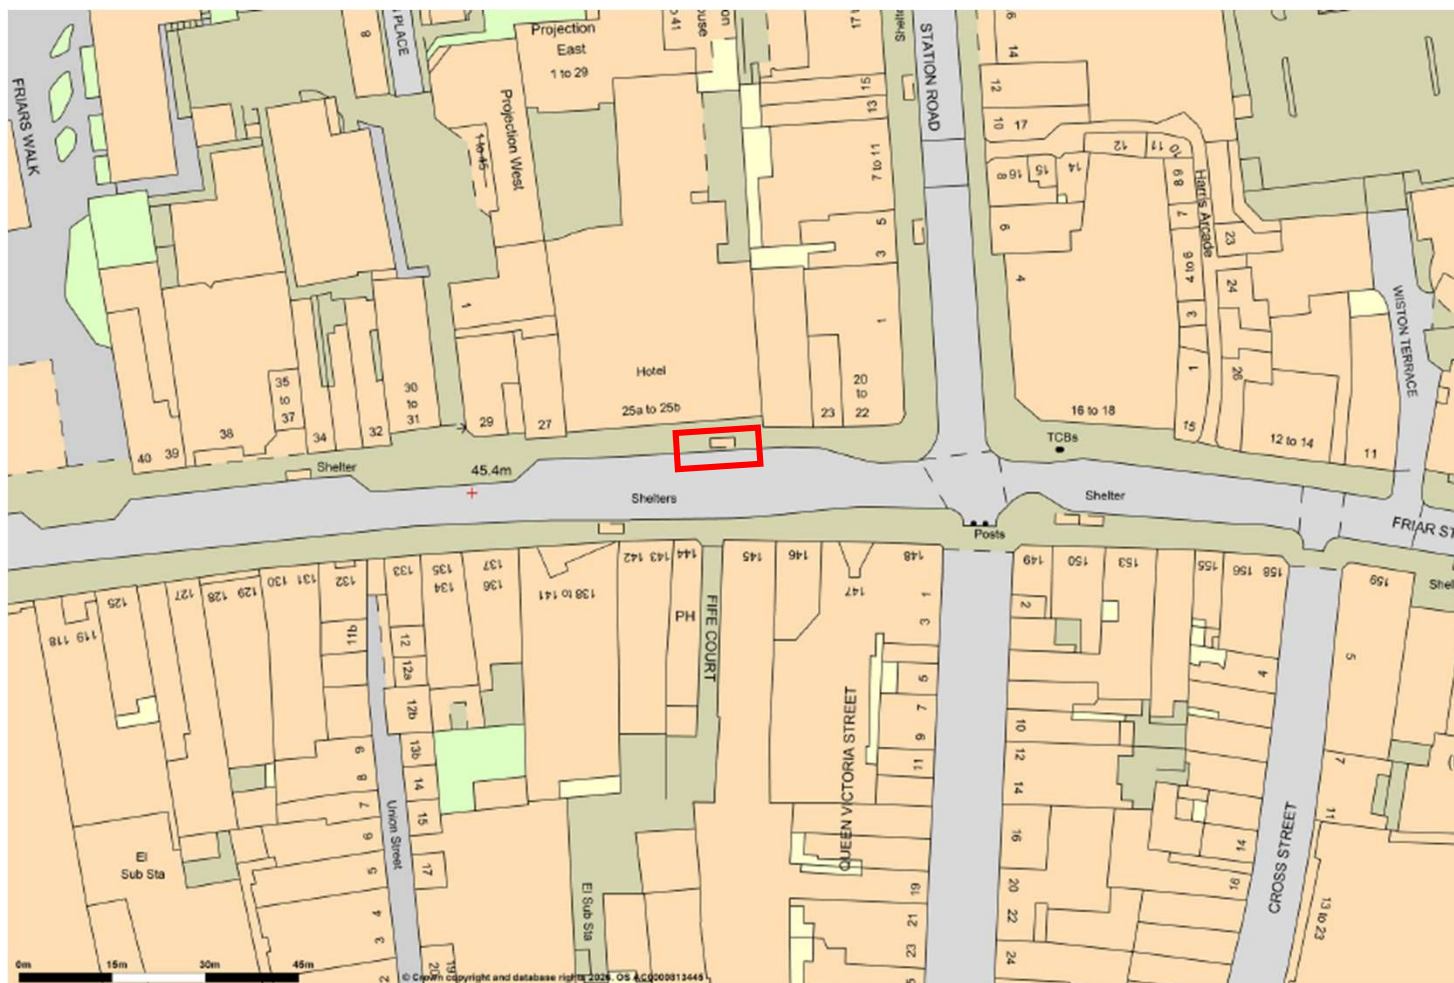

Scale 1:1250

0m

50m

100m



JCDecaux




Bus Shelter outside

25a - 25b Friar Street

RG1 1DP

Easting:471477

Northing:173593

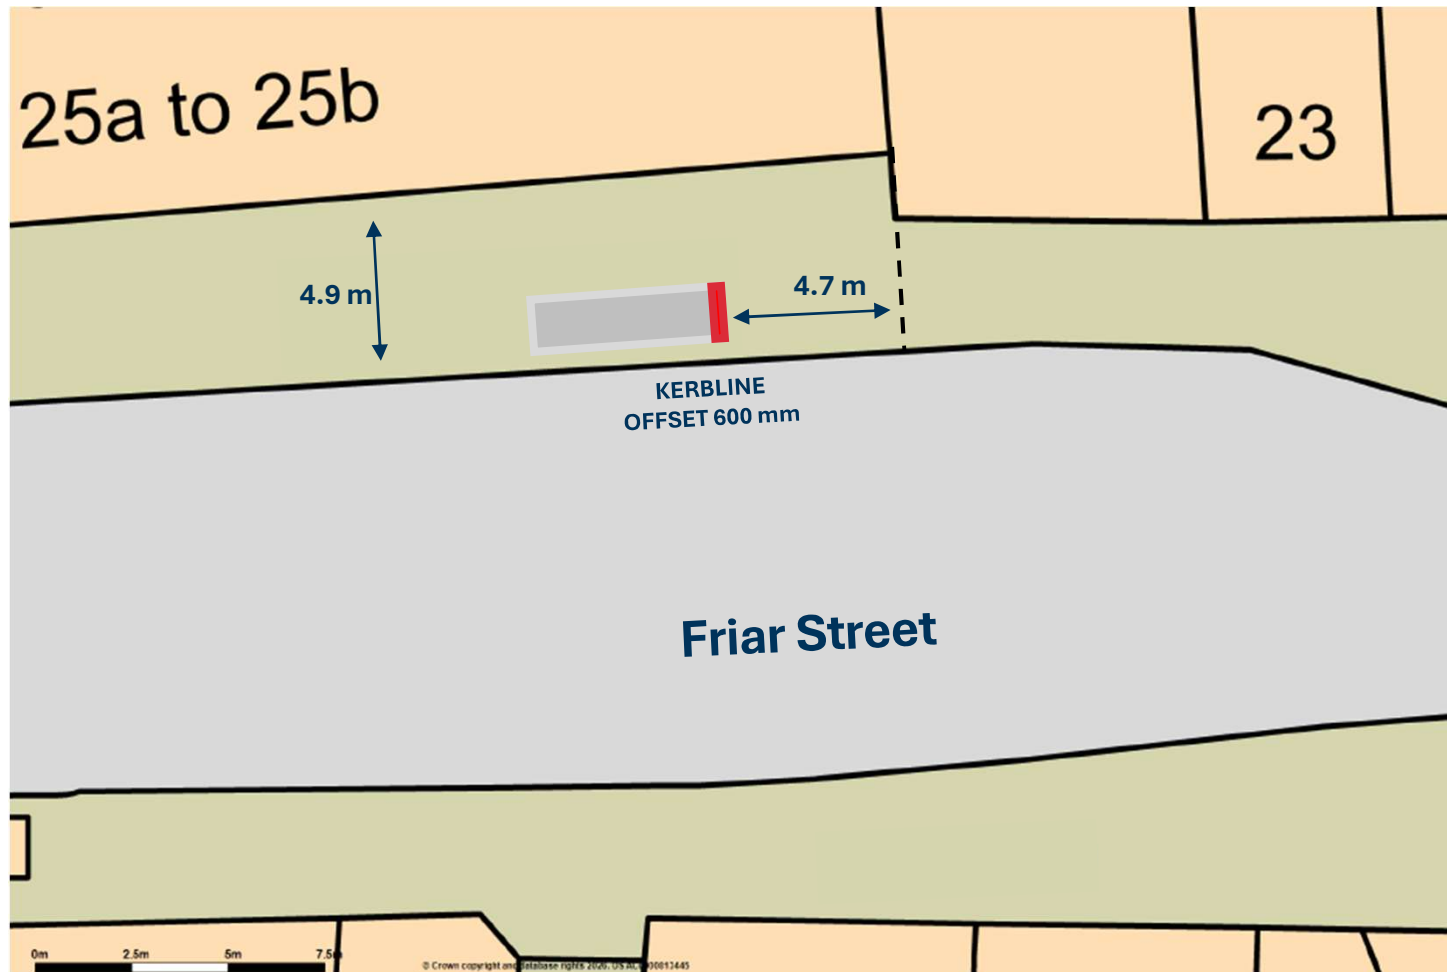

Scale 1:200



JCDecaux

**Bus Shelter outside
25a - 25b Friar Street
RG1 1DP**



SITE IMAGES