

JCDecaux

**RDG0150AB & RDG0151AB
A03156**

Reading Council

Shelter Advertising Proposal


Bus Shelter O/S

129 Friar Street RG1 1HP

SITE PLAN & IMAGES



JCDecaux

 

Bus Shelter outside


129 Friar Street

RG1 1HP

Easting: 471338

Northing: 173581

 APPLICATION SITE

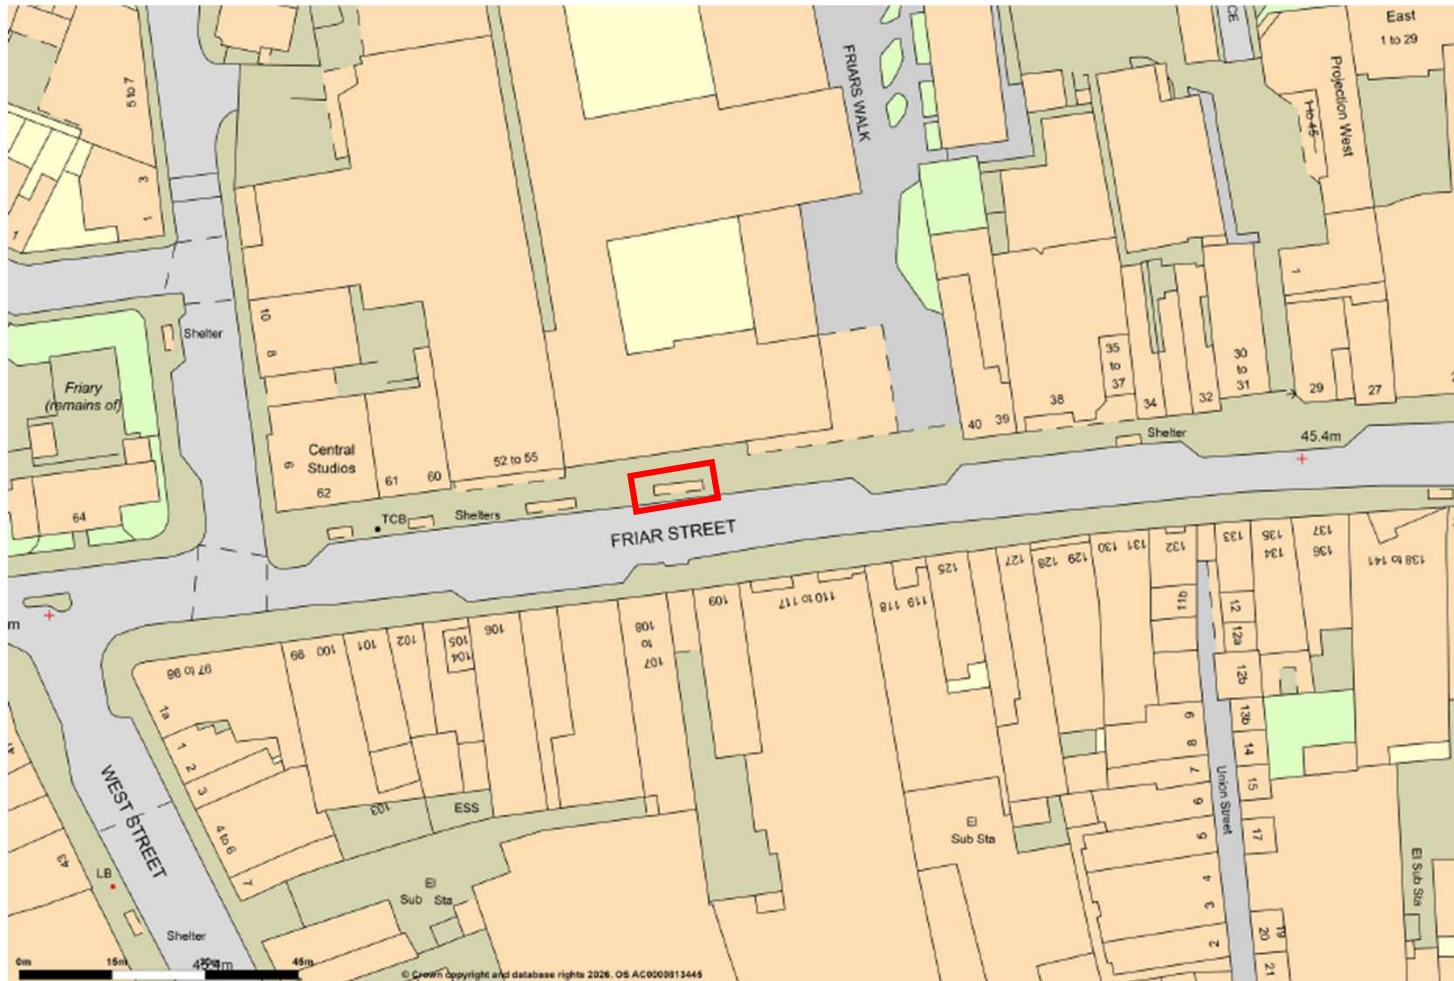

Scale 1:1250


0m

50m

100m



JCDecaux

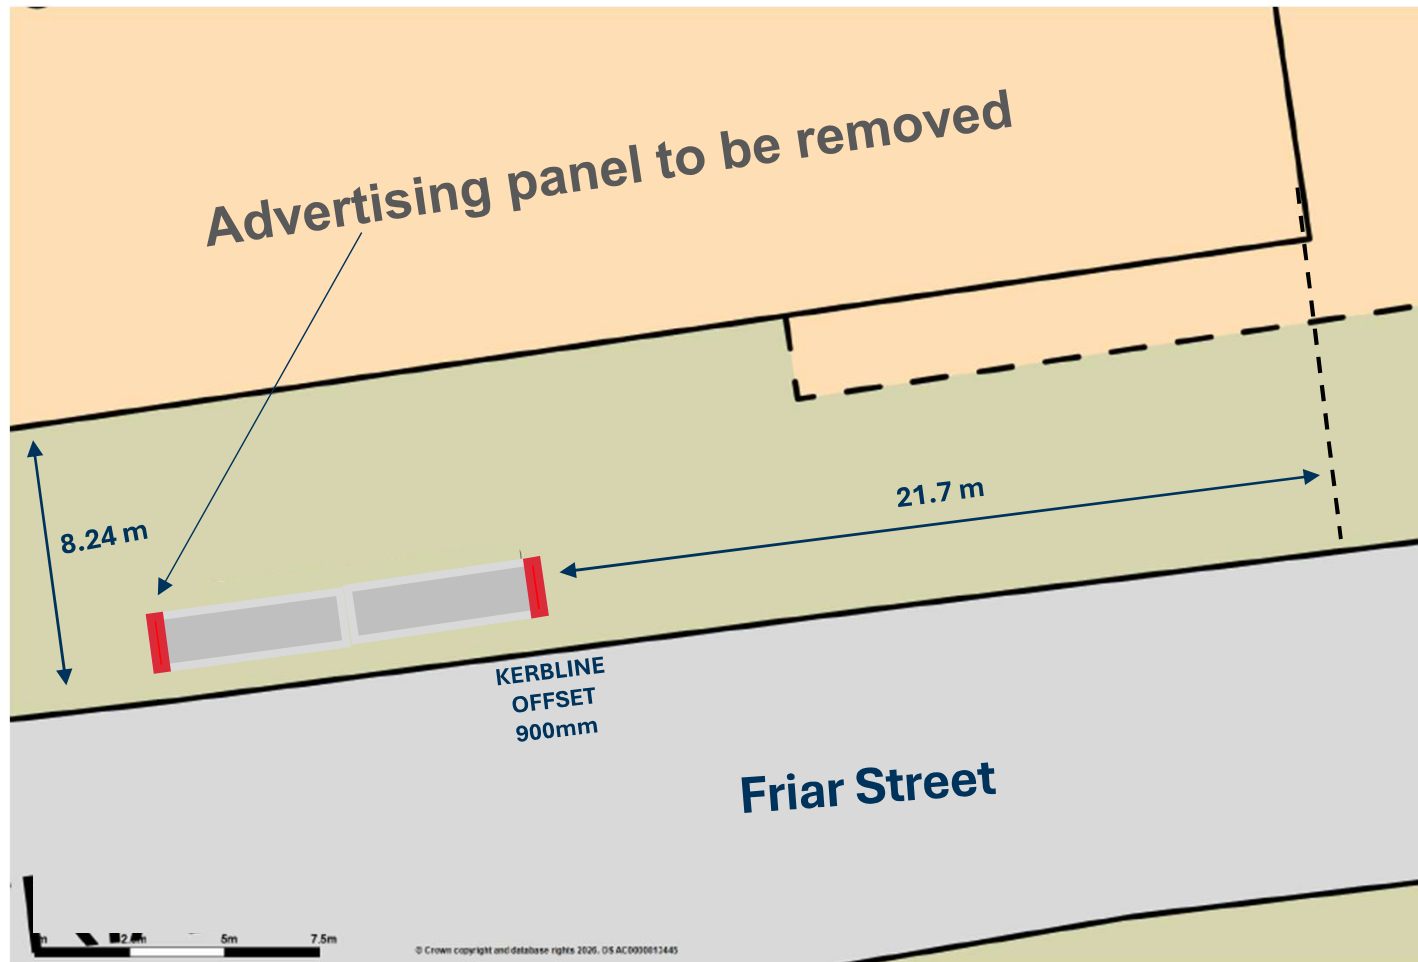

Existing Site Plan

Bus Shelter outside

129 Friar Street

RG1 1HP

Easting: 471338


Northing: 173581



Scale 1:200



JCDecaux

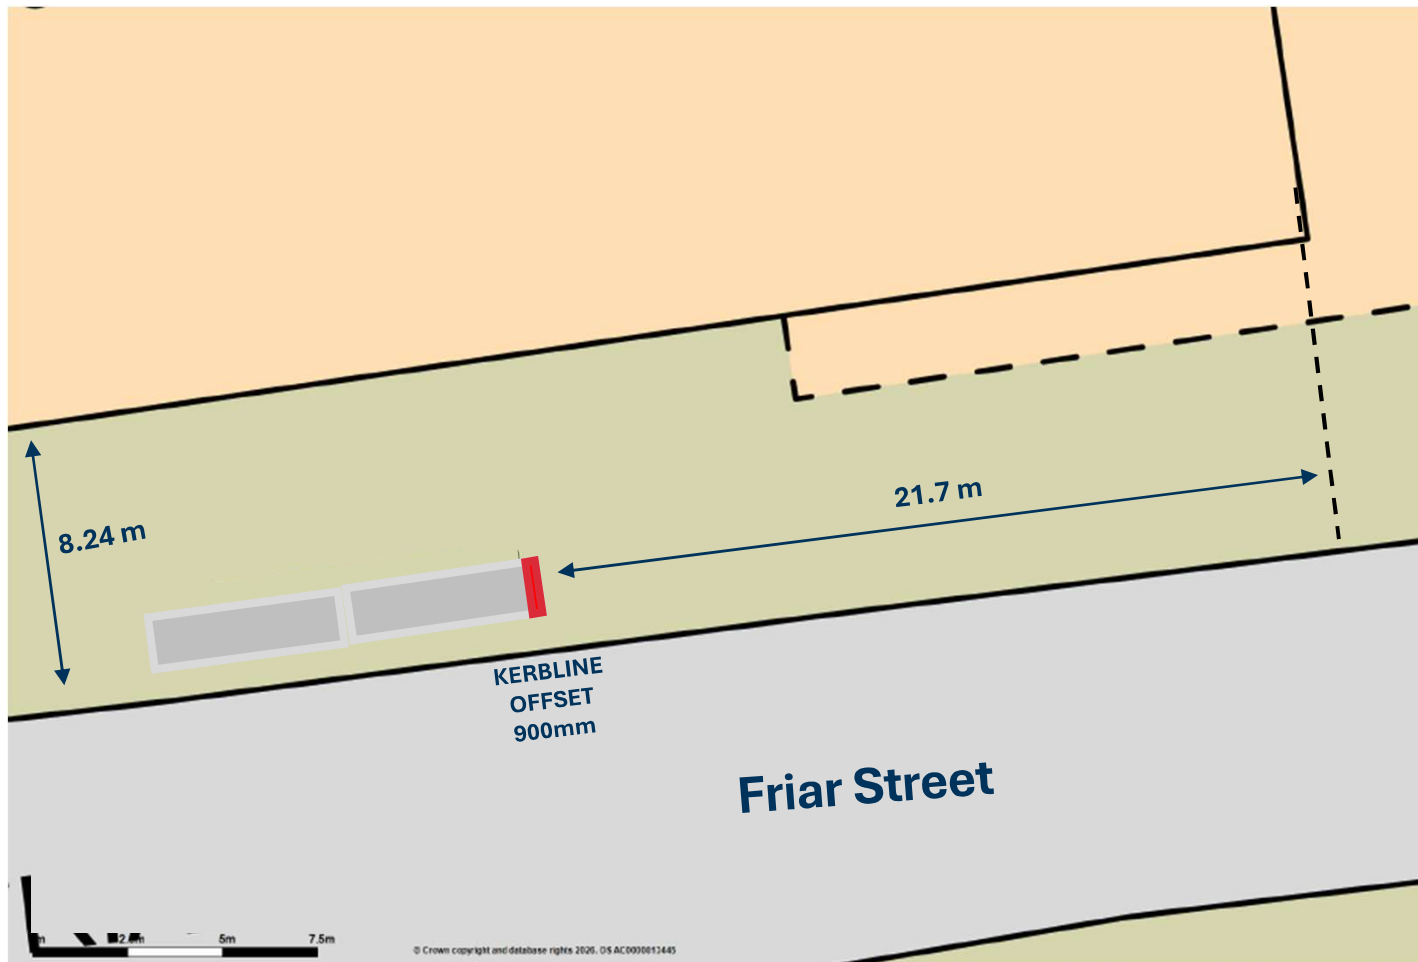

Bus Shelter outside

129 Friar Street

RG1 1HP

Easting: 471338

Northing: 173581



Proposed Site Plan

Scale 1:200



JCDecaux

**Bus Shelter outside
Sainsburys Friar Street
RG1 1HP**



SITE IMAGES