




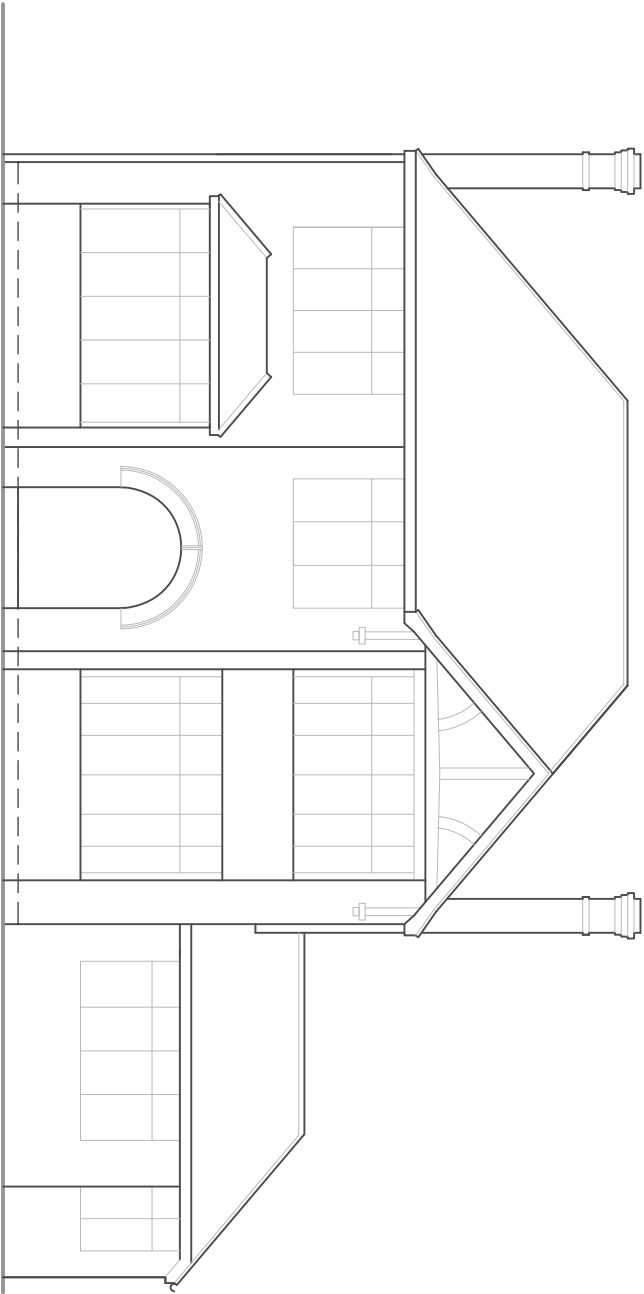



Front elevation

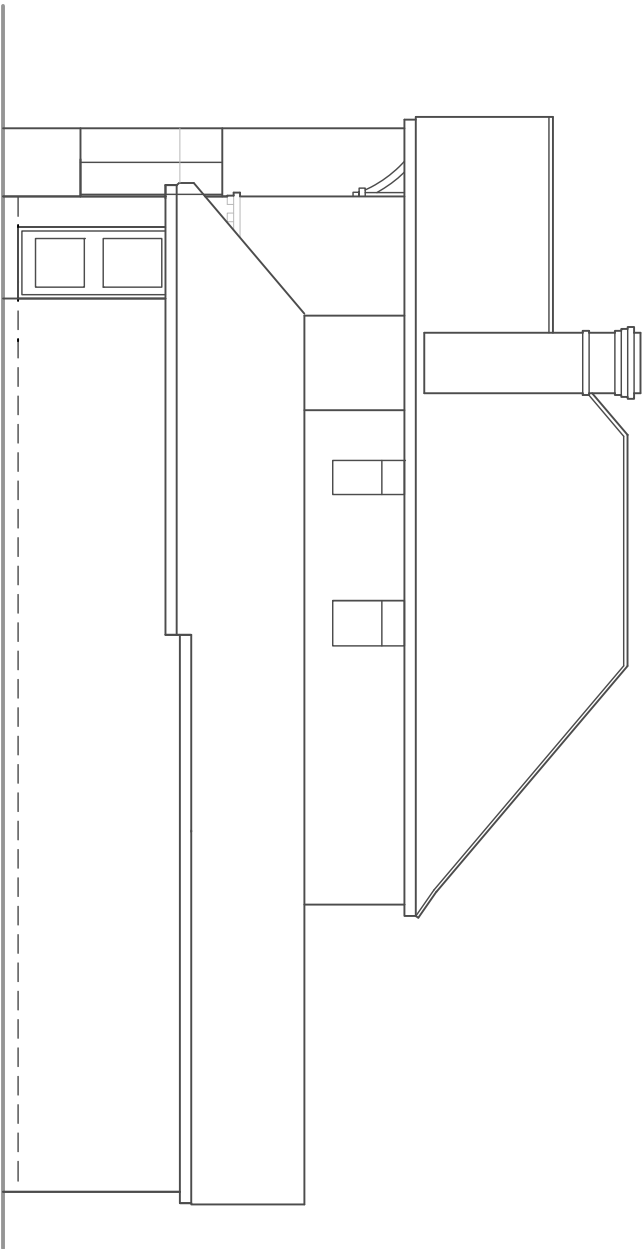

R.H. side elevation

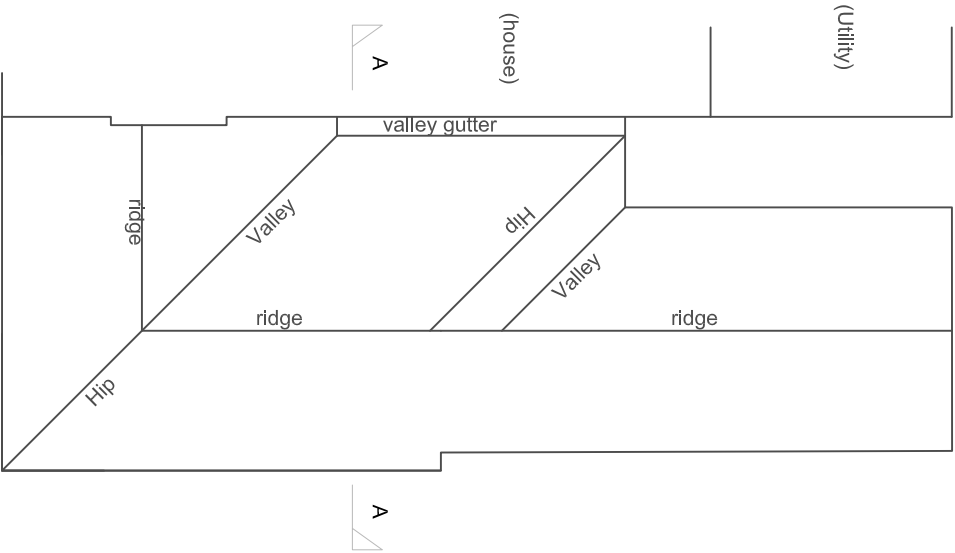

Section A

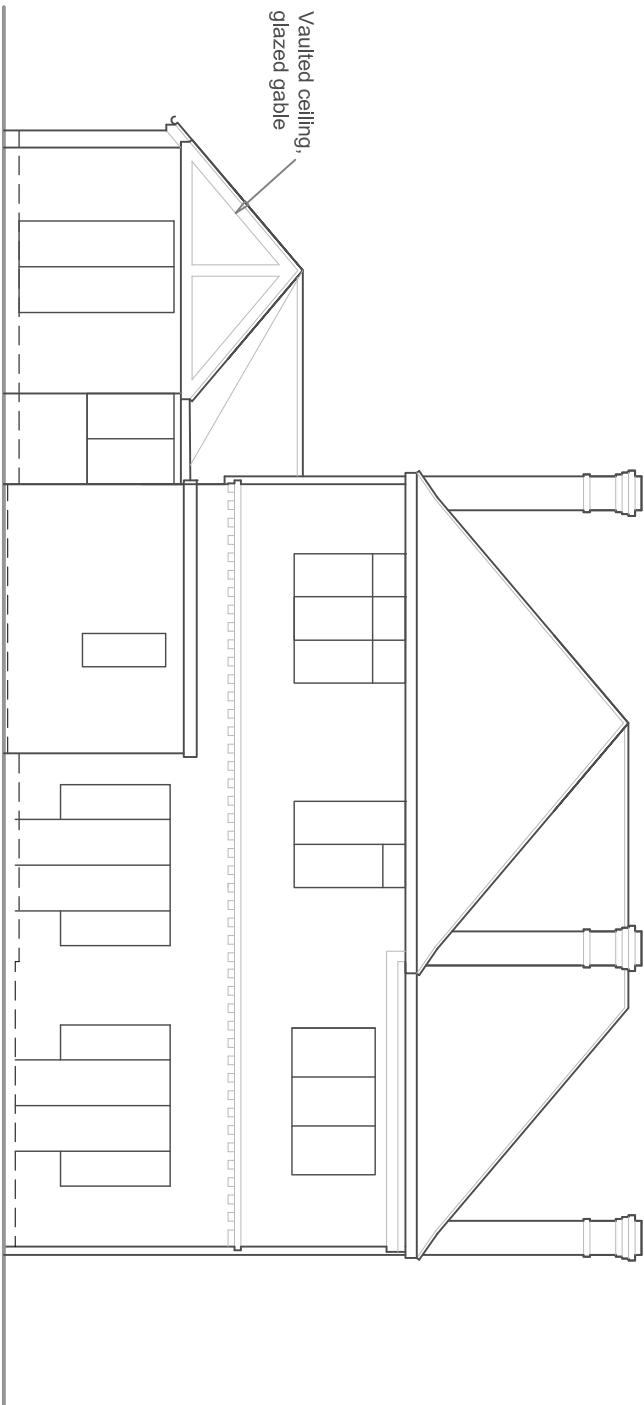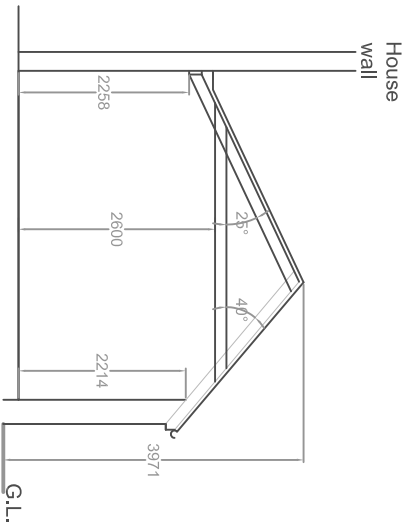

Rear elevation

REVISION

66 Shinfield Road, Reading, RG2 7DA

PROPOSED ELEVATIONS



The Woolhampton Design Centre  
Station Road, Woolhampton  
Reading, Berkshire RG7 5SE  
Tel: 0118 479 9446

SCALES

1:100 @A3

DRAWN

NJB

DATE

AUG '26

DRAWING NO.

26/03/02

REVISION

B

Roof Plan