


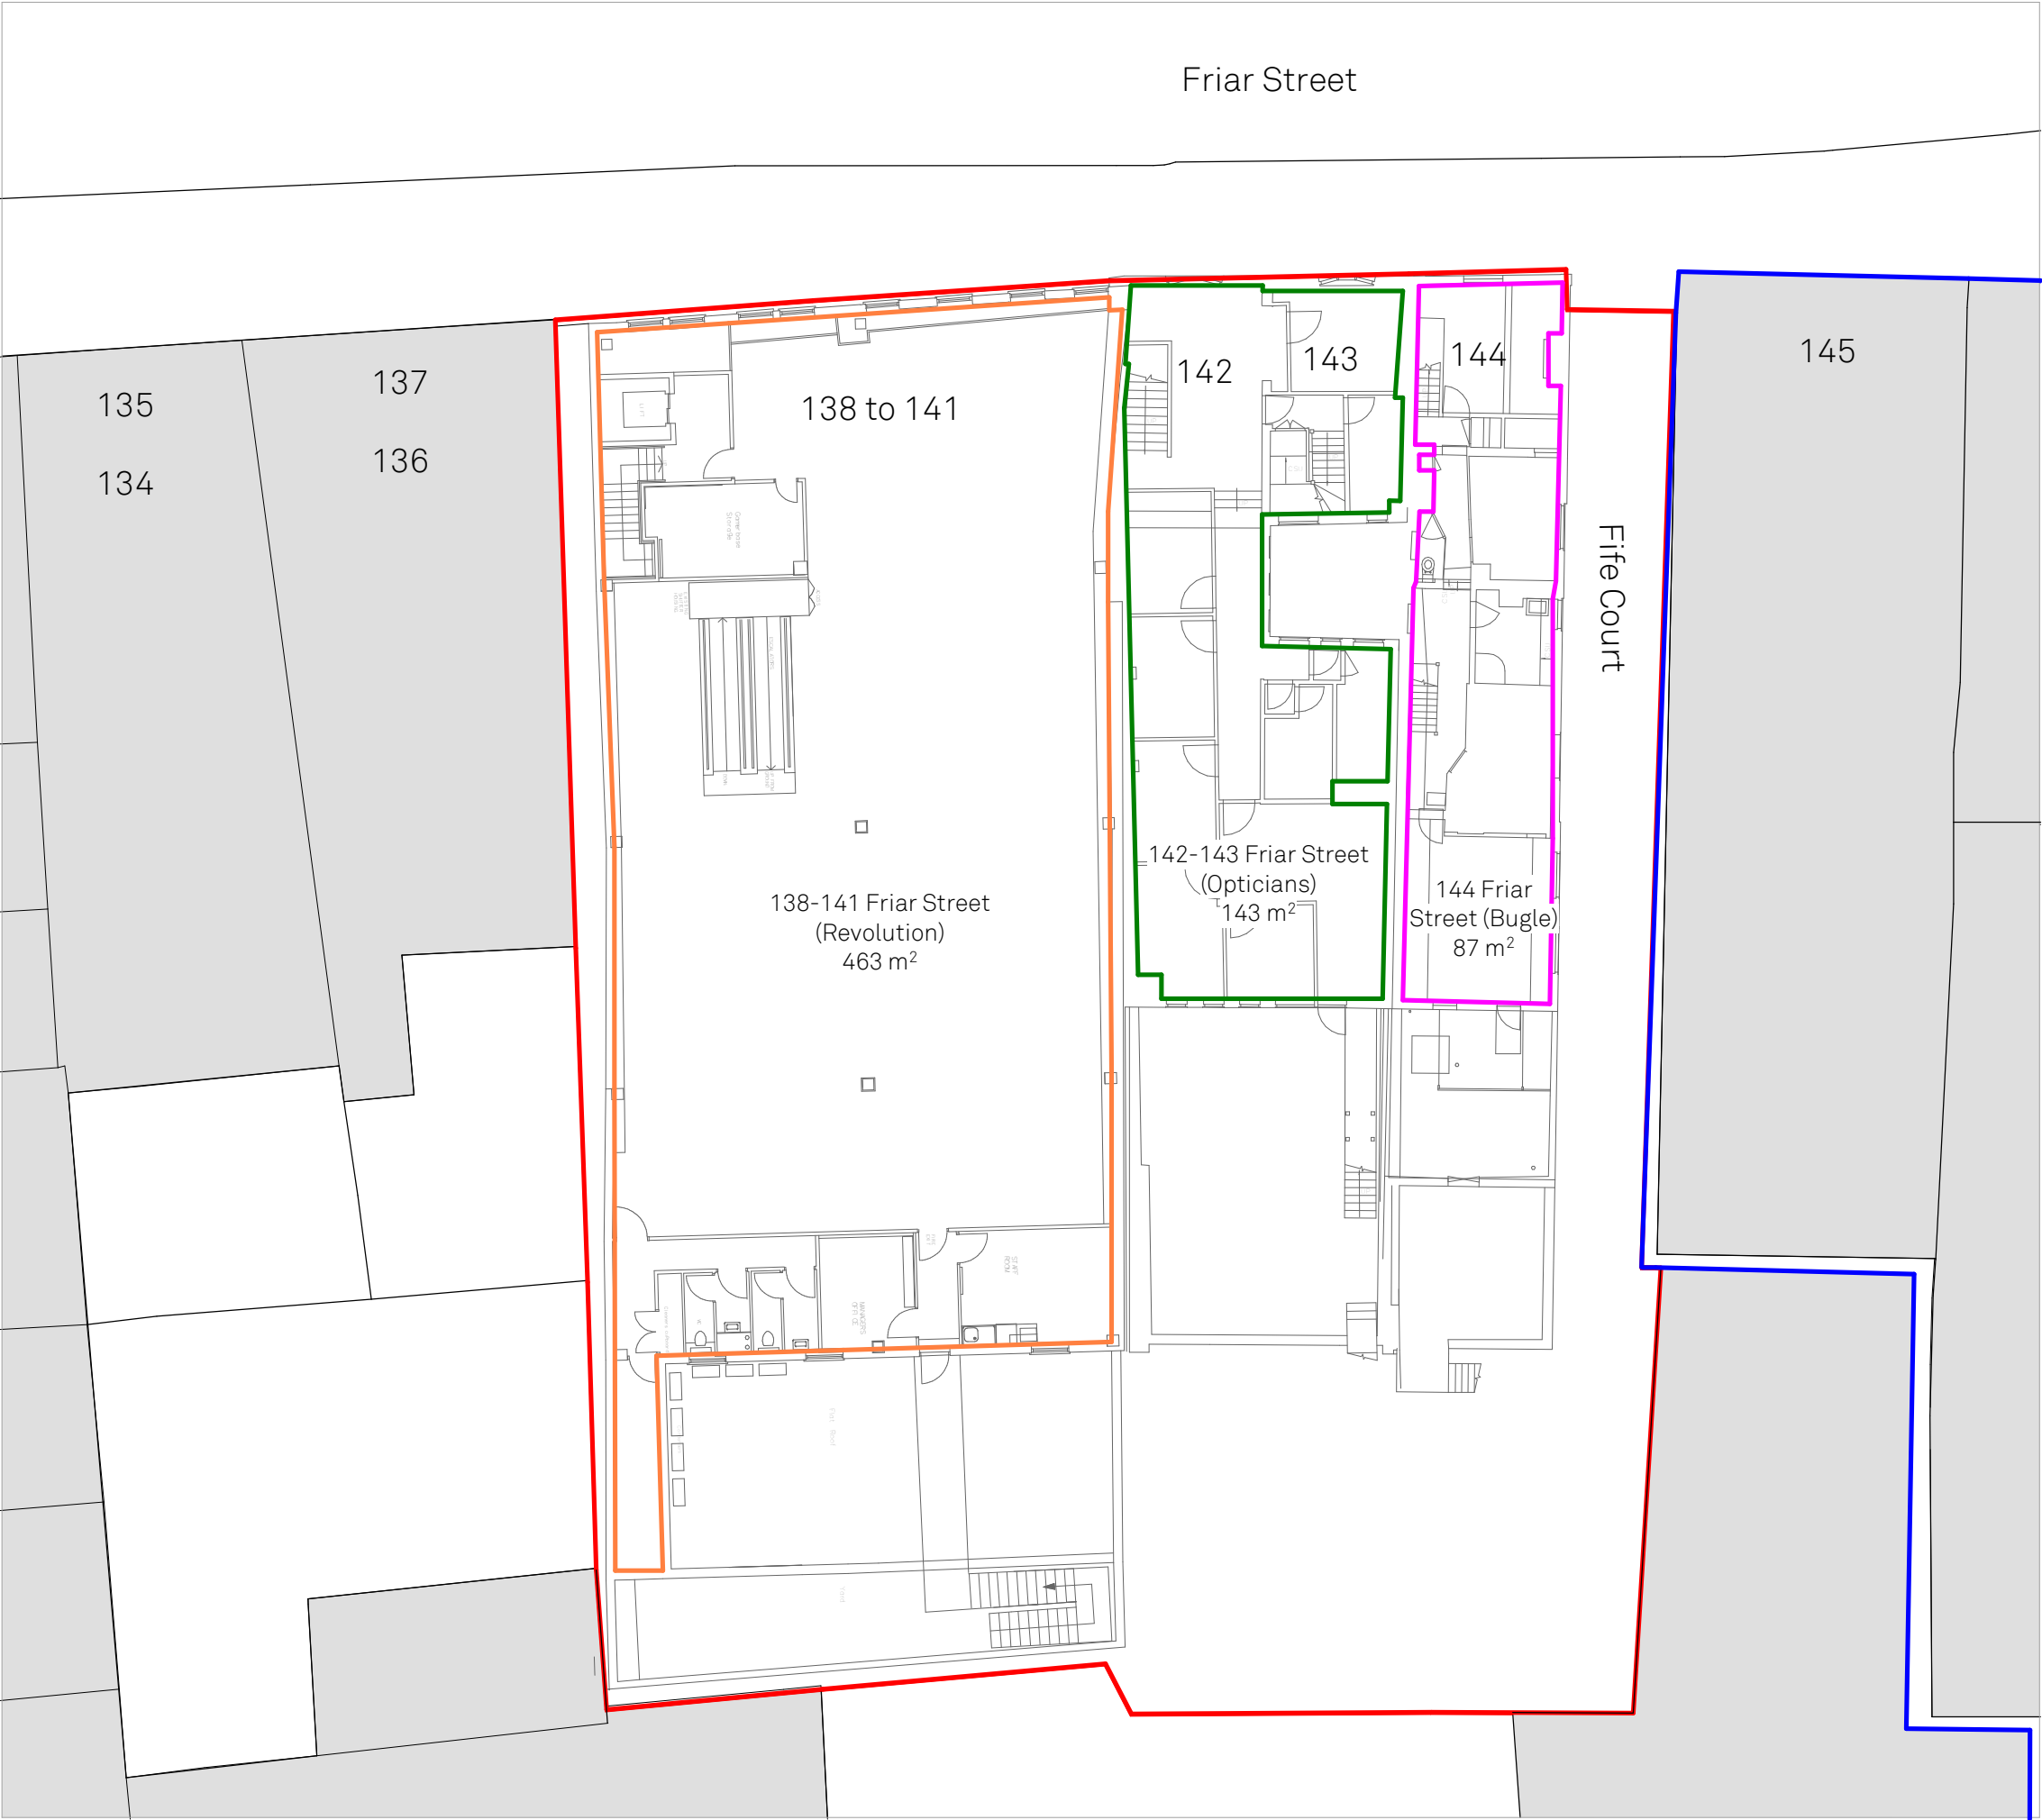


Existing First Floor Plan
Scale @ 1 : 200

Notes

This document is © Falconer Chester Hall Limited
All drawing measurements shall not be obtained by scaling. Any discrepancies on this document to be immediately reported to the Architect. Verify all dimensions and levels prior to construction. This Document shall be read in conjunction with related documents, specifications and associated models.

This drawing contains the following model files:

P21109-FCH-SI-XX-M3-A-1000 [P0.1] [S0]

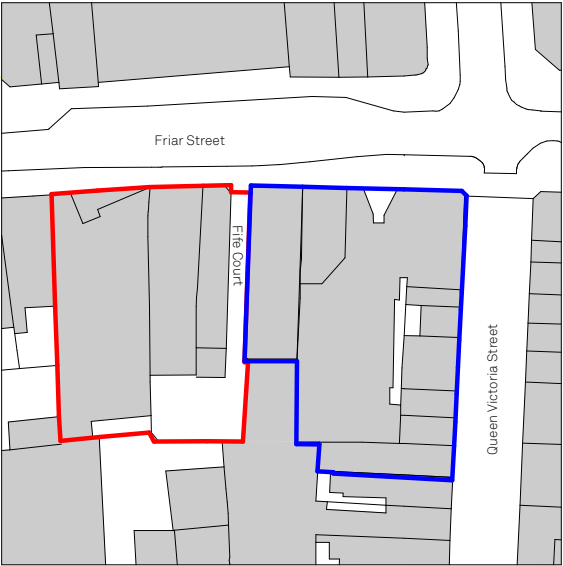

KEY PLAN - 1: 1250

- QVS2 Property Line
- QVS2 Property Line
- 138-141 Friar Street (Revolution) GIA Line
- 142-143 Friar Street (Opticians) GIA Line
- 144 Friar Street (Bugle) GIA Line

P05	27.08.26	SN	MH	Updated for Planning
P04	05.08.26	JD	MH	For Planning
P03	24.07.26	JD	MH	Draft Planning Issue
P02	07.09.22	EF	CC	Plan Update
P01	11.08.22	GV	CC	First Issue
Rev	Date	By	Chk	Description

**FALCONER
CHESTER
HALL**

London | Liverpool | Manchester | www.fcharchitects.com | Tel +44 (0)151 2435800

FCH

Project Title
138-144 Friar Street - Reading
Client
Thackery Estates
Drawing Title
Existing First Floor Plan
Drawing No.
P21109-FCH-BB-01-DR-A-1103

Status	Issue suitable for:	Date
S2	Information	11.08.22
Job No.	Drawing Stage	Scale
P21-109	Planning	As @ A3 indicated

Revision
P05
Drawn By
GV
Checked By
CC