



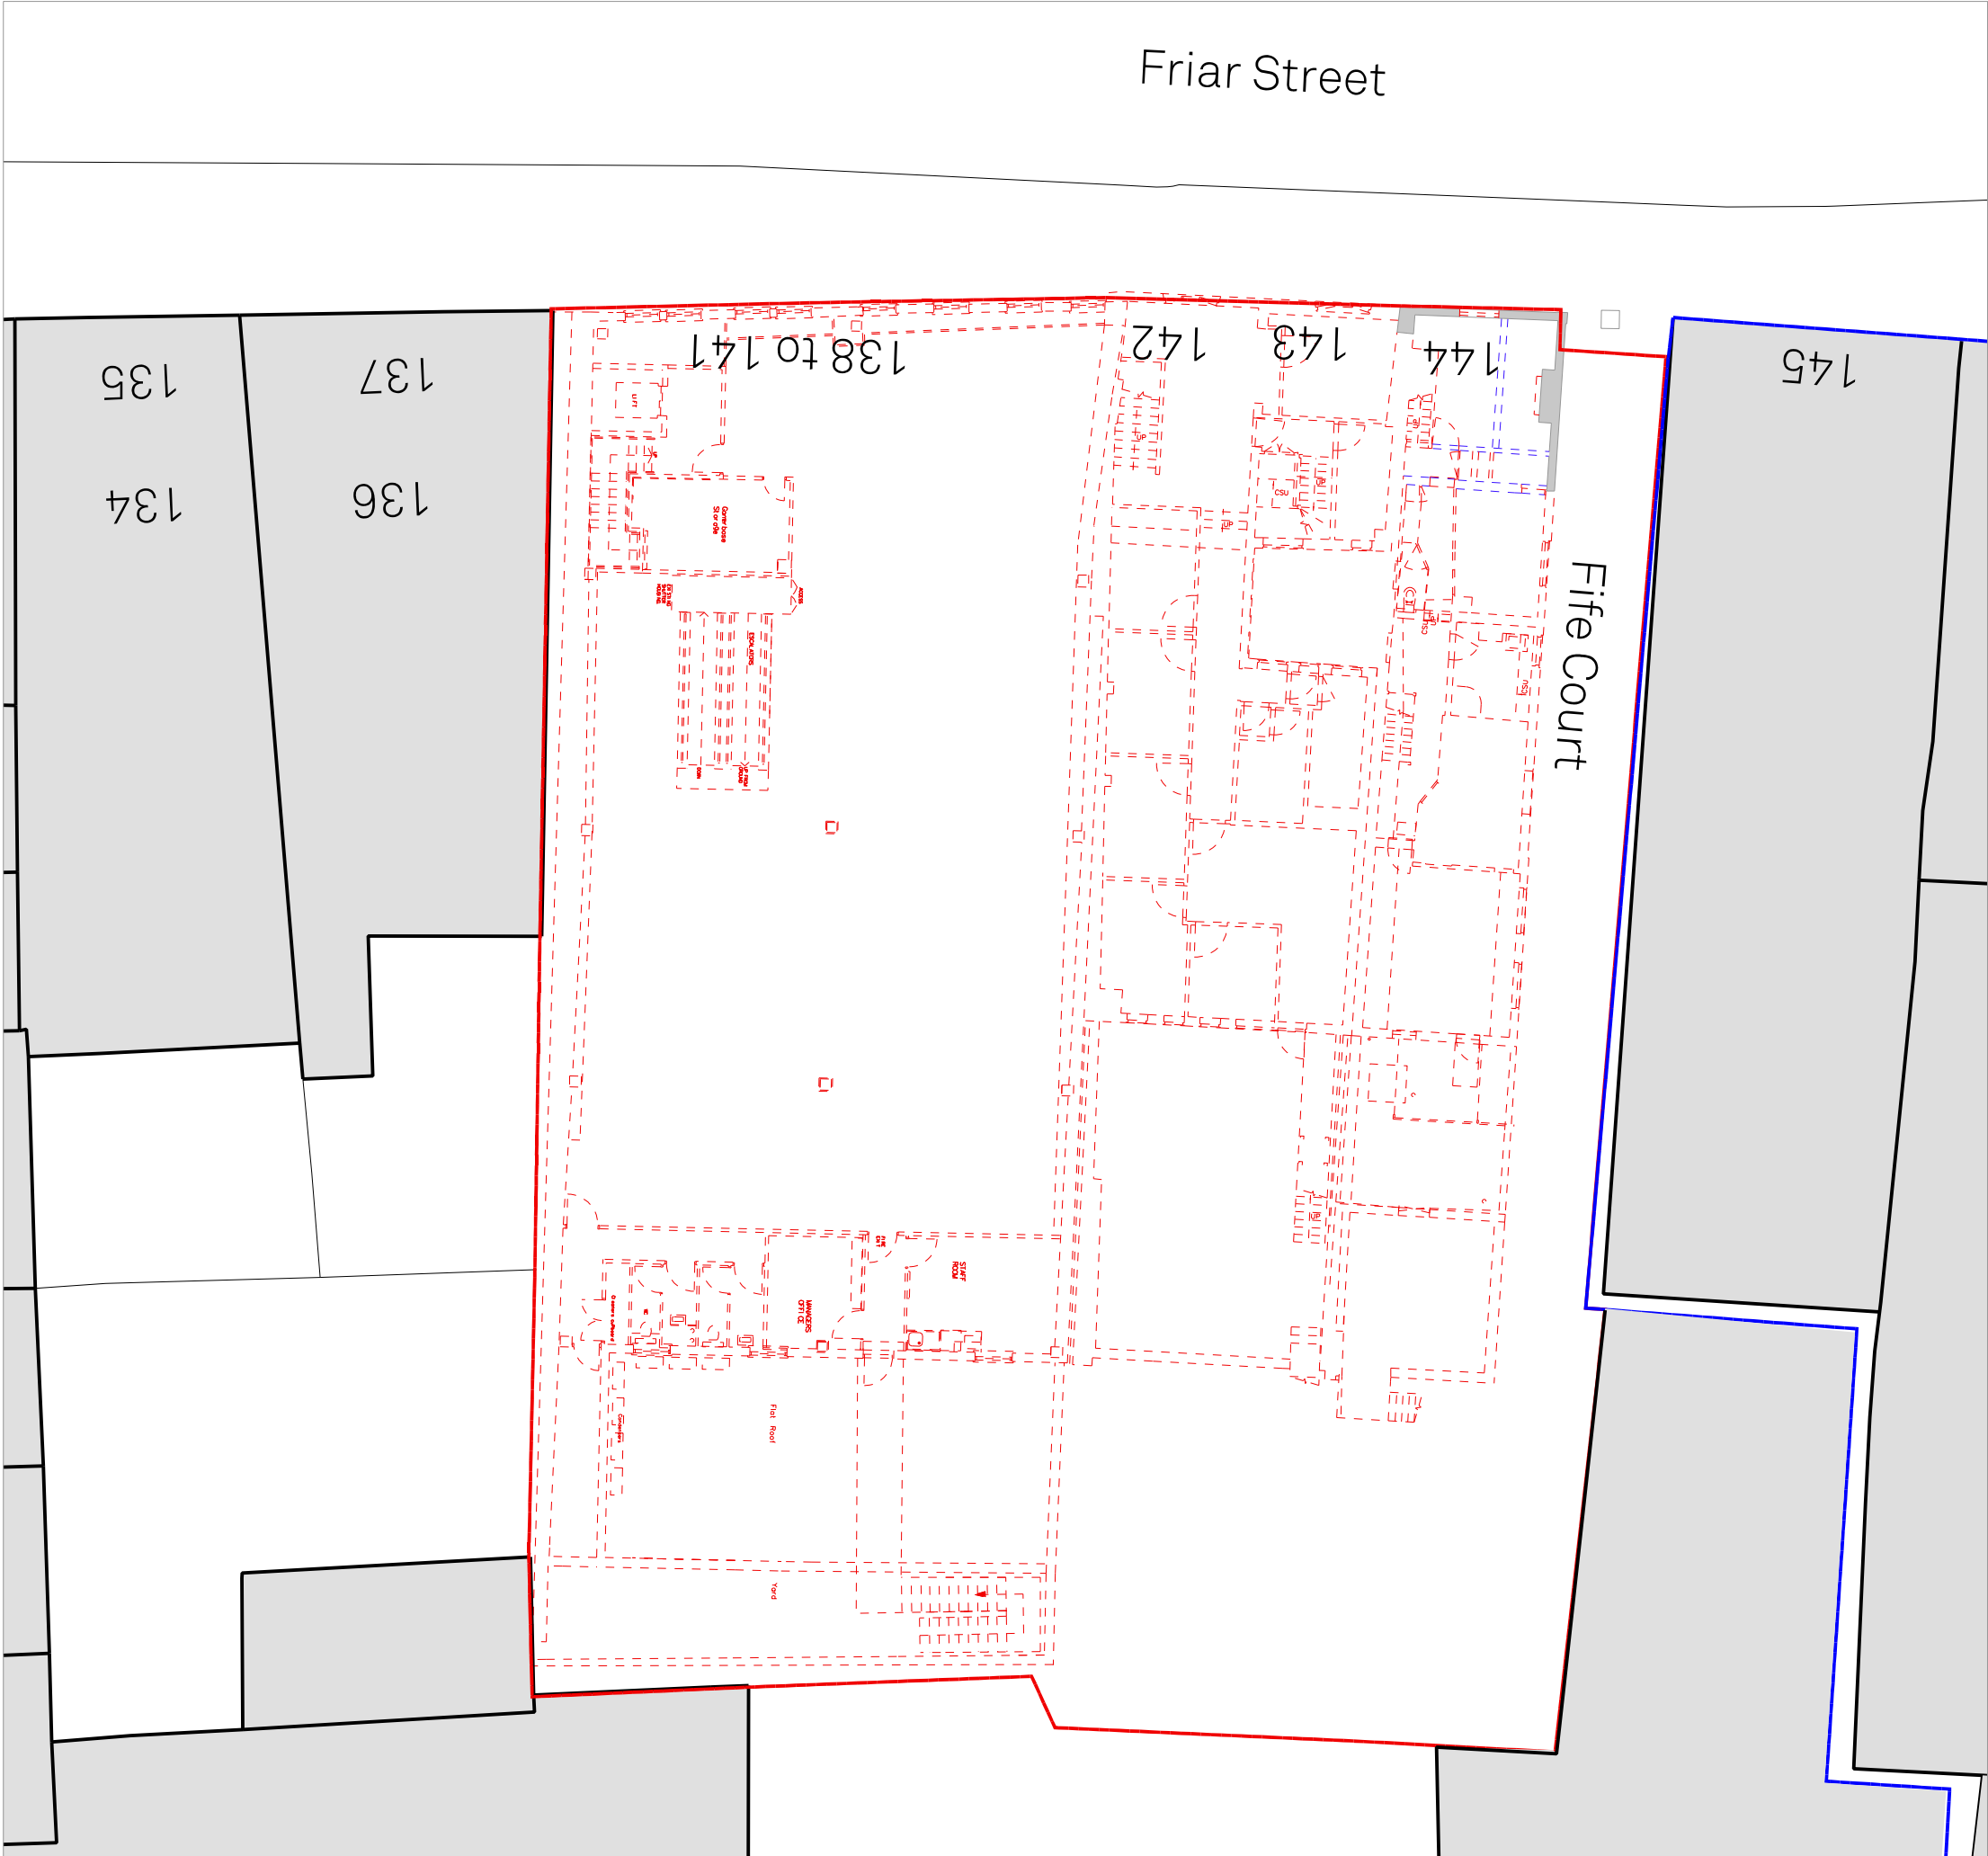

Notes

This document is © Falconer Chester Hall Limited.
All drawing measurements shall not be obtained by scaling. Any discrepancies on this document to be immediately reported to the Architect. Verify all dimensions and levels prior to construction. This Document shall be read in conjunction with related documents, specifications and associated models.

 

P01 07.09.22 EF CC First Issue
Rev: | Date: | By: | Chk By: | Rev Note:

**FALCONER
CHESTER
HALL**

London | Liverpool | Manchester | www.fcharchitects.com | +44(0)151 243 5800

FCH

Project Title			Rev P01 Drawn By EF Checked By CC
138-144 Friar Street, Reading			
Client			
Thackery Estates			
Drawing Title			Rev P01 Drawn By EF Checked By CC
Demolition - First Floor Plan			
Drawing No.			
P21109-FCH-BB-01-DR-A-1351			
Status	Issue suitable for:	Date	Rev P01 Drawn By EF Checked By CC
S2	Information	11.08.22	
Job No.	Drawing Stage	Scale	
P21-109	Planning	1:200@A3	