

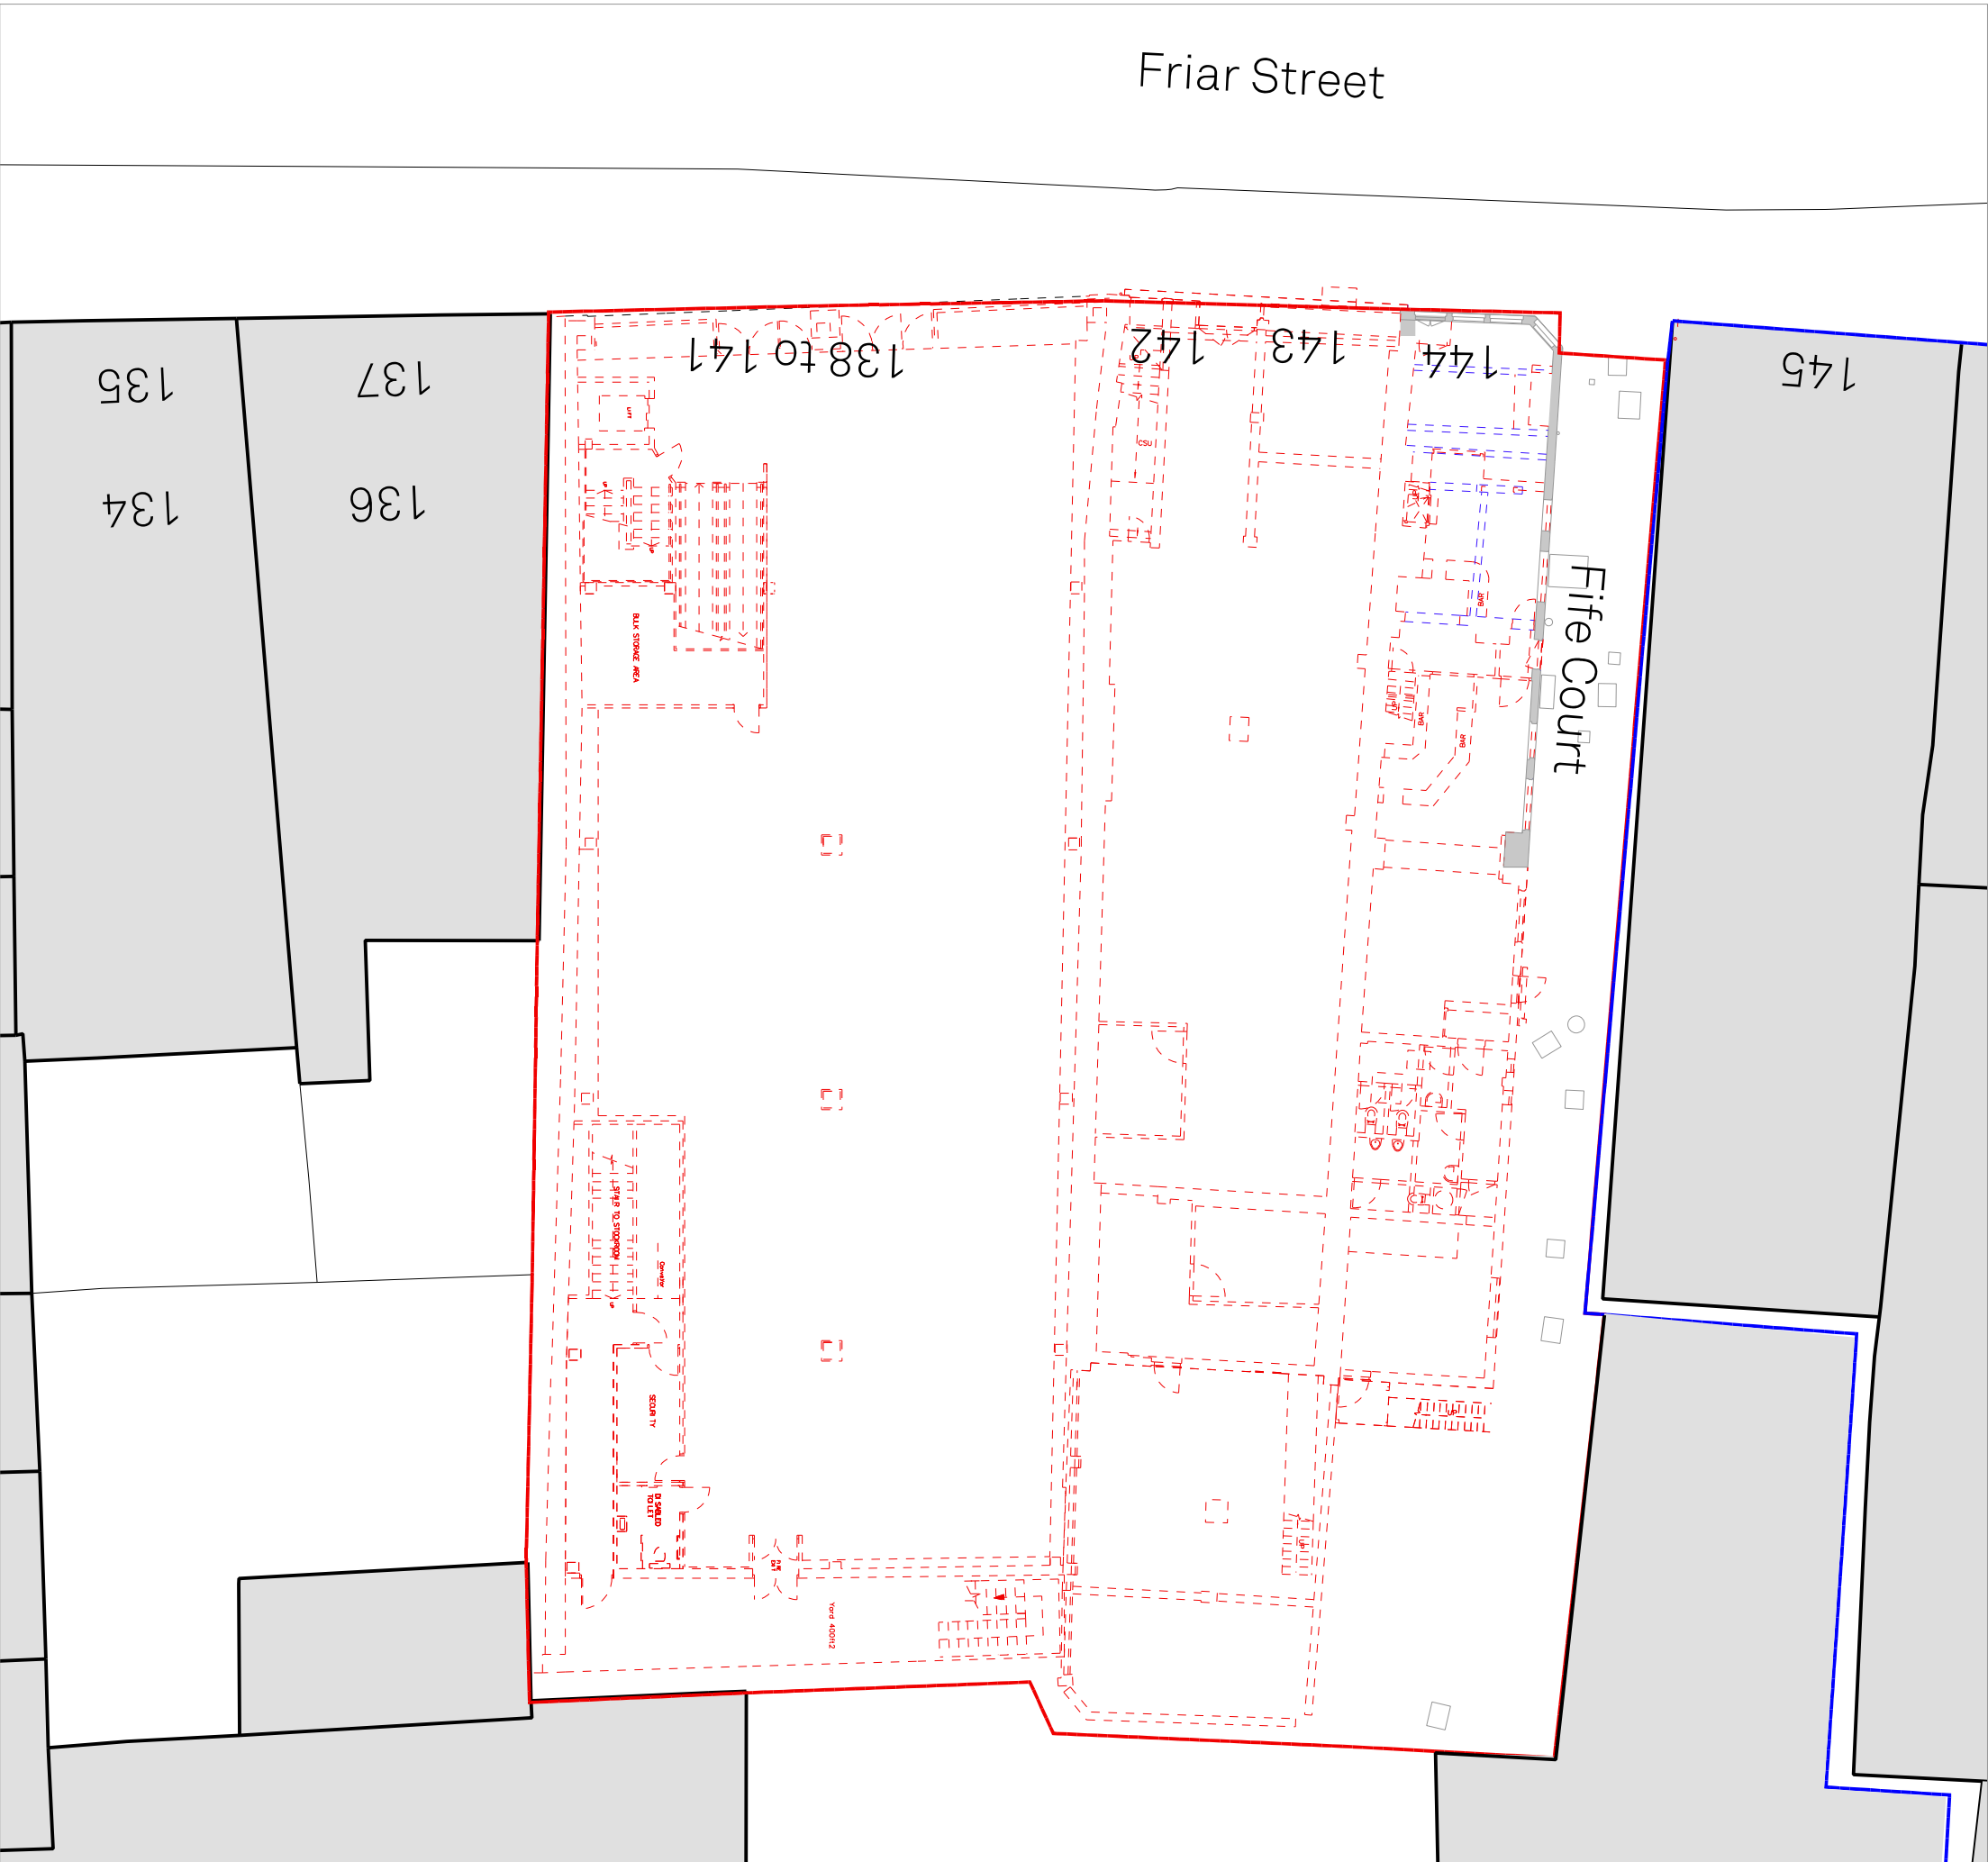


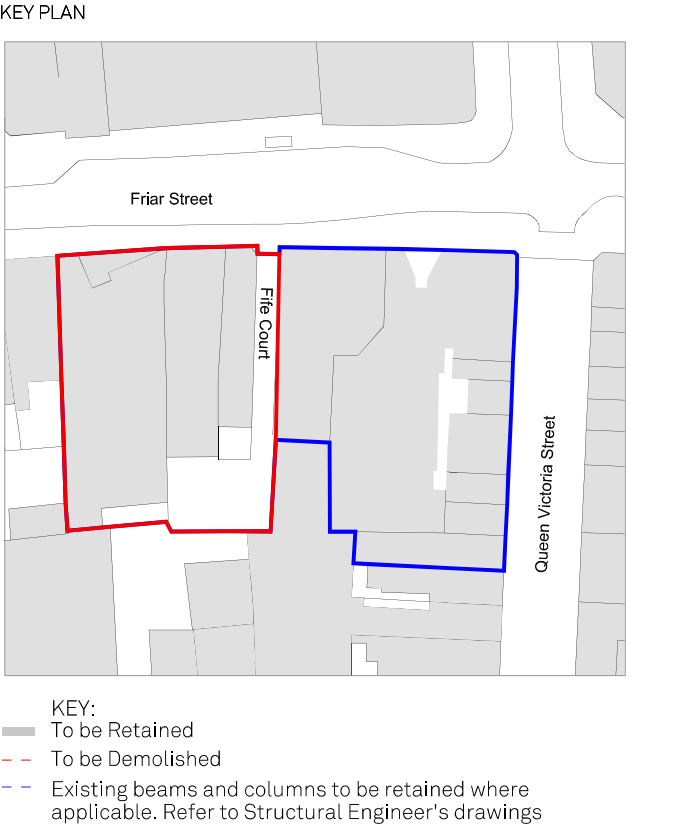

Notes

This document is © Falconer Chester Hall Limited.
All drawing measurements shall not be obtained by scaling. Any discrepancies on this document to be immediately reported to the Architect. Verify all dimensions and levels prior to construction. This Document shall be read in conjunction with related documents, specifications and associated models.

 

P01 07.09.22 EF CC First Issue
Rev: | Date: | By: | Chk By: | Rev Note:

**FALCONER
CHESTER
HALL**

London | Liverpool | Manchester | www.fcharchitects.com | +44(0)151 243 5800

FCH

Project Title			Rev
138-144 Friar Street, Reading			
Client			P01
Thackery Estates			
Drawing Title			Drawn By
Demolition - Ground Floor Plan			
Drawing No.			Checked By
P21109-FCH-BB-00-DR-A-1350			
Status	Issue suitable for:	Date	CC
S2	Information	11.08.22	
Job No.	Drawing Stage	Scale	
P21-109	Planning	1:200@A3	