


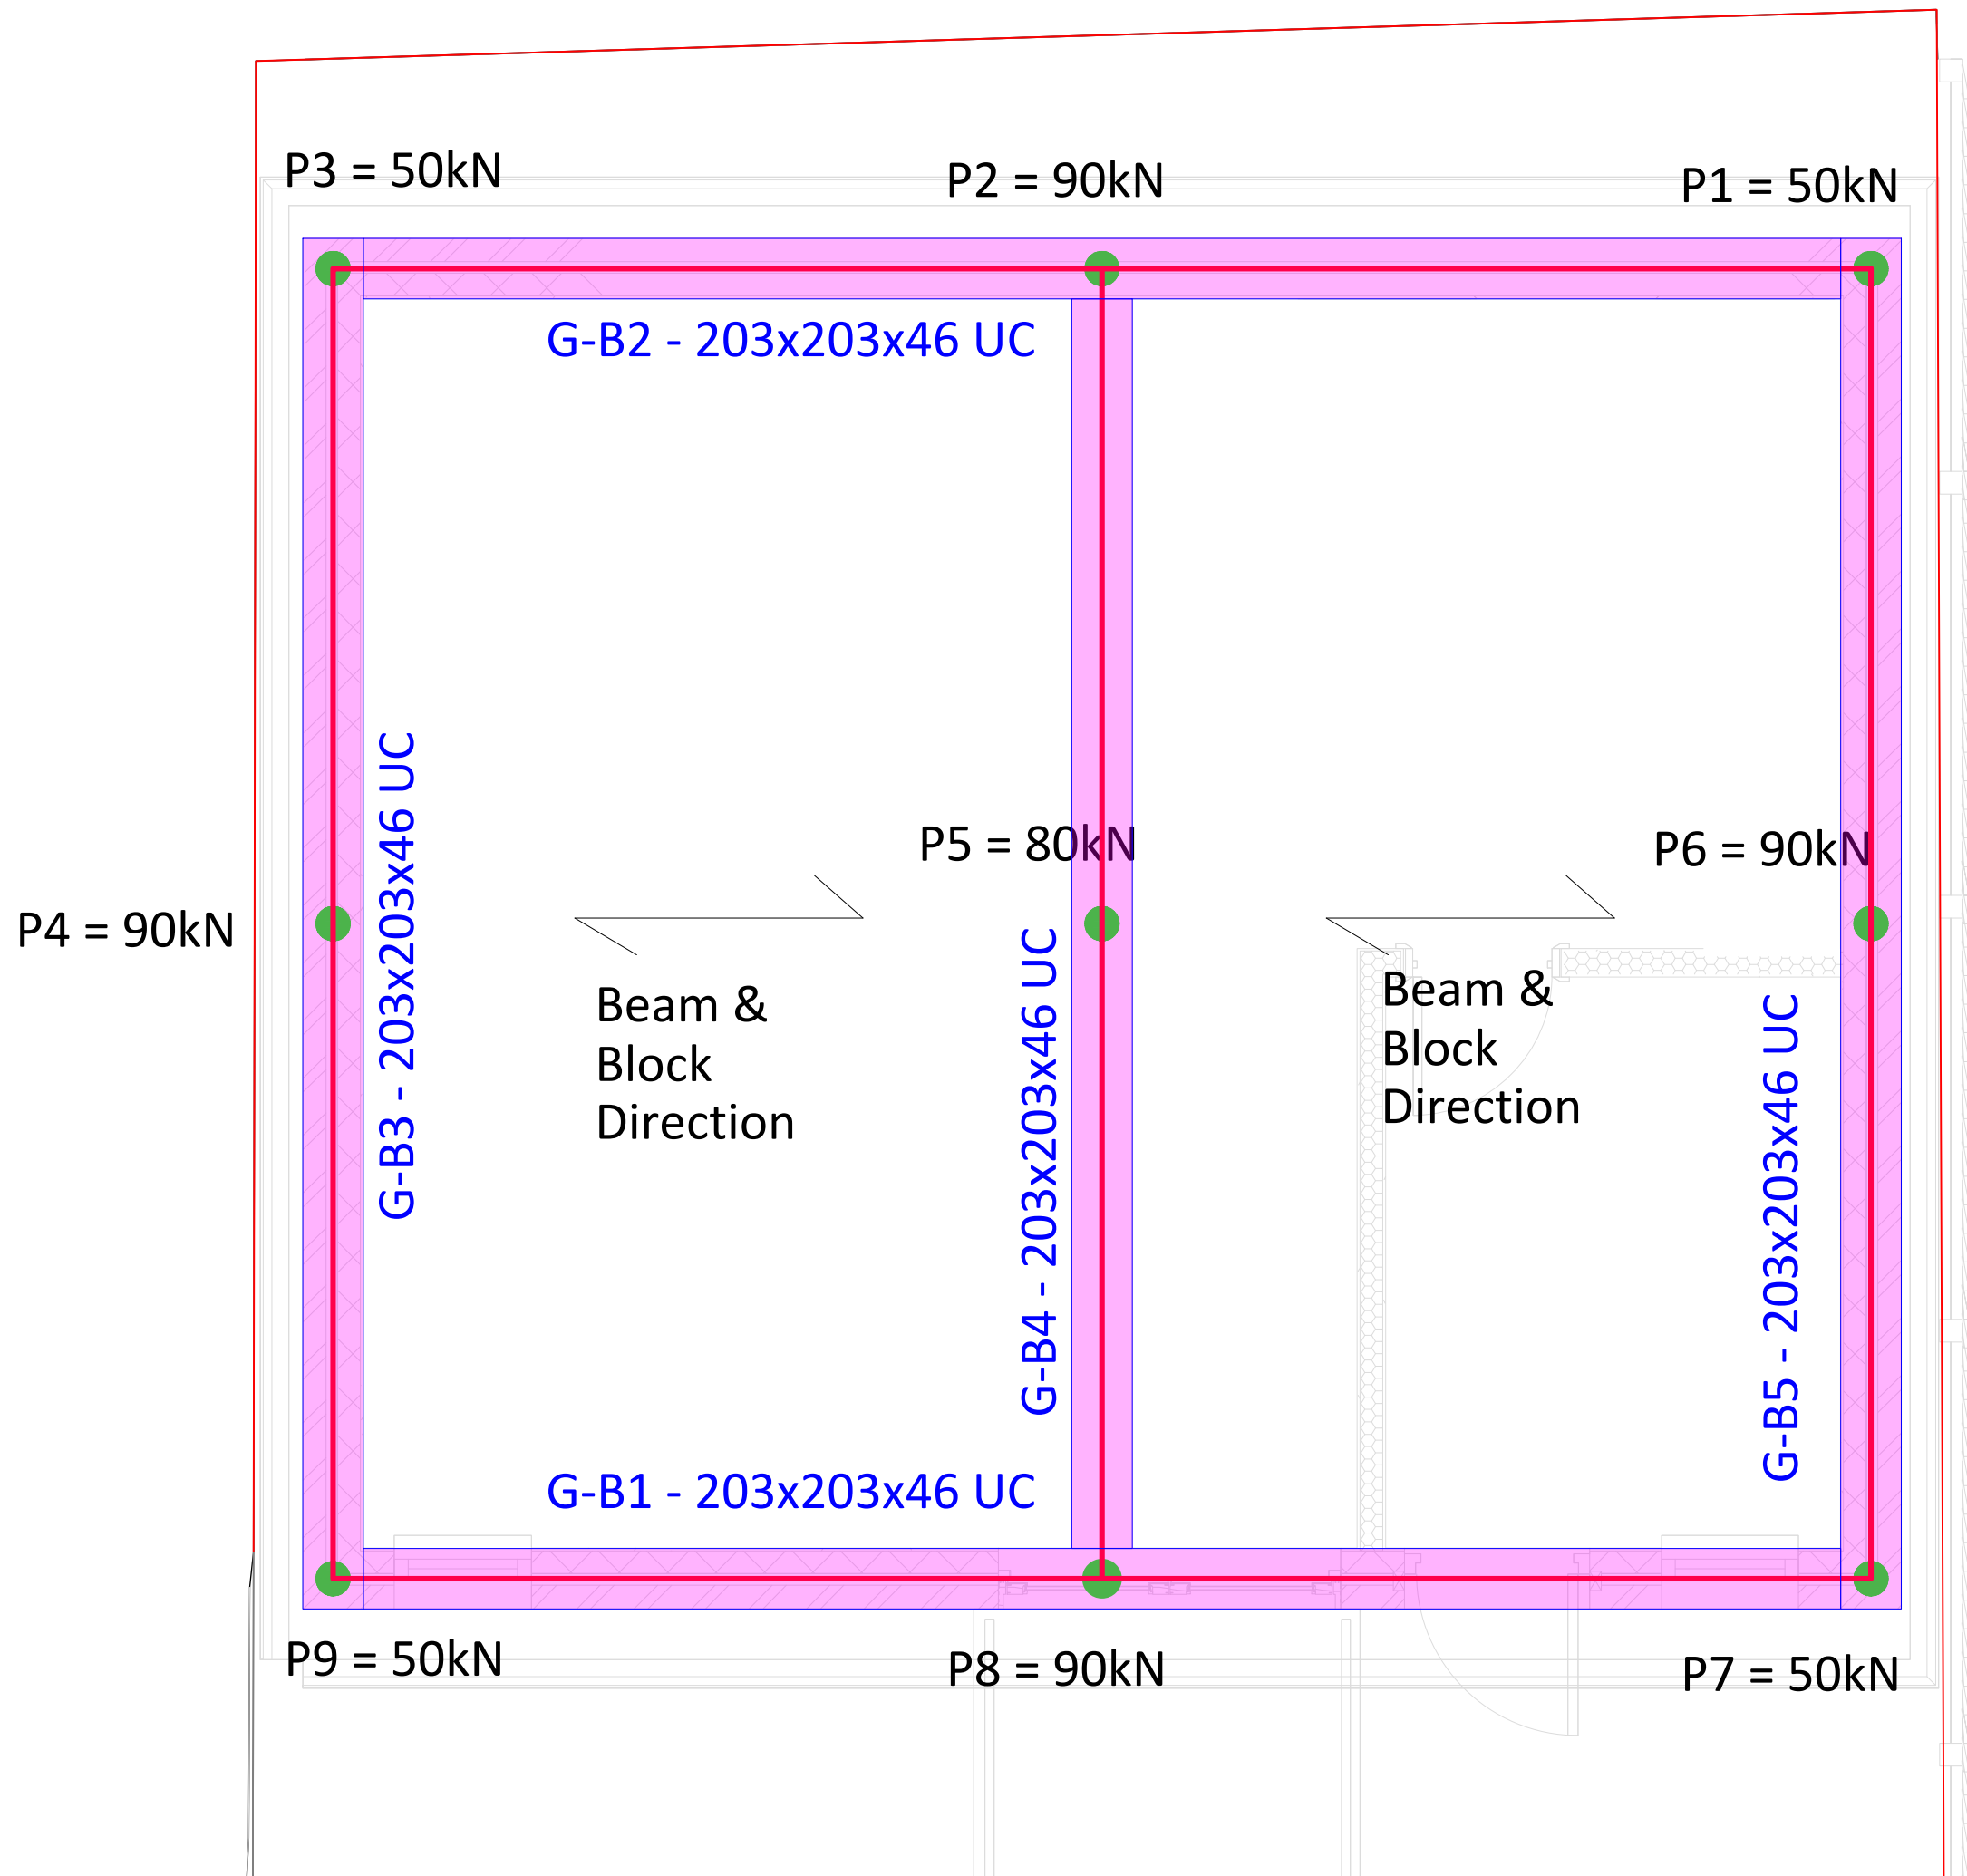

- NOTES**
1. All dimensions are in millimeters unless noted otherwise.
 2. Dimensions must not be scaled from this drawing.
 3. The contractor shall be responsible for the setting out of the works and the accuracy of all dimensions. He shall satisfy himself that the information is correct and notify the relevant parties immediately of any discrepancies.
 4. The contractor is responsible for the design and coordination of all temporary works required on this project.
 5. All services are to be located by the Contractor and clearly marked prior to commencing work on site.
 6. All structural steel to be S355.


C0	15/07/26	First issue
ISSUE	DATE	DESCRIPTION
 Structural & Geotechnical Consultants		
PROJECT		
63A Hamilton Road, Reading RG1 5RA		
DWG TITLE		
Foundation Plan		
CLIENT		

DWG NO:		ISSUE
JP7979-01		REV
		C0
SCALE	DATE	DRAWN BY
1:30	15/07/26	AH
		SHEET SIZE
		A3


Note: The build up dimensions are only indicative.

NOTES

1. All dimensions are in millimeters unless noted otherwise.
2. Dimensions must not be scaled from this drawing.
3. The contractor shall be responsible for the setting out of the works and the accuracy of all dimensions. He shall satisfy himself that the information is correct and notify the relevant parties immediately of any discrepancies.
4. The contractor is responsible for the design and coordination of all temporary works required on this project.
5. All services are to be located by the Contractor and clearly marked prior to commencing work on site.
6. All structural steel to be S355.

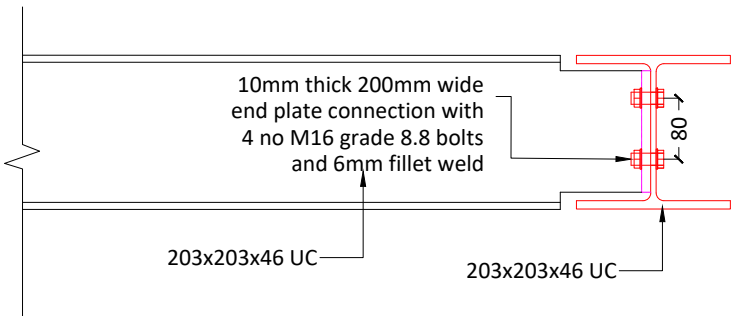

Typical Connection of similar sized beams
scale 1:10

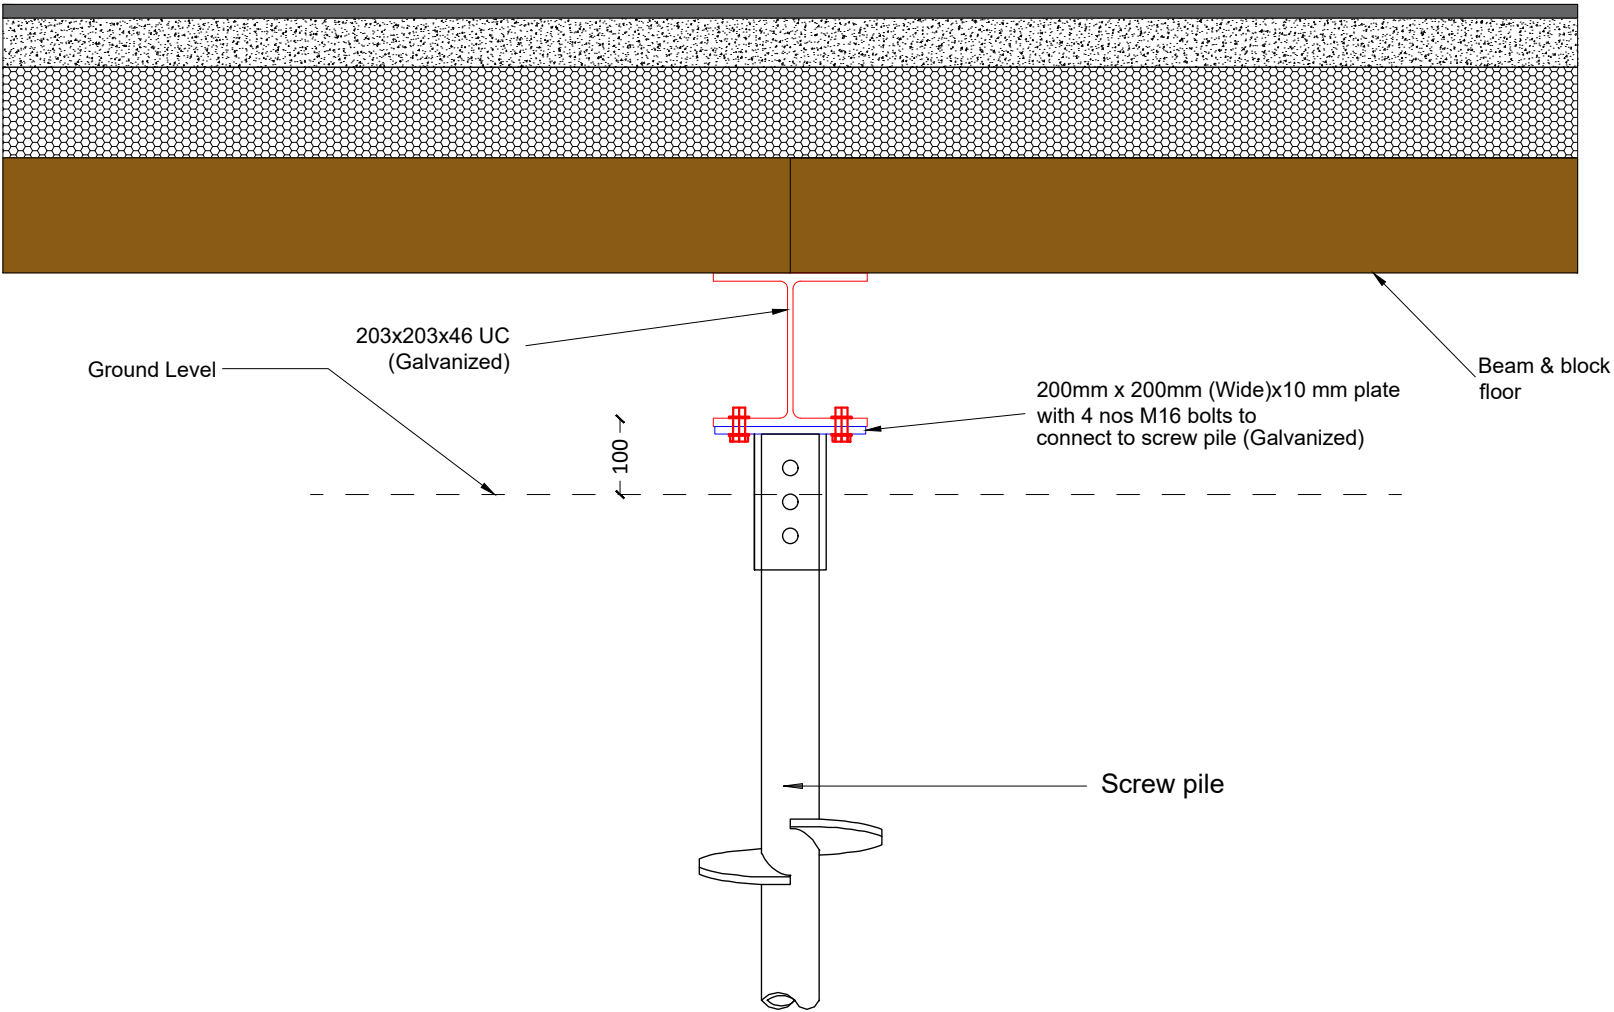

Typical Connection beam and pile
scale 1:10

C0	15/07/26	First issue
ISSUE	DATE	DESCRIPTION
 JPMANN Structural & Geotechnical Consultants		
PROJECT		
63A Hamilton Road, Reading RG1 5RA		
DWG TITLE		
Section details		
CLIENT		

DWG NO:		ISSUE REV
JP7979-02		C0
SCALE	DATE	DRAWN BY
1:10	15/07/26	AH
SHEET SIZE		A3