




West Elevation to George Street.

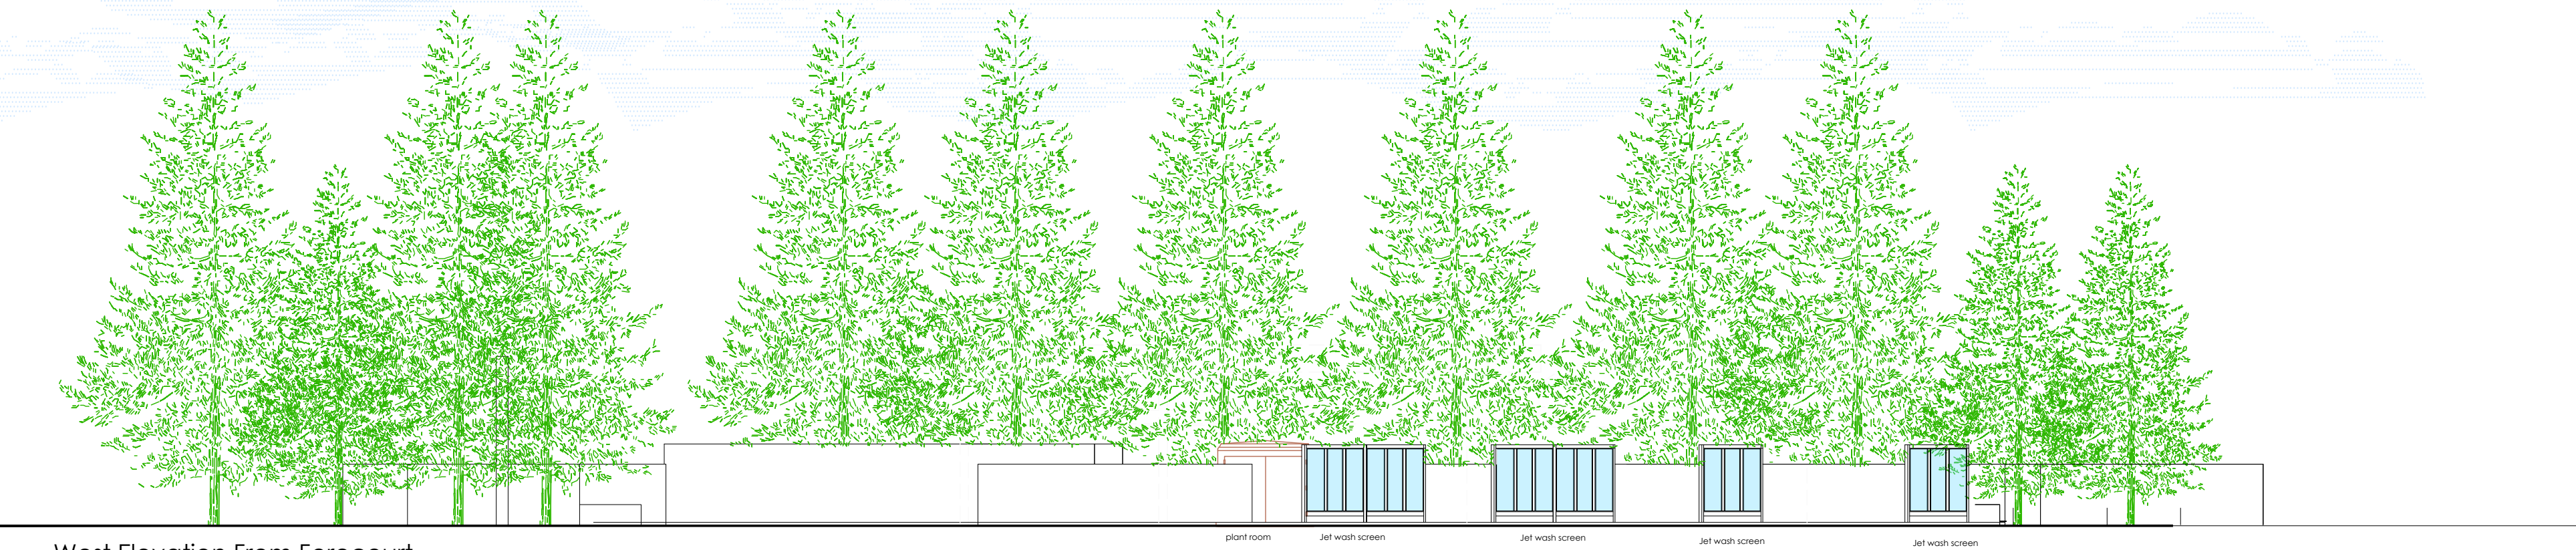


West Elevation From Forecourt

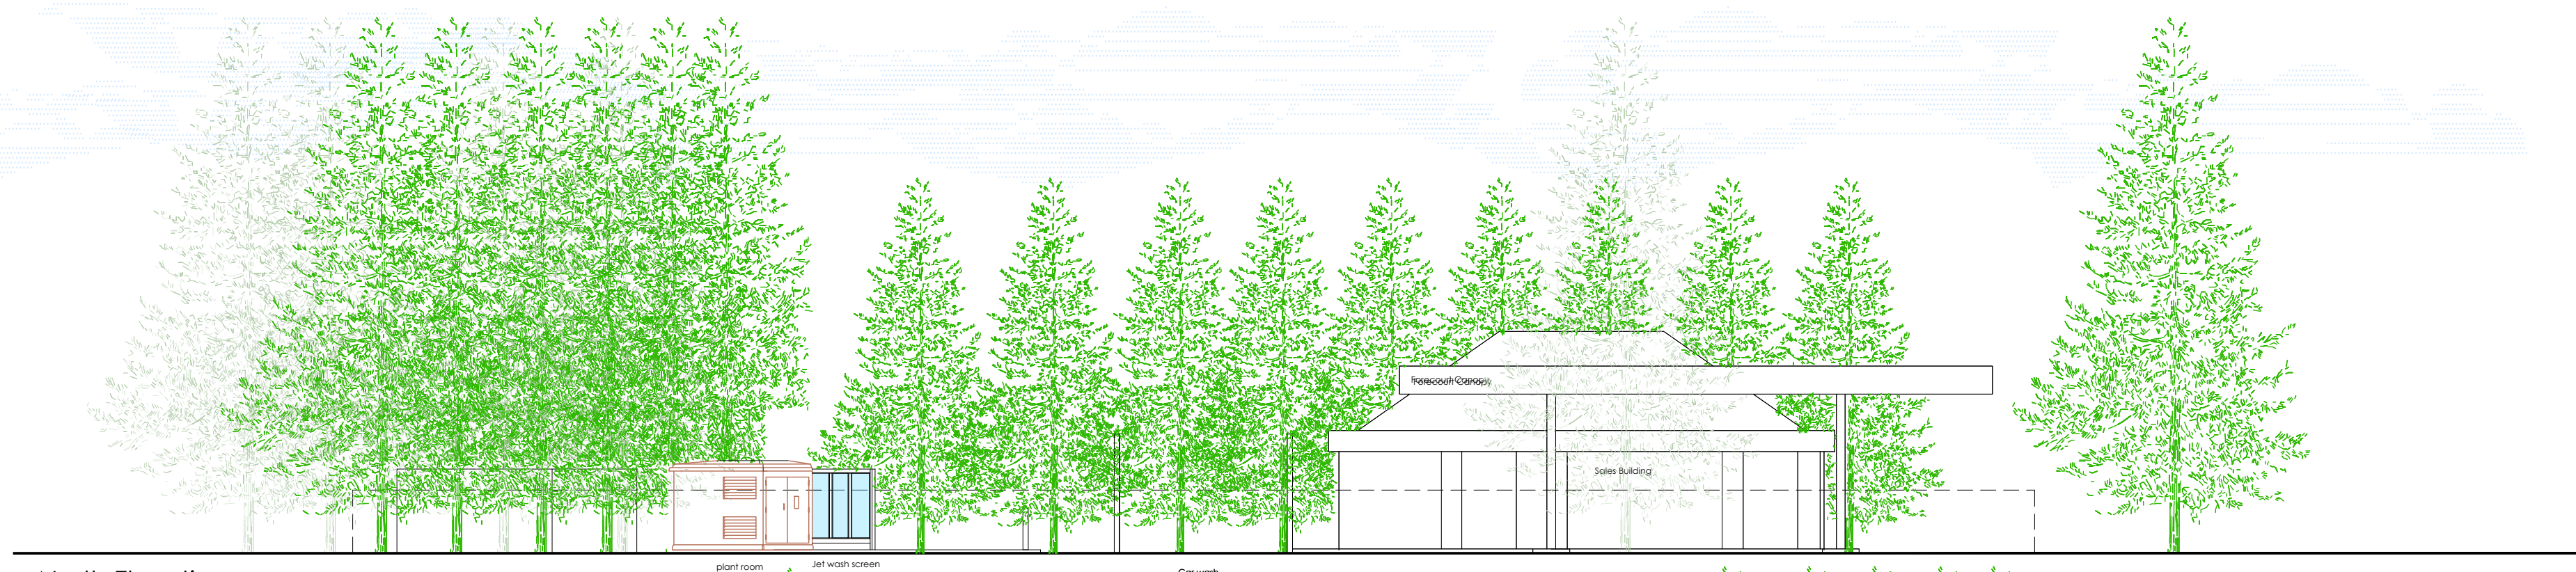

North Elevation

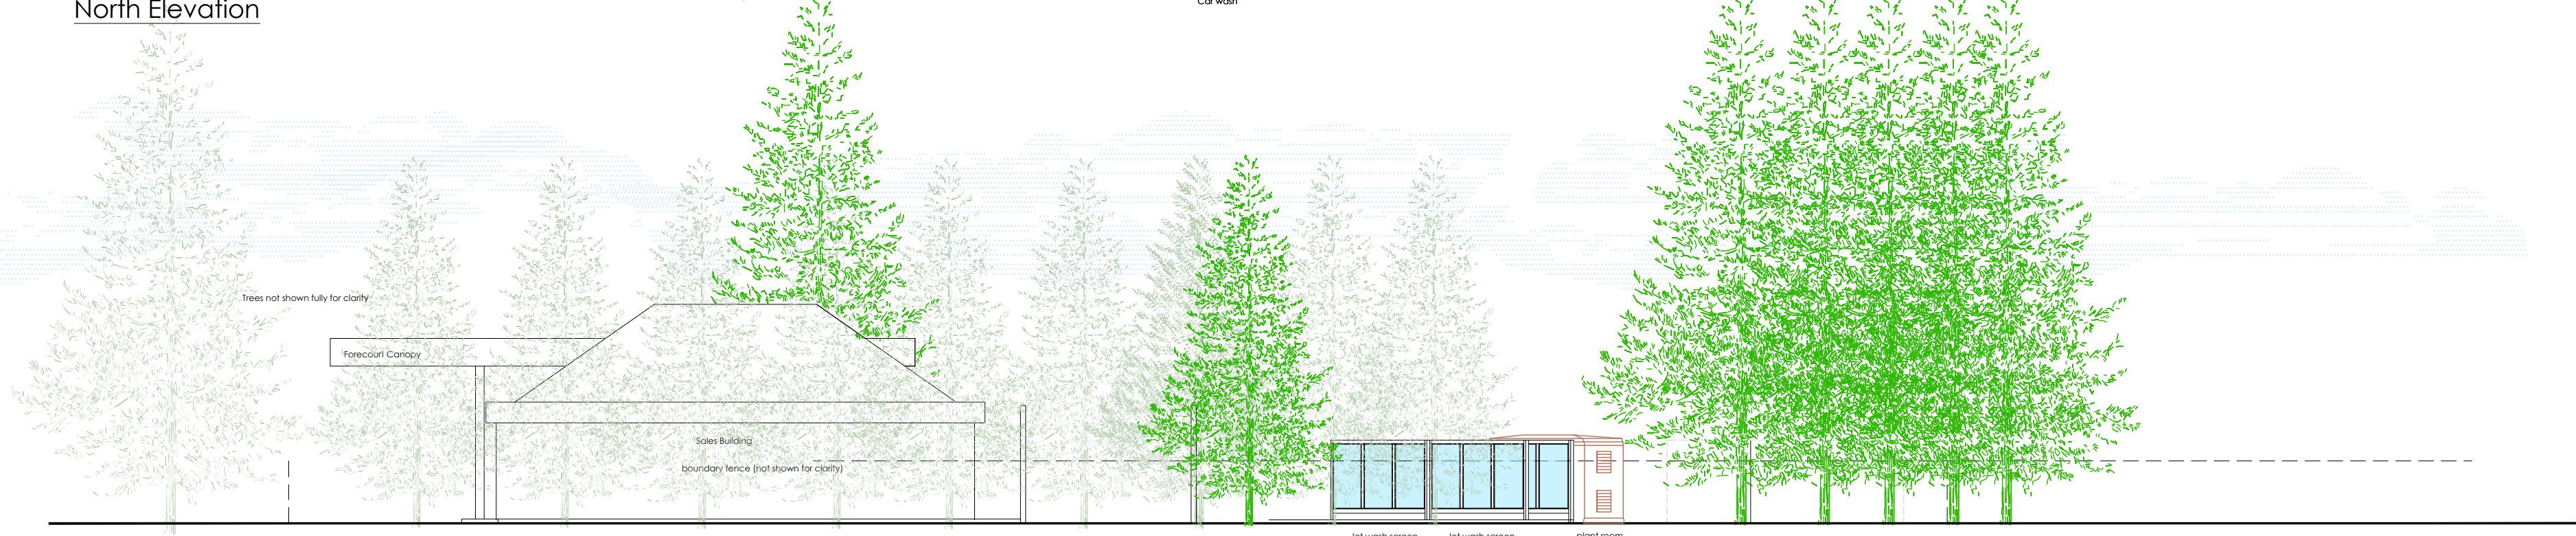

South Elevation

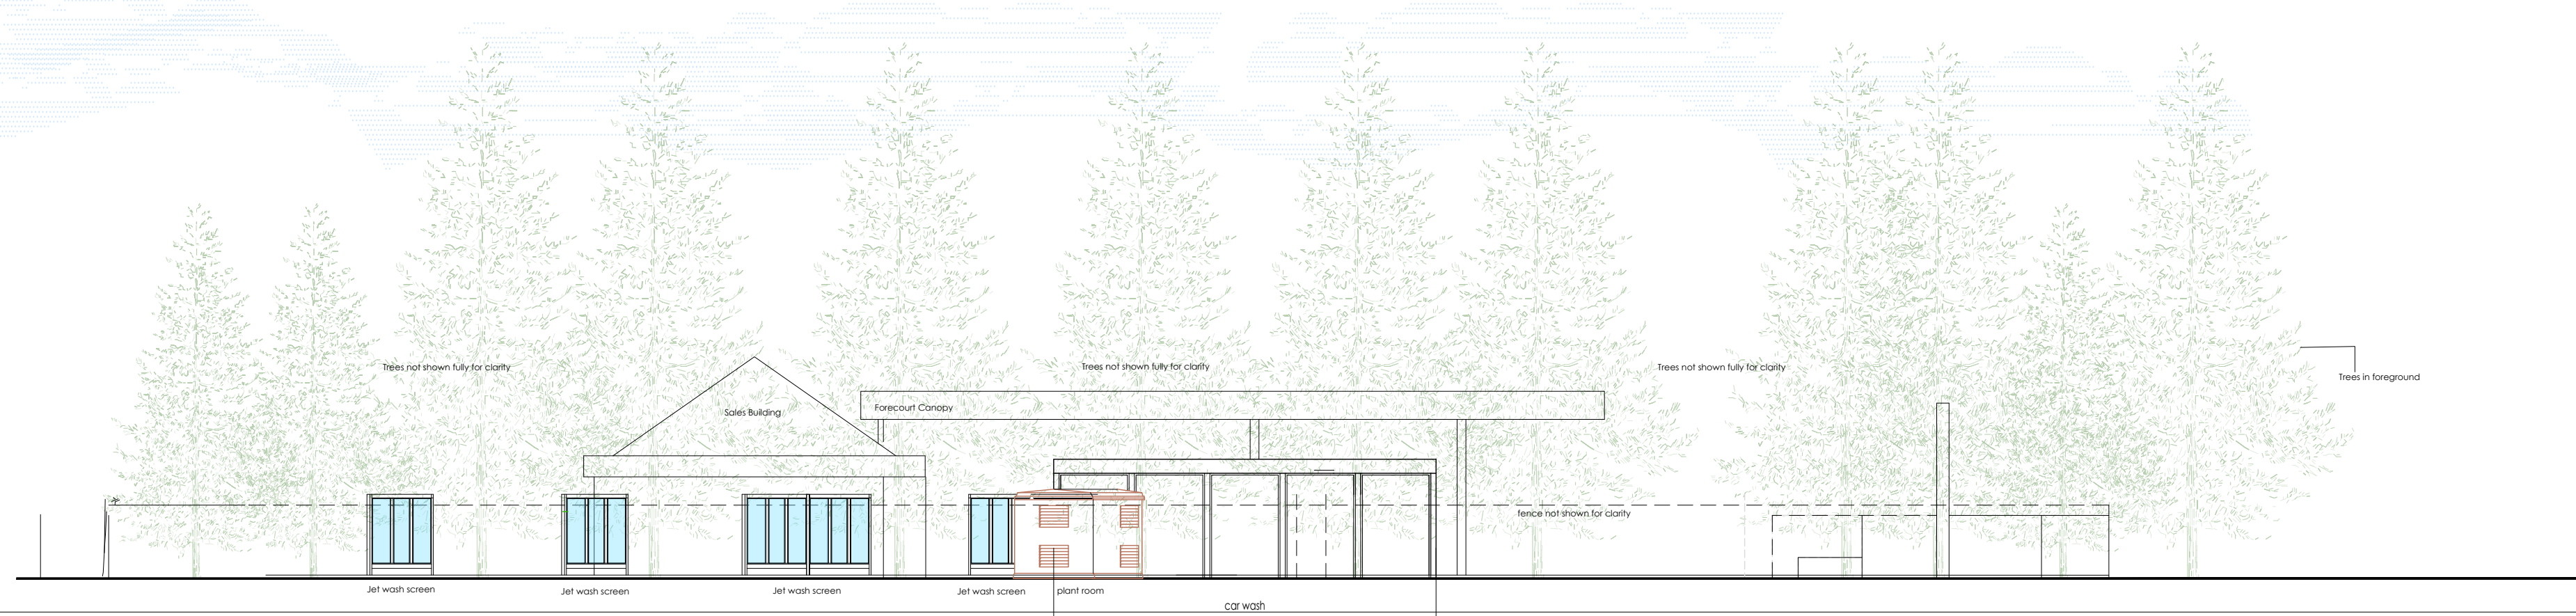

East Elevation

Scale Bar 1:150 (Metres)
0 1 2 3 4 5 10 15 20 25 30

Proposed Site Elevations
Scale 1:150

CAD file ref:

rev	date	by	description
~	20/07/26	GY	Drawing created.
CLIENT			
10 Bricket Road			
St Albans			
Hertfordshire, AL1 3JX			
PROJECT LOCATION			
Thames Valley Service Station			
George Street, Caversham,			
Berkshire, RG4 8DH			
DRAWING			
Proposed Site Elevations			
DATE: July 2026			
Scale: 1:150 @A1			
Drawn By: GKY			
Dwg No: TH-VAL-FPS-MFG-708-PLG-103			
Rev: ~			
A1 original plot size			

F FROWSBURY Projects
Frowsbury Projects Limited
Office 3, Stronsay Business Centre
Tilford Road, Hindhead, GU26 6UG
Email: enquires@frowsbury.com
© This drawing is the copyright of FROWSBURY PROJECTS Ltd.

mfg
motor fuel group

PLANNING