


WEST STREET

OXFORD ROAD

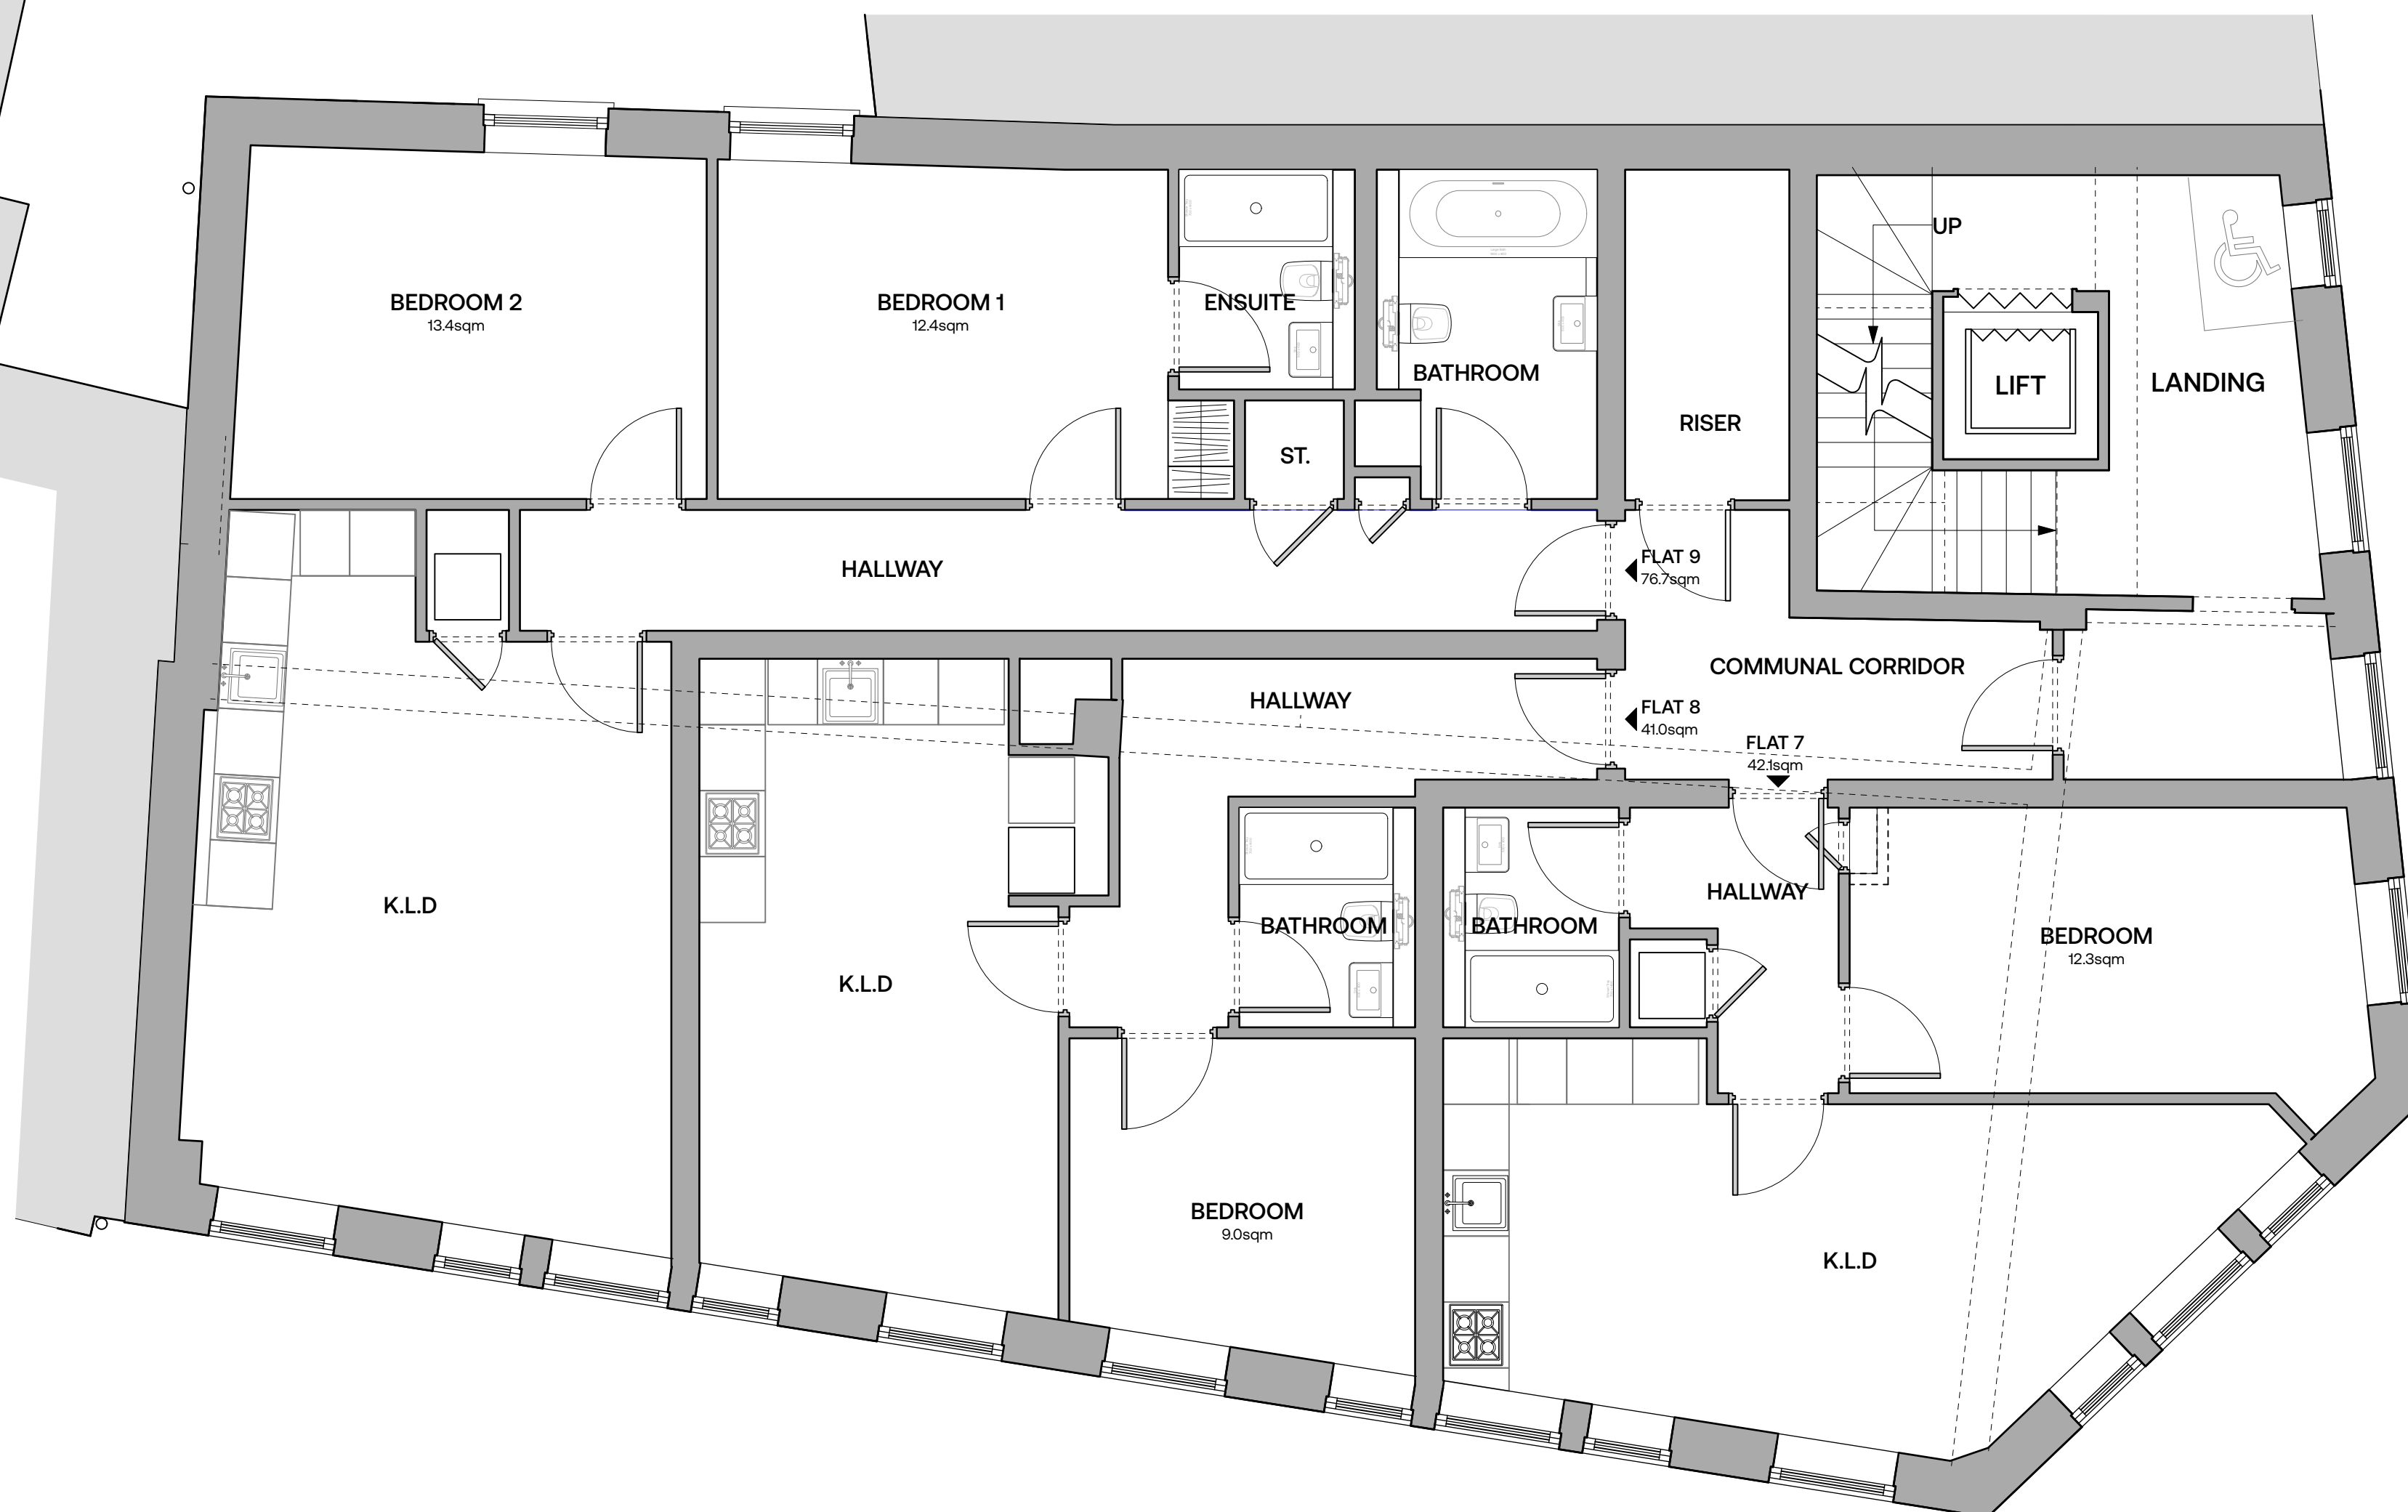

PRELIMINARY

GENERAL NOTES

- GENERAL NOTES**
01. Do not scale drawings.
 02. All dimensions are in millimeters unless otherwise stated.
 03. All dimensions shall be verified on site before proceeding with work.
 04. This drawing is to be read in conjunction with all related information including structural, mechanical and electrical information and all other documents.
 05. Any discrepancies to be reported to the Architect immediately.
 06. All products to be fitted as per manufacturers recommendations. Notify Architect of any conflicts between manufacturers recommendations and project design documentation.
 07. Report any discrepancies to the architect and engineer before design, fabrication and

[illegible]

B	Stage 3 Issue	15/07/2020
A	First Issue	09/07/2020

A	First Issue	09/07/20
CLIO770 COMPANY		

CUOZZO.COMPANY

T: 020 3784 6809

T: 020 3784 6809
W: www.CuccioCompany

A: Studio Six, 38-60 Pritchards Road, London, E2 9AP

NO.	PROJECT
-----	---------

NO.	PROJECT
100	...

188	Broad Street
-----	--------------

DRAWING	

DRAWING

Proposed 3rd Floor Plan

SCALE

SCALE

1:50 @ ISO A2

1.00	€ 100 AZ

[illegible]

DRAWING NO.	REV
-------------	-----

104 D

104 B

104 B

104	D
-----	---

© Guozzo Fleming Architects Ltd.