





FRONT ELEVATION
SOUTH WEST - 1:100

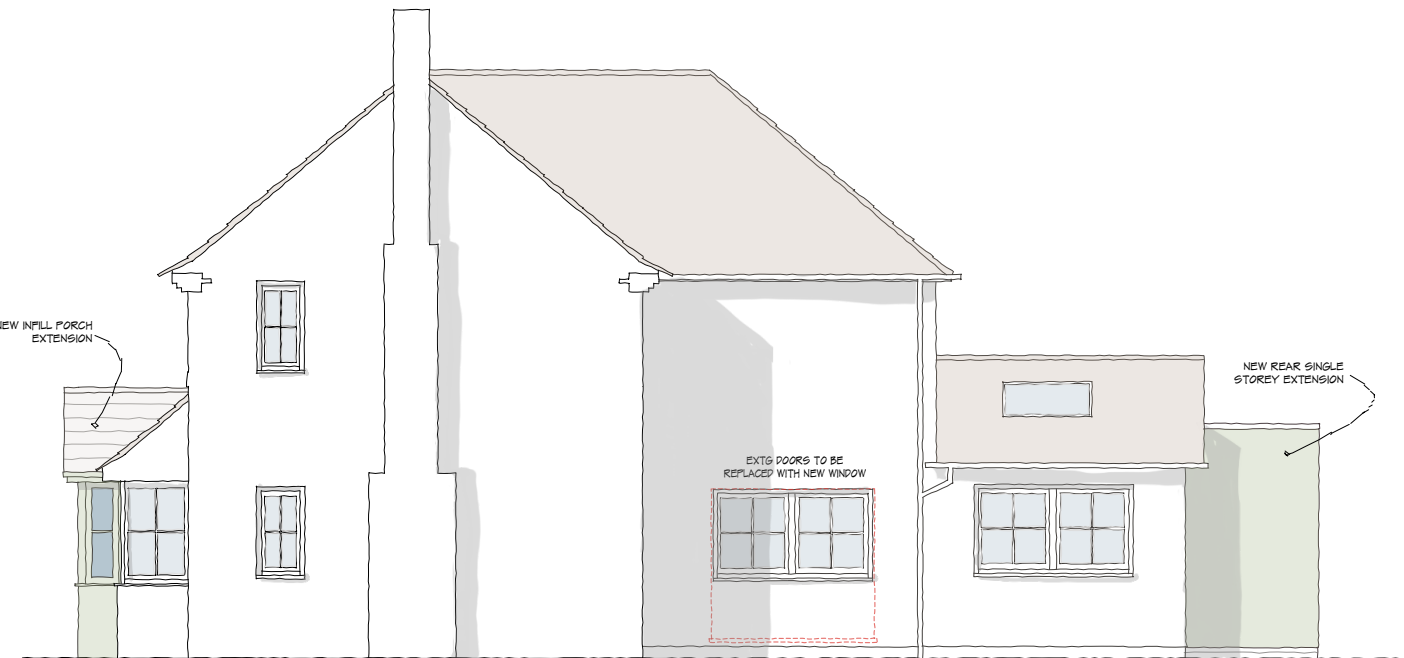

SIDE ELEVATION
SOUTH EAST - 1:100

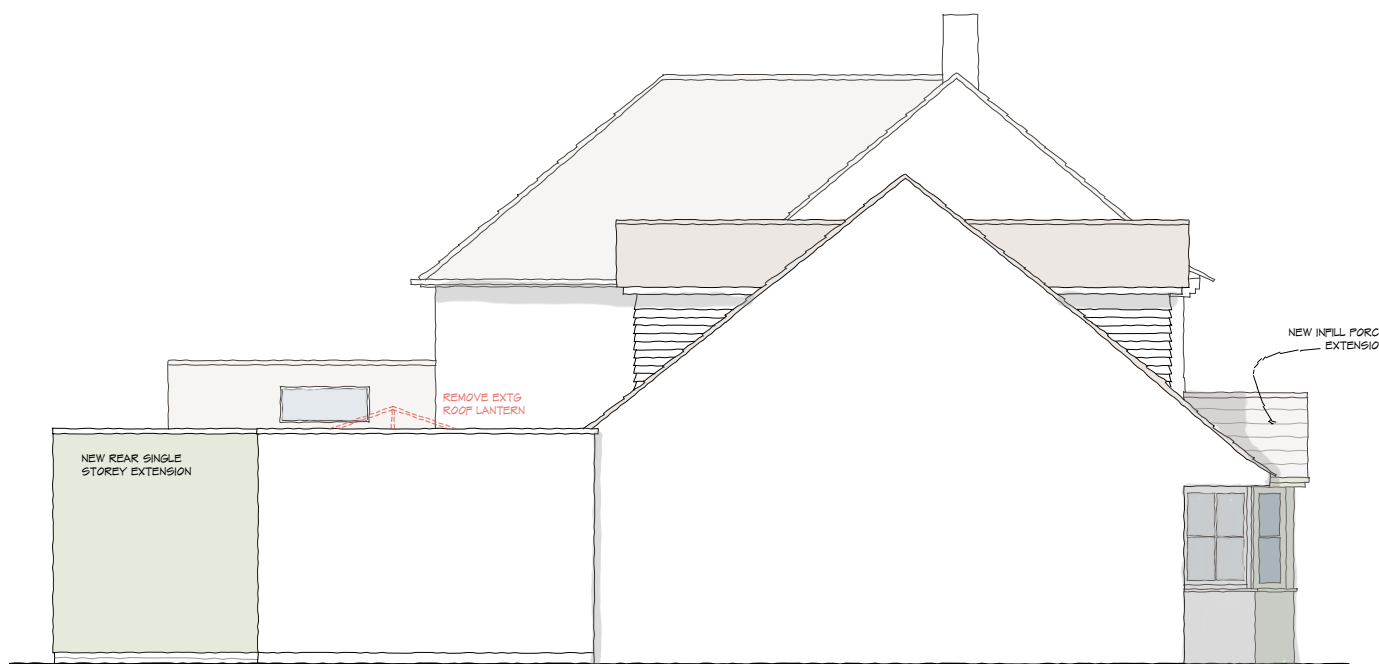

SIDE ELEVATION
NORTH WEST - 1:100



REAR ELEVATION
NORTH EAST - 1:100

MATERIALS:

- NEW WALLS with RENDER finish to match existing
- DOORS & WINDOWS all to match existing
- ROOF with CONCRETE ROOF TILES covering to match existing

1:100 scale Bar
This Drawing has been produced for printing onto A3 size paper,
if printing in another paper size, use the scale bar below for ref.:



LEGEND

- NEW WALLS
- ELEMENTS TO BE REMOVED / DEMOLISHED
- EXISTING ROOF
- NEW ROOF

REV	COMMENTS	DATE

STL **SHAUN TANNER**
ARCHITECTURE & PLANNING
www.stlarchitecture.co.uk studio@stlarchitecture.co.uk 0118 989 0808

CLIENT Mr & Mrs W. Scott
PROJECT 128 St Peters Avenue
Caversham, Reading - RG4 7DR
DRAWING Proposed Elevations

STATUS Planning
SCALE 1:100 @ A3 DRAWN RC CHECKED NO 4053/203 REV
DATE Jul 2026

THIS DRAWING MUST NOT BE SCALED UNLESS ISSUED FOR PLANNING PURPOSES. ALL DIMENSIONS ARE TO BE VERIFIED PRIOR TO SETTING OUT, COMMENCING WORK, OR PRODUCTION OF FABRICATION DRAWINGS. REPORT ANY DISCREPANCIES TO THE SUPERVISING OFFICER IMMEDIATELY. ©