


89 KENSINGTON ROAD

CRANBURY ROAD

EXISTING SITE PLAN - 1:100

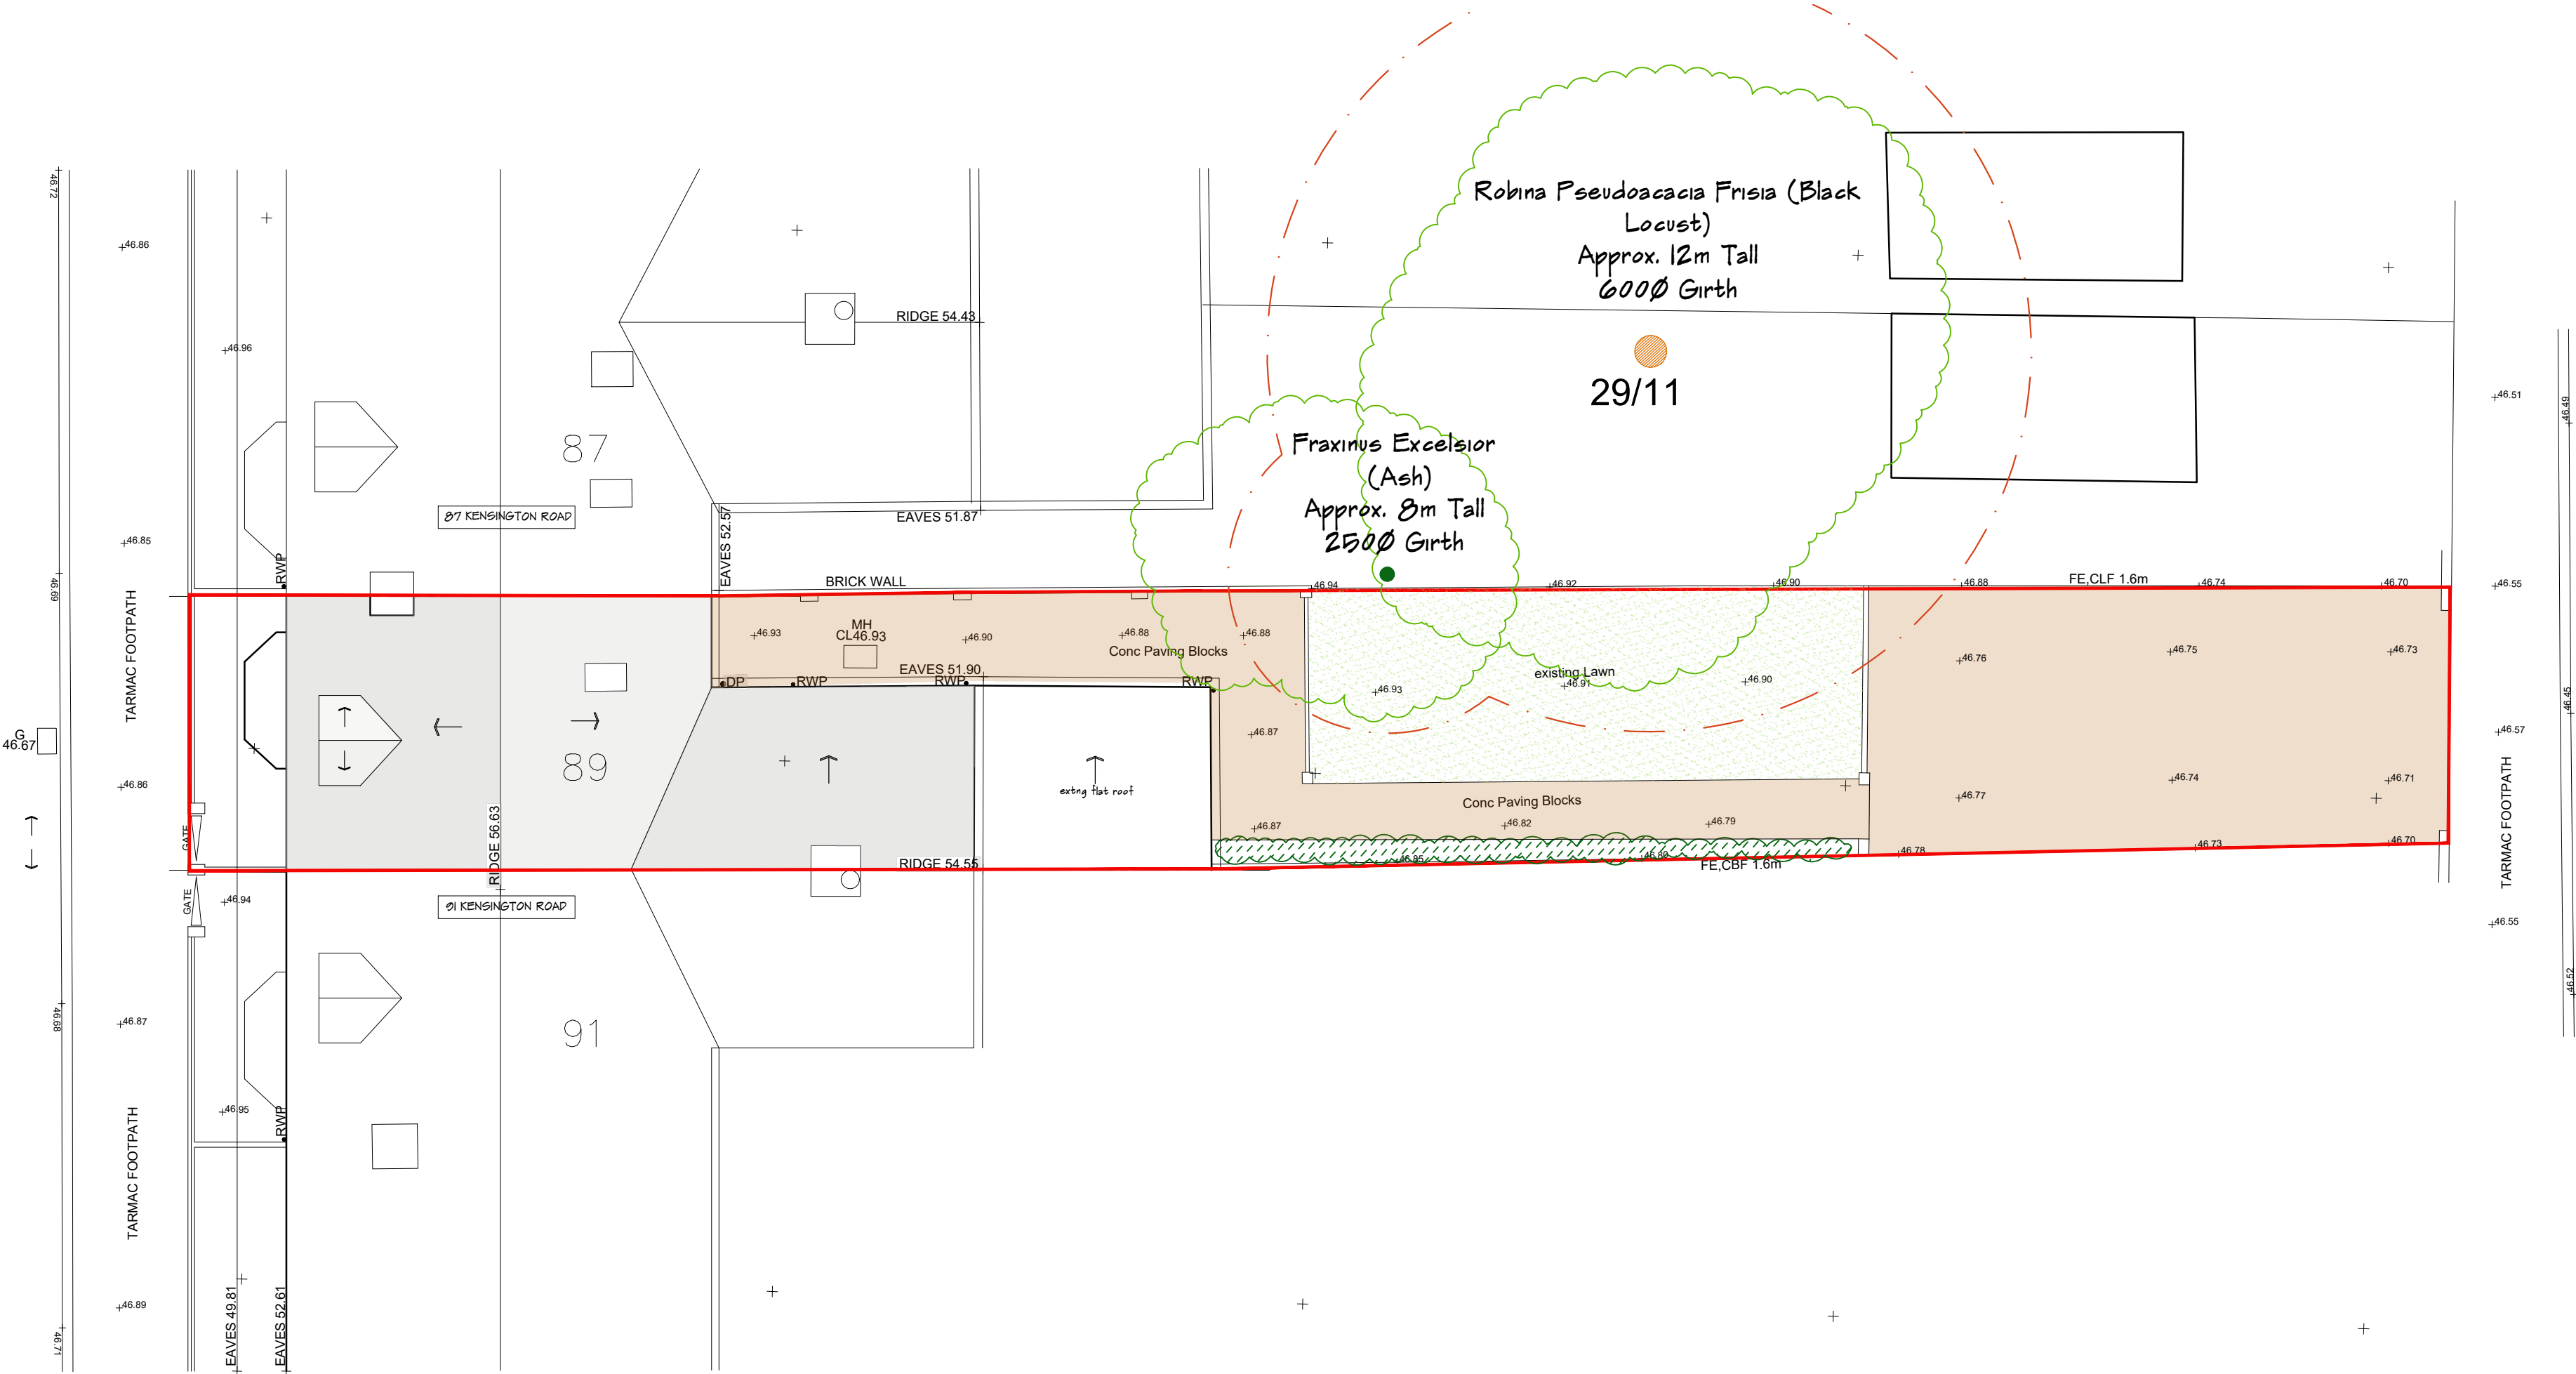

1:50 scale Bar
This Drawing has been produced for printing onto A3 size paper,



REV	COMMENTS	DATE
-	-	-



SHAUN TANNER
ARCHITECTURE & PLANNING

www.stlarchitecture.co.uk studio@stlarchitecture.co.uk 0118 989 0808

CLIENT Carney Construction Ltd
PROJECT 89 Kensington Road
Reading, RG30 2SZ
DRAWING Existing Site Plan

STATUS Survey **DATE** July 26
SCALE 1:100 @A2 **DRAWN** Pari **CHECKED** NO 4056/100 **REV** B

THIS DRAWING MUST NOT BE SCALED UNLESS ISSUED FOR PLANNING PURPOSES. ALL DIMENSIONS ARE TO BE VERIFIED PRIOR TO SETTING OUT, COMMENCING WORK, OR PRODUCTION OF FABRICATION DRAWINGS. REPORT ANY DISCREPANCIES TO THE SUPERVISING OFFICER IMMEDIATELY. ©