

© This drawing remains the property of The Keen Partnership and shall not be copied without prior written consent.

All dimensions to be checked on site and any discrepancies to be reported before work commences.

Notes:

Marshalls Arrento Encore paving slabs tp patio areas




A

Permeable Paving:
Drivesett Tegula Priora



B

Date	Rev	Comments	By	Chk'd

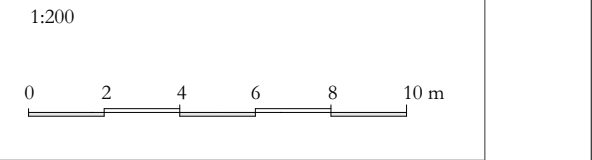

THE KEEN PARTNERSHIP
The Courtyard
Edinburgh Road
Reading RG30 2UA
Tel: 0118 9510 855
Fax: 0118 9510 866
chris@keenpartnership.co.uk
www.keenpartnership.co.uk



Client:

Clear Site Developments Ltd

Job Title:

New Build at 26 New Hill Lane, Reading, RG30 4JP

Drawing Title:

Proposed Site Plan

Drawing Date:

06/06/2025

Status:

Proposed

Issue Date:

20/08/2026

Drawn By:

HBH

Scale:

1:200@A3


Job No:

9449


Drawing No:

9229 PL-04.01

Rev:

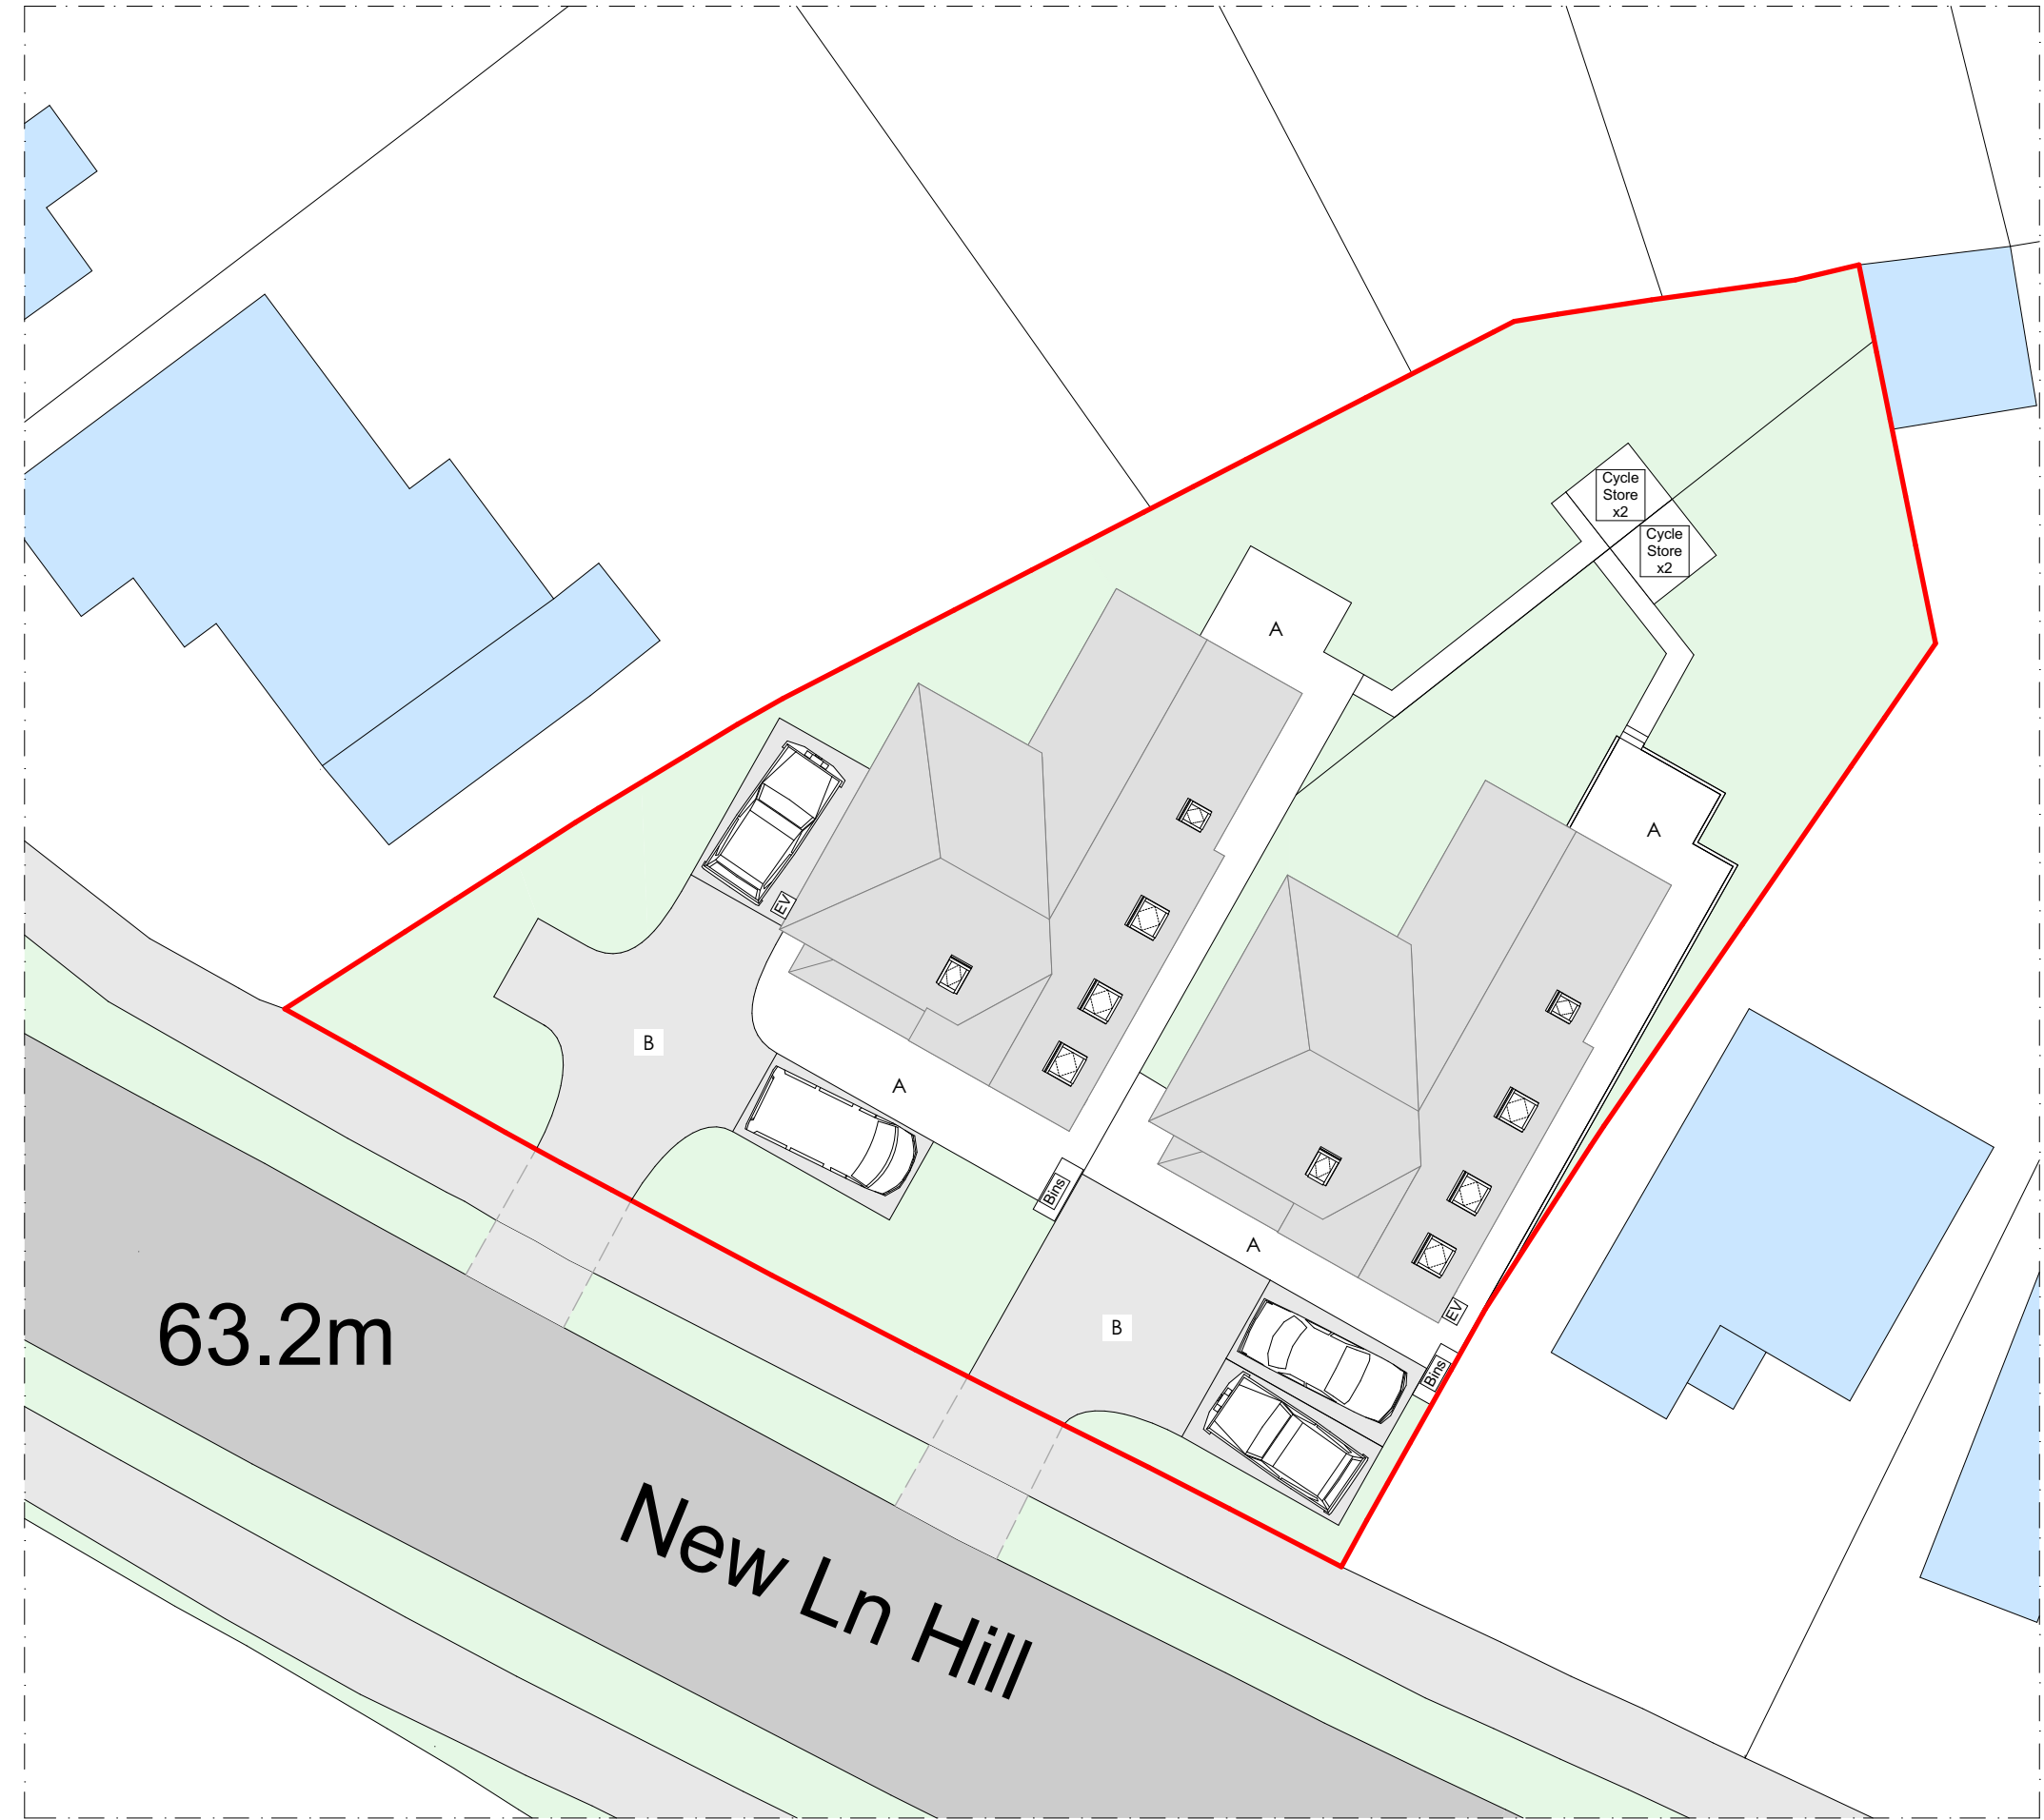

N

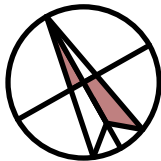

1:200

Site Plan