




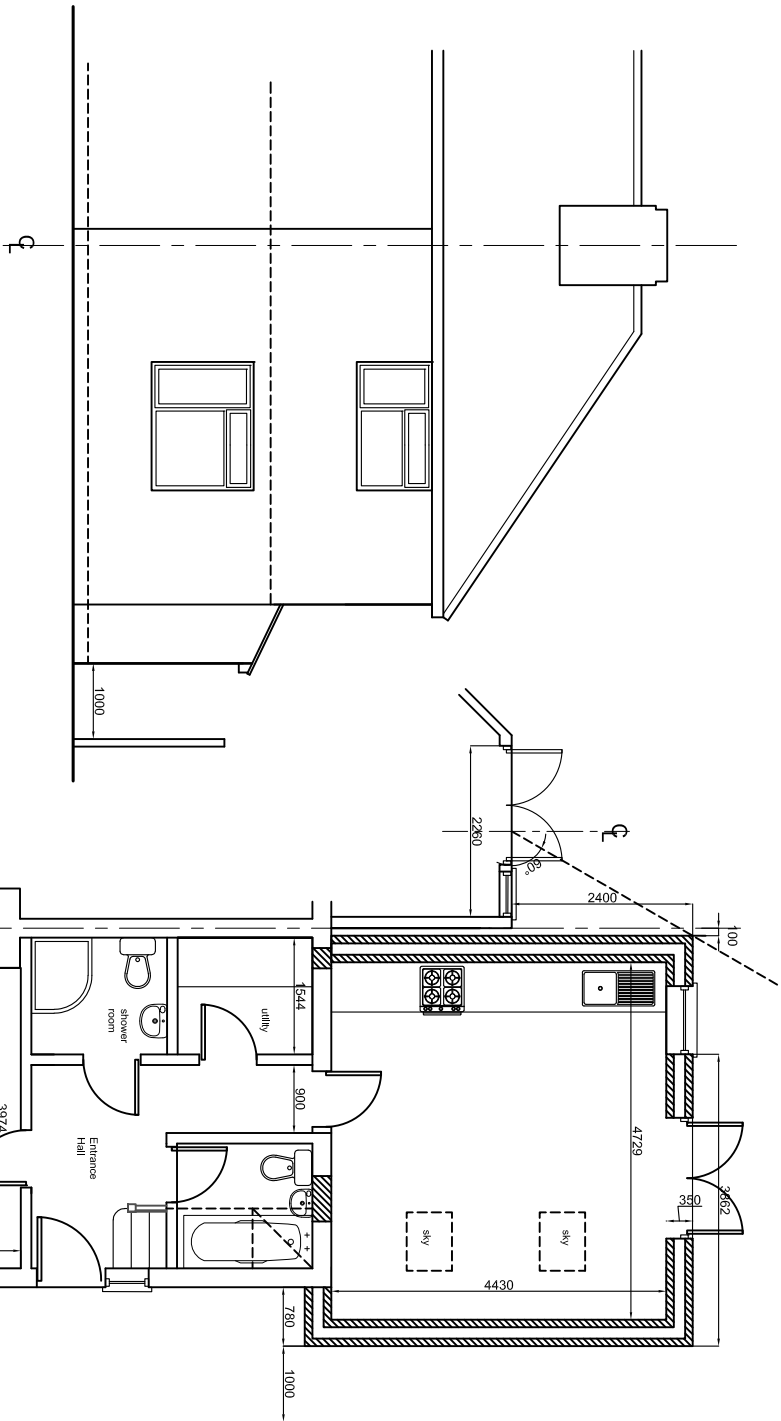


PROPOSED FRONT ELEVATION

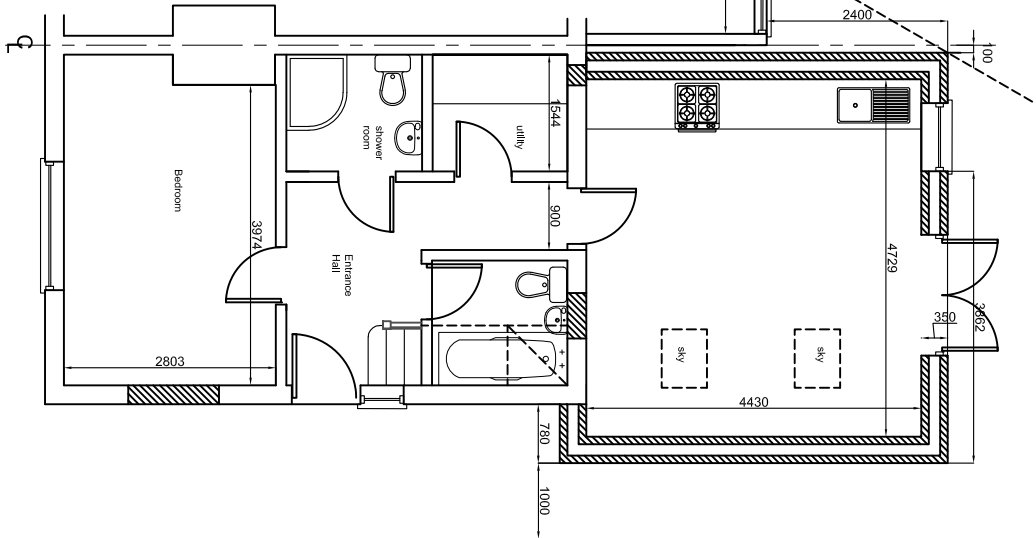

PROPOSED GROUND FLOOR PLAN

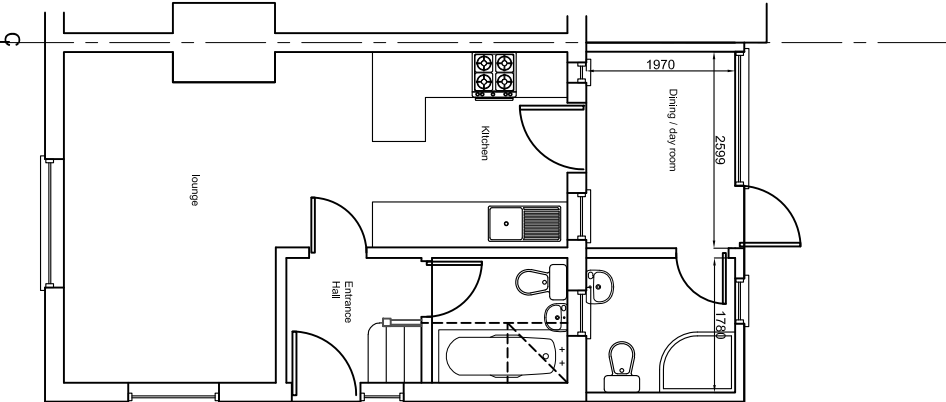


EXISTING GROUND FLOOR PLAN

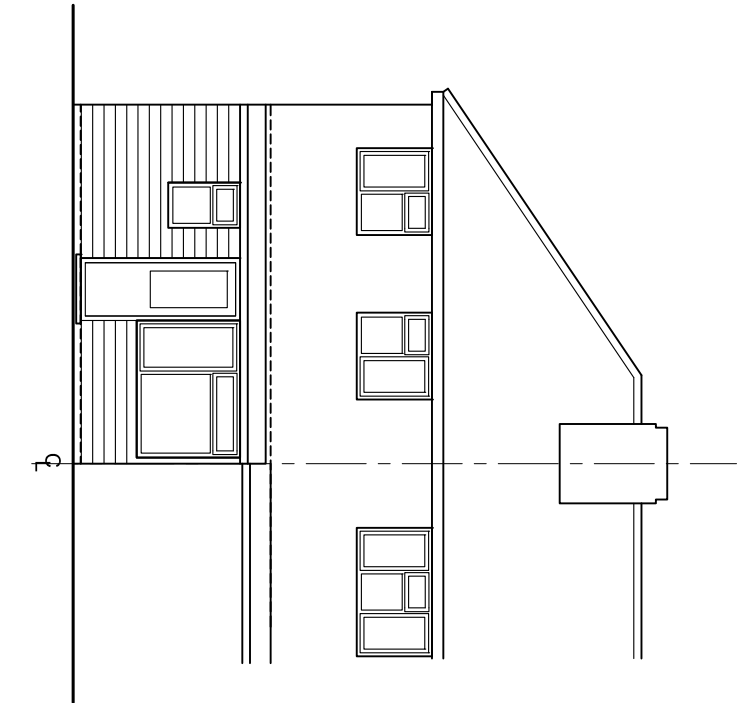


EXISTING REAR ELEVATION




REAR VIEW

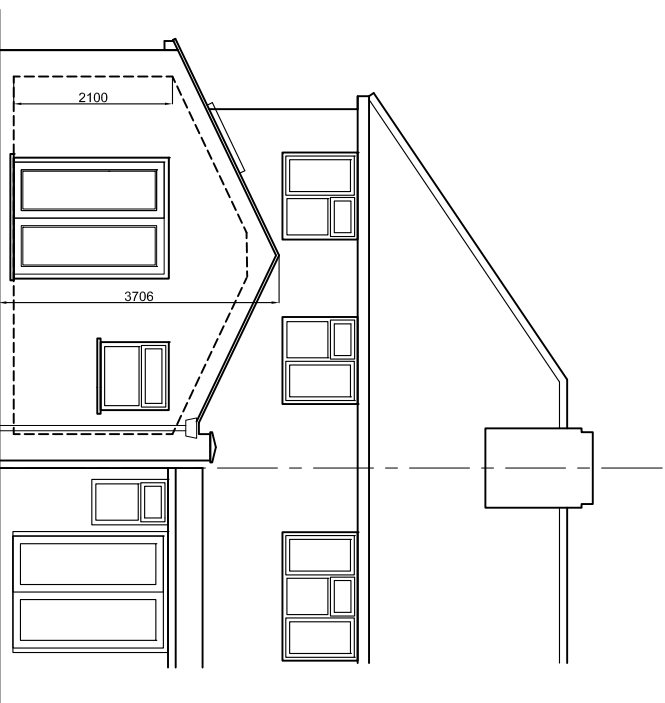


PROPOSED REAR ELEVATION

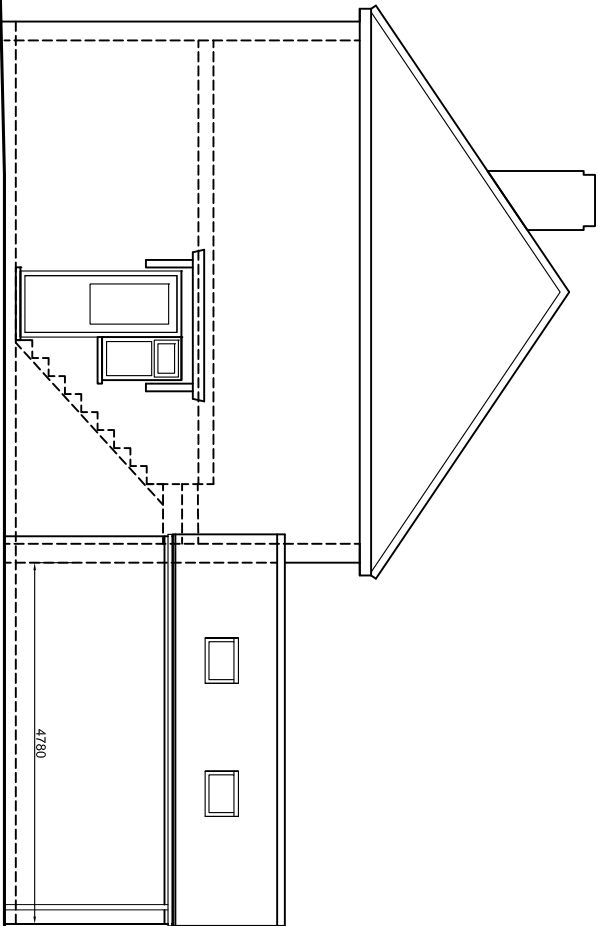

PROPOSED R.H. SIDE ELEVATION

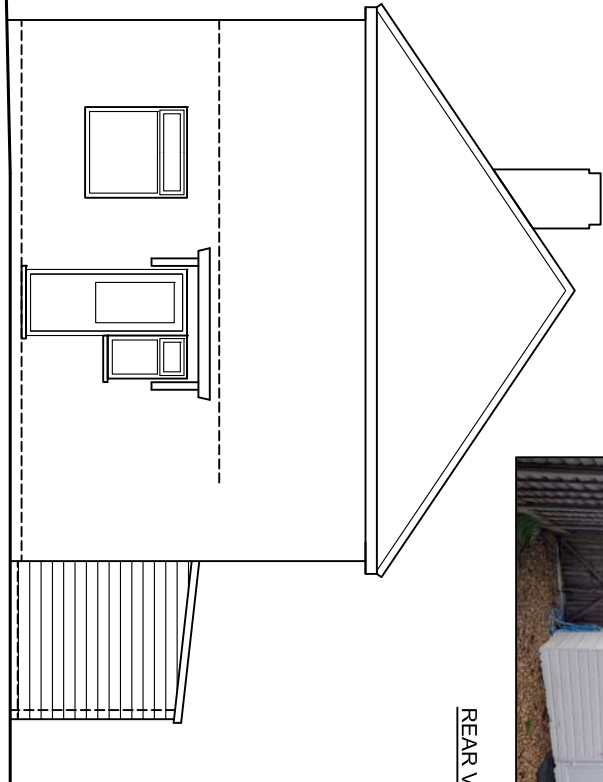

EXISTING R.H. SIDE ELEVATION

 

SCALE: (Metres)



| REVISION   |           |       |             |          |
|---|-----------|-------|-------------|----------|
| 69 Brixham Road, Reading, RG2 7RB<br>Proposed Ground Floor Extension and Internal Alterations<br>Existing & Proposed Floor Plans & Elevations |           |       |             |          |
| SCALES   | 1:100 @A3 | DRAWN | NJB         | DATE     |
|   |           |       |             | AUG. '26 |
|   |           |       | DRAWING NO. | 26/32/02 |
|   |           |       |             | REVISION |