




N EXISTING PLANNING NORTH ELEVATION
SCALE 1 : 100

External changes to include new rooflights and windows to the third floor as approved under PL/26/0883




E EXISTING PLANNING EAST ELEVATION
SCALE 1 : 100

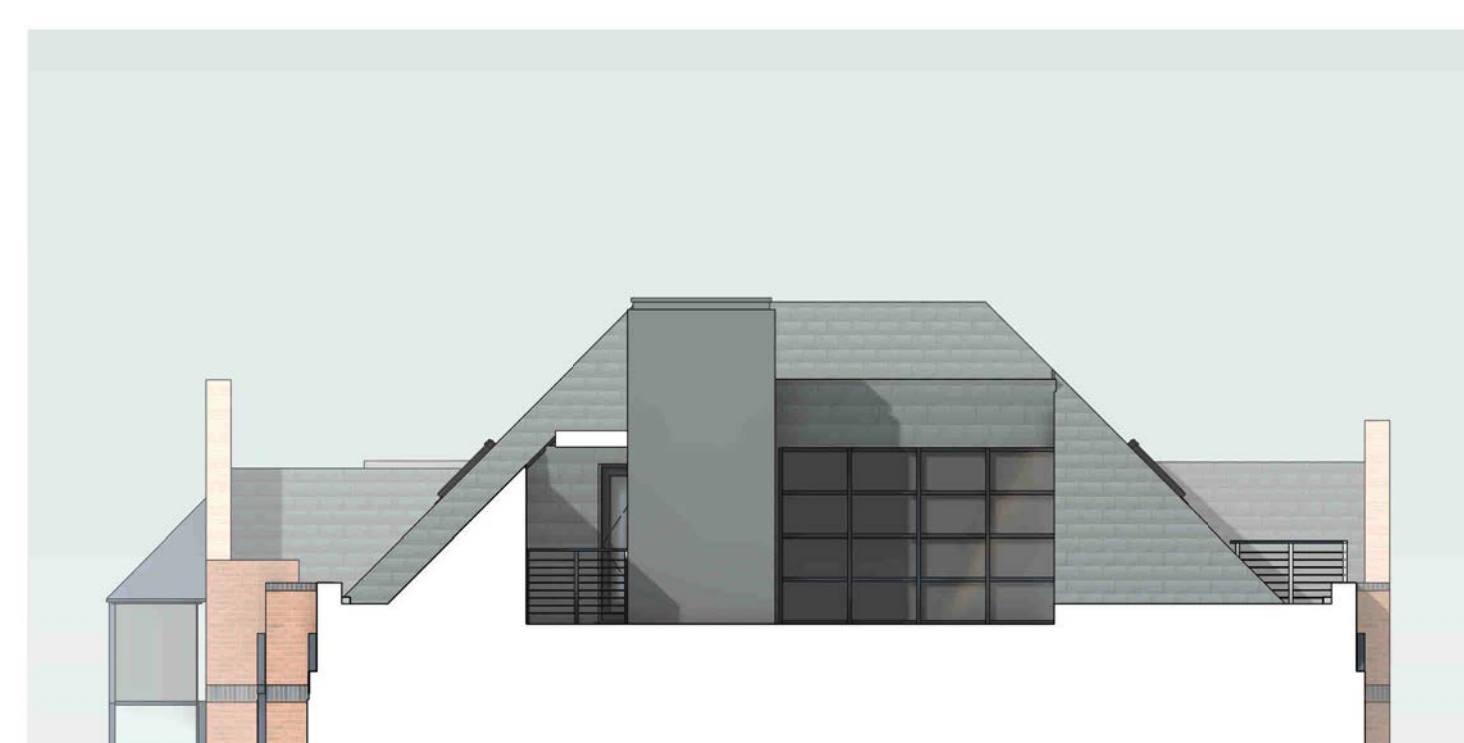

E1 EXISTING PLANNING EAST ELEVATION
SCALE 1 : 100 | CUTTING THROUGH FLAT ROOF



E2 EXISTING PLANNING EAST ELEVATION
SCALE 1 : 100 | CUTTING THROUGH FLAT ROOF

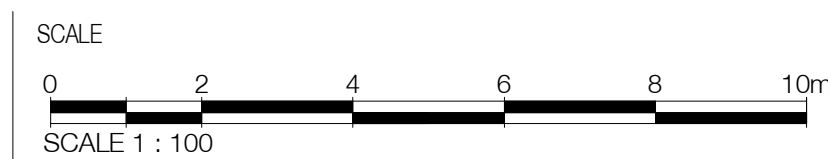

KEY PLAN

REVISIONS		Description	By
Rev.	Date		
/	29/07/2026	Planning issue	JMR

PROJECT	REGENTS GATE, CROWN ST., READING.		
TITLE	EXISTING ELEVATIONS (1 of 2)		
NUMBER	25-31-035-/	DATE	29/07/2026
SCALE	1 : 100	PAPER	A1

DANKSBADNELL
Chartered Architects
KINGS STABLES, 3-4 OSBORNE MEWS, WINDSOR, BERKSHIRE, SL4 3DE
01753 859880 - enquiry@danksbadnell.co.uk

Planning



S EXISTING PLANNING SOUTH ELEVATION
SCALE 1 : 100


External changes to include new rooflights and windows to the third floor as approved under PL/26/0883



W EXISTING PLANNING WEST ELEVATION
SCALE 1 : 100



W1 EXISTING PLANNING WEST ELEVATION
SCALE 1 : 100 | CUTTING THROUGH FLAT ROOF

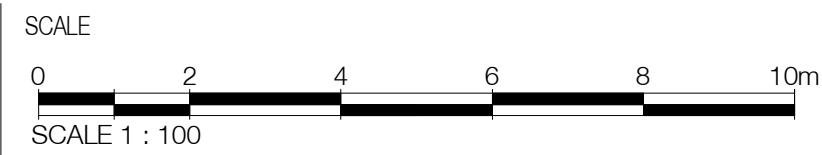

KEY PLAN

REVISIONS			
Rev.	Date	Description	By
/	29/07/2026	Planning issue	JMR

PROJECT	REGENTS GATE, CROWN ST., READING.		
TITLE	EXISTING ELEVATIONS (2 of 2)		
NUMBER	25-31-036-/	DATE	29/07/2026
SCALE	1 : 100	PAPER	A1

DANKSBADNELL
Chartered Architects

KINGS STABLES, 3-4 OSBORNE MEWS, WINDSOR, BERKSHIRE, SL4 3DE
01753 859880 - enquiry@danksbadnell.co.uk

Planning