


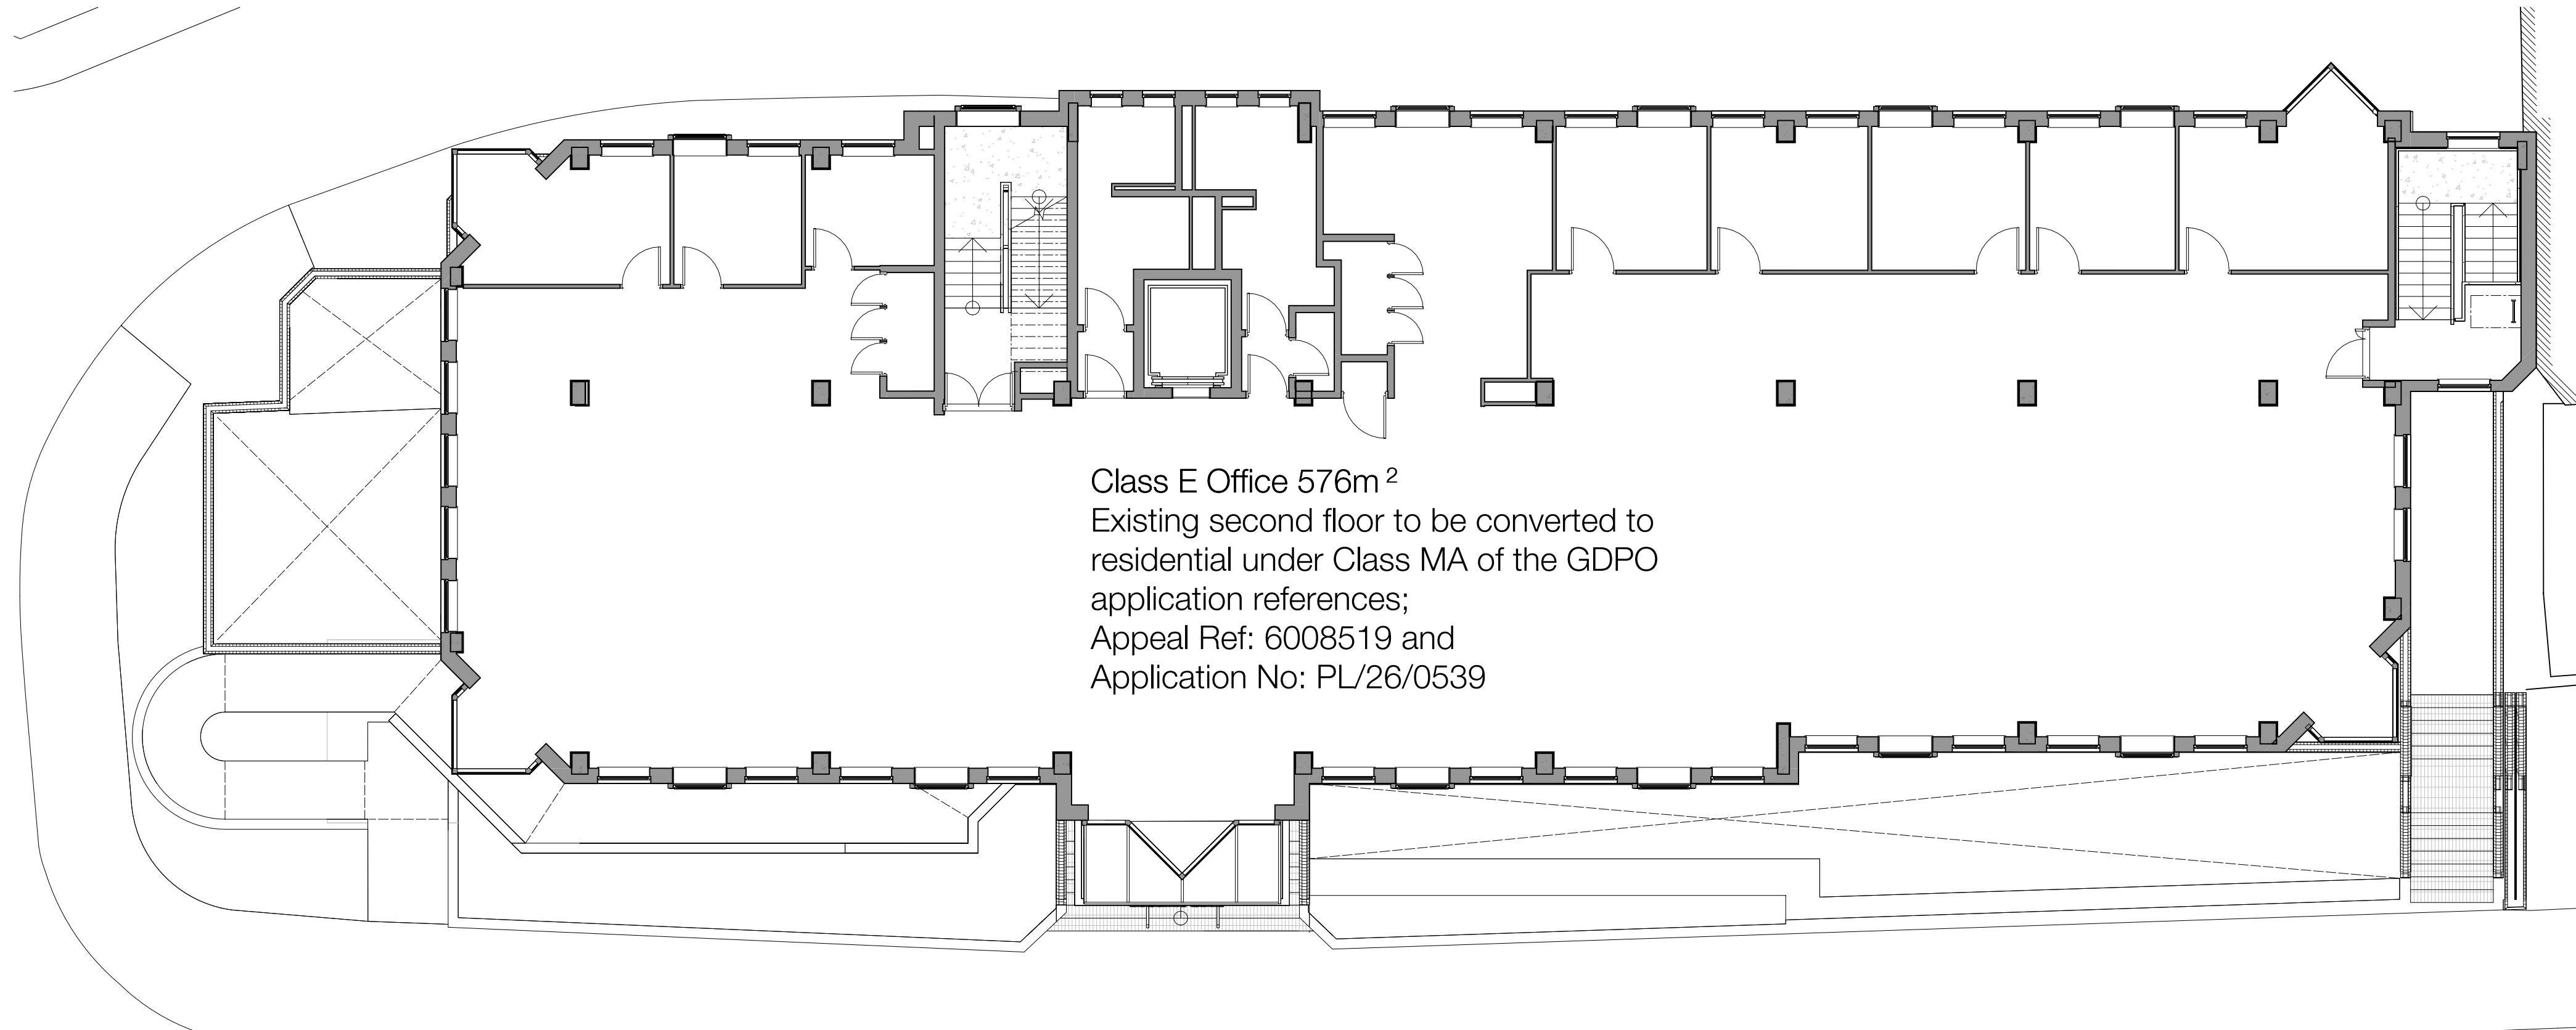


Class E Office 576m²
Existing second floor to be converted to
residential under Class MA of the GDPO
application references;
Appeal Ref: 6008519 and
Application No: PL/26/0539

02

PROPOSED PLANNING SECOND FLOOR PLAN

SCALE 1 : 100

External changes to
include new rooflights
and windows to the third
floor as approved under
PL/26/0883

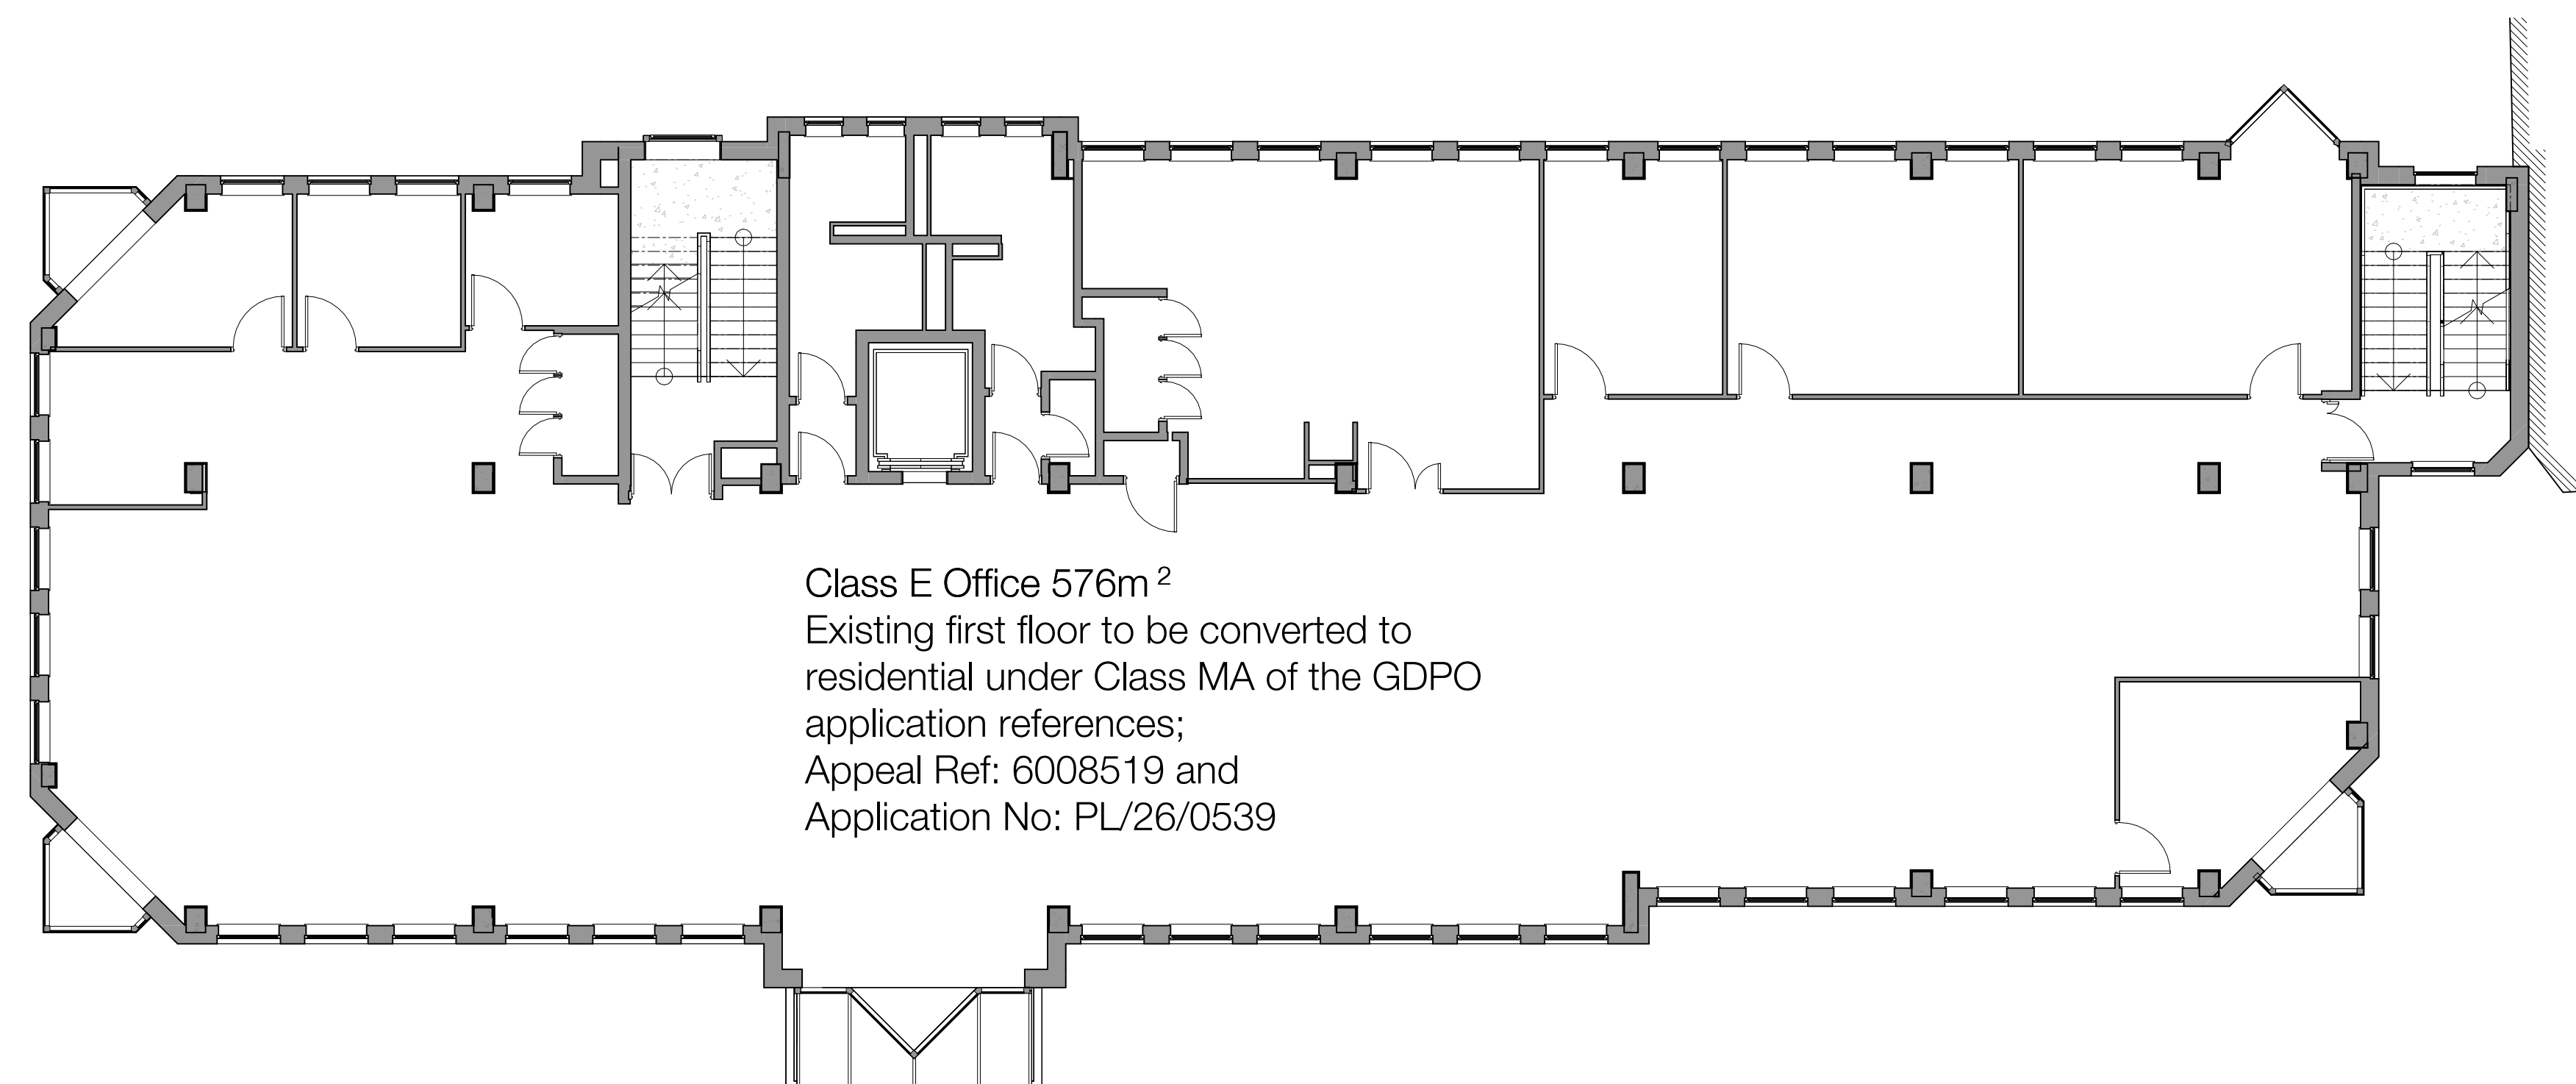


Class E Office 576m²
Existing first floor to be converted to
residential under Class MA of the GDPO
application references;
Appeal Ref: 6008519 and
Application No: PL/26/0539

01


PROPOSED PLANNING FIRST FLOOR PLAN

SCALE 1 : 100

Planning

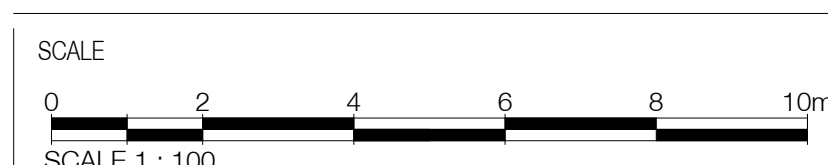

KEY PLAN

 

REVISIONS

Rev.	Date	Description	By
/	29/07/2026	Planning issue	JMR

PROJECT REGENTS GATE, CROWN ST., READING


TITLE PROPOSED PLANS

NUMBER 25-31-043-/ DATE 29/07/2026

SCALE 1 : 100 PAPER A1


DANKSBADNELL
Chartered Architects

KINGS STABLES, 3-4 OSBORNE MEWS, WINDSOR, BERKSHIRE, S
L4 3DE
01753 859880 - enquiry@danksbadnell.co.uk

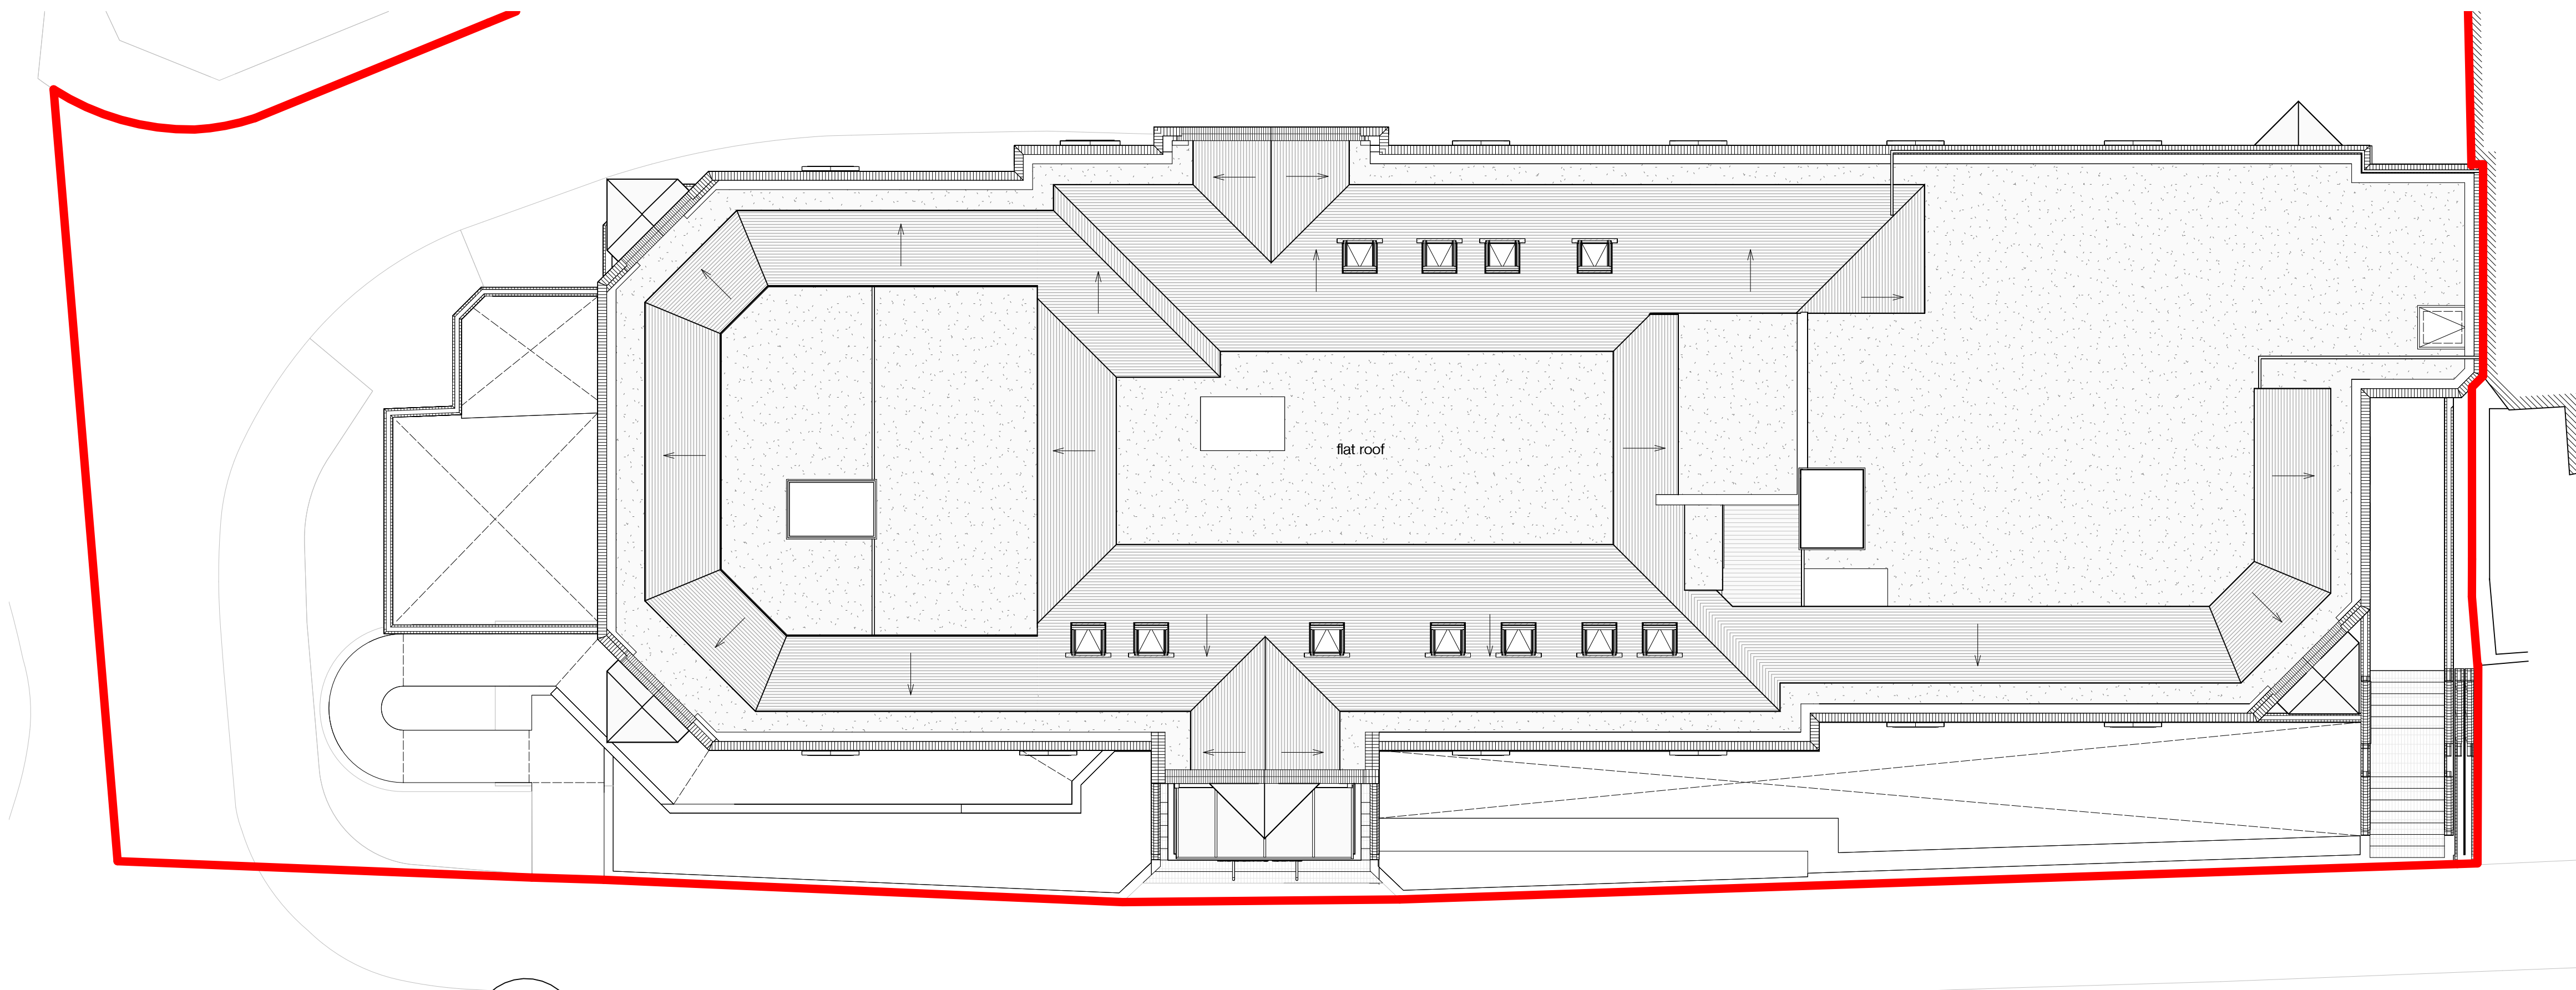


RF PROPOSED PLANNING ROOF GA PLAN
SCALE 1 : 100

External changes to include new rooflights and windows to the third floor as approved under PL/26/0883

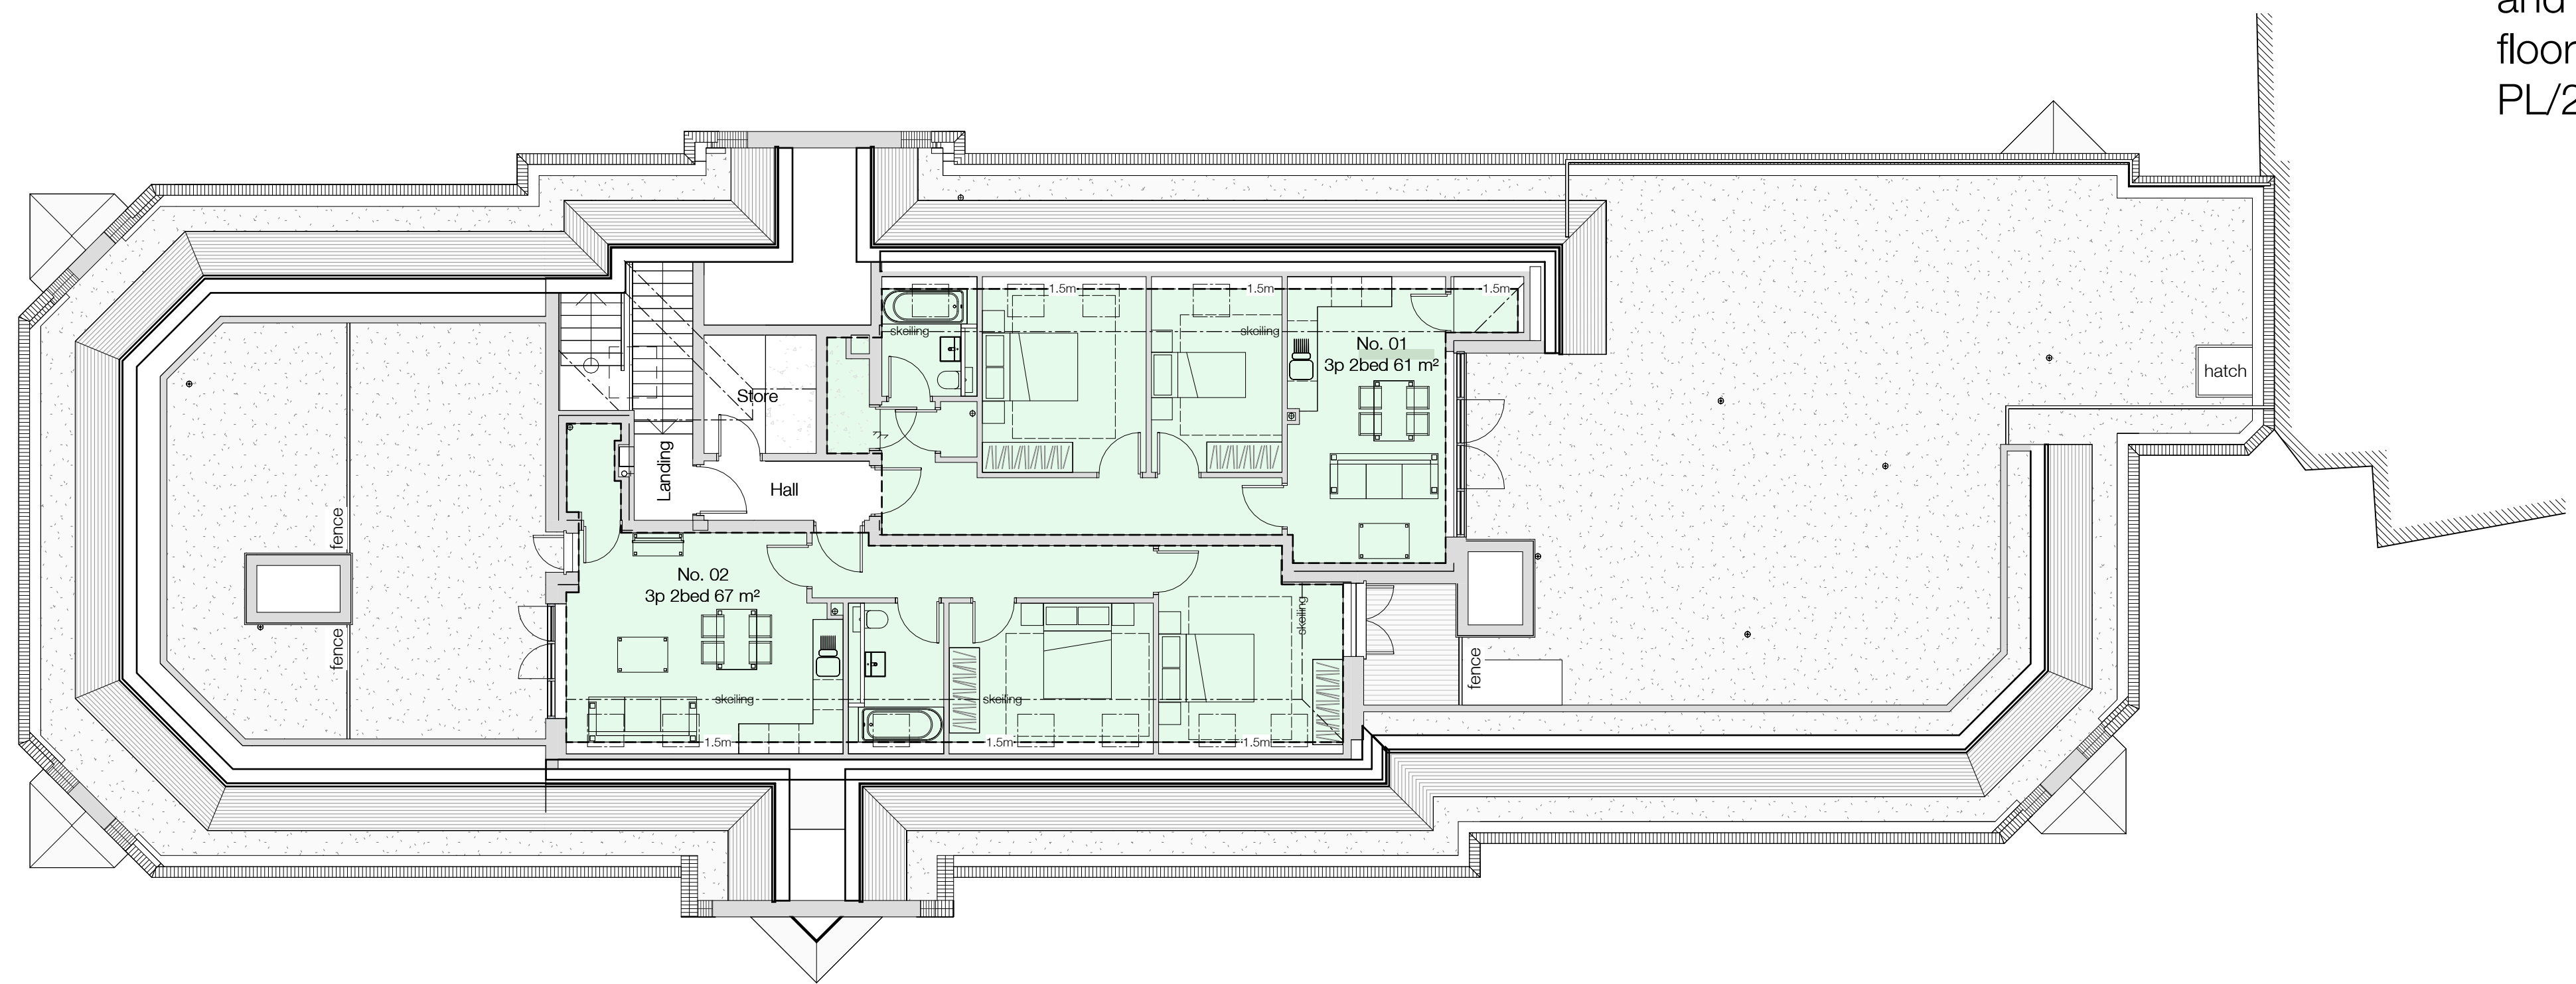

03 PROPOSED PLANNING THIRD FLOOR GA PLAN
SCALE 1 : 100

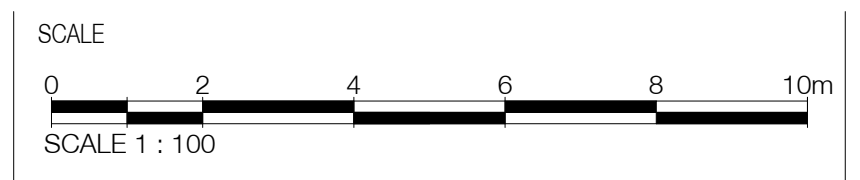

REVISIONS		Description	By
Rev.	Date		
/	29/07/2026	Planning issue	JMR

PROJECT	REGENTS GATE, CROWN ST., READING		
TITLE	PROPOSED PLANS		
NUMBER	25-31-044-/-	DATE	29/07/2026
SCALE	1 : 100	PAPER	A1

DANKSBADNELL
Chartered Architects

KINGS STABLES, 3-4 OSBORNE MEWS, WINDSOR, BERKSHIRE, S
L4 3DE
01753 859880 - enquiry@danksbadnell.co.uk

Planning