




North Elevation

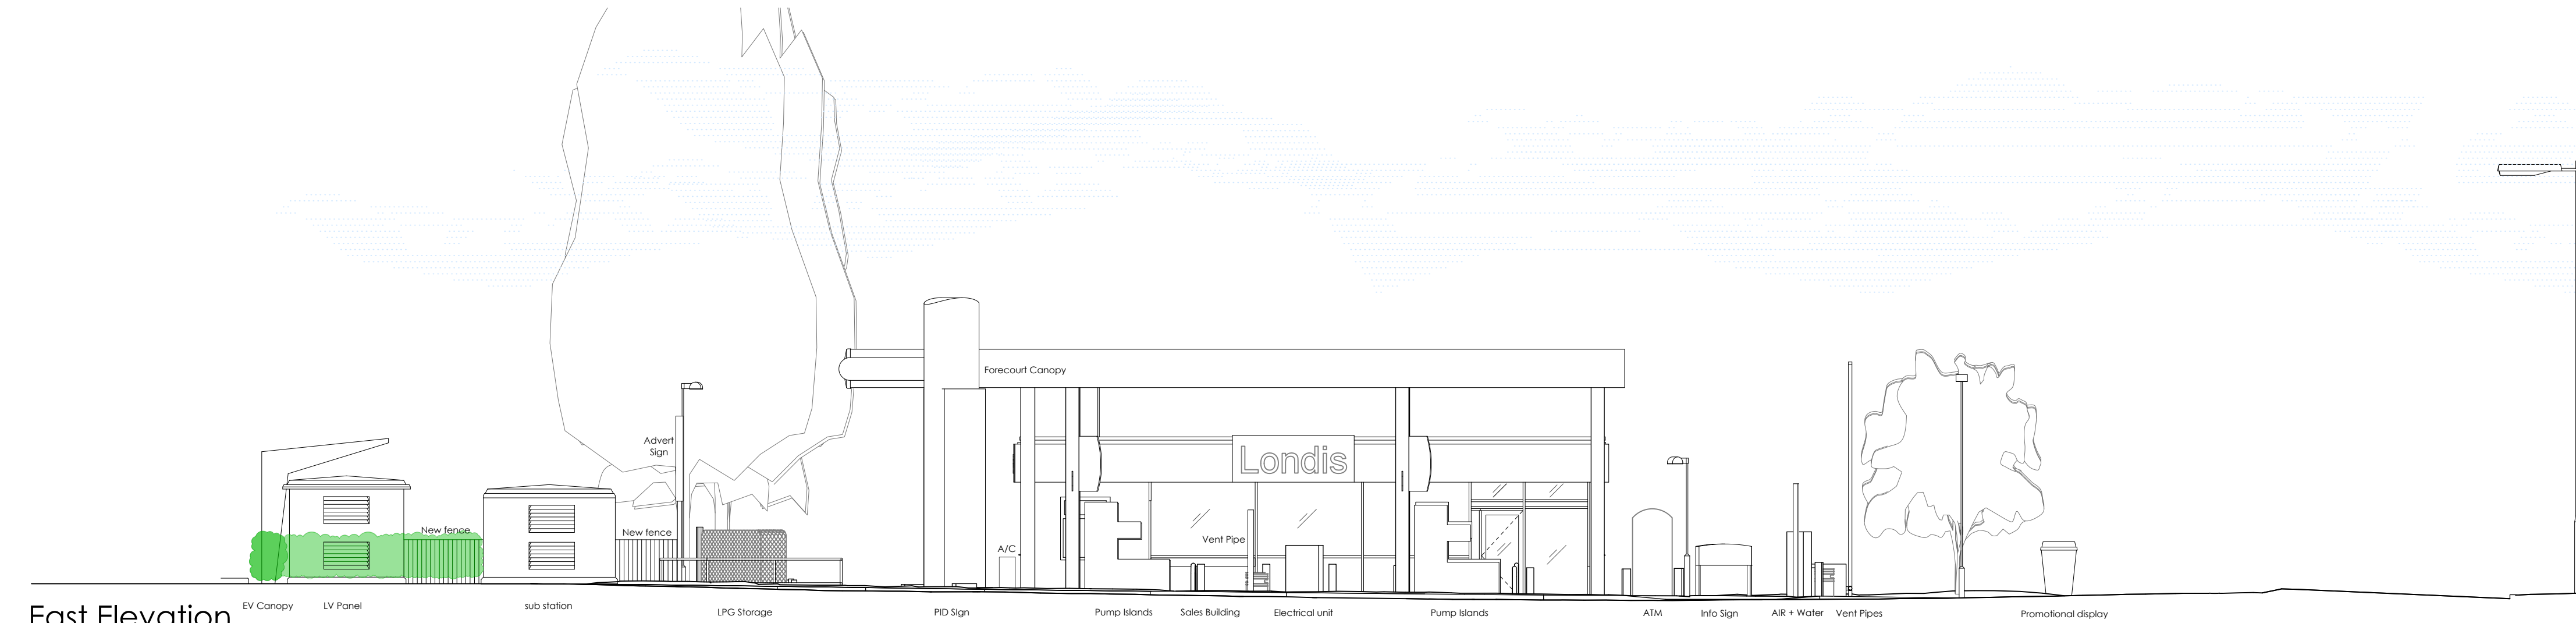


East Elevation

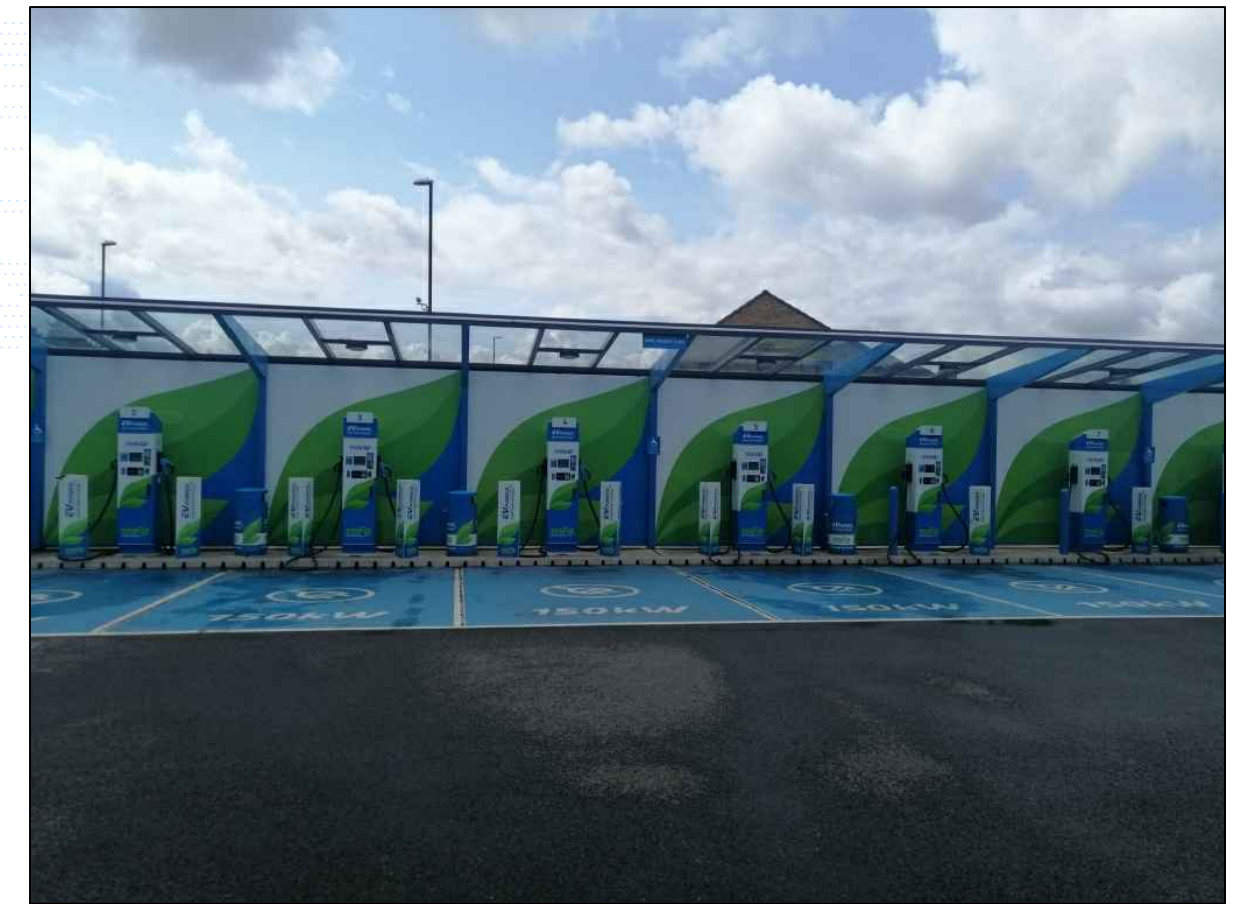

Canopy image

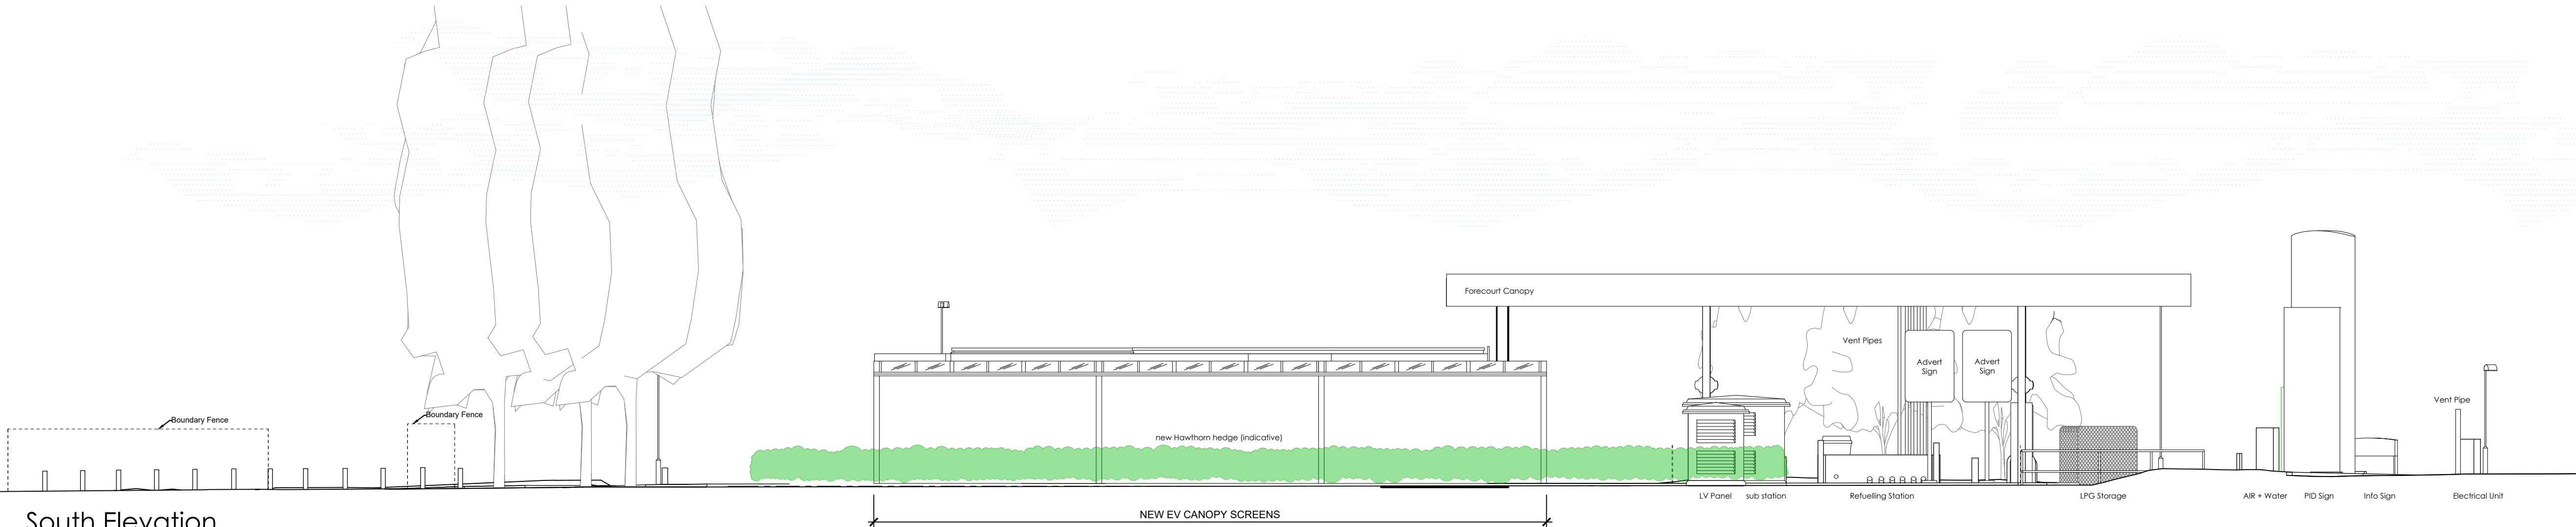

South Elevation

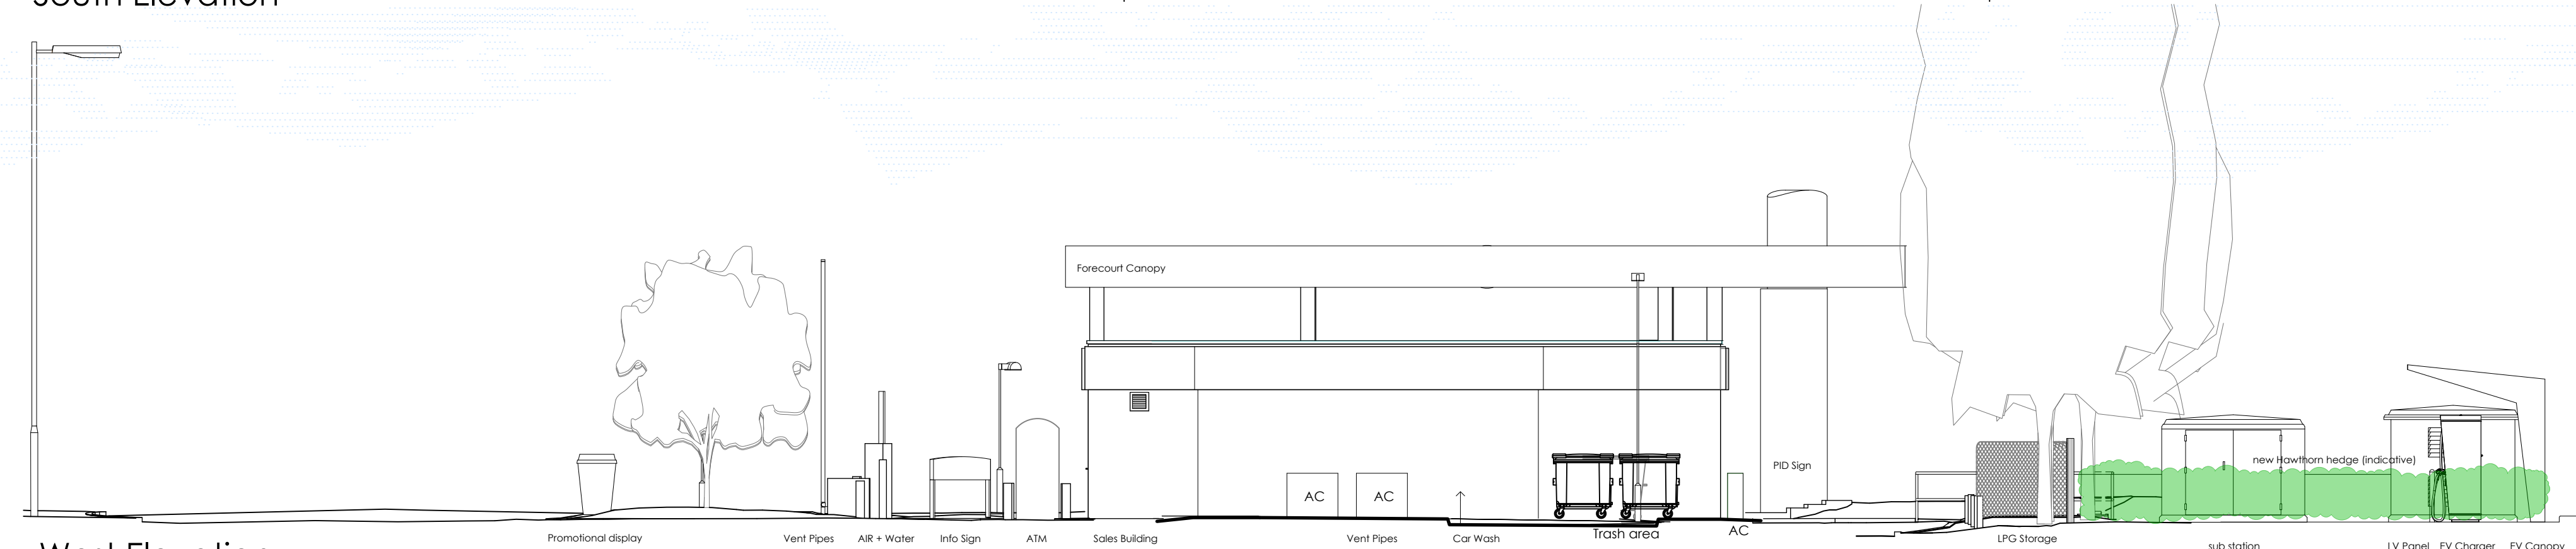

West Elevation

Proposed Site Elevations Scale 1:100



~	02-09-26	GKY	Drawing Created
rev	date	by	description
CLIENT			
10 Bricket Road			
St Albans			
Hertfordshire, AL1 3JX			
PROJECT LOCATION			
Rose Kiln Service Station			
Rose Kiln Lane			
Reading, Berkshire, RG2 0HP			
DRAWING			
Proposed EV Charging Installation			
Proposed Site Elevations			
FROWSBURY Projects			
FROWSBURY Projects Limited Office 3, Stronsay Business Centre Tilford Road, Hindhead, GU26 6UG			
Email: enquires@frowsbury.com			
© This drawing is the copyright of FROWSBURY PROJECTS Ltd.			
Date:	Sept 2026	Drawn By:	GKY
Scale:	1:100 @A1	Dwg No:	ROSEK- FPS-MFG-475-PL-04
			Rev:
			~

PLANNING