



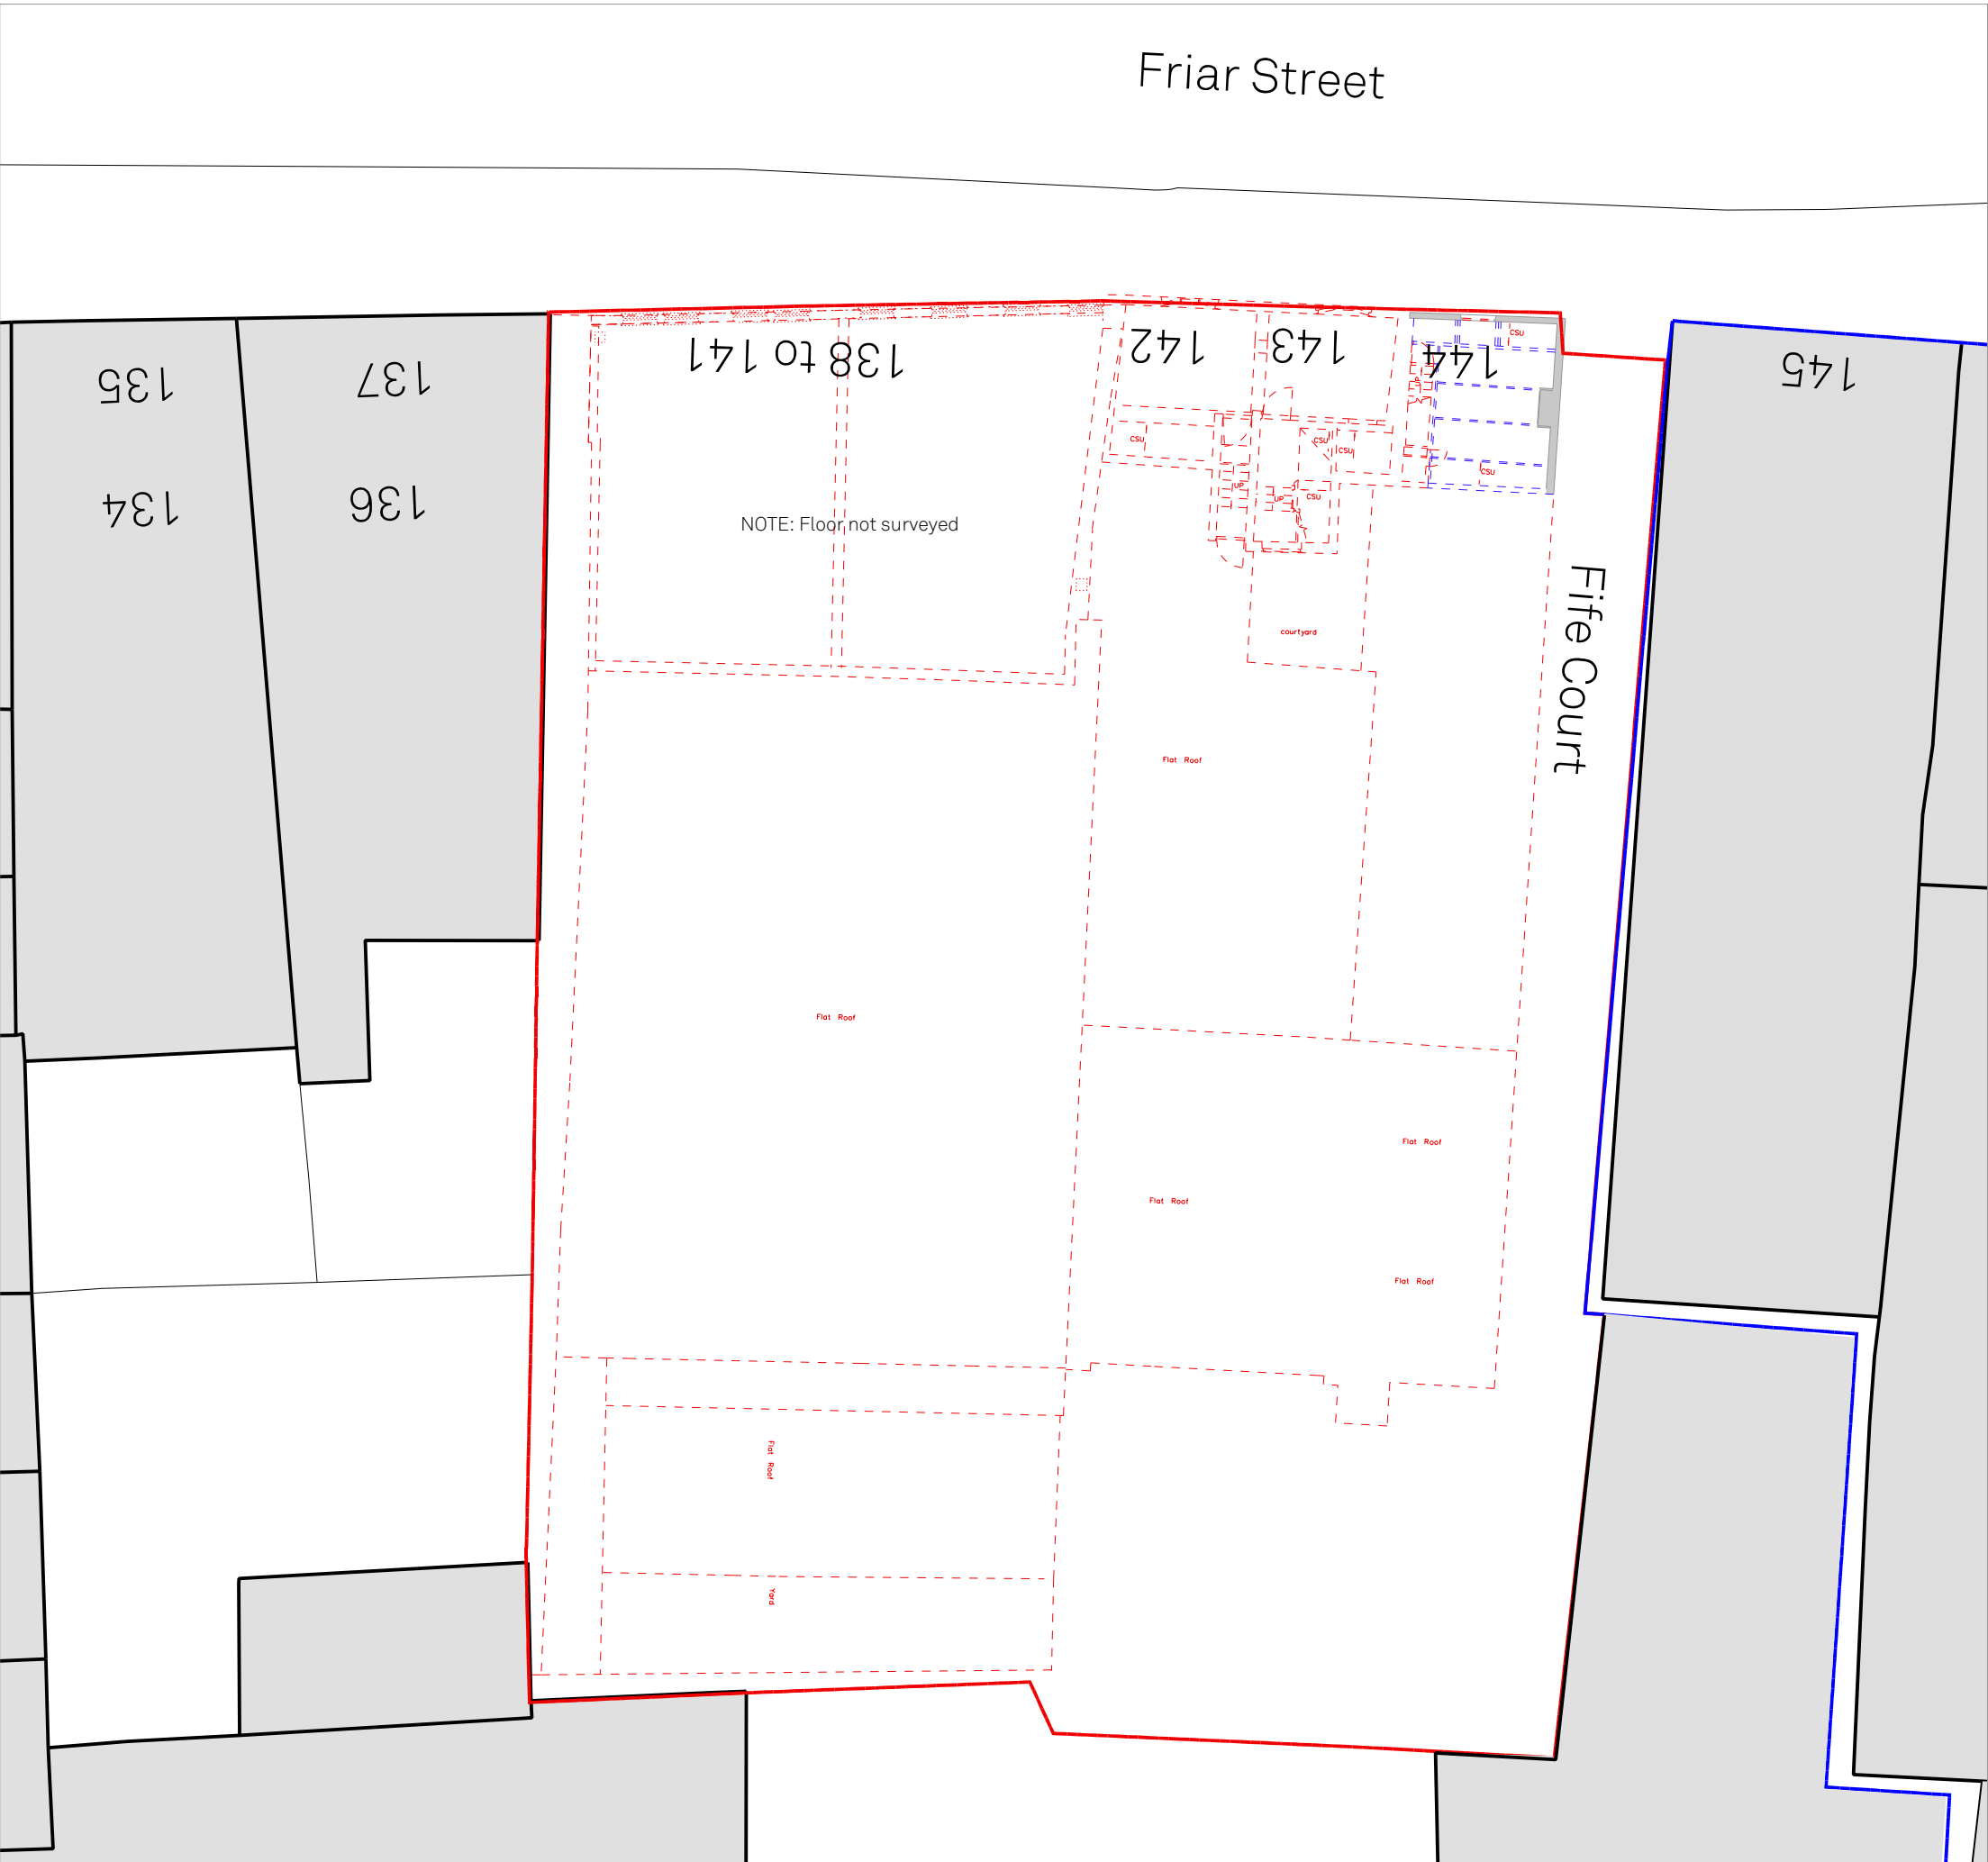

Notes

This document is © Falconer Chester Hall Limited.
All drawing measurements shall not be obtained by scaling. Any discrepancies on this document to be immediately reported to the Architect. Verify all dimensions and levels prior to construction. This Document shall be read in conjunction with related documents, specifications and associated models.

 

P02	04.09.26	SN	JH	Updated issue for planning
P01	07.09.22	EF	CC	First Issue
Rev:	Date:	By:	Chk By:	Rev Note:

**FALCONER
CHESTER
HALL**

London | Liverpool | Manchester | www.fcharchitects.com | +44(0)151 243 5800

Project Title				Rev
138-144 Friar Street, Reading				
Client				P02
Thackery Estates				
Drawing Title				Drawn By
Demolition - Second Floor Plan				
Drawing No.				Checked By
P21109-FCH-BB-02-DR-A-1352				
Status	Issue suitable for:	Date	Rev	
S2	Information	10.05.22	P02	
Job No.	Drawing Stage	Scale	Drawn By	
P21-109	Planning	1:200@A3	EF	
			Checked By	
			CC	