



KEY:
————— To be Retained
- - - - - To be Demolished

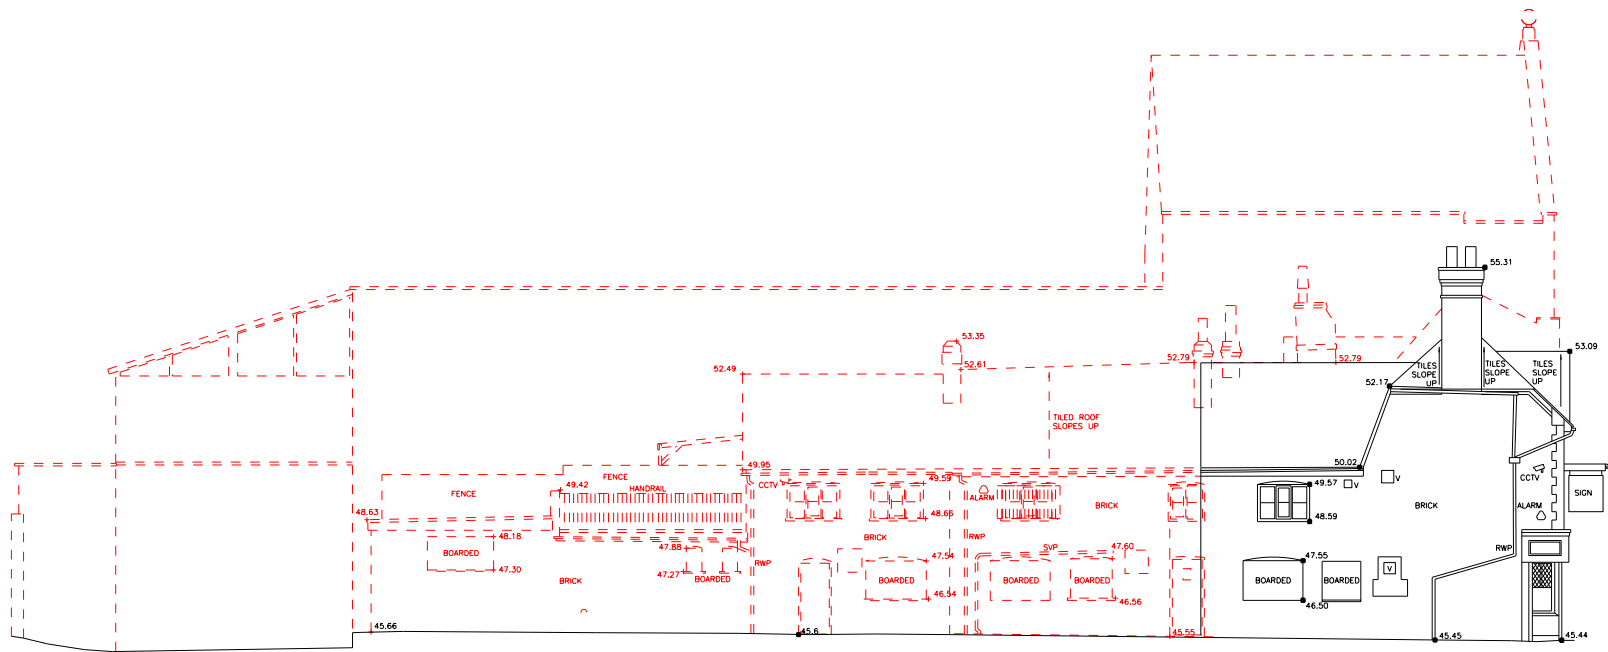

Notes
This document is © Falconer Chester Hall Limited.
All drawing measurements shall not be obtained by scaling. Any discrepancies on this document to be immediately reported to the Architect. Verify all dimensions and levels prior to construction. This Document shall be read in conjunction with related documents, specifications and associated models.



KEY PLAN

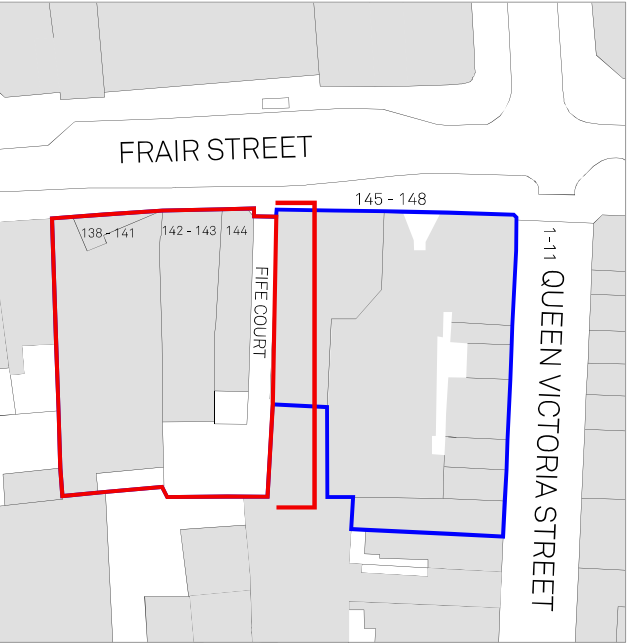

P04	04.09.26	SN	JH	Updated issue for planning
P03	05.08.26	JD	JH	For Planning
P02	24.07.26	JD	MH	Draft Planning Issue
P01	11.08.22	GV	CC	First Issue
Rev:	Date:	By:	Chk By:	Rev Note:

FALCONER
CHESTER
HALL

FCH

London | Liverpool | Manchester | www.fcharchitects.com | +44(0)151 243 5800

Project Title 138-144 Friar Street, Reading			
Client Thackery Estates			
Drawing Title Existing East Elevation - Demolition			
Drawing No. P21109-FCH-BB-XX-DR-A-1131			
Status S2	Issue suitable for: Information	Date 11.08.22	Rev P04
Job No. P21-109	Drawing Stage Planning	Scale 1:200@A3	Drawn By GV
			Checked By CC