


Proposed garden office and integral garage conversion.

62 Dunstall Close. Application reference **PP-15166246**


Block Plan

Showing proposed garden office.


Front elevation:

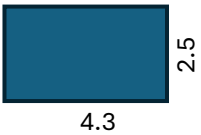

Side elevation:

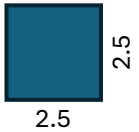


Scale 1:200 (in metres)

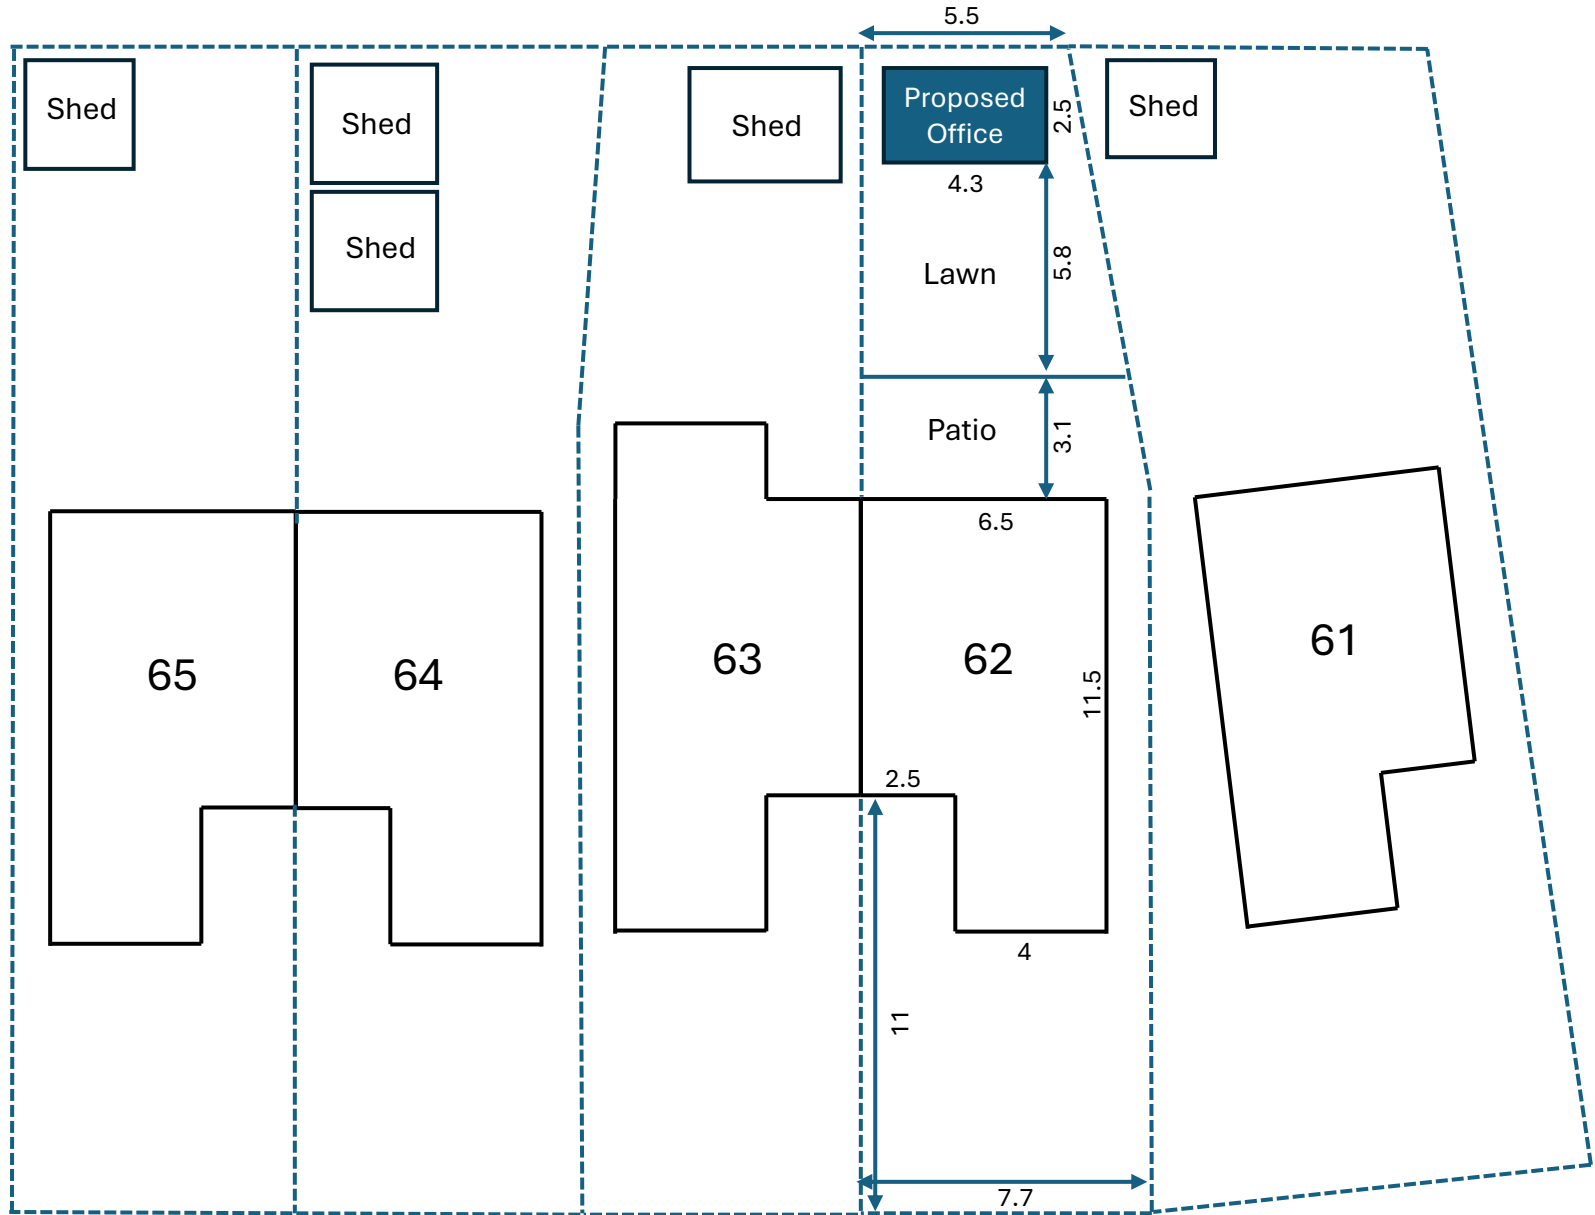


Dunstall Close

Current garden setup

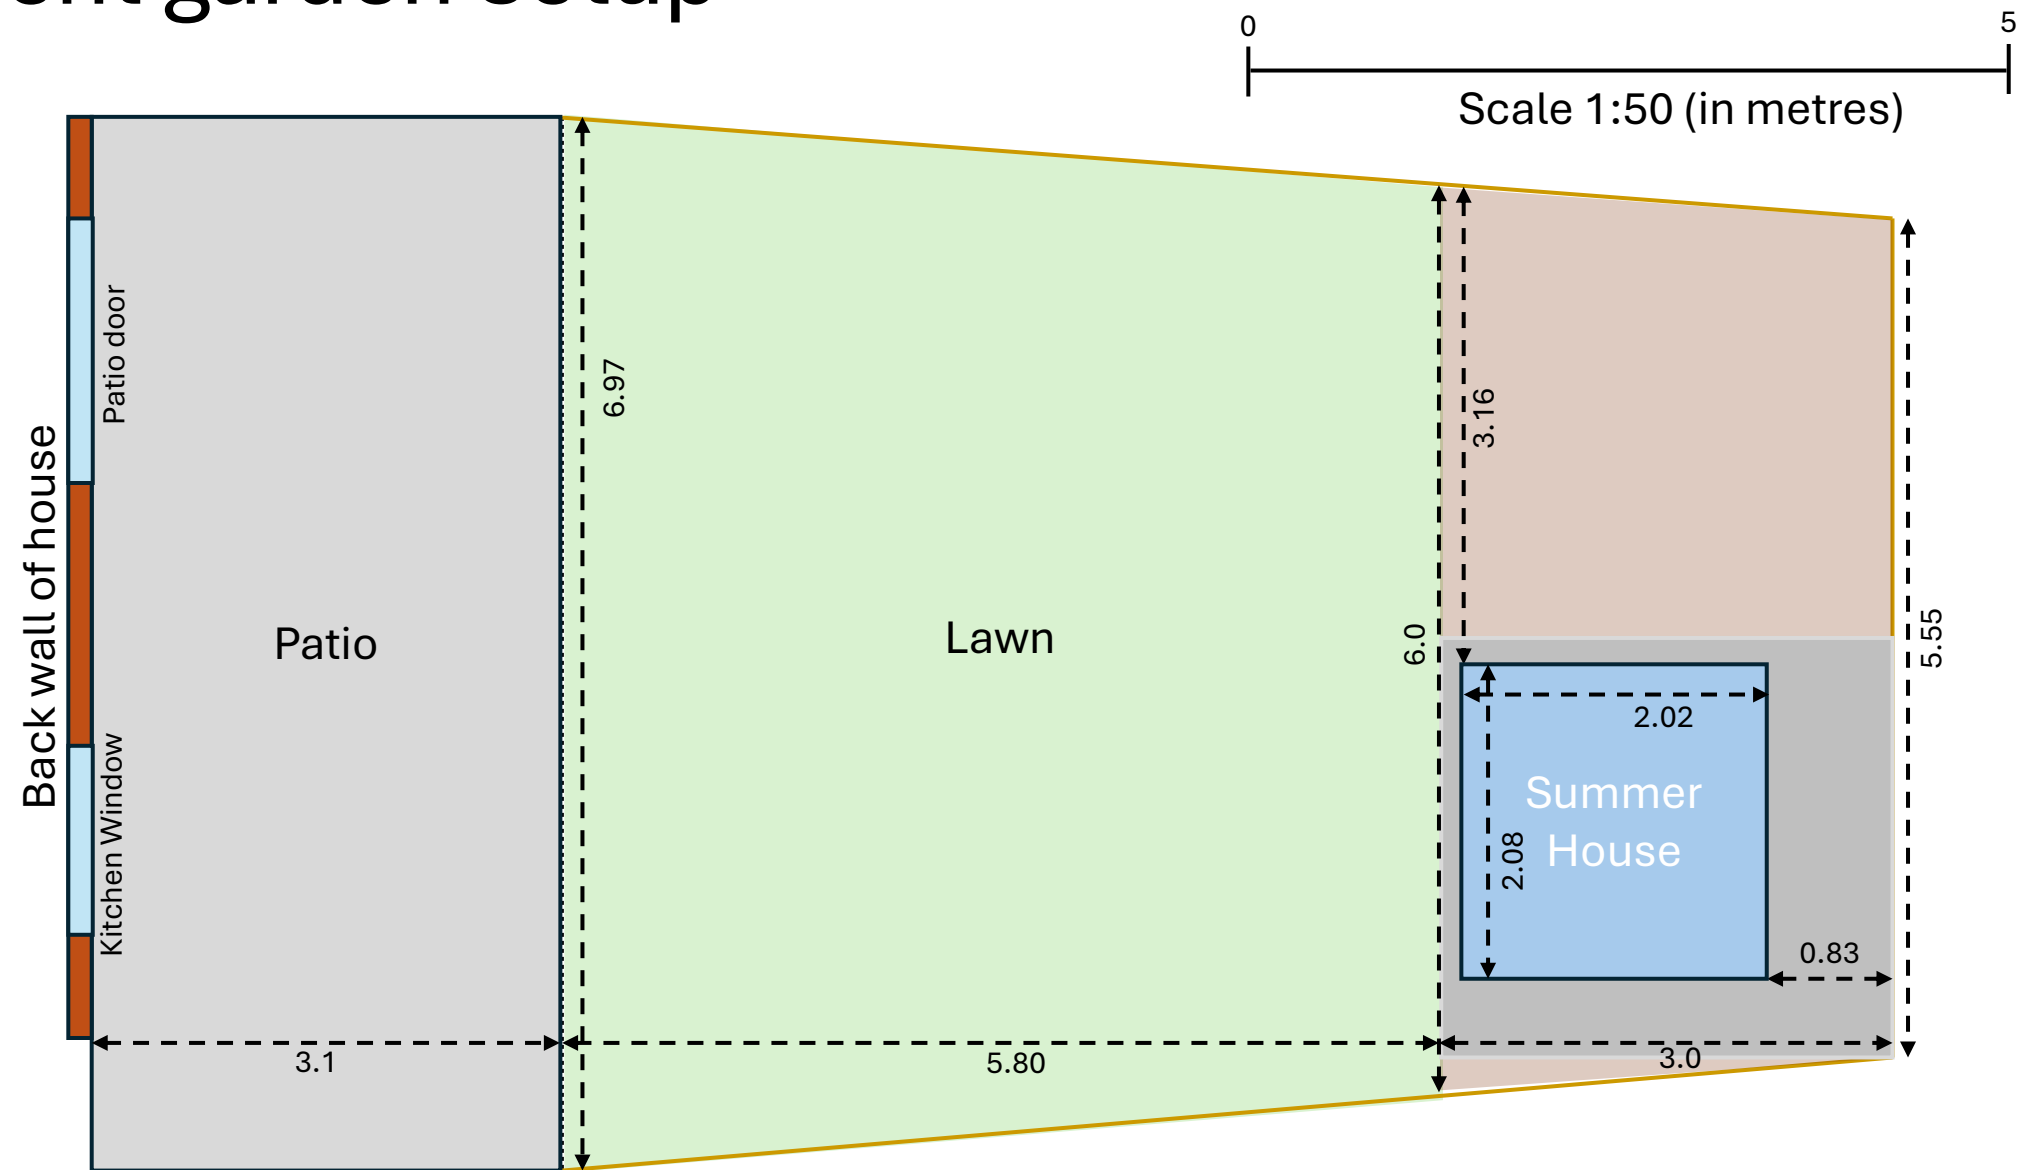


Proposed garden setup

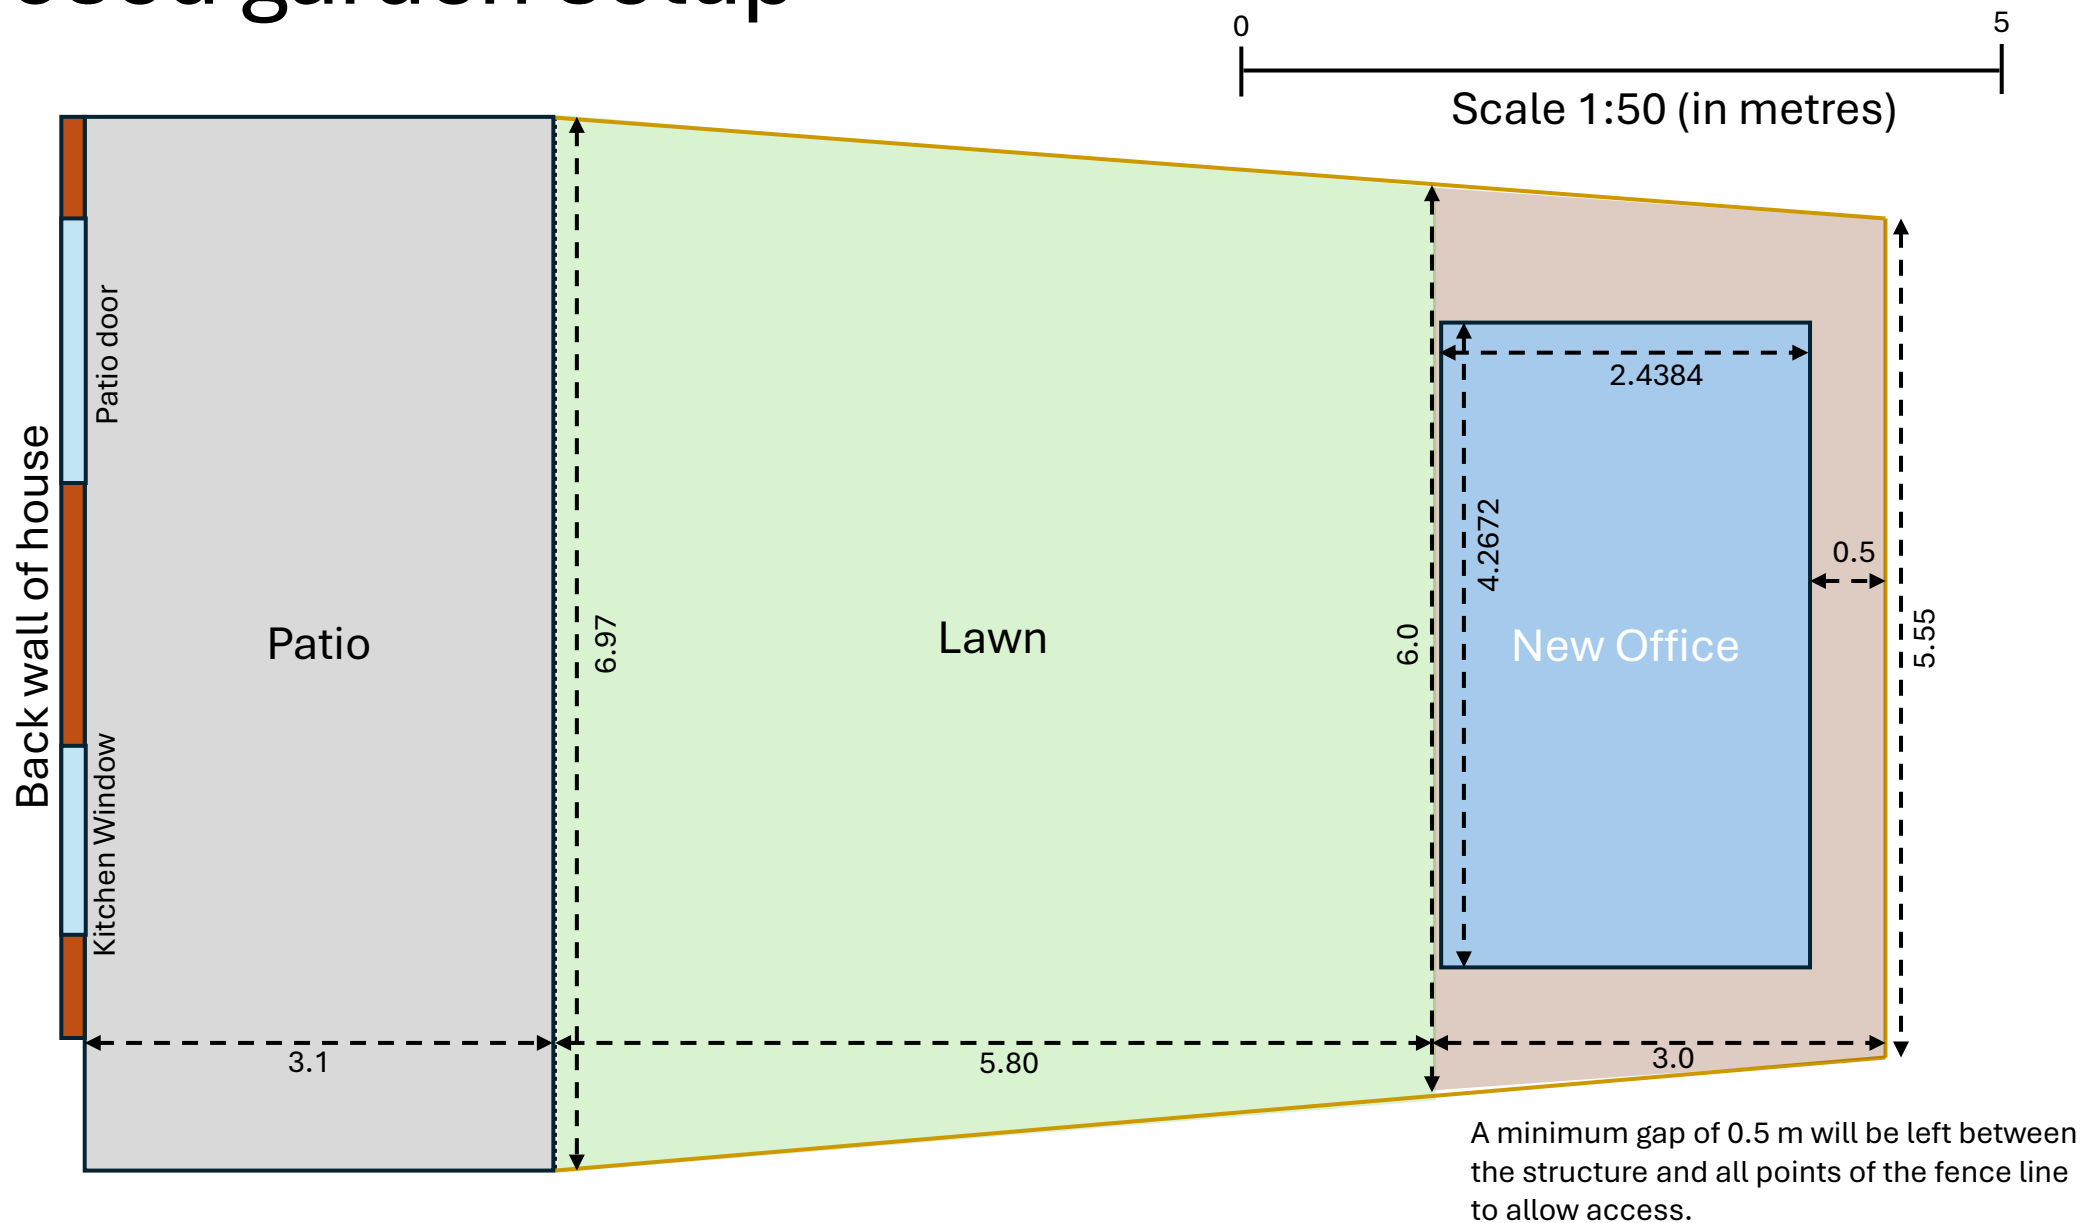


Proposed garden office elevation plan - front




Proposed garden office elevation plan - rear

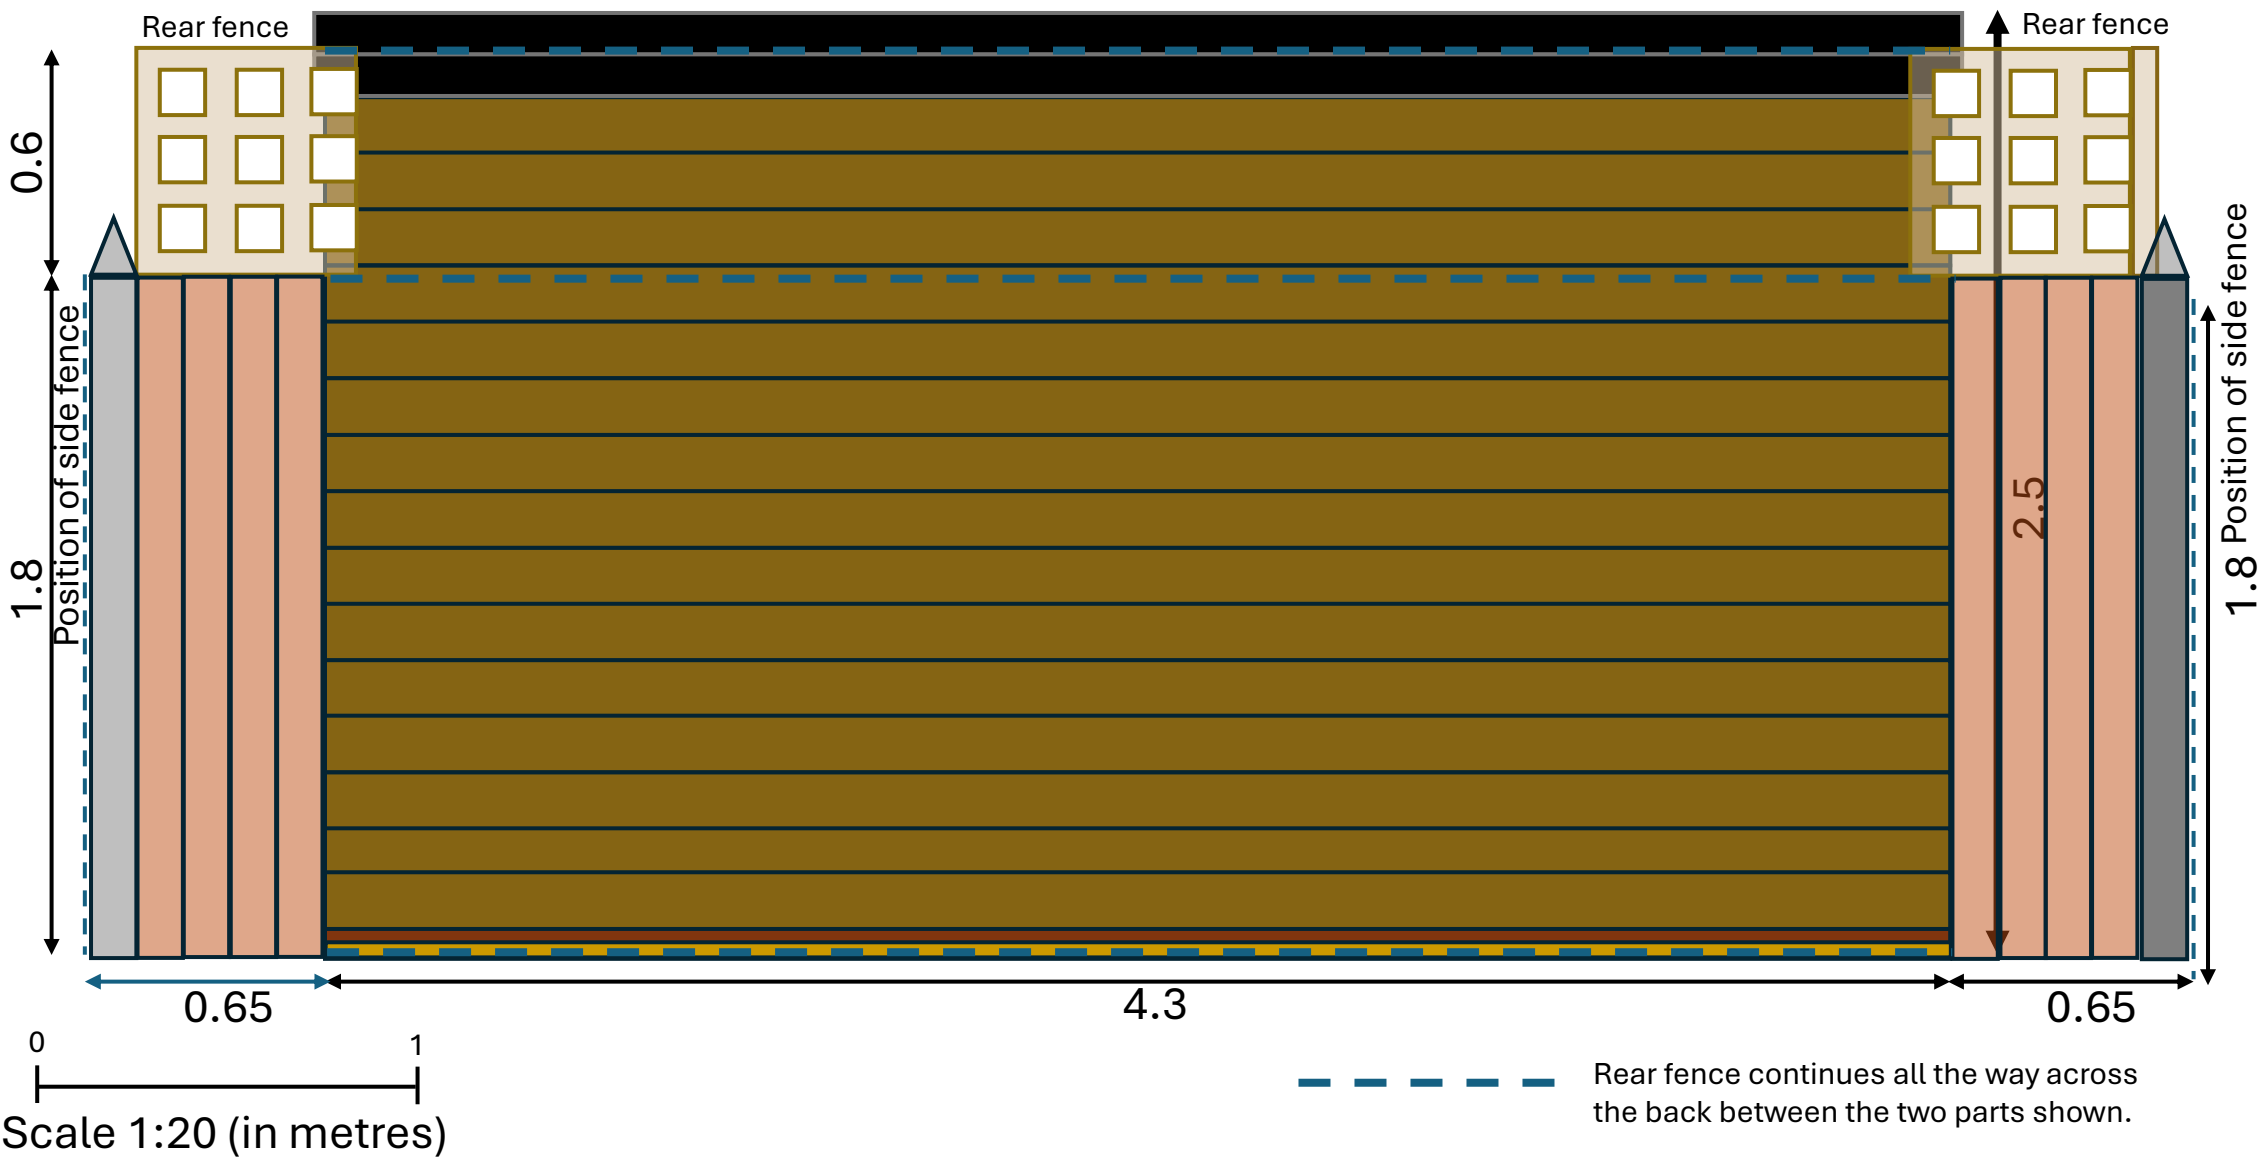

Proposed garden office elevation plan – side 1

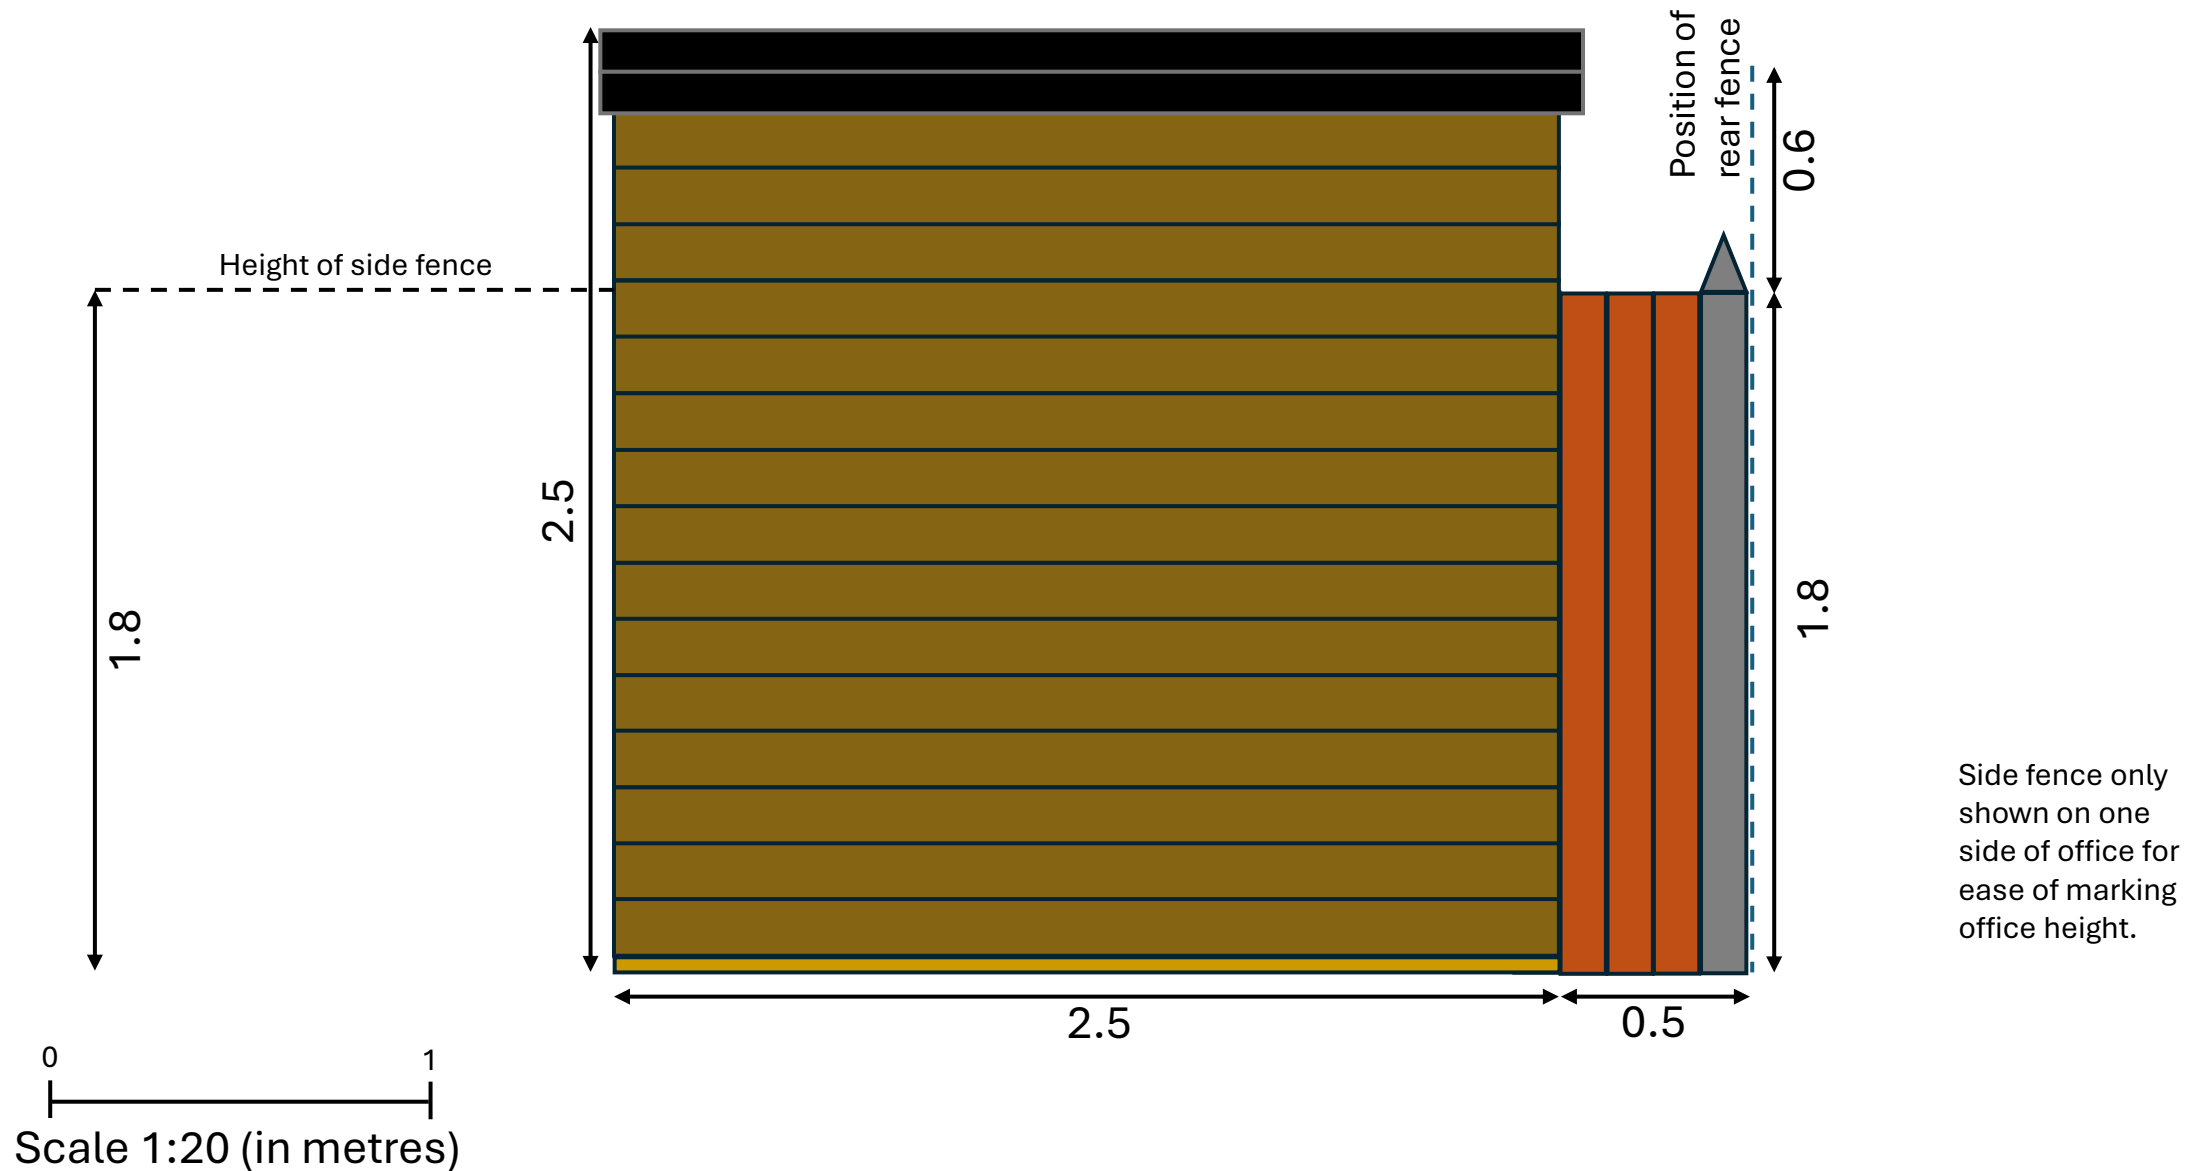


Proposed garden office elevation plan – side 2

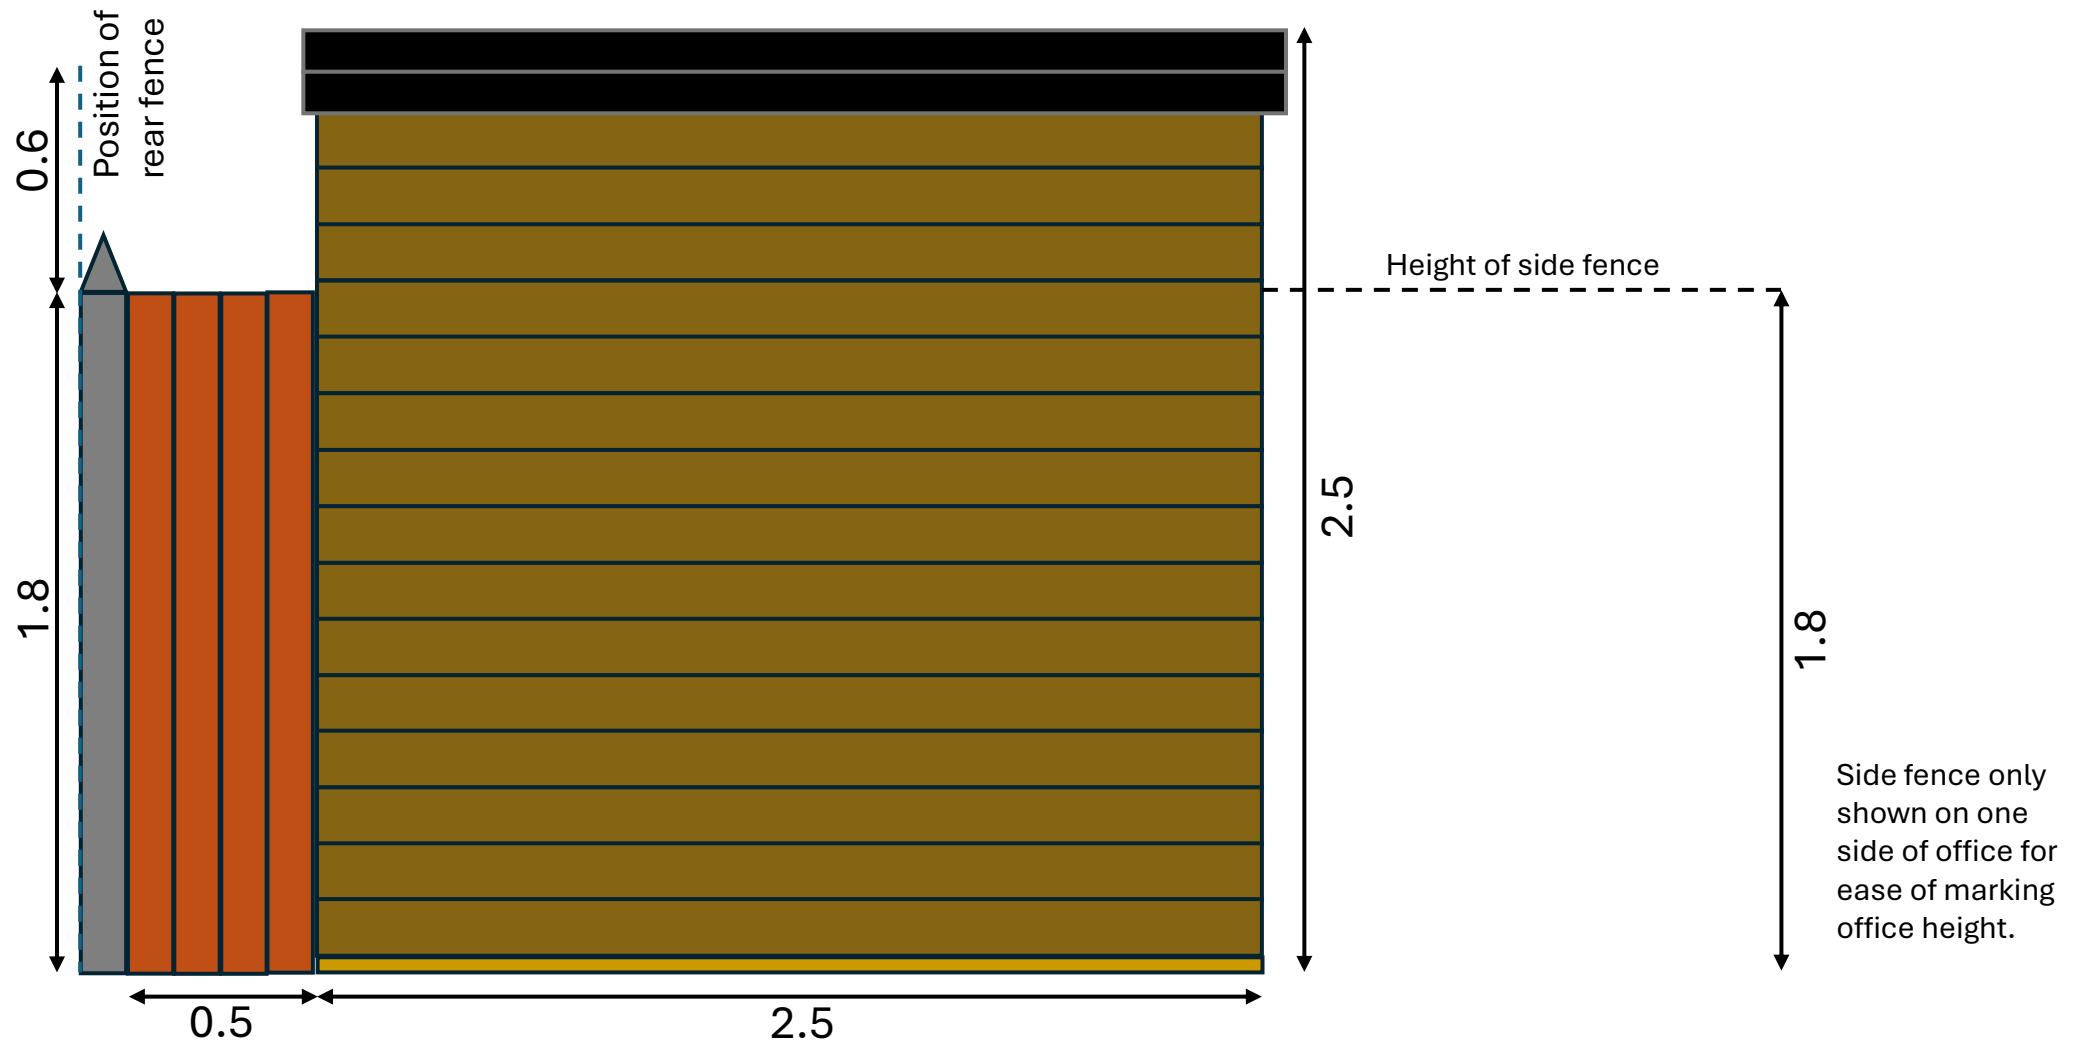


Side fence only shown on one side of office for ease of marking office height.

Current integral garage setup

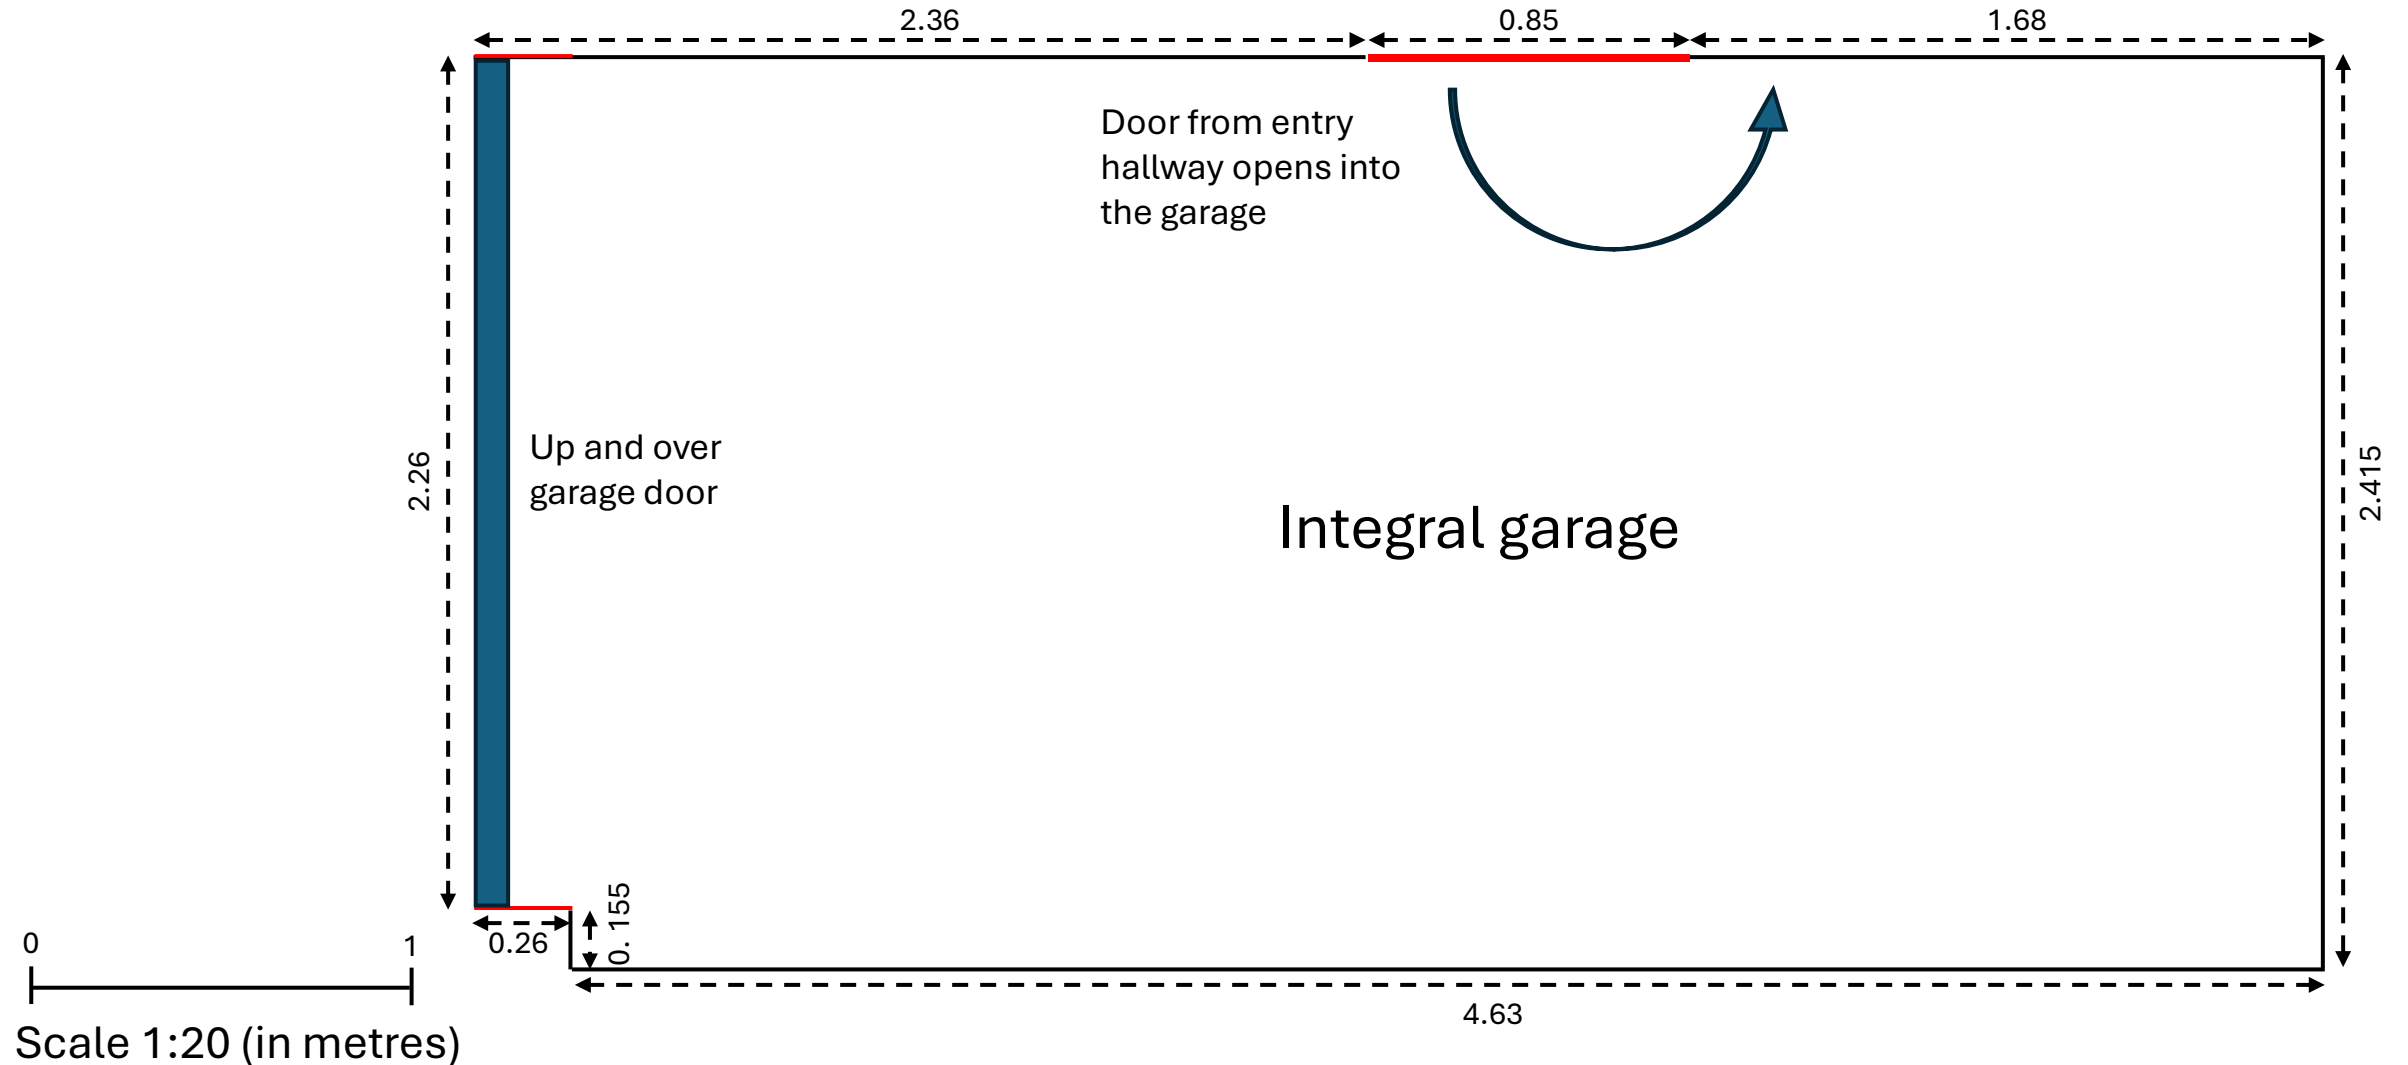

Proposed integral garage setup

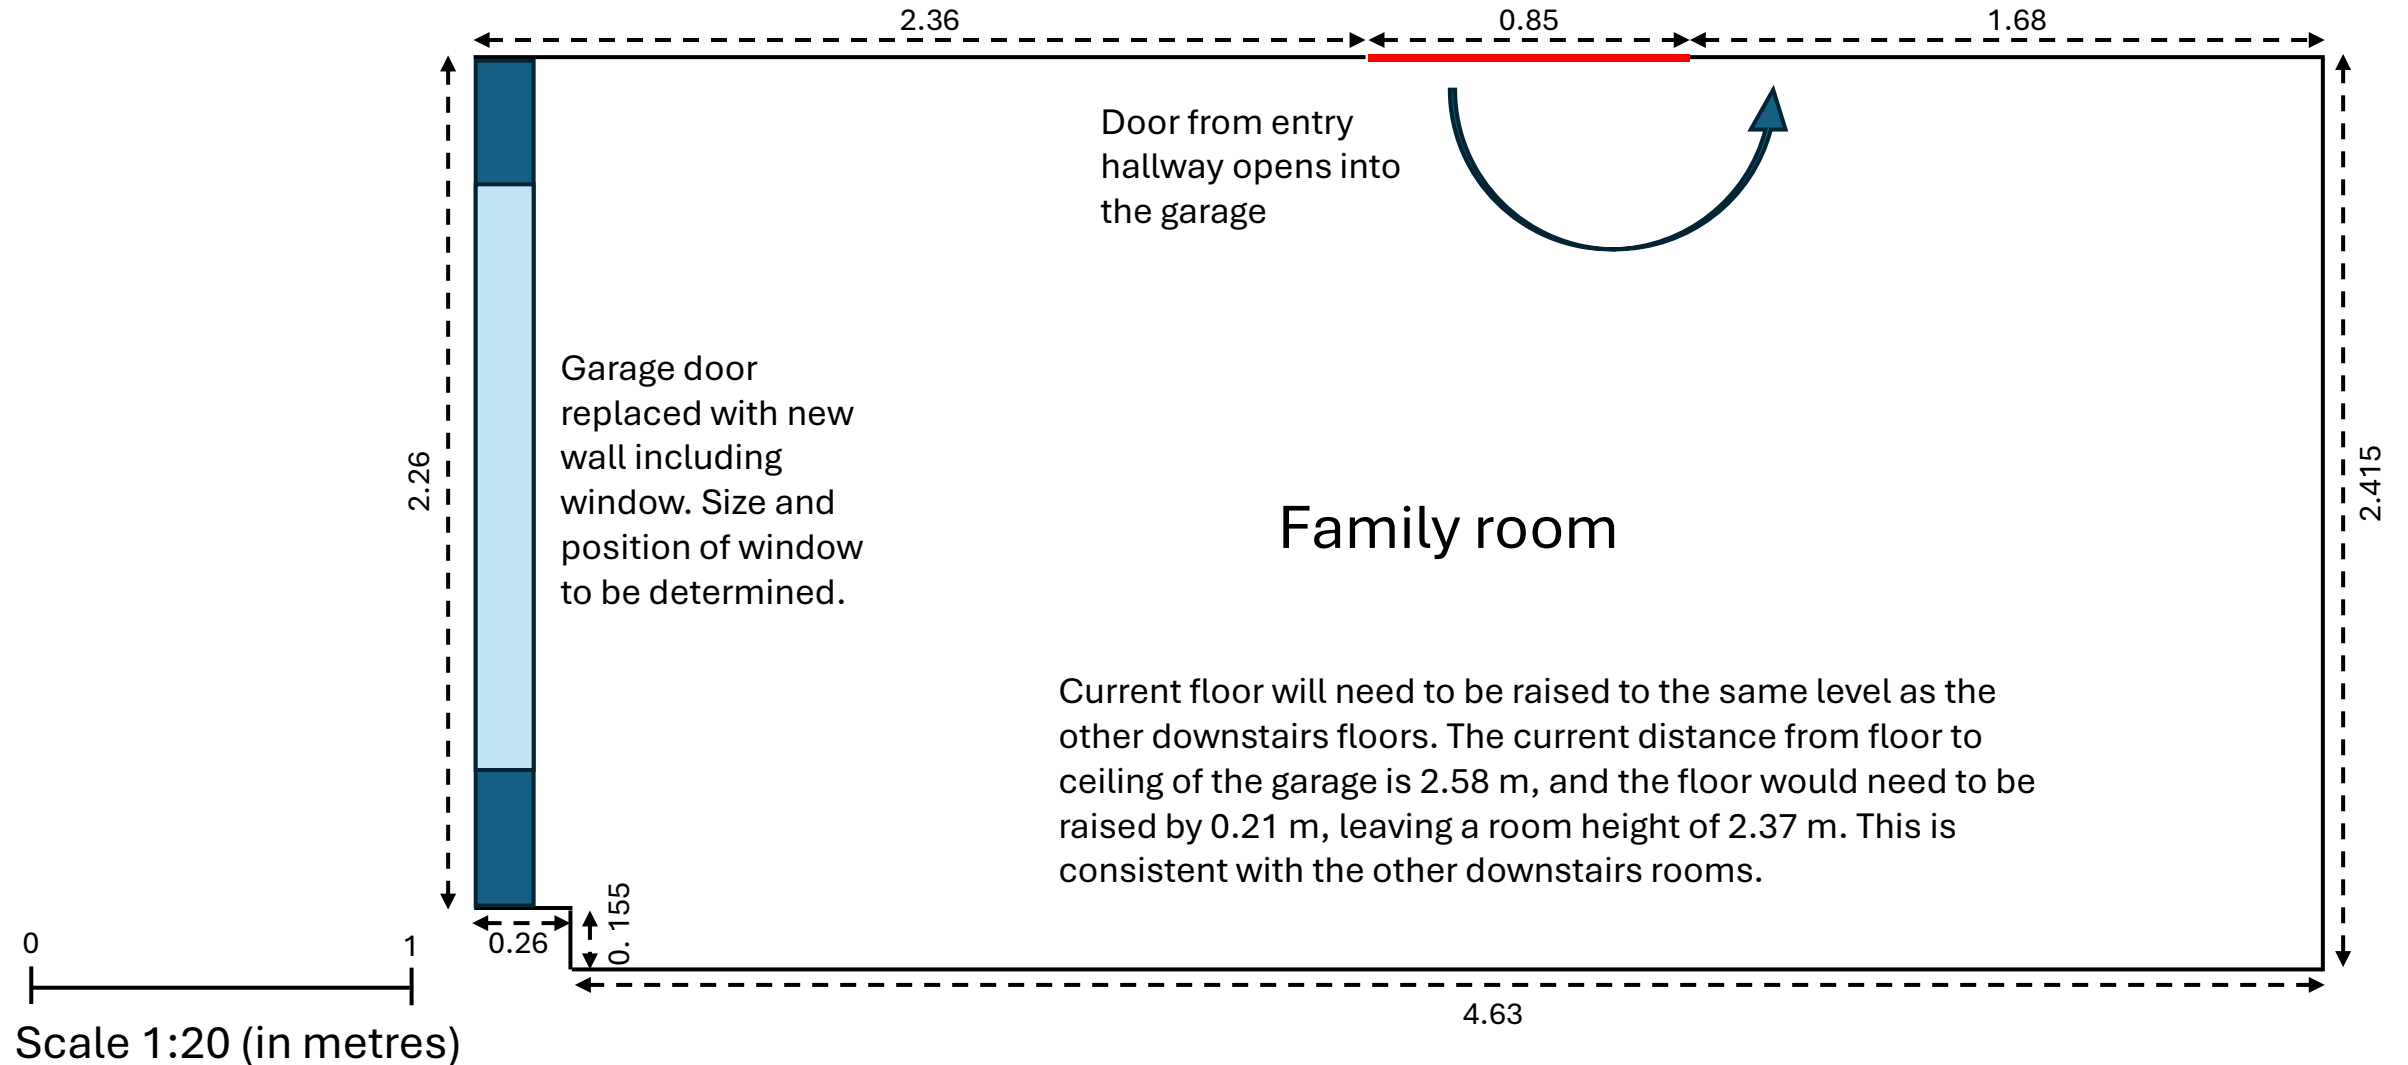

Current integral garage setup elevation plan



Image of the current front of the house



Proposed family room setup elevation plan



Image showing similar garage conversion from another house in the street. Note that this is the left semi-detached house so the image is the reverse of the elevation plan.

