




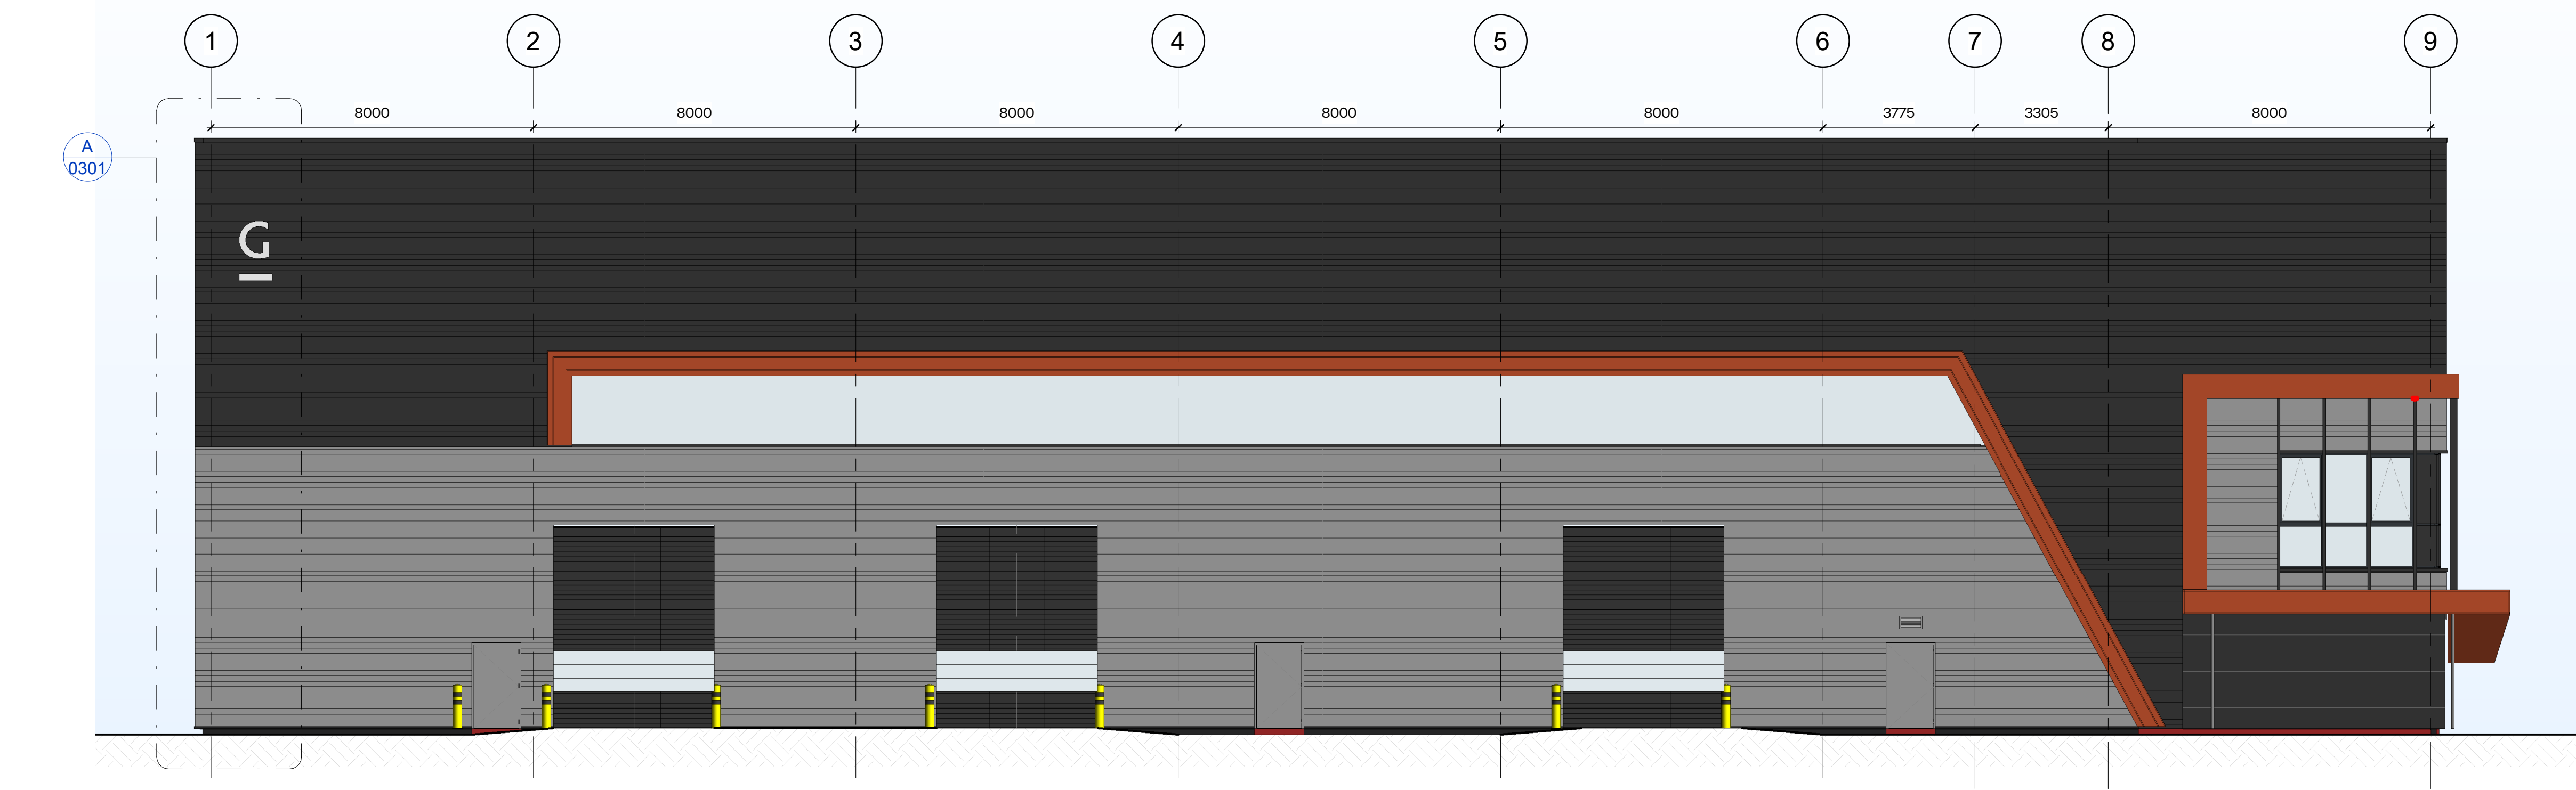


01 Elevation - South West Elevation - Building Mounted Signage
1:100

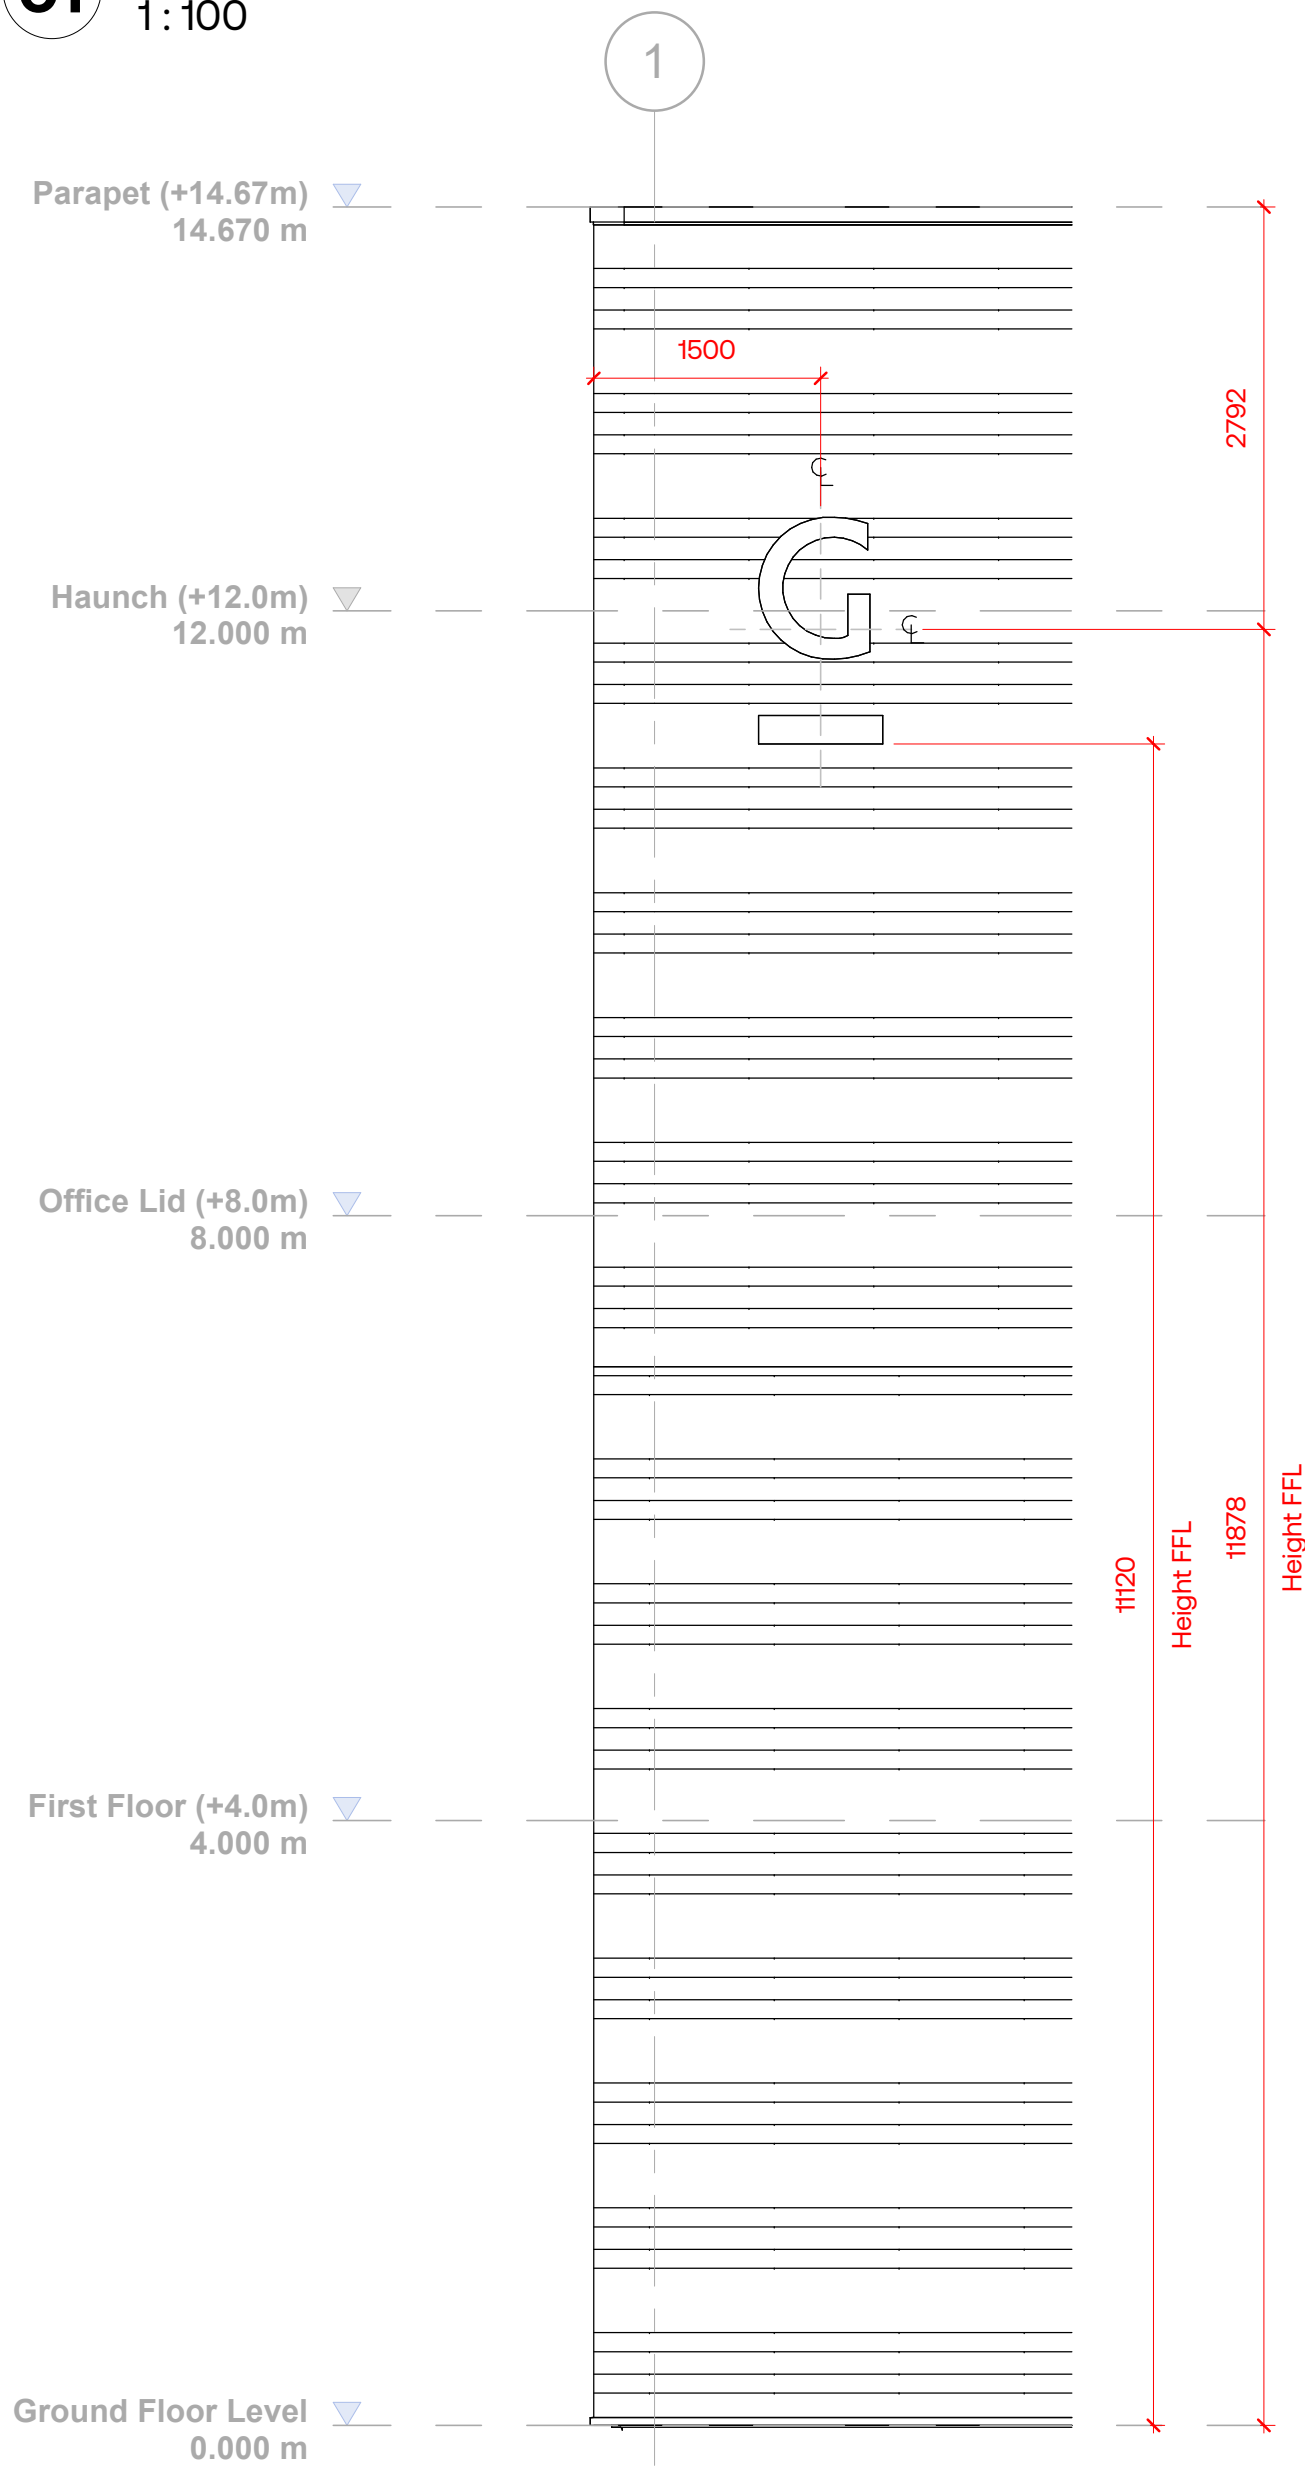


A Building Mounted Signage - Elevation
1:50

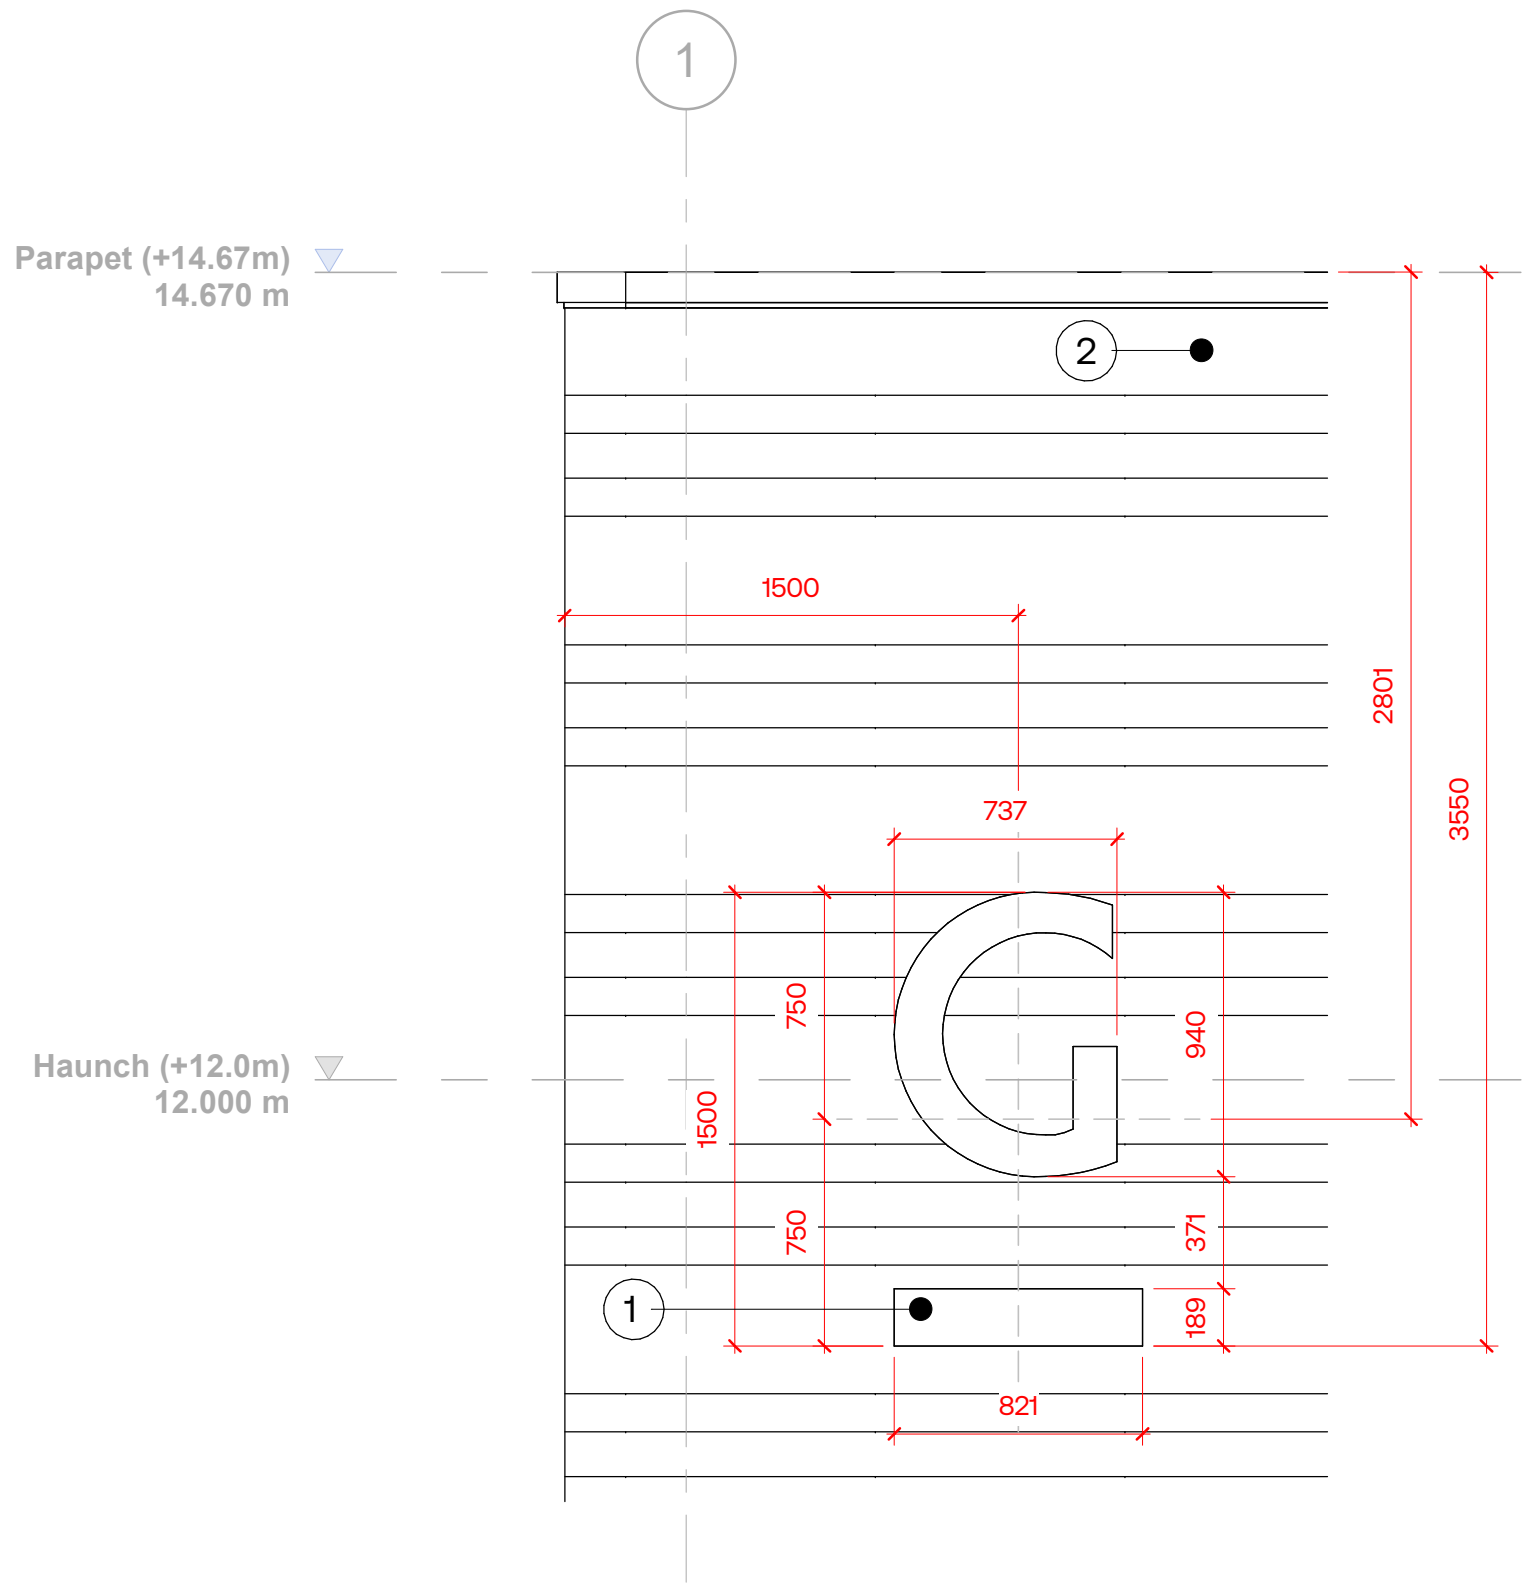

B Building Mounted Signage - Enlarged Detail
1:25

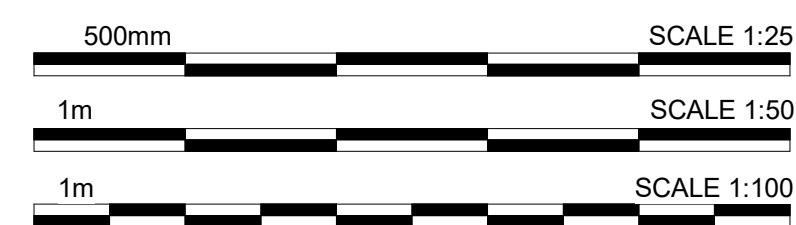

- Dimensions are all in millimeters, unless stated otherwise.
- It is the recipient's responsibility to print this document to the correct scale.
- All the relevant drawings and specifications should be read in conjunction with this drawing.
- Scaling of this drawing is not recommended.

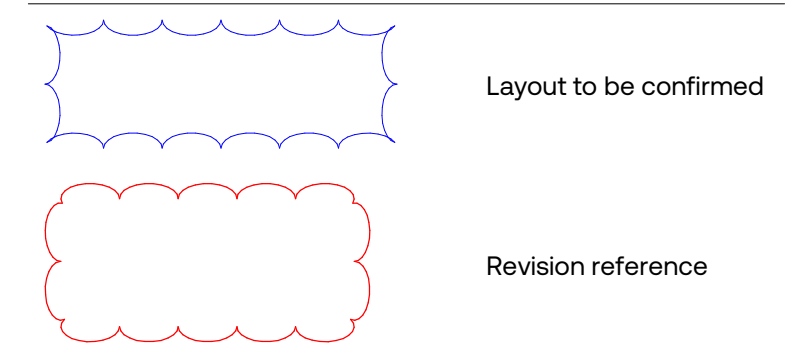

Notes

- Building mounted, face fixed aluminium built up letters.

Finishes Key

1 Built up 0.9mm flat faced descaled s/s letter.
Colour: Powder coated - White RAL 9003
940mm high (on the G) x 50mm deep

2 Horizontally laid profiled wall cladding system
Colour: Anthracite RAL 7016

Illumination - None

Dimensions

Total Height - 1500mm
Total Width - 821mm
Total Depth - TBC

P01	Initial Issue	GT	LF	12.08.26
rev	amendments	by	ckd	date

Reading International
Logistics Park
Unit 1 - Building Signage

Information Container LOIN	
LOD 4	LOI 4



UMC ARCHITECTS®

RIBA PoW Stage:	Planning	
Suitability / Status:	S2	
Drawn / Checked:	GT/LF	
Date:	06.01.25	
Scale:	As indicated @ A1	
UMC Project Number:	23545	
Document Reference:	Drawing no:	Revision:
C178 -UMC -0100 -XX -DR -A-	0301	P01