


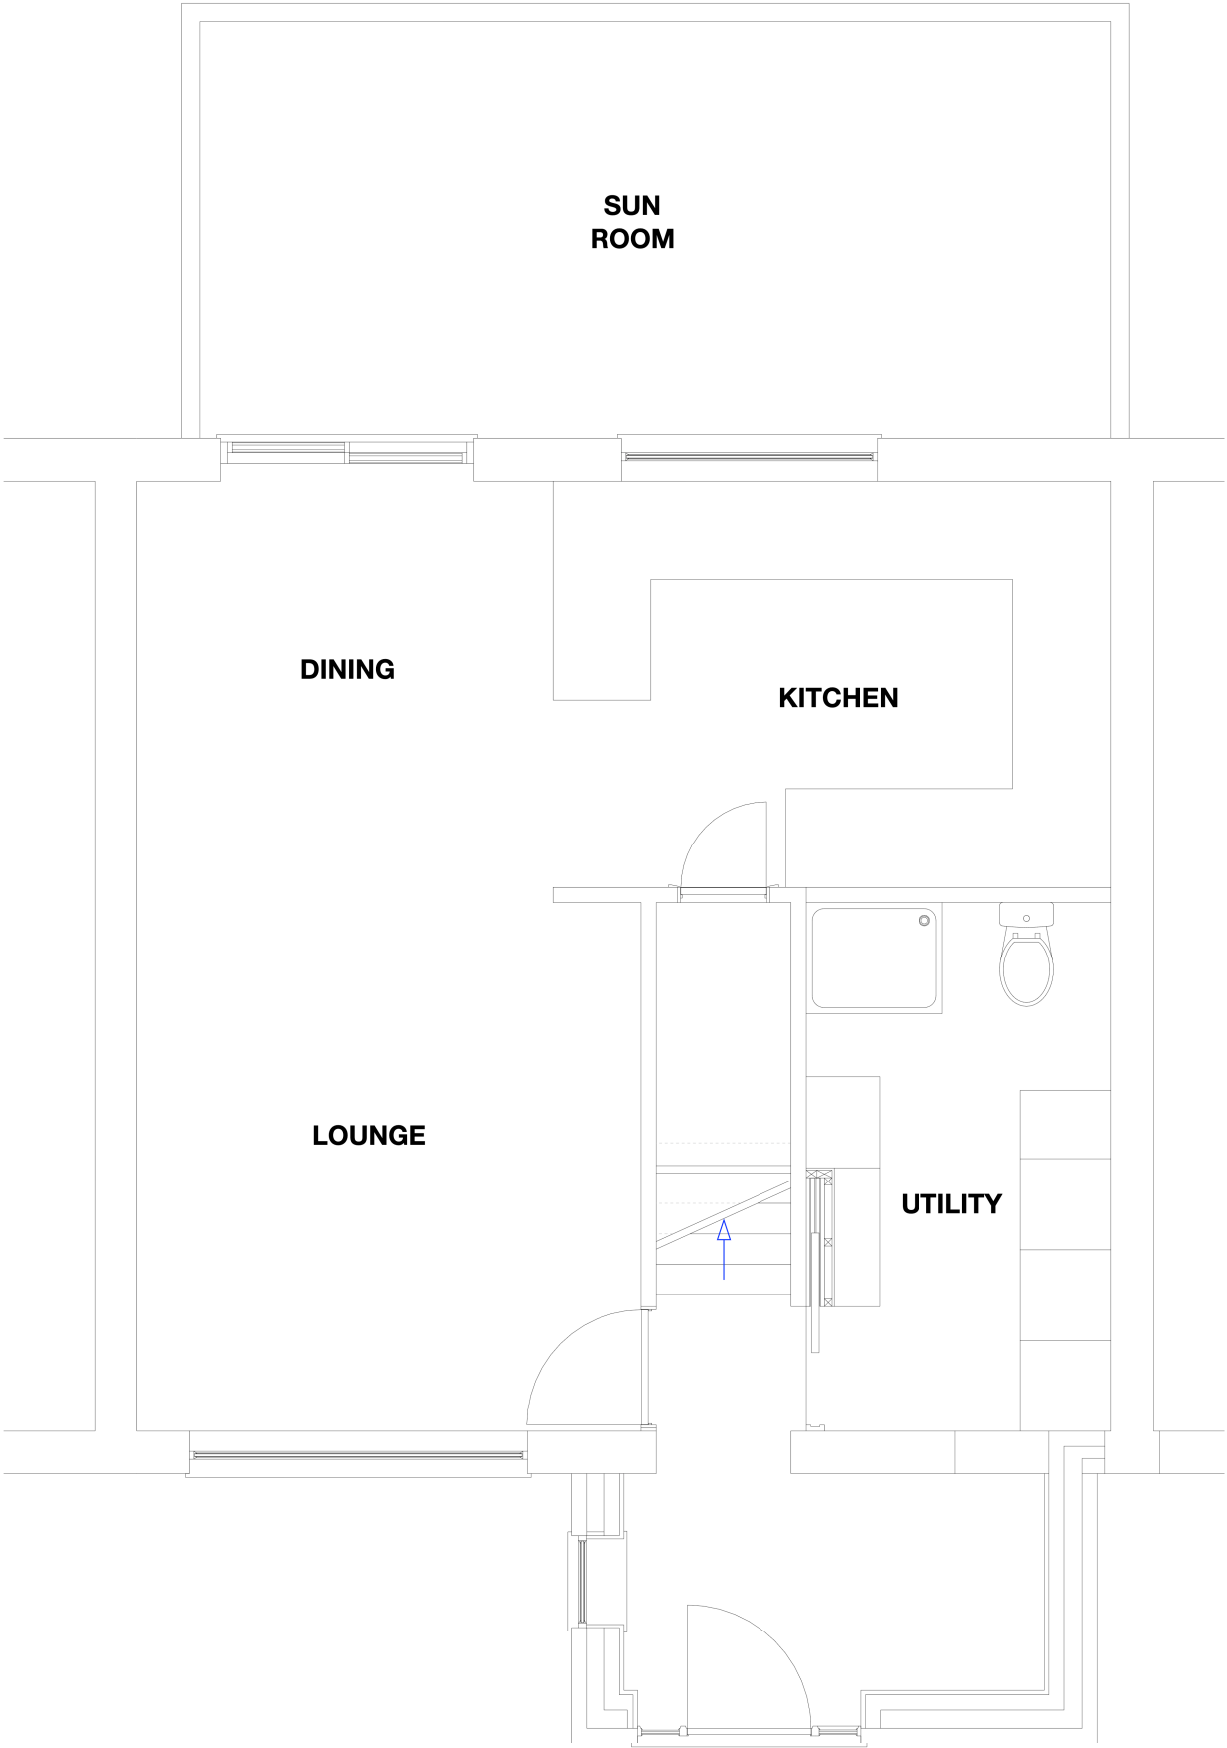

33 Churchill Crescent,
Sonning Common,
Reading,
Berkshire,
RG4 9RU

www.forty42.co.uk
Louis@forty42.co.uk

Managing Director
Louie Smith

CLIENT
Diana Romaskevici

SITE ADDRESS
15 Inkpen Close,
Reading,
Berkshire,
RG30 3JS

PROJECT REFERENCE
15 Inkpen Close Porch

PROJECT DESCRIPTION
Porch Extension &
Reconfiguration

DRAWN BY - Simon Claridge

FIRST ISSUE - 10/06/26


RE-ISSUE - 10/09/26

SCALE - 1:50@A3

REVISION - A

REVISION NOTES -
Increase in the offset of the proposed
porch to the adjacent neighbours
boundary following guidance from
planning authority.

Drawing Title
GROUND FLOOR PLAN -
PROPOSED

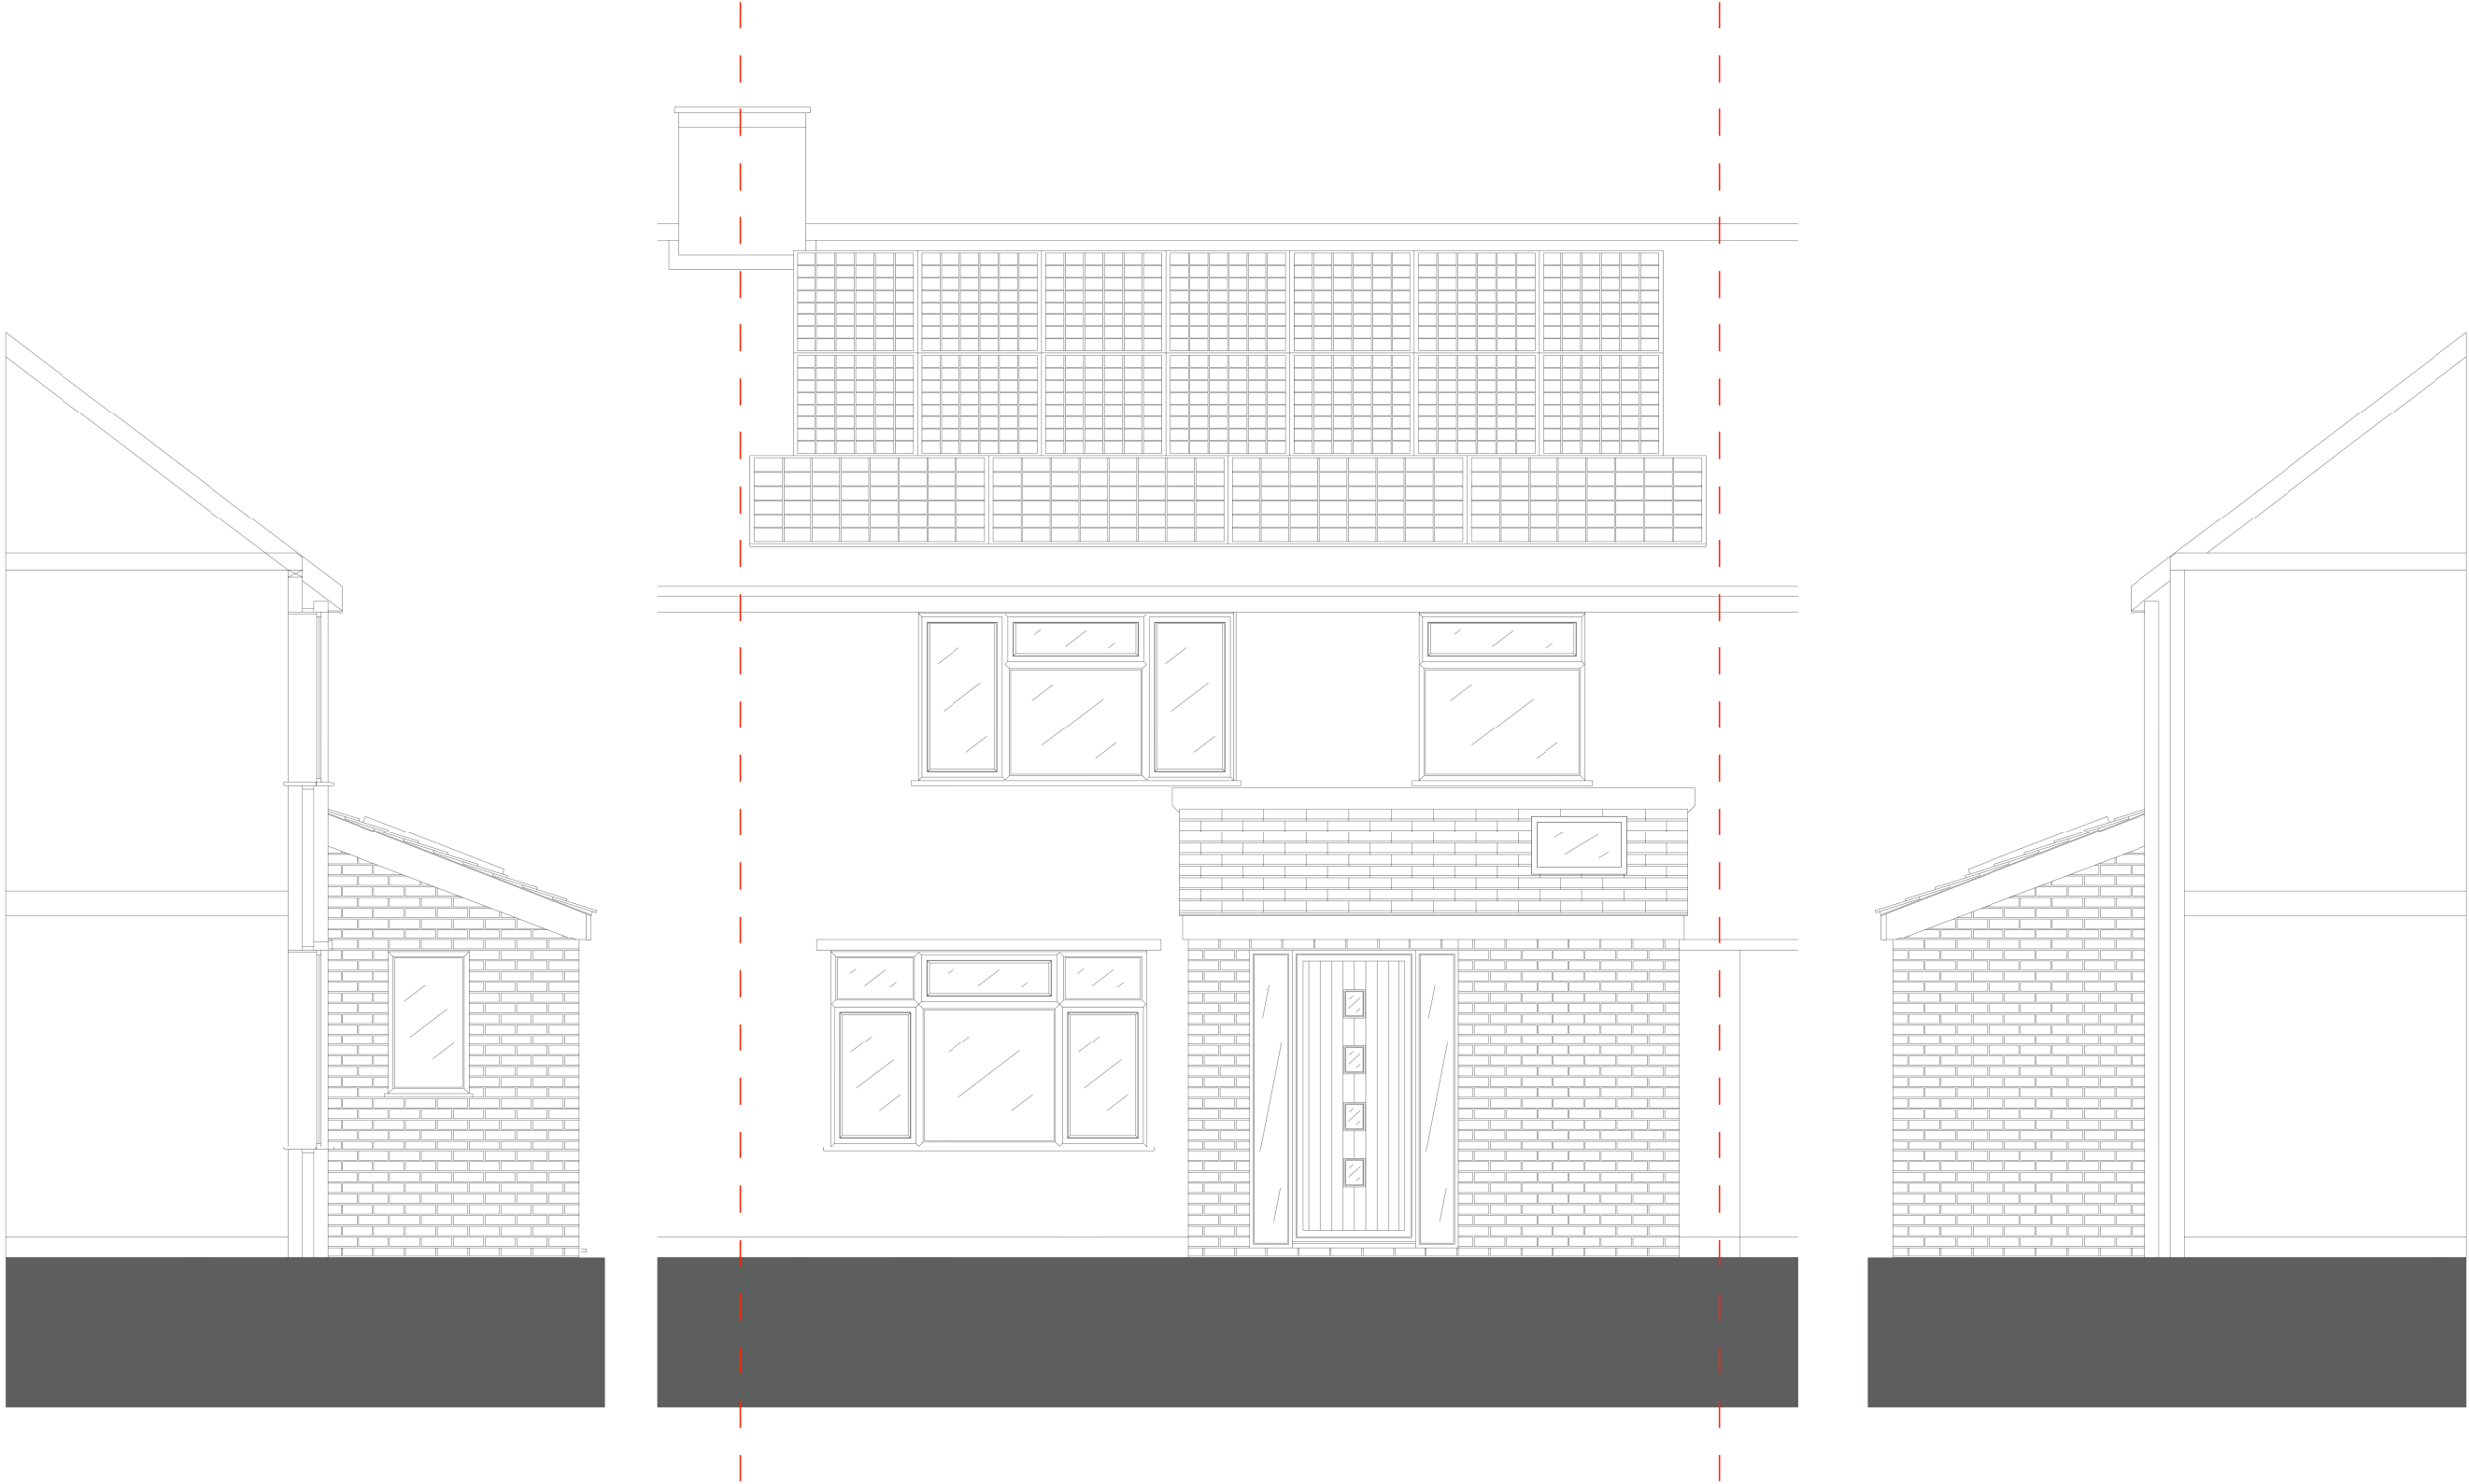

CLIENT
Diana Romaskevici

SITE ADDRESS
15 Inkpen Close,
Reading,
Berkshire,
RG30 3JS

PROJECT REFERENCE
15 Inkpen Close Porch

PROJECT DESCRIPTION
Porch Extension &
Reconfiguration

DRAWN BY - Simon Claridge

FIRST ISSUE - 10/06/26

RE-ISSUE - 10/09/26

SCALE - 1:50@A3

REVISION - A

REVISION NOTES -
Increase in the offset of the proposed
porch to the adjacent neighbours
boundary following guidance from
planning authority.

Drawing Title
ELEVATION - PROPOSED