





1 Proposed Ground Floor
1 : 100

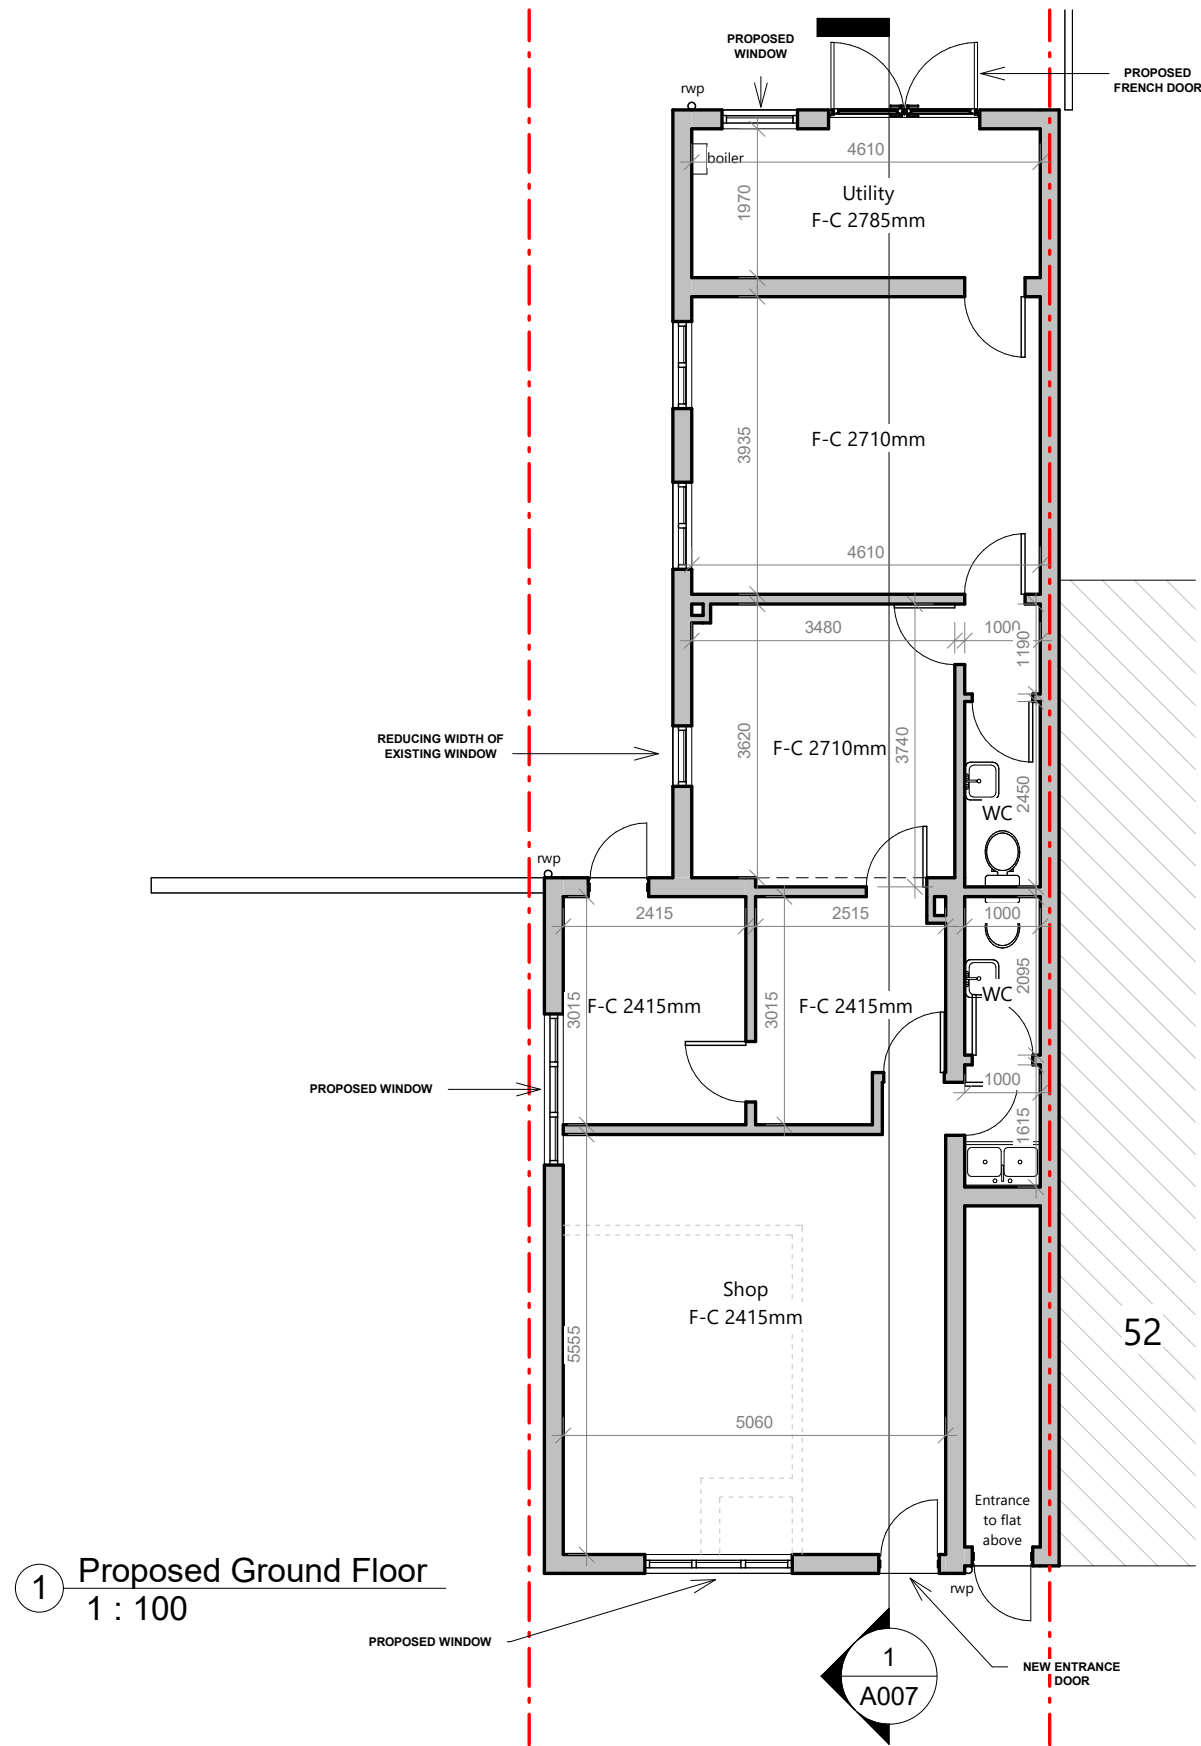

VISUAL SCALE 1:100

 

ALL DIMENSIONS AND INFORMATION ON THE DOCUMENT MUST BE CHECKED ON SITE FOR ACCURACY AND APPROVED WITH THE BUILDING INSPECTOR PRIOR TO THE COMMENCEMENT OF WORKS.

CONTRACTORS MUST VERIFY ALL DIMENSIONS, LEVELS AND BOUNDARIES ON SITE BEFORE COMMENCING ANY WORKS.

ALL EXISTING LINTELS, BEAMS, FOUNDATIONS ETC. TAKING ANY NEW LOADS ARE TO BE EXPOSED AND RE-ASSESSED FOR THE NEW LOAD AND TO BE RE-INFORCED OR REPLACED AS NECESSARY AT THE DISCRETION OF THE LOCAL AUTHORITY.

ALL STRUCTURAL INFORMATION SHOULD BE CHECKED AGAINST DETAILED STRUCTURAL ENGINEERS INFORMATION AND CALCULATION SHEETS.


THIS DRAWING IS COPYRIGHT OF KEVCADS. THIS DRAWING MUST BE READ IN CONJUNCTION WITH ALL OTHER RELEVANT DOCUMENTATION AND DRAWINGS. NO LIABILITY WILL BE ACCEPTED FOR ANY EXPENSE, LOSS OR DAMAGE OF WHATSOEVER NATURE AND HOWEVER ARISING FROM ANY VARIATION MADE TO THIS DRAWING OR IN THE EXECUTION OF THE WORK TO WHICH IT RELATES WHICH HAS NOT BEEN REFERRED TO THEM AND THEIR APPROVAL OBTAINED.

No.	Description	Date


54 Norcot Road, Tilehurst Reading RG30 6BU

PROPOSAL - External Alterations; Removal and Addition of External Walls to the Front Elevation, Addition of New Windows to Front, Rear, Side Elevation, Reducing Width of Existing Side Window, Addition of a New External Entrance Door to Front Elevation, Removal of Front Commercial Sign, Addition of a French Door to Rear Elevation and All Associated Works.

Ground Floor Plan		
Project number	Project Number	A001
Date	11.09.2026	
Drawn by	SD	
Checked by	KEVCADS	
Scale		1 : 100

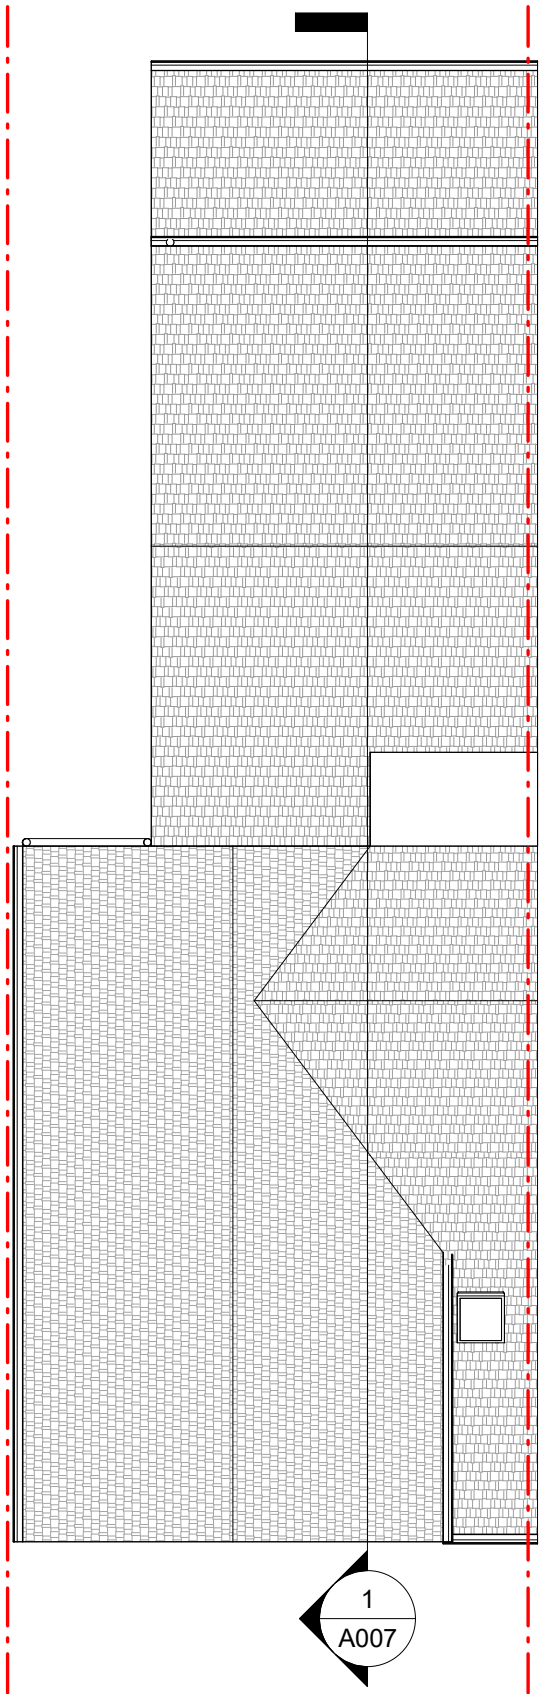

1 Proposed Roof
1 : 100

 

VISUAL SCALE 1:100



ALL DIMENSIONS AND INFORMATION ON THE DOCUMENT MUST BE CHECKED ON SITE FOR ACCURACY AND APPROVED WITH THE BUILDING INSPECTOR PRIOR TO THE COMMENCEMENT OF WORKS.

CONTRACTORS MUST VERIFY ALL DIMENSIONS, LEVELS AND BOUNDARIES ON SITE BEFORE COMMENCING ANY WORKS.

ALL EXISTING LINTELS, BEAMS, FOUNDATIONS ETC. TAKING ANY NEW LOADS ARE TO BE EXPOSED AND RE-ASSESSED FOR THE NEW LOAD AND TO BE RE-INFORCED OR REPLACED AS NECESSARY AT THE DISCRETION OF THE LOCAL AUTHORITY.

ALL STRUCTURAL INFORMATION SHOULD BE CHECKED AGAINST DETAILED STRUCTURAL ENGINEERS INFORMATION AND CALCULATION SHEETS.


THIS DRAWING IS COPYRIGHT OF KEVCADS. THIS DRAWING MUST BE READ IN CONJUNCTION WITH ALL OTHER RELEVANT DOCUMENTATION AND DRAWINGS. NO LIABILITY WILL BE ACCEPTED FOR ANY EXPENSE, LOSS OR DAMAGE OF WHATSOEVER NATURE AND HOWEVER ARISING FROM ANY VARIATION MADE TO THIS DRAWING OR IN THE EXECUTION OF THE WORK TO WHICH IT RELATES WHICH HAS NOT BEEN REFERRED TO THEM AND THEIR APPROVAL OBTAINED.

No.	Description	Date


54 Norcot Road, Tilehurst Reading RG30 6BU

PROPOSAL - External Alterations; Removal and Addition of External Walls to the Front Elevation, Addition of New Windows to Front, Rear, Side Elevation, Reducing Width of Existing Side Window, Addition of a New External Entrance Door to Front Elevation, Removal of Front Commercial Sign, Addition of a French Door to Rear Elevation and All Associated Works.

Roof Plan		
Project number	Project Number	A002
Date	11.09.2026	
Drawn by	SD	
Checked by	KEVCADS	Scale 1 : 100

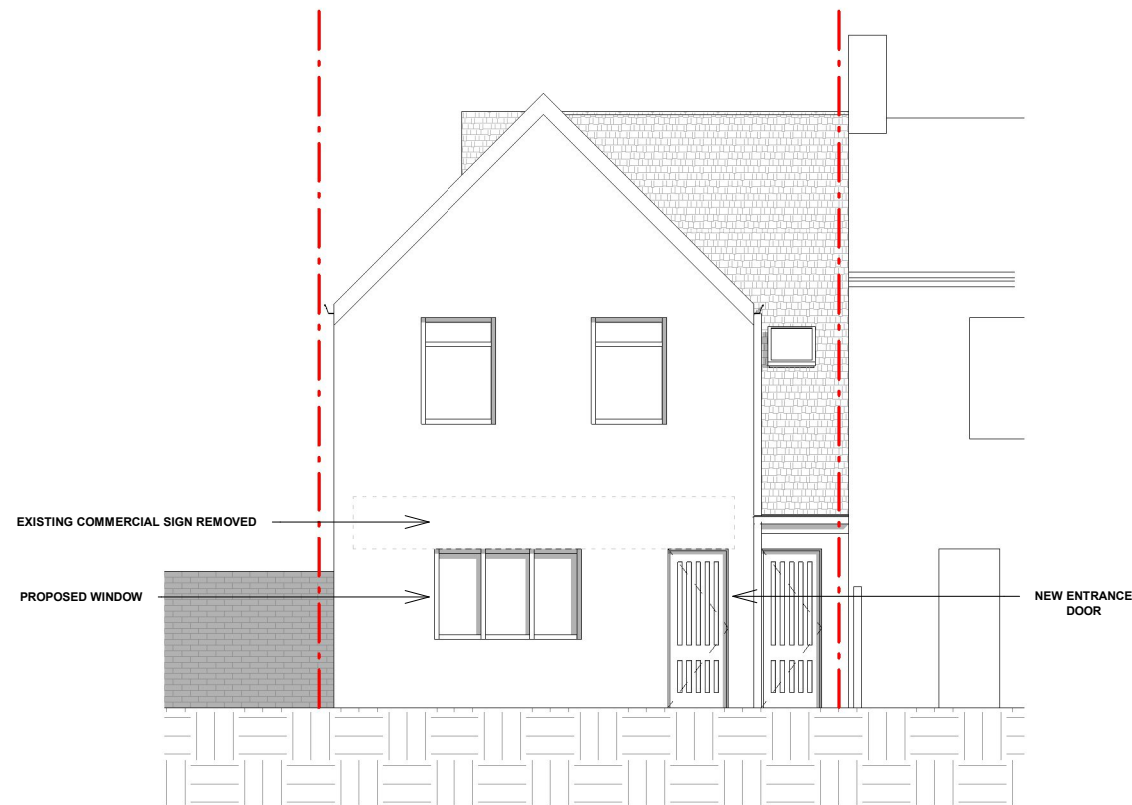

① Proposed Front Elevation
1 : 100

 

VISUAL SCALE 1:100



ALL DIMENSIONS AND INFORMATION ON THE DOCUMENT MUST BE CHECKED ON SITE FOR ACCURACY AND APPROVED WITH THE BUILDING INSPECTOR PRIOR TO THE COMMENCEMENT OF WORKS.

CONTRACTORS MUST VERIFY ALL DIMENSIONS, LEVELS AND BOUNDARIES ON SITE BEFORE COMMENCING ANY WORKS.

ALL EXISTING LINTELS, BEAMS, FOUNDATIONS ETC. TAKING ANY NEW LOADS ARE TO BE EXPOSED AND RE-ASSESSED FOR THE NEW LOAD AND TO BE RE-INFORCED OR REPLACED AS NECESSARY AT THE DISCRETION OF THE LOCAL AUTHORITY.

ALL STRUCTURAL INFORMATION SHOULD BE CHECKED AGAINST DETAILED STRUCTURAL ENGINEERS INFORMATION AND CALCULATION SHEETS.


THIS DRAWING IS COPYRIGHT OF KEVCADS. THIS DRAWING MUST BE READ IN CONJUNCTION WITH ALL OTHER RELEVANT DOCUMENTATION AND DRAWINGS. NO LIABILITY WILL BE ACCEPTED FOR ANY EXPENSE, LOSS OR DAMAGE OF WHATSOEVER NATURE AND HOWEVER ARISING FROM ANY VARIATION MADE TO THIS DRAWING OR IN THE EXECUTION OF THE WORK TO WHICH IT RELATES WHICH HAS NOT BEEN REFERRED TO THEM AND THEIR APPROVAL OBTAINED.

No.	Description	Date


54 Norcot Road, Tilehurst Reading RG30 6BU

PROPOSAL - External Alterations; Removal and Addition of External Walls to the Front Elevation, Addition of New Windows to Front, Rear, Side Elevation, Reducing Width of Existing Side Window, Addition of a New External Entrance Door to Front Elevation, Removal of Front Commercial Sign, Addition of a French Door to Rear Elevation and All Associated Works.

Front Elevation		
Project number	Project Number	A003
Date	11.09.2026	
Drawn by	SD	
Checked by	KEVCADS	Scale 1 : 100

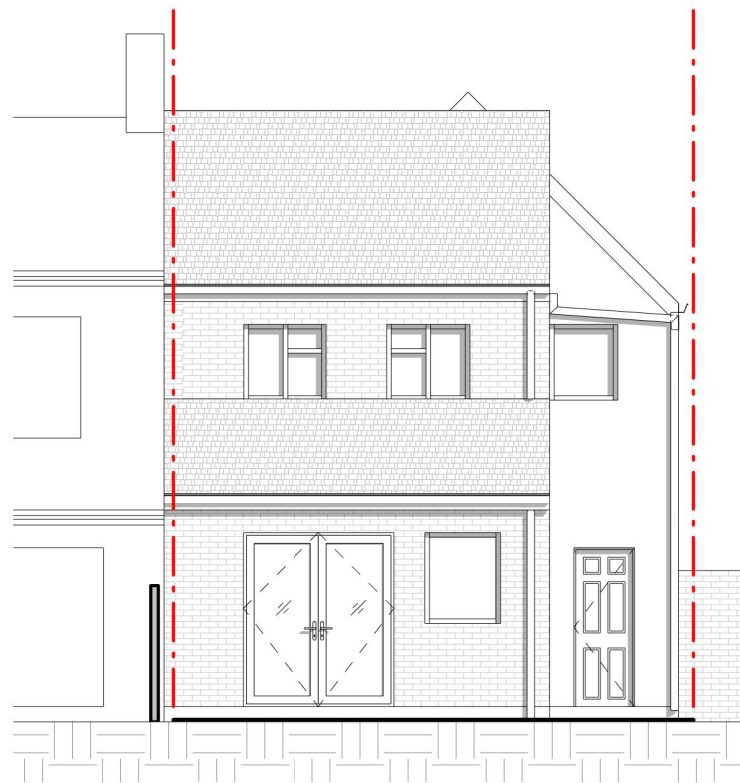

1 Proposed Rear Elevation
1 : 100

 

VISUAL SCALE 1:100



ALL DIMENSIONS AND INFORMATION ON THE DOCUMENT MUST BE CHECKED ON SITE FOR ACCURACY AND APPROVED WITH THE BUILDING INSPECTOR PRIOR TO THE COMMENCEMENT OF WORKS.

CONTRACTORS MUST VERIFY ALL DIMENSIONS, LEVELS AND BOUNDARIES ON SITE BEFORE COMMENCING ANY WORKS.

ALL EXISTING LINTELS, BEAMS, FOUNDATIONS ETC. TAKING ANY NEW LOADS ARE TO BE EXPOSED AND RE-ASSESSED FOR THE NEW LOAD AND TO BE RE-INFORCED OR REPLACED AS NECESSARY AT THE DISCRETION OF THE LOCAL AUTHORITY.

ALL STRUCTURAL INFORMATION SHOULD BE CHECKED AGAINST DETAILED STRUCTURAL ENGINEERS INFORMATION AND CALCULATION SHEETS.

THIS DRAWING IS COPYRIGHT OF KEVCADS. THIS DRAWING MUST BE READ IN CONJUNCTION WITH ALL OTHER RELEVANT DOCUMENTATION AND DRAWINGS. NO LIABILITY WILL BE ACCEPTED FOR ANY EXPENSE, LOSS OR DAMAGE OF WHATSOEVER NATURE AND HOWEVER ARISING FROM ANY VARIATION MADE TO THIS DRAWING OR IN THE EXECUTION OF THE WORK TO WHICH IT RELATES WHICH HAS NOT BEEN REFERRED TO THEM AND THEIR APPROVAL OBTAINED.

No.	Description	Date


54 Norcot Road, Tilehurst Reading RG30 6BU

PROPOSAL - External Alterations; Removal and Addition of External Walls to the Front Elevation, Addition of New Windows to Front, Rear, Side Elevation, Reducing Width of Existing Side Window, Addition of a New External Entrance Door to Front Elevation, Removal of Front Commercial Sign, Addition of a French Door to Rear Elevation and All Associated Works.

Rear Elevation		
Project number	Project Number	A004
Date	11.09.2026	
Drawn by	SD	
Checked by	KEVCADS	Scale 1 : 100



1 Proposed Side Elevation
1 : 100

 

VISUAL SCALE 1:100



ALL DIMENSIONS AND INFORMATION ON THE DOCUMENT MUST BE CHECKED ON SITE FOR ACCURACY AND APPROVED WITH THE BUILDING INSPECTOR PRIOR TO THE COMMENCEMENT OF WORKS.

CONTRACTORS MUST VERIFY ALL DIMENSIONS, LEVELS AND BOUNDARIES ON SITE BEFORE COMMENCING ANY WORKS.

ALL EXISTING LINTELS, BEAMS, FOUNDATIONS ETC. TAKING ANY NEW LOADS ARE TO BE EXPOSED AND RE-ASSESSED FOR THE NEW LOAD AND TO BE RE-INFORCED OR REPLACED AS NECESSARY AT THE DISCRETION OF THE LOCAL AUTHORITY.

ALL STRUCTURAL INFORMATION SHOULD BE CHECKED AGAINST DETAILED STRUCTURAL ENGINEERS INFORMATION AND CALCULATION SHEETS.

THIS DRAWING IS COPYRIGHT OF KEVCADS. THIS DRAWING MUST BE READ IN CONJUNCTION WITH ALL OTHER RELEVANT DOCUMENTATION AND DRAWINGS. NO LIABILITY WILL BE ACCEPTED FOR ANY EXPENSE, LOSS OR DAMAGE OF WHATSOEVER NATURE AND HOWEVER ARISING FROM ANY VARIATION MADE TO THIS DRAWING OR IN THE EXECUTION OF THE WORK TO WHICH IT RELATES WHICH HAS NOT BEEN REFERRED TO THEM AND THEIR APPROVAL OBTAINED.


No.	Description	Date

54 Norcot Road, Tilehurst Reading RG30 6BU


PROPOSAL - External Alterations; Removal and Addition of External Walls to the Front Elevation, Addition of New Windows to Front, Rear, Side Elevation, Reducing Width of Existing Side Window, Addition of a New External Entrance Door to Front Elevation, Removal of Front Commercial Sign, Addition of a French Door to Rear Elevation and All Associated Works.

Side Elevation

Project number	Project Number	A005	
Date	11.09.2026		
Drawn by	SD		
Checked by	KEVCADS	Scale	1 : 100

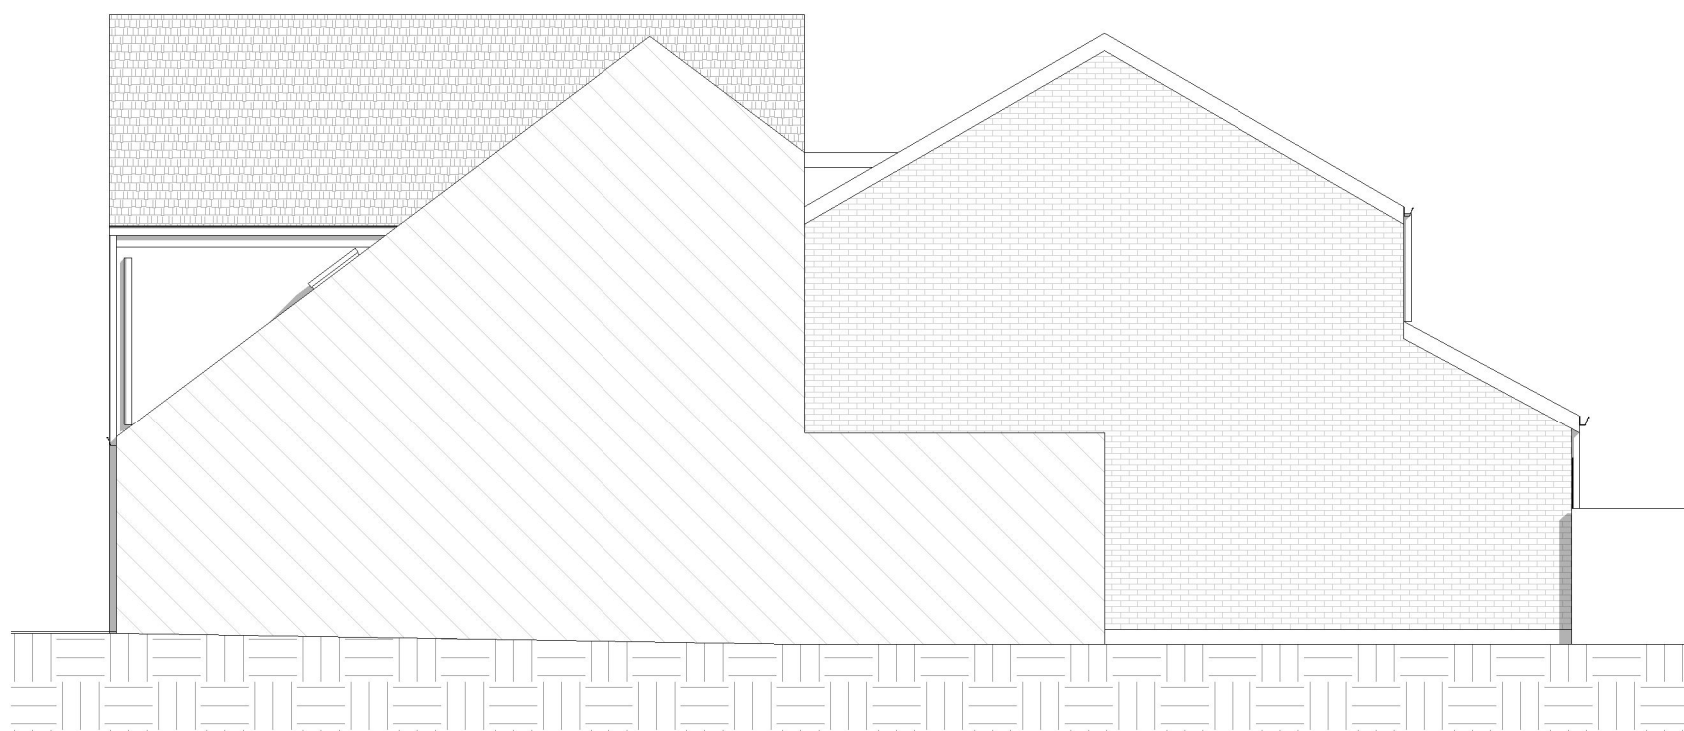

1 Proposed Side Elevation (From no.52)
1 : 100

 

VISUAL SCALE 1:100




ALL DIMENSIONS AND INFORMATION ON THE DOCUMENT MUST BE CHECKED ON SITE FOR ACCURACY AND APPROVED WITH THE BUILDING INSPECTOR PRIOR TO THE COMMENCEMENT OF WORKS.
CONTRACTORS MUST VERIFY ALL DIMENSIONS, LEVELS AND BOUNDARIES ON SITE BEFORE COMMENCING ANY WORKS.
ALL EXISTING LINTELS, BEAMS, FOUNDATIONS ETC. TAKING ANY NEW LOADS ARE TO BE EXPOSED AND RE-ASSESSED FOR THE NEW LOAD AND TO BE RE-INFORCED OR REPLACED AS NECESSARY AT THE DISCRETION OF THE LOCAL AUTHORITY.
ALL STRUCTURAL INFORMATION SHOULD BE CHECKED AGAINST DETAILED STRUCTURAL ENGINEERS INFORMATION AND CALCULATION SHEETS.
THIS DRAWING IS COPYRIGHT OF KEVCADS. THIS DRAWING MUST BE READ IN CONJUNCTION WITH ALL OTHER RELEVANT DOCUMENTATION AND DRAWINGS. NO LIABILITY WILL BE ACCEPTED FOR ANY EXPENSE, LOSS OR DAMAGE OF WHATSOEVER NATURE AND HOWEVER ARISING FROM ANY VARIATION MADE TO THIS DRAWING OR IN THE EXECUTION OF THE WORK TO WHICH IT RELATES WHICH HAS NOT BEEN REFERRED TO THEM AND THEIR APPROVAL OBTAINED.

No.	Description	Date

54 Norcot Road, Tilehurst Reading RG30 6BU PROPOSAL - External Alterations; Removal and Addition of External Walls to the Front Elevation, Addition of New Windows to Front, Rear, Side Elevation, Reducing Width of Existing Side Window, Addition of a New External Entrance Door to Front Elevation, Removal of Front Commercial Sign, Addition of a French Door to Rear Elevation and All Associated Works.	Side Elevation (From no.52)			
	Project number	Project Number	A006	
	Date	11.09.2026		
	Drawn by	SD		
	Checked by	KEVCADS	Scale	1 : 100



1 Proposed Section
1 : 100

 

VISUAL SCALE 1:100



ALL DIMENSIONS AND INFORMATION ON THE DOCUMENT MUST BE CHECKED ON SITE FOR ACCURACY AND APPROVED WITH THE BUILDING INSPECTOR PRIOR TO THE COMMENCEMENT OF WORKS.

CONTRACTORS MUST VERIFY ALL DIMENSIONS, LEVELS AND BOUNDARIES ON SITE BEFORE COMMENCING ANY WORKS.

ALL EXISTING LINTELS, BEAMS, FOUNDATIONS ETC. TAKING ANY NEW LOADS ARE TO BE EXPOSED AND RE-ASSESSED FOR THE NEW LOAD AND TO BE RE-INFORCED OR REPLACED AS NECESSARY AT THE DISCRETION OF THE LOCAL AUTHORITY.

ALL STRUCTURAL INFORMATION SHOULD BE CHECKED AGAINST DETAILED STRUCTURAL ENGINEERS INFORMATION AND CALCULATION SHEETS.


THIS DRAWING IS COPYRIGHT OF KEVCADS. THIS DRAWING MUST BE READ IN CONJUNCTION WITH ALL OTHER RELEVANT DOCUMENTATION AND DRAWINGS. NO LIABILITY WILL BE ACCEPTED FOR ANY EXPENSE, LOSS OR DAMAGE OF WHATSOEVER NATURE AND HOWEVER ARISING FROM ANY VARIATION MADE TO THIS DRAWING OR IN THE EXECUTION OF THE WORK TO WHICH IT RELATES WHICH HAS NOT BEEN REFERRED TO THEM AND THEIR APPROVAL OBTAINED.

No.	Description	Date

54 Norcot Road, Tilehurst Reading RG30 6BU

PROPOSAL - External Alterations; Removal and Addition of External Walls to the Front Elevation, Addition of New Windows to Front, Rear, Side Elevation, Reducing Width of Existing Side Window, Addition of a New External Entrance Door to Front Elevation, Removal of Front Commercial Sign, Addition of a French Door to Rear Elevation and All Associated Works.

Section		
Project number	Project Number	A007
Date	11.09.2026	
Drawn by	SD	
Checked by	KEVCADS	
Scale		1 : 100

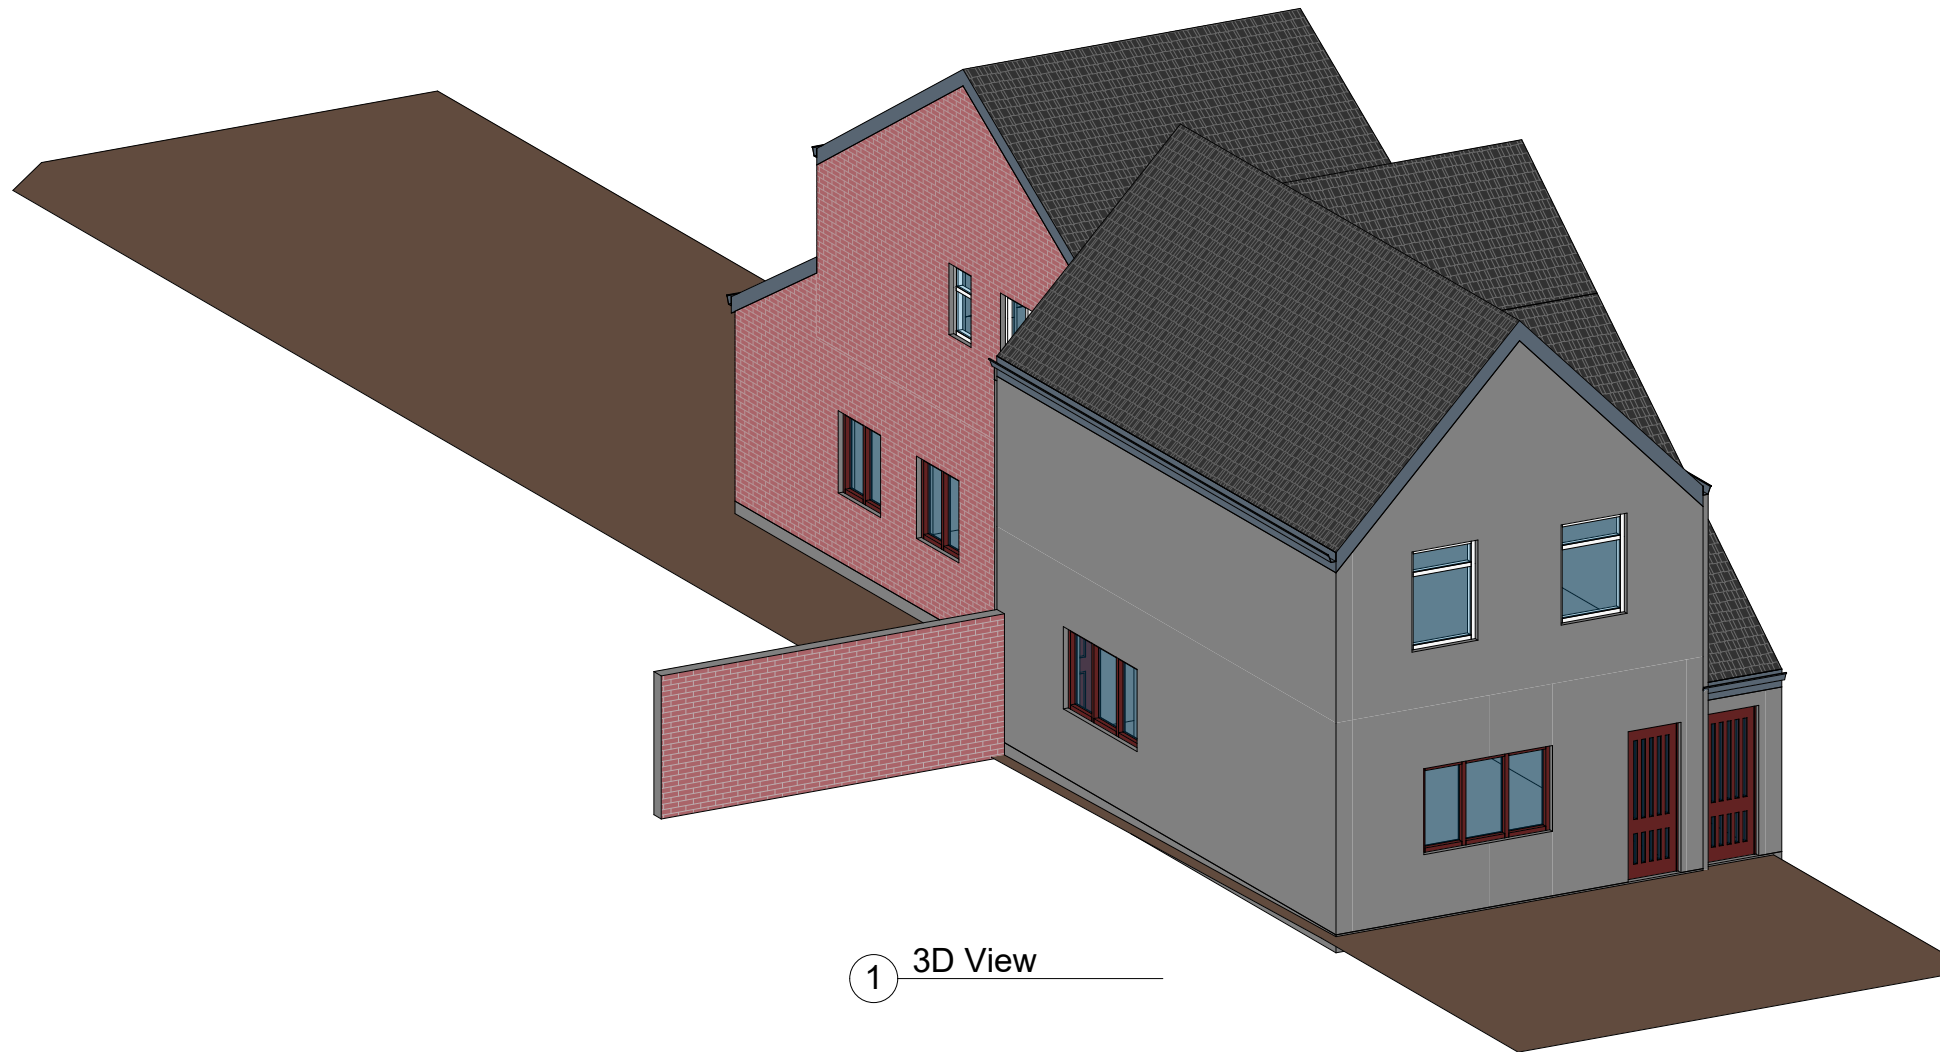

1 3D View



ALL DIMENSIONS AND INFORMATION ON THE DOCUMENT MUST BE CHECKED ON SITE FOR ACCURACY AND APPROVED WITH THE BUILDING INSPECTOR PRIOR TO THE COMMENCEMENT OF WORKS.

CONTRACTORS MUST VERIFY ALL DIMENSIONS, LEVELS AND BOUNDARIES ON SITE BEFORE COMMENCING ANY WORKS.

ALL EXISTING LINTELS, BEAMS, FOUNDATIONS ETC. TAKING ANY NEW LOADS ARE TO BE EXPOSED AND RE-ASSESSED FOR THE NEW LOAD AND TO BE RE-INFORCED OR REPLACED AS NECESSARY AT THE DISCRETION OF THE LOCAL AUTHORITY.

ALL STRUCTURAL INFORMATION SHOULD BE CHECKED AGAINST DETAILED STRUCTURAL ENGINEERS INFORMATION AND CALCULATION SHEETS.

THIS DRAWING IS COPYRIGHT OF KEVCADS. THIS DRAWING MUST BE READ IN CONJUNCTION WITH ALL OTHER RELEVANT DOCUMENTATION AND DRAWINGS. NO LIABILITY WILL BE ACCEPTED FOR ANY EXPENSE, LOSS OR DAMAGE OF WHATSOEVER NATURE AND HOWEVER ARISING FROM ANY VARIATION MADE TO THIS DRAWING OR IN THE EXECUTION OF THE WORK TO WHICH IT RELATES WHICH HAS NOT BEEN REFERRED TO THEM AND THEIR APPROVAL OBTAINED.

No.	Description	Date

54 Norcot Road, Tilehurst Reading RG30 6BU			3D View	
PROPOSAL - External Alterations; Removal and Addition of External Walls to the Front Elevation, Addition of New Windows to Front, Rear, Side Elevation, Reducing Width of Existing Side Window, Addition of a New External Entrance Door to Front Elevation, Removal of Front Commercial Sign, Addition of a French Door to Rear Elevation and All Associated Works.			Project number	Project Number
			Date	11.09.2026
			Drawn by	SD
			Checked by	KEVCADS
			Scale	
			A008	