

[illegible]

Change of Use

|                   |                |               |
|-------------------|----------------|---------------|
| Ground Floor Plan |                |               |
| Project number    | Project Number | A001          |
| Date              | 26.08.2026     |               |
| Drawn by          | KEVCADS        |               |
| Checked by        | KEVCADS        |               |
|                   |                | Scale 1 : 100 |

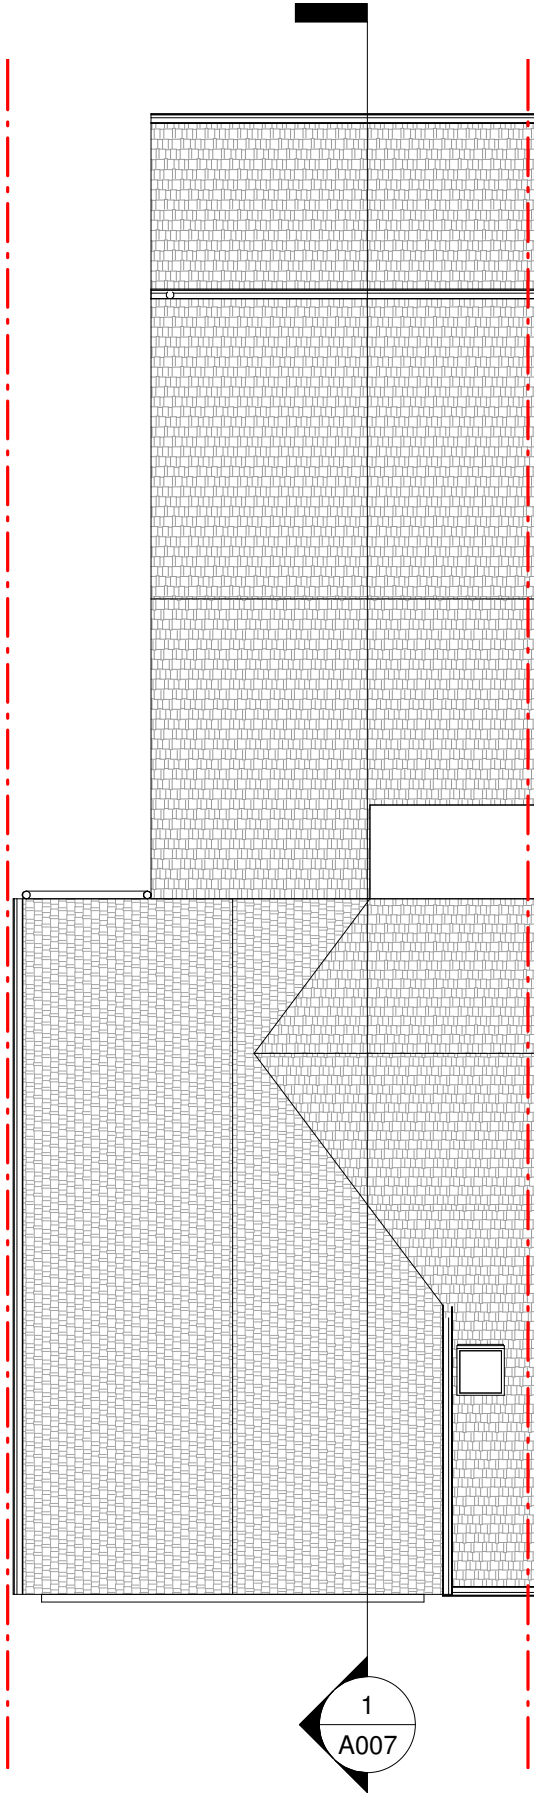

1 Existing Roof  
1 : 100

 

VISUAL SCALE 1:100



ALL DIMENSIONS AND INFORMATION ON THE DOCUMENT MUST BE CHECKED ON SITE FOR ACCURACY AND APPROVED WITH THE BUILDING INSPECTOR PRIOR TO THE COMMENCEMENT OF WORKS.

CONTRACTORS MUST VERIFY ALL DIMENSIONS, LEVELS AND BOUNDARIES ON SITE BEFORE COMMENCING ANY WORKS.

ALL EXISTING LINTELS, BEAMS, FOUNDATIONS ETC. TAKING ANY NEW LOADS ARE TO BE EXPOSED AND RE-ASSESSED FOR THE NEW LOAD AND TO BE RE-INFORCED OR REPLACED AS NECESSARY AT THE DISCRETION OF THE LOCAL AUTHORITY.

ALL STRUCTURAL INFORMATION SHOULD BE CHECKED AGAINST DETAILED STRUCTURAL ENGINEERS INFORMATION AND CALCULATION SHEETS.


THIS DRAWING IS COPYRIGHT OF KEVCADS. THIS DRAWING MUST BE READ IN CONJUNCTION WITH ALL OTHER RELEVANT DOCUMENTATION AND DRAWINGS. NO LIABILITY WILL BE ACCEPTED FOR ANY EXPENSE, LOSS OR DAMAGE OF WHATSOEVER NATURE AND HOWEVER ARISING FROM ANY VARIATION MADE TO THIS DRAWING OR IN THE EXECUTION OF THE WORK TO WHICH IT RELATES WHICH HAS NOT BEEN REFERRED TO THEM AND THEIR APPROVAL OBTAINED.

| No. | Description | Date |
|-----|-------------|------|
|     |             |      |
|     |             |      |
54 Norcot Road, Tilehurst Reading RG30 6BU

Change of Use

| Roof Plan      |                |       |         |
|----------------|----------------|-------|---------|
| Project number | Project Number | A002  |         |
| Date           | 26.08.2026     |       |         |
| Drawn by       | KEVCADS        |       |         |
| Checked by     | KEVCADS        | Scale | 1 : 100 |

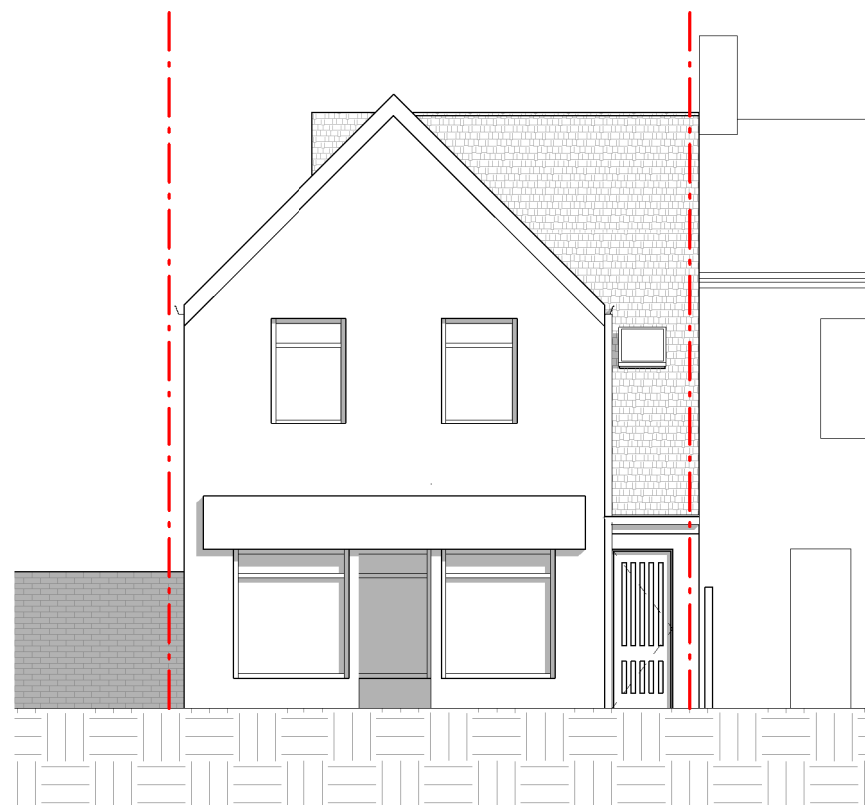

1 Ex Front Elevation  
1 : 100

 

VISUAL SCALE 1:100



ALL DIMENSIONS AND INFORMATION ON THE DOCUMENT MUST BE CHECKED ON SITE FOR ACCURACY AND APPROVED WITH THE BUILDING INSPECTOR PRIOR TO THE COMMENCEMENT OF WORKS.

CONTRACTORS MUST VERIFY ALL DIMENSIONS, LEVELS AND BOUNDARIES ON SITE BEFORE COMMENCING ANY WORKS.


ALL EXISTING LINTELS, BEAMS, FOUNDATIONS ETC. TAKING ANY NEW LOADS ARE TO BE EXPOSED AND RE-ASSESSED FOR THE NEW LOAD AND TO BE RE-INFORCED OR REPLACED AS NECESSARY AT THE DISCRETION OF THE LOCAL AUTHORITY.

ALL STRUCTURAL INFORMATION SHOULD BE CHECKED AGAINST DETAILED STRUCTURAL ENGINEERS INFORMATION AND CALCULATION SHEETS.


THIS DRAWING IS COPYRIGHT OF KEVCADS. THIS DRAWING MUST BE READ IN CONJUNCTION WITH ALL OTHER RELEVANT DOCUMENTATION AND DRAWINGS. NO LIABILITY WILL BE ACCEPTED FOR ANY EXPENSE, LOSS OR DAMAGE OF WHATSOEVER NATURE AND HOWEVER ARISING FROM ANY VARIATION MADE TO THIS DRAWING OR IN THE EXECUTION OF THE WORK TO WHICH IT RELATES WHICH HAS NOT BEEN REFERRED TO THEM AND THEIR APPROVAL OBTAINED.

| No. | Description | Date |
|-----|-------------|------|
|     |             |      |
|     |             |      |
|                                            |                |       |         |
|--------------------------------------------|----------------|-------|---------|
| 54 Norcot Road, Tilehurst Reading RG30 6BU |                |       |         |
| Change of Use                              |                |       |         |
| Front Elevation                            |                |       |         |
| Project number                             | Project Number | A003  |         |
| Date                                       | 26.08.2026     |       |         |
| Drawn by                                   | KEVCADS        |       |         |
| Checked by                                 | KEVCADS        | Scale | 1 : 100 |

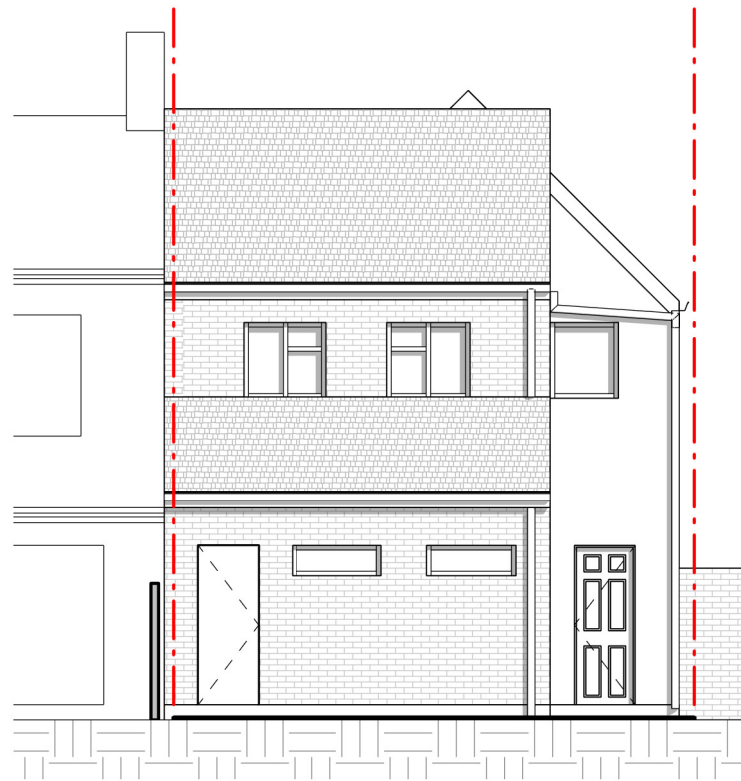

1 Ex Rear Elevation  
1 : 100

 

VISUAL SCALE 1:100



ALL DIMENSIONS AND INFORMATION ON THE DOCUMENT MUST BE CHECKED ON SITE FOR ACCURACY AND APPROVED WITH THE BUILDING INSPECTOR PRIOR TO THE COMMENCEMENT OF WORKS.

CONTRACTORS MUST VERIFY ALL DIMENSIONS, LEVELS AND BOUNDARIES ON SITE BEFORE COMMENCING ANY WORKS.

ALL EXISTING LINTELS, BEAMS, FOUNDATIONS ETC. TAKING ANY NEW LOADS ARE TO BE EXPOSED AND RE-ASSESSED FOR THE NEW LOAD AND TO BE RE-INFORCED OR REPLACED AS NECESSARY AT THE DISCRETION OF THE LOCAL AUTHORITY.

ALL STRUCTURAL INFORMATION SHOULD BE CHECKED AGAINST DETAILED STRUCTURAL ENGINEERS INFORMATION AND CALCULATION SHEETS.

THIS DRAWING IS COPYRIGHT OF KEVCADS. THIS DRAWING MUST BE READ IN CONJUNCTION WITH ALL OTHER RELEVANT DOCUMENTATION AND DRAWINGS. NO LIABILITY WILL BE ACCEPTED FOR ANY EXPENSE, LOSS OR DAMAGE OF WHATSOEVER NATURE AND HOWEVER ARISING FROM ANY VARIATION MADE TO THIS DRAWING OR IN THE EXECUTION OF THE WORK TO WHICH IT RELATES WHICH HAS NOT BEEN REFERRED TO THEM AND THEIR APPROVAL OBTAINED.

| No. | Description | Date |
|-----|-------------|------|
|     |             |      |
|     |             |      |
54 Norcot Road, Tilehurst Reading RG30 6BU

Change of Use

Rear Elevation

|                |                |       |         |
|----------------|----------------|-------|---------|
| Project number | Project Number | A004  |         |
| Date           | 26.08.2026     |       |         |
| Drawn by       | KEVCADS        |       |         |
| Checked by     | KEVCADS        | Scale | 1 : 100 |



1 Ex Side Elevation  
1 : 100



VISUAL SCALE 1:100



ALL DIMENSIONS AND INFORMATION ON THE DOCUMENT MUST BE CHECKED ON SITE FOR ACCURACY AND APPROVED WITH THE BUILDING INSPECTOR PRIOR TO THE COMMENCEMENT OF WORKS.

CONTRACTORS MUST VERIFY ALL DIMENSIONS, LEVELS AND BOUNDARIES ON SITE BEFORE COMMENCING ANY WORKS.


ALL EXISTING LINTELS, BEAMS, FOUNDATIONS ETC. TAKING ANY NEW LOADS ARE TO BE EXPOSED AND RE-ASSESSED FOR THE NEW LOAD AND TO BE RE-INFORCED OR REPLACED AS NECESSARY AT THE DISCRETION OF THE LOCAL AUTHORITY.

ALL STRUCTURAL INFORMATION SHOULD BE CHECKED AGAINST DETAILED STRUCTURAL ENGINEERS INFORMATION AND CALCULATION SHEETS.

THIS DRAWING IS COPYRIGHT OF KEVCADS. THIS DRAWING MUST BE READ IN CONJUNCTION WITH ALL OTHER RELEVANT DOCUMENTATION AND DRAWINGS. NO LIABILITY WILL BE ACCEPTED FOR ANY EXPENSE, LOSS OR DAMAGE OF WHATSOEVER NATURE AND HOWEVER ARISING FROM ANY VARIATION MADE TO THIS DRAWING OR IN THE EXECUTION OF THE WORK TO WHICH IT RELATES WHICH HAS NOT BEEN REFERRED TO THEM AND THEIR APPROVAL OBTAINED.

| No. | Description | Date |
|-----|-------------|------|
|     |             |      |
|     |             |      |
|                                            |  |                |                |
|--------------------------------------------|--|----------------|----------------|
| 54 Norcot Road, Tilehurst Reading RG30 6BU |  | Side Elevation |                |
|                                            |  | Project number | Project Number |
|                                            |  | Date           | 26.08.2026     |
|                                            |  | Drawn by       | KEVCADS        |
|                                            |  | Checked by     | KEVCADS        |
| Change of Use                              |  | A005           |                |
|                                            |  | Scale          | 1 : 100        |

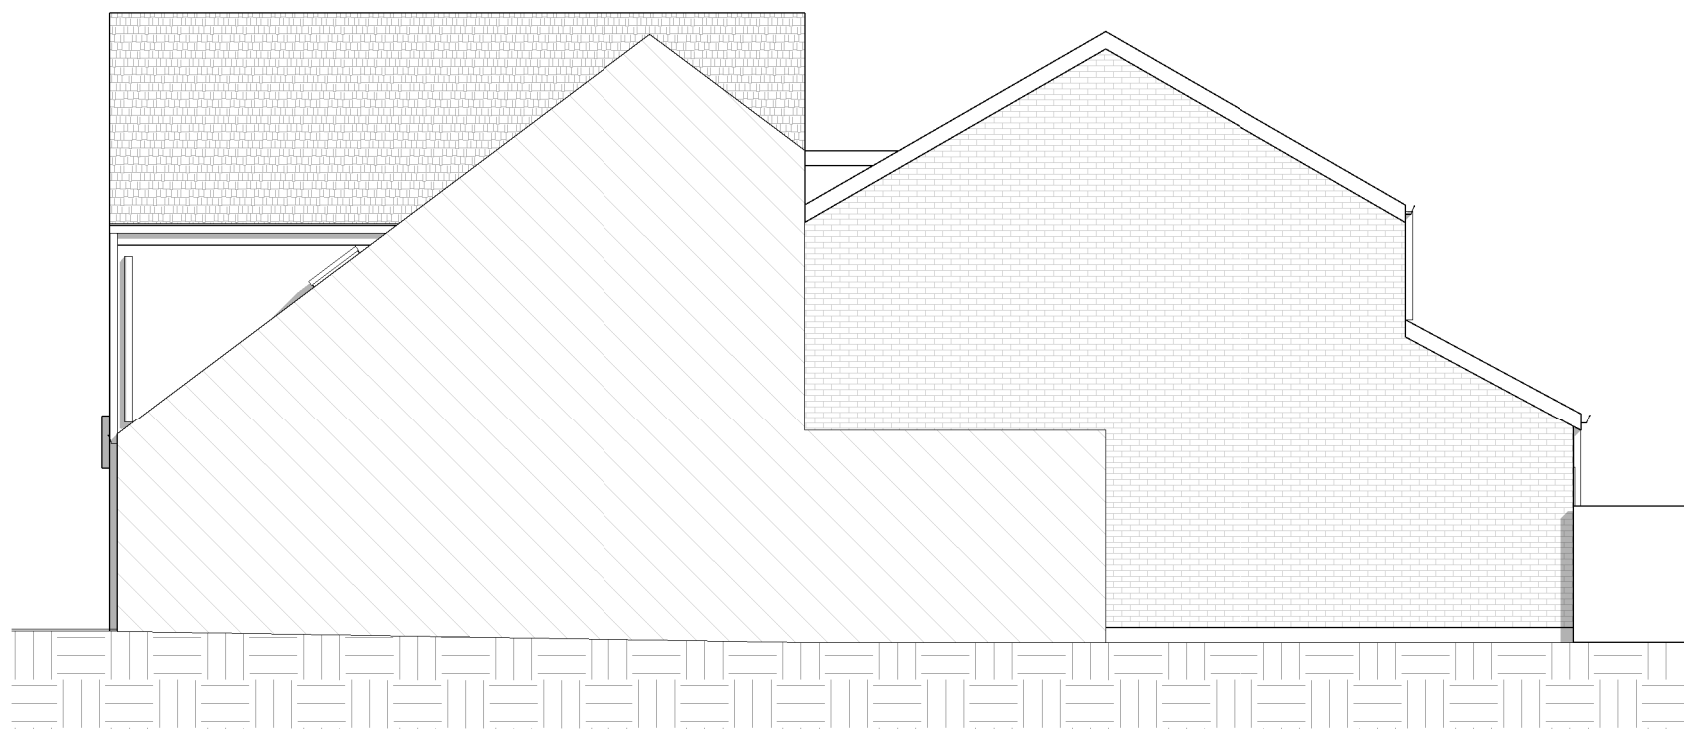

1 Ex Side Elevation (From no.52)  
1 : 100



VISUAL SCALE 1:100




ALL DIMENSIONS AND INFORMATION ON THE DOCUMENT MUST BE CHECKED ON SITE FOR ACCURACY AND APPROVED WITH THE BUILDING INSPECTOR PRIOR TO THE COMMENCEMENT OF WORKS.  
CONTRACTORS MUST VERIFY ALL DIMENSIONS, LEVELS AND BOUNDARIES ON SITE BEFORE COMMENCING ANY WORKS.  
ALL EXISTING LINTELS, BEAMS, FOUNDATIONS ETC. TAKING ANY NEW LOADS ARE TO BE EXPOSED AND RE-ASSESSED FOR THE NEW LOAD AND TO BE RE-INFORCED OR REPLACED AS NECESSARY AT THE DISCRETION OF THE LOCAL AUTHORITY.  
ALL STRUCTURAL INFORMATION SHOULD BE CHECKED AGAINST DETAILED STRUCTURAL ENGINEERS INFORMATION AND CALCULATION SHEETS.  
THIS DRAWING IS COPYRIGHT OF KEVCADS. THIS DRAWING MUST BE READ IN CONJUNCTION WITH ALL OTHER RELEVANT DOCUMENTATION AND DRAWINGS. NO LIABILITY WILL BE ACCEPTED FOR ANY EXPENSE, LOSS OR DAMAGE OF WHATSOEVER NATURE AND HOWEVER ARISING FROM ANY VARIATION MADE TO THIS DRAWING OR IN THE EXECUTION OF THE WORK TO WHICH IT RELATES WHICH HAS NOT BEEN REFERRED TO THEM AND THEIR APPROVAL OBTAINED.

| No. | Description | Date |
|-----|-------------|------|
|     |             |      |
|     |             |      |
54 Norcot Road, Tilehurst Reading RG30  
6BU  
  
Change of Use

| Side Elevation (From no.52) |                |       |         |
|-----------------------------|----------------|-------|---------|
| Project number              | Project Number | A006  |         |
| Date                        | 26.08.2026     |       |         |
| Drawn by                    | KEVCADS        |       |         |
| Checked by                  | KEVCADS        | Scale | 1 : 100 |

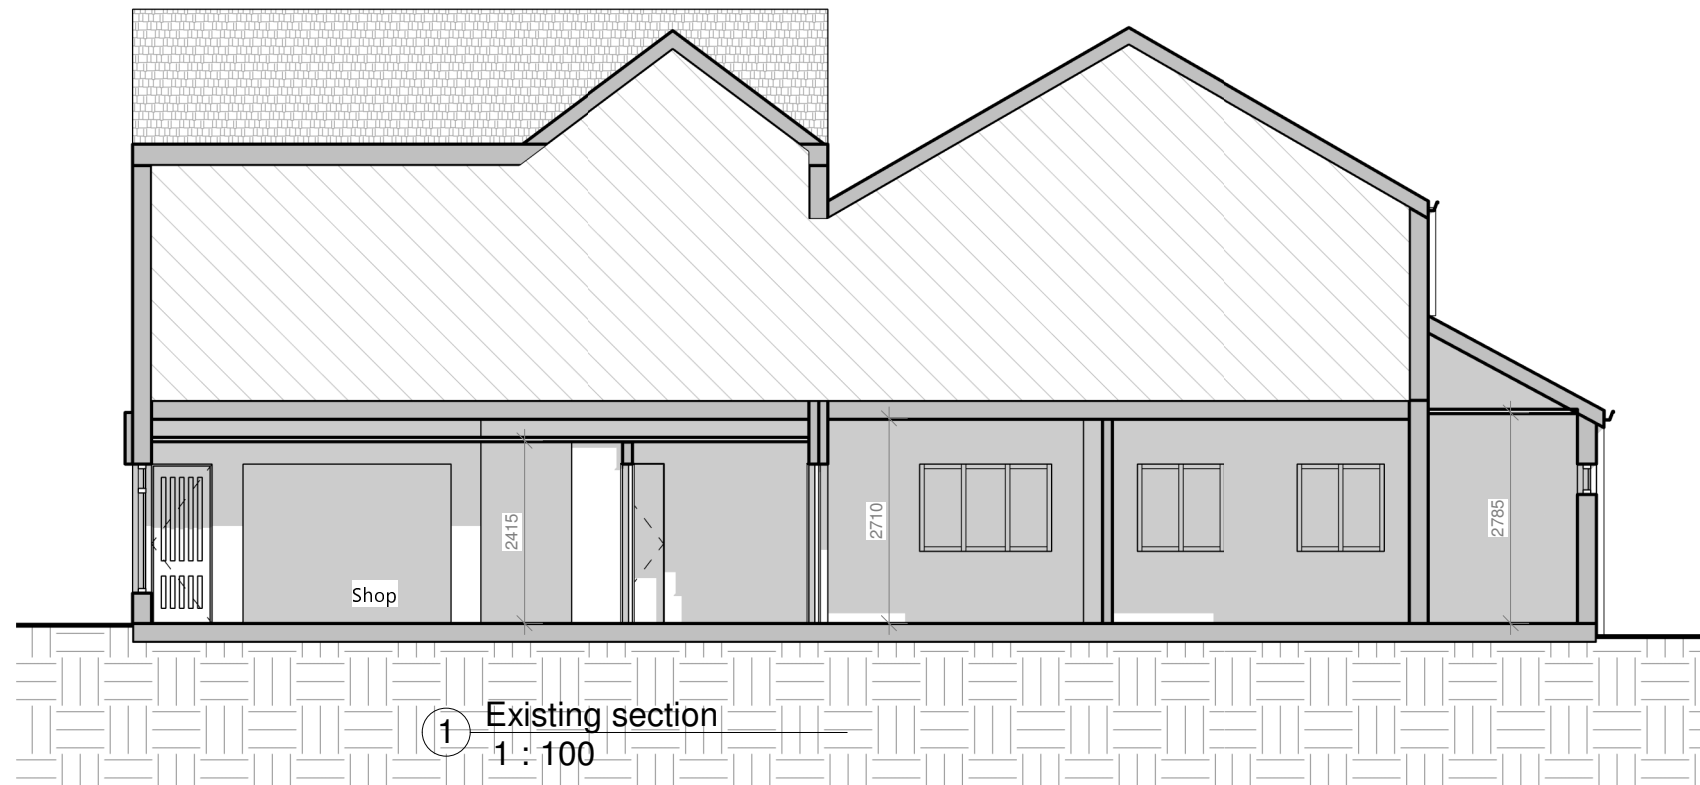

VISUAL SCALE 1:100



ALL DIMENSIONS AND INFORMATION ON THE DOCUMENT MUST BE CHECKED ON SITE FOR ACCURACY AND APPROVED WITH THE BUILDING INSPECTOR PRIOR TO THE COMMENCEMENT OF WORKS.

CONTRACTORS MUST VERIFY ALL DIMENSIONS, LEVELS AND BOUNDARIES ON SITE BEFORE COMMENCING ANY WORKS.

ALL EXISTING LINTELS, BEAMS, FOUNDATIONS ETC. TAKING ANY NEW LOADS ARE TO BE EXPOSED AND RE-ASSESSED FOR THE NEW LOAD AND TO BE RE-INFORCED OR REPLACED AS NECESSARY AT THE DISCRETION OF THE LOCAL AUTHORITY.

ALL STRUCTURAL INFORMATION SHOULD BE CHECKED AGAINST DETAILED STRUCTURAL ENGINEERS INFORMATION AND CALCULATION SHEETS.

THIS DRAWING IS COPYRIGHT OF KEVCADS. THIS DRAWING MUST BE READ IN CONJUNCTION WITH ALL OTHER RELEVANT DOCUMENTATION AND DRAWINGS. NO LIABILITY WILL BE ACCEPTED FOR ANY EXPENSE, LOSS OR DAMAGE OF WHATSOEVER NATURE AND HOWEVER ARISING FROM ANY VARIATION MADE TO THIS DRAWING OR IN THE EXECUTION OF THE WORK TO WHICH IT RELATES WHICH HAS NOT BEEN REFERRED TO THEM AND THEIR APPROVAL OBTAINED.

| No. | Description | Date |
|-----|-------------|------|
|     |             |      |
|     |             |      |
54 Norcot Road, Tilehurst Reading RG30 6BU

Change of Use

| Section        |                |       |         |
|----------------|----------------|-------|---------|
| Project number | Project Number | A007  |         |
| Date           | 26.08.2026     |       |         |
| Drawn by       | KEVCADS        |       |         |
| Checked by     | KEVCADS        | Scale | 1 : 100 |



ALL DIMENSIONS AND INFORMATION ON THE DOCUMENT MUST BE CHECKED ON SITE FOR ACCURACY AND APPROVED WITH THE BUILDING INSPECTOR PRIOR TO THE COMMENCEMENT OF WORKS.

CONTRACTORS MUST VERIFY ALL DIMENSIONS, LEVELS AND BOUNDARIES ON SITE BEFORE COMMENCING ANY WORKS.

ALL EXISTING LINTELS, BEAMS, FOUNDATIONS ETC. TAKING ANY NEW LOADS ARE TO BE EXPOSED AND RE-ASSESSED FOR THE NEW LOAD AND TO BE RE-INFORCED OR REPLACED AS NECESSARY AT THE DISCRETION OF THE LOCAL AUTHORITY.

ALL STRUCTURAL INFORMATION SHOULD BE CHECKED AGAINST DETAILED STRUCTURAL ENGINEERS INFORMATION AND CALCULATION SHEETS.

THIS DRAWING IS COPYRIGHT OF KEVCADS. THIS DRAWING MUST BE READ IN CONJUNCTION WITH ALL OTHER RELEVANT DOCUMENTATION AND DRAWINGS. NO LIABILITY WILL BE ACCEPTED FOR ANY EXPENSE, LOSS OR DAMAGE OF WHATSOEVER NATURE AND HOWEVER ARISING FROM ANY VARIATION MADE TO THIS DRAWING OR IN THE EXECUTION OF THE WORK TO WHICH IT RELATES WHICH HAS NOT BEEN REFERRED TO THEM AND THEIR APPROVAL OBTAINED.

| No. | Description | Date |
|-----|-------------|------|
|     |             |      |
|     |             |      |
54 Norcot Road, Tilehurst Reading RG30 6BU

Change of Use

| 3D View        |                |       |
|----------------|----------------|-------|
| Project number | Project Number | A008  |
| Date           | 26.08.2026     |       |
| Drawn by       | KEVCADS        |       |
| Checked by     | KEVCADS        |       |
|                |                | Scale |