



- NOTES
1. Responsibility is not accepted for errors made by others in scaling from this drawing. All construction information should be taken from figured dimensions only and checked onsite by contractor before manufacture or ordering materials.
 2. Any discrepancies are to be reported to the designer. Designer not responsible for lost time, rework or quality of any reported discrepancies. Designer reserves the right to 7 day response time to any site queries.
 3. This drawing is copyright.

Scale Bar - 1:100

2m 0 2m 4m 6m 8m 10m


Scale Bar - 1:50

2m 0 2m 4m

LEGEND

AS APPROVED IN APPLICATION - PL/25/0496

PROPOSED

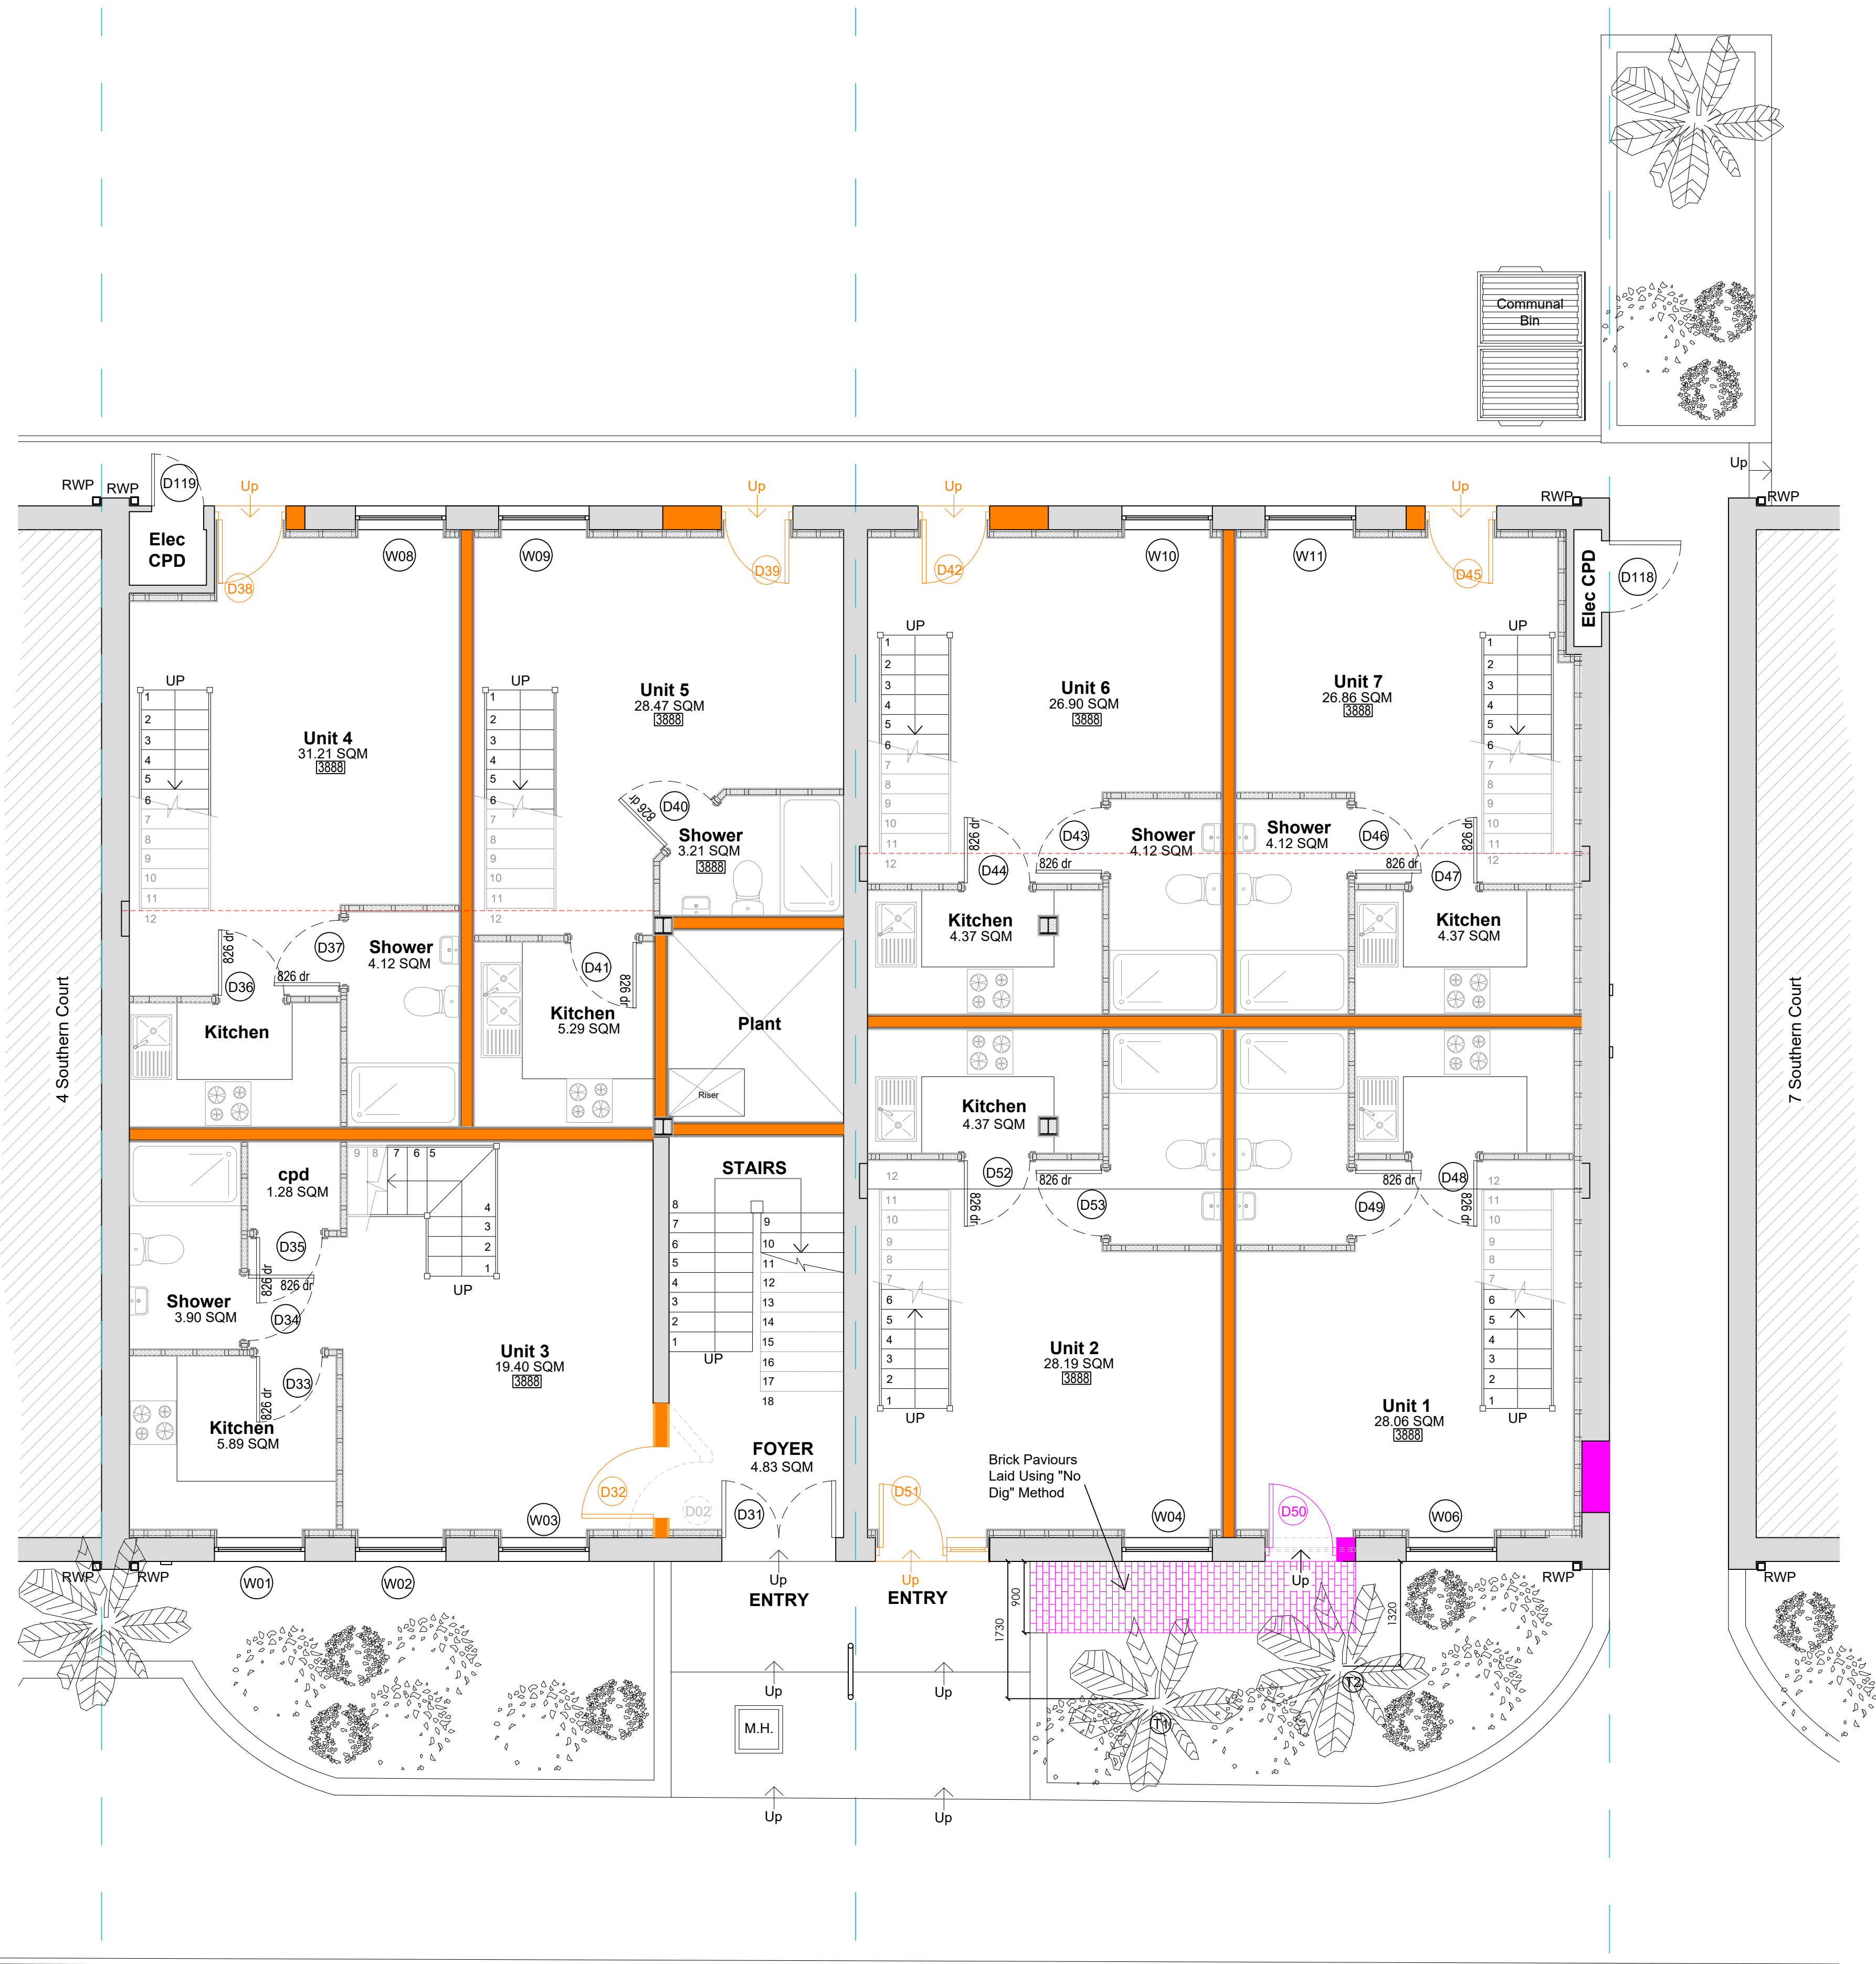

Proposed Ground Floor Plan

(1:100 @ A1 1:200 @ A3)

B	13.09.26	Edits to drawing title
A	24.07.26	Client edits
Rev	Date.	Description



CELONA CONSULTING
CONSTRUCTION DESIGN SPECIALISTS

Project

Unit 5 & 6 Southern Court
South Street
Reading
RG1 4QS

Drawing Title

Proposed Ground Floor Plan

Scale As Shown	Job Number C1028
Date Jul. 2026	Drawing Number 100013
Drawn S.Moyse	