




Proposed excavating
of ground

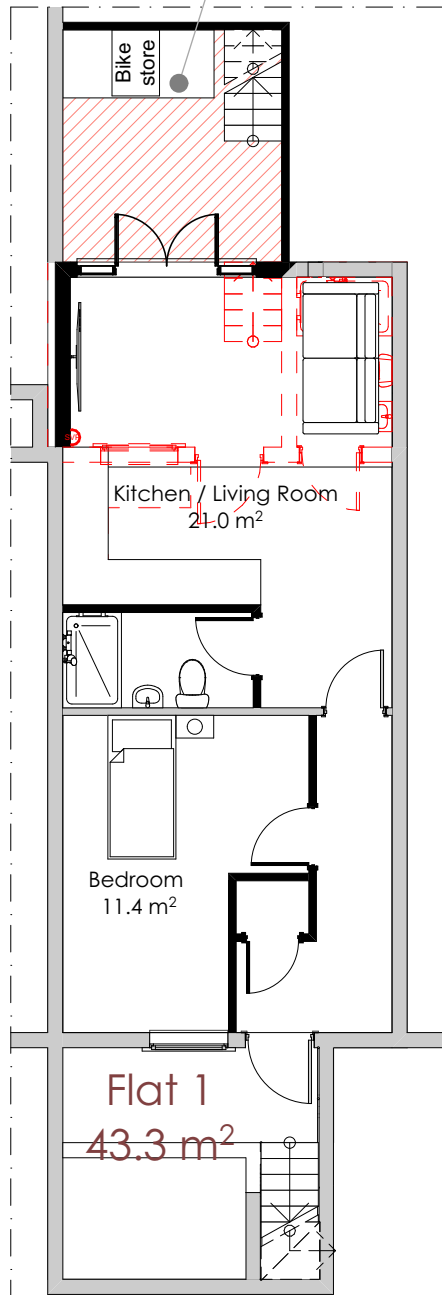


1:100 Foundations

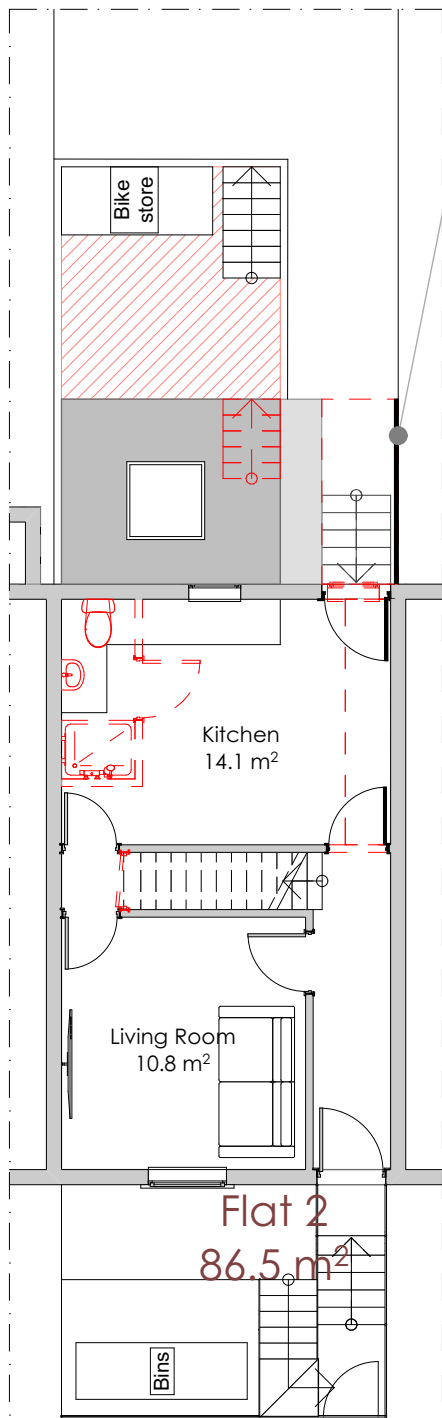


1:100 Ground Floor

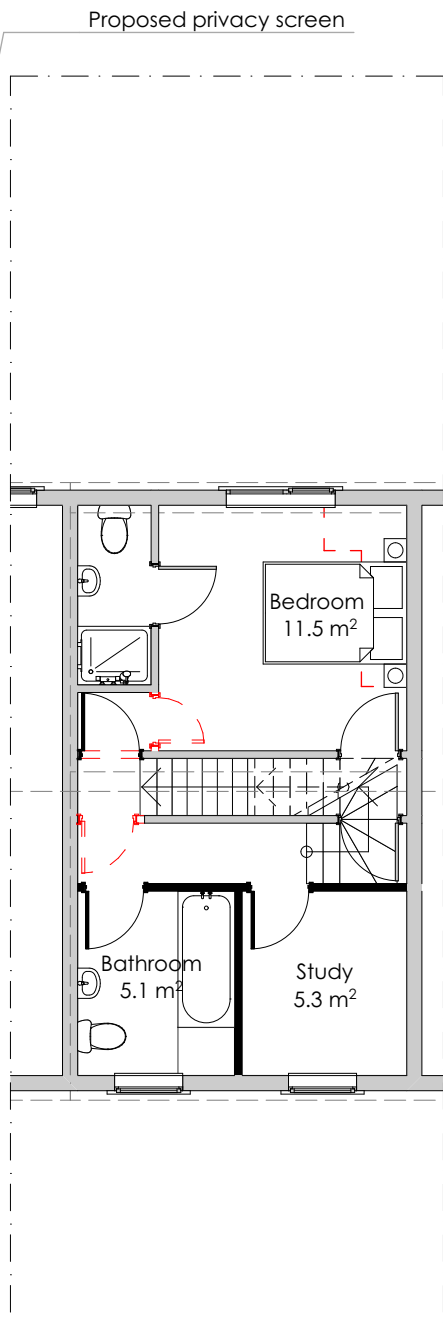

1:100 First Floor

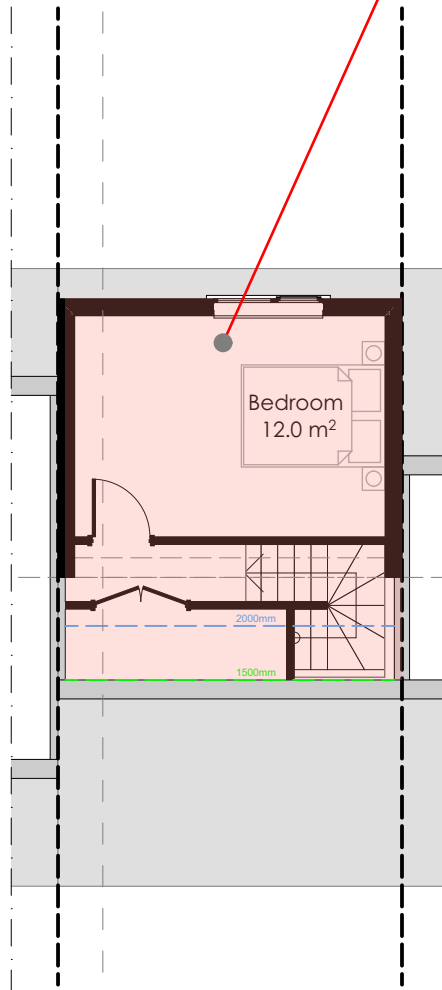

1:100 Second Floor

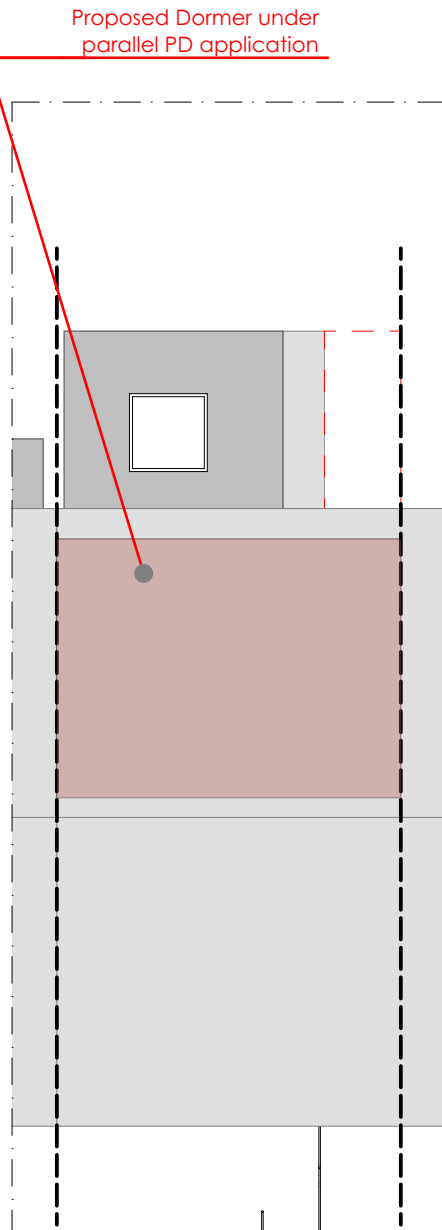

1:100 Roof

© This drawing remains the property of The Keen Partnership and shall not be copied without prior written consent.

All dimensions to be checked on site and any discrepancies to be reported before work commences.

Notes:

Renovation Key:

- Existing: 
- Demolished: 
- Proposed: 

Date	Rev	Comments	By	Chk'd

1:100



THE KEEN PARTNERSHIP
The Courtyard
Edinburgh Road
Reading RG30 2UA
Tel: 0118 9510 855
Fax: 0118 9510 866
chris@keenpartnership.co.uk
www.keenpartnership.co.uk



Client:

Job Title:

Conversion at 30 Battle St, Reading RG1 7NU

Drawing Title:

Proposed Floor Plans

Drawing Date:

21/07/2026

Status:

Planning Drawings

Issue Date:

14/09/2026

Drawn By:

HBH

Scale:

1:100@A3

Job No:

9556

Drawing No:

9556 PL-06

Rev:

02

N

