


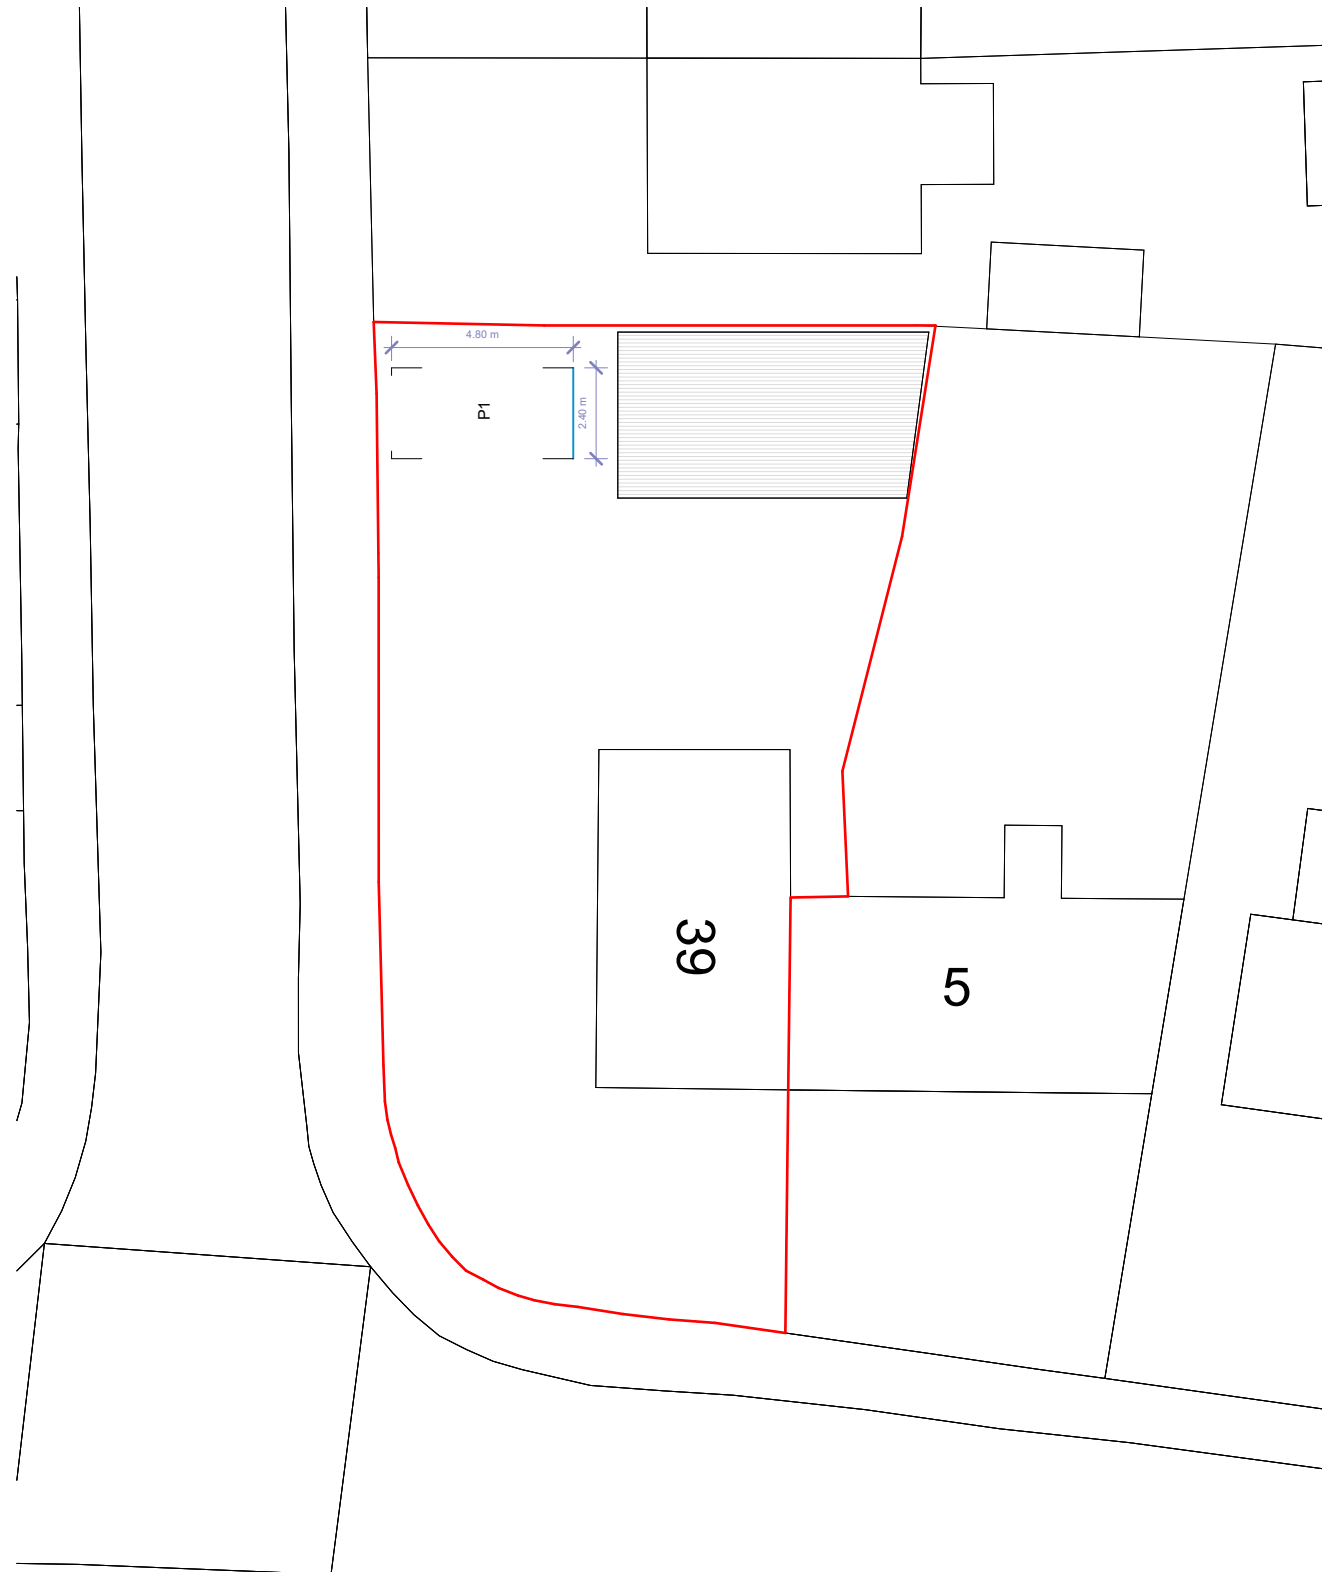


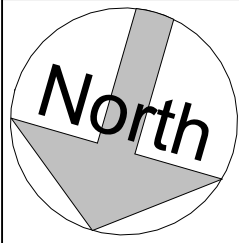

Site Plan

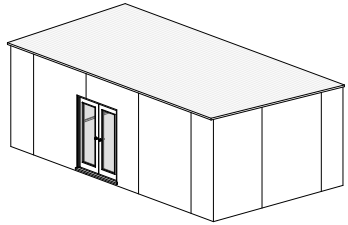

3D View 1

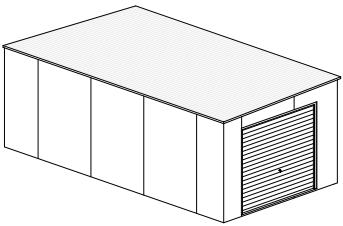

3D View 2



Fluent
ARCHITECTURAL DESIGN SERVICES

FLUENT
ARCHITECTURAL DESIGN SERVICES

TEL: 0800 043 8838
E-MAIL: INFO@FLUENT-ADS.CO.UK
WEB: FLUENT-ADS.CO.UK

39 Chagford Road Reading RG2 8AY	Scale @ A3 1 : 200	Drawing number P.M.100	Key: Existing Proposed SVP Boundary line Existing drainage Proposed drainage Overhead 0 4 8 12 16 20 GRAPHIC SCALE: 1:200	No.	Description	Date
	Date 17.06.2026	Project number 2585				
	Drawn by MV	Rev				
Existing Site Plan and 3D Views						