




Front Elevation

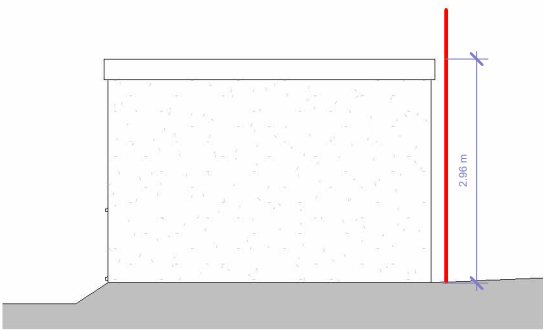

Side 1 Elevation

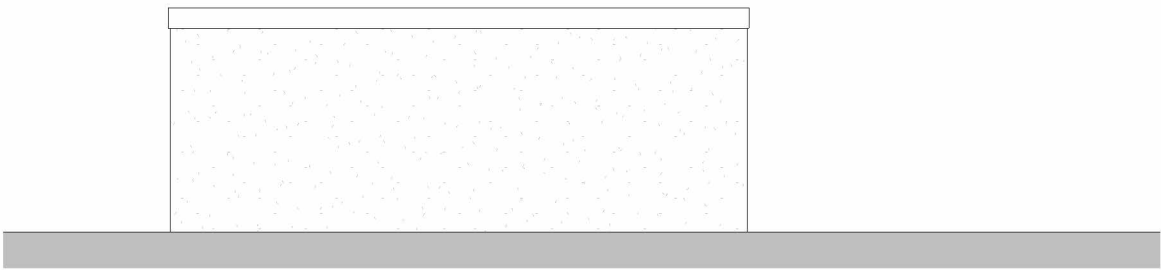

Rear Elevation

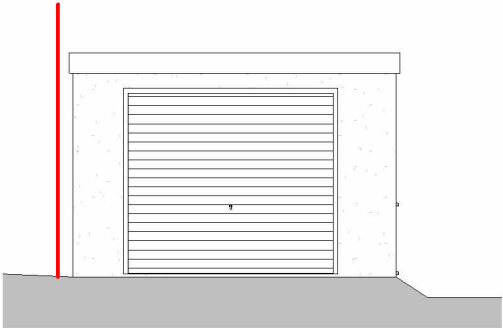

Side 2 Elevation



FLUENT
ARCHITECTURAL DESIGN SERVICES

Tel: 0800 043 8838
E-mail: info@fluent-ads.co.uk
Web: fluent-ads.co.uk

39 Chagford Road Reading RG2 8AY	Scale @ A3 As indicated	Drawing number P.M.600	Key: Existing Proposed SVP Exis. drainage Beams Prop. drainage Roof Lights Boundary Overhead 01234510 GRAPHIC SCALE: 1:100	No.	Description	Date
	Date 17.06.2026	Project number 2585				
	Drawn by MV	Rev				
Proposed Elevations						