



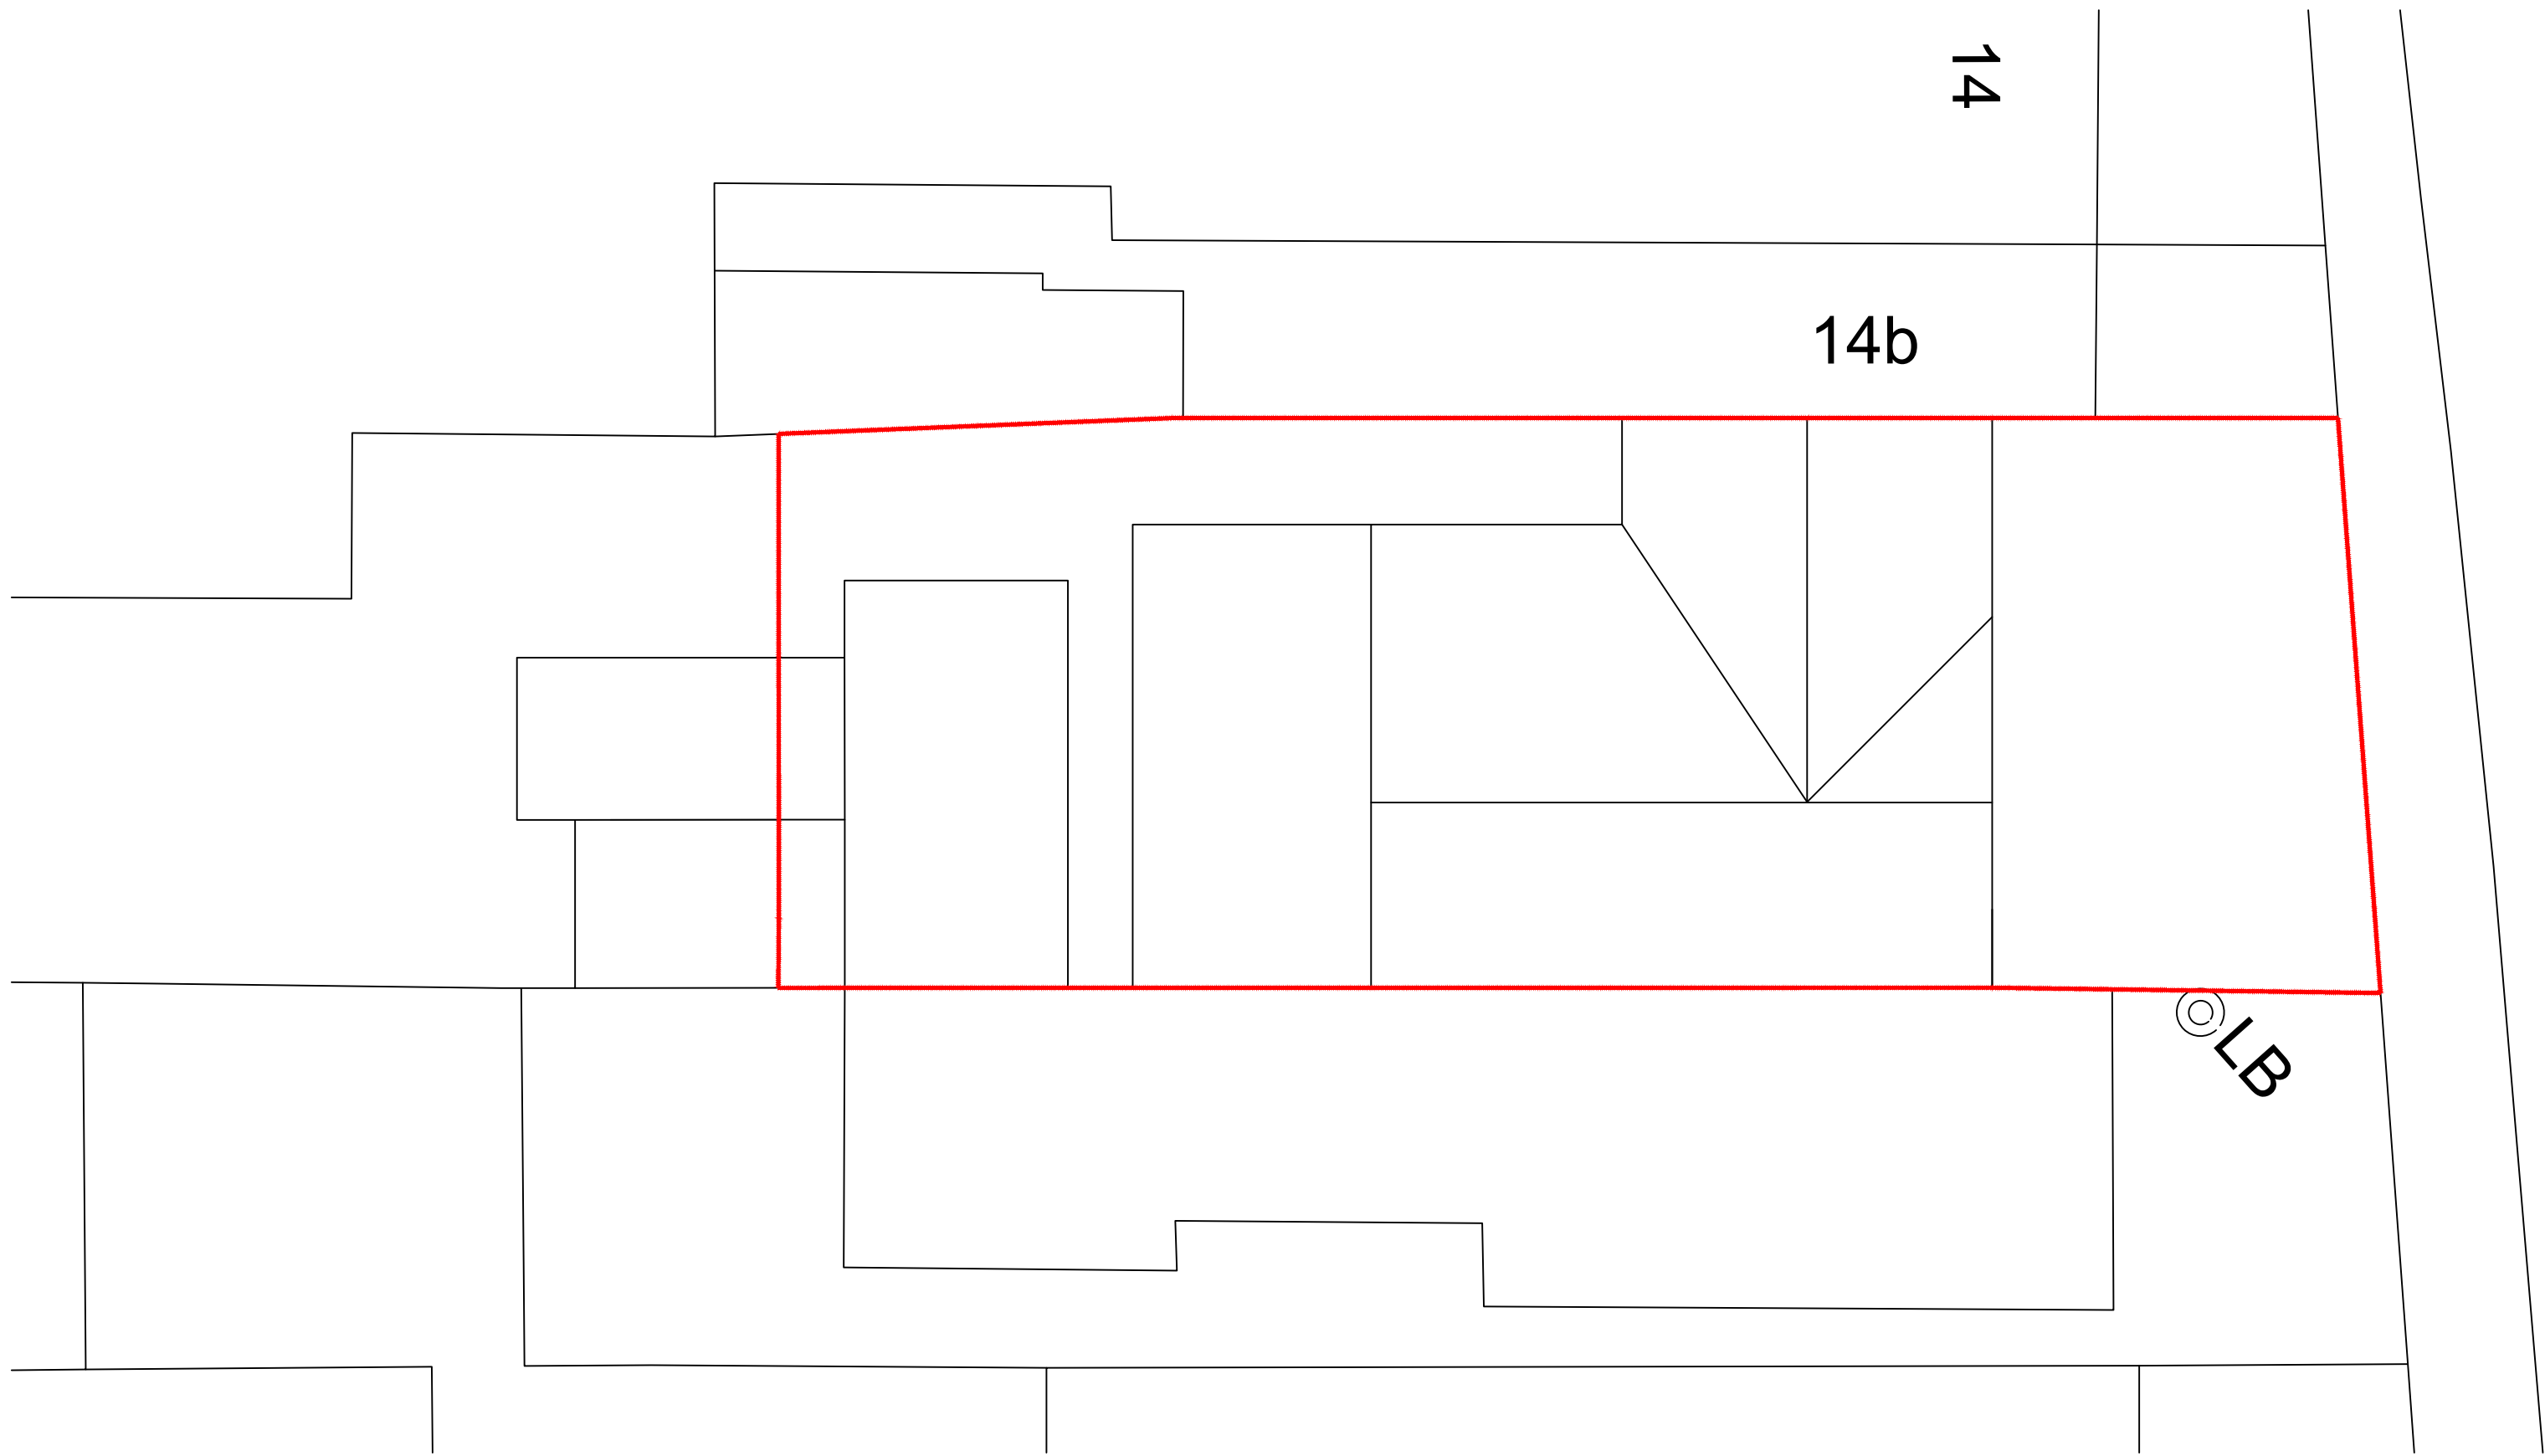

01 EXISTING ROOF PLAN
SCALE: 1:100

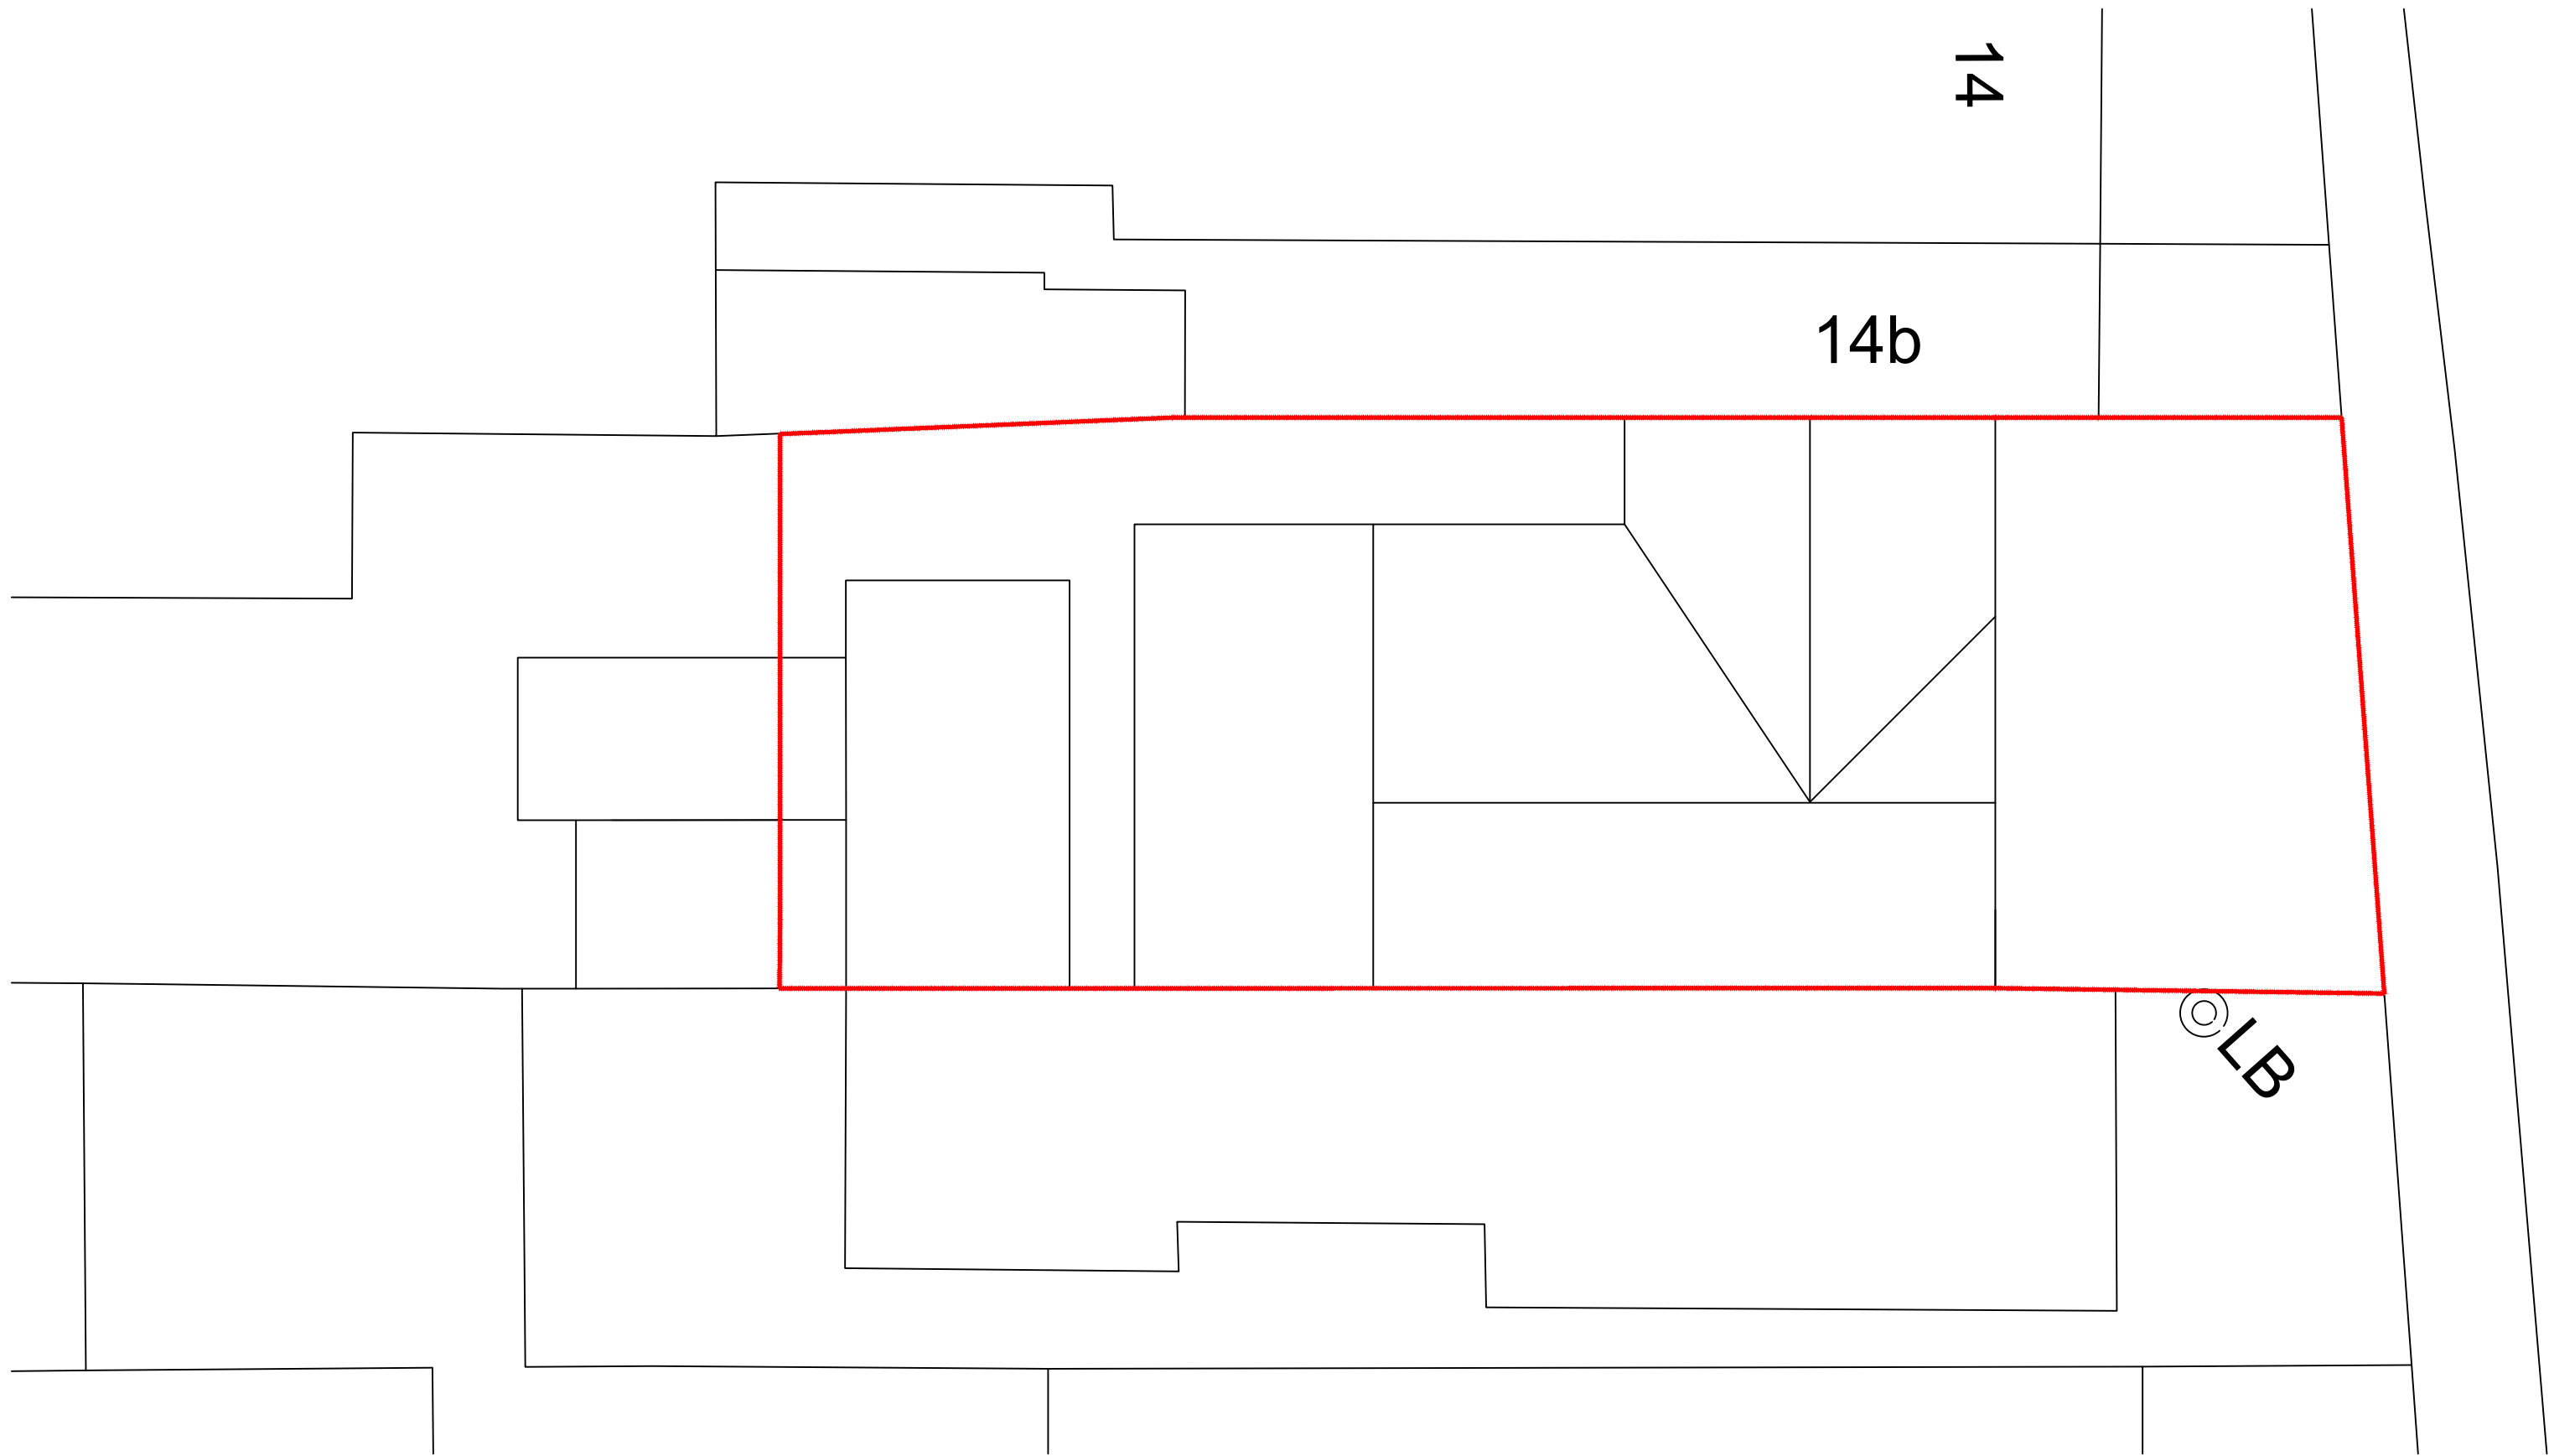

02 PROPOSED PLAN
SCALE: 1:100

Status

PLANNING


1. Scalable for planning purposes only. Do not scale of this drawing for construction.

2. All ATRIO ARCHITECTURE LTD drawings to be read in conjunction with written specification and all other consultant drawings.

3. All dimensions to be checked on site

4. Any errors or omissions to be reported to ATRIO ARCHITECTURE immediately, prior to work being carried out.

5. This information is copyright protected.

 

- Key
- existing walls

proposed walls

demolitions

other land in applicant's ownership

site boundary

No.	Revisions	Date
-----	-----------	------

ATRIO

atrio architecture

Windsor House
Henley-on-Thames
Oxfordshire

t: 07715317658
e: info@atrioarch.co.uk
w: www.atrioarch.co.uk

company no. 16082571

This drawing is the property of ATRIO ARCHITECTURE LTD. No disclosure or copy of it may be made without the written permission of ATRIO ARCHITECTURE LTD.

Project	16a Norcot Road Tilehurst Reading RG30 6BU
---------	---



Title

EXISTING & PROPOSED
ROOF PLAN

Job	Drawing No.		Rev.
04725	A-104		-
Drawn	Scales at A1	Scales at A3	Date
-	1:100	1:200	08/26