



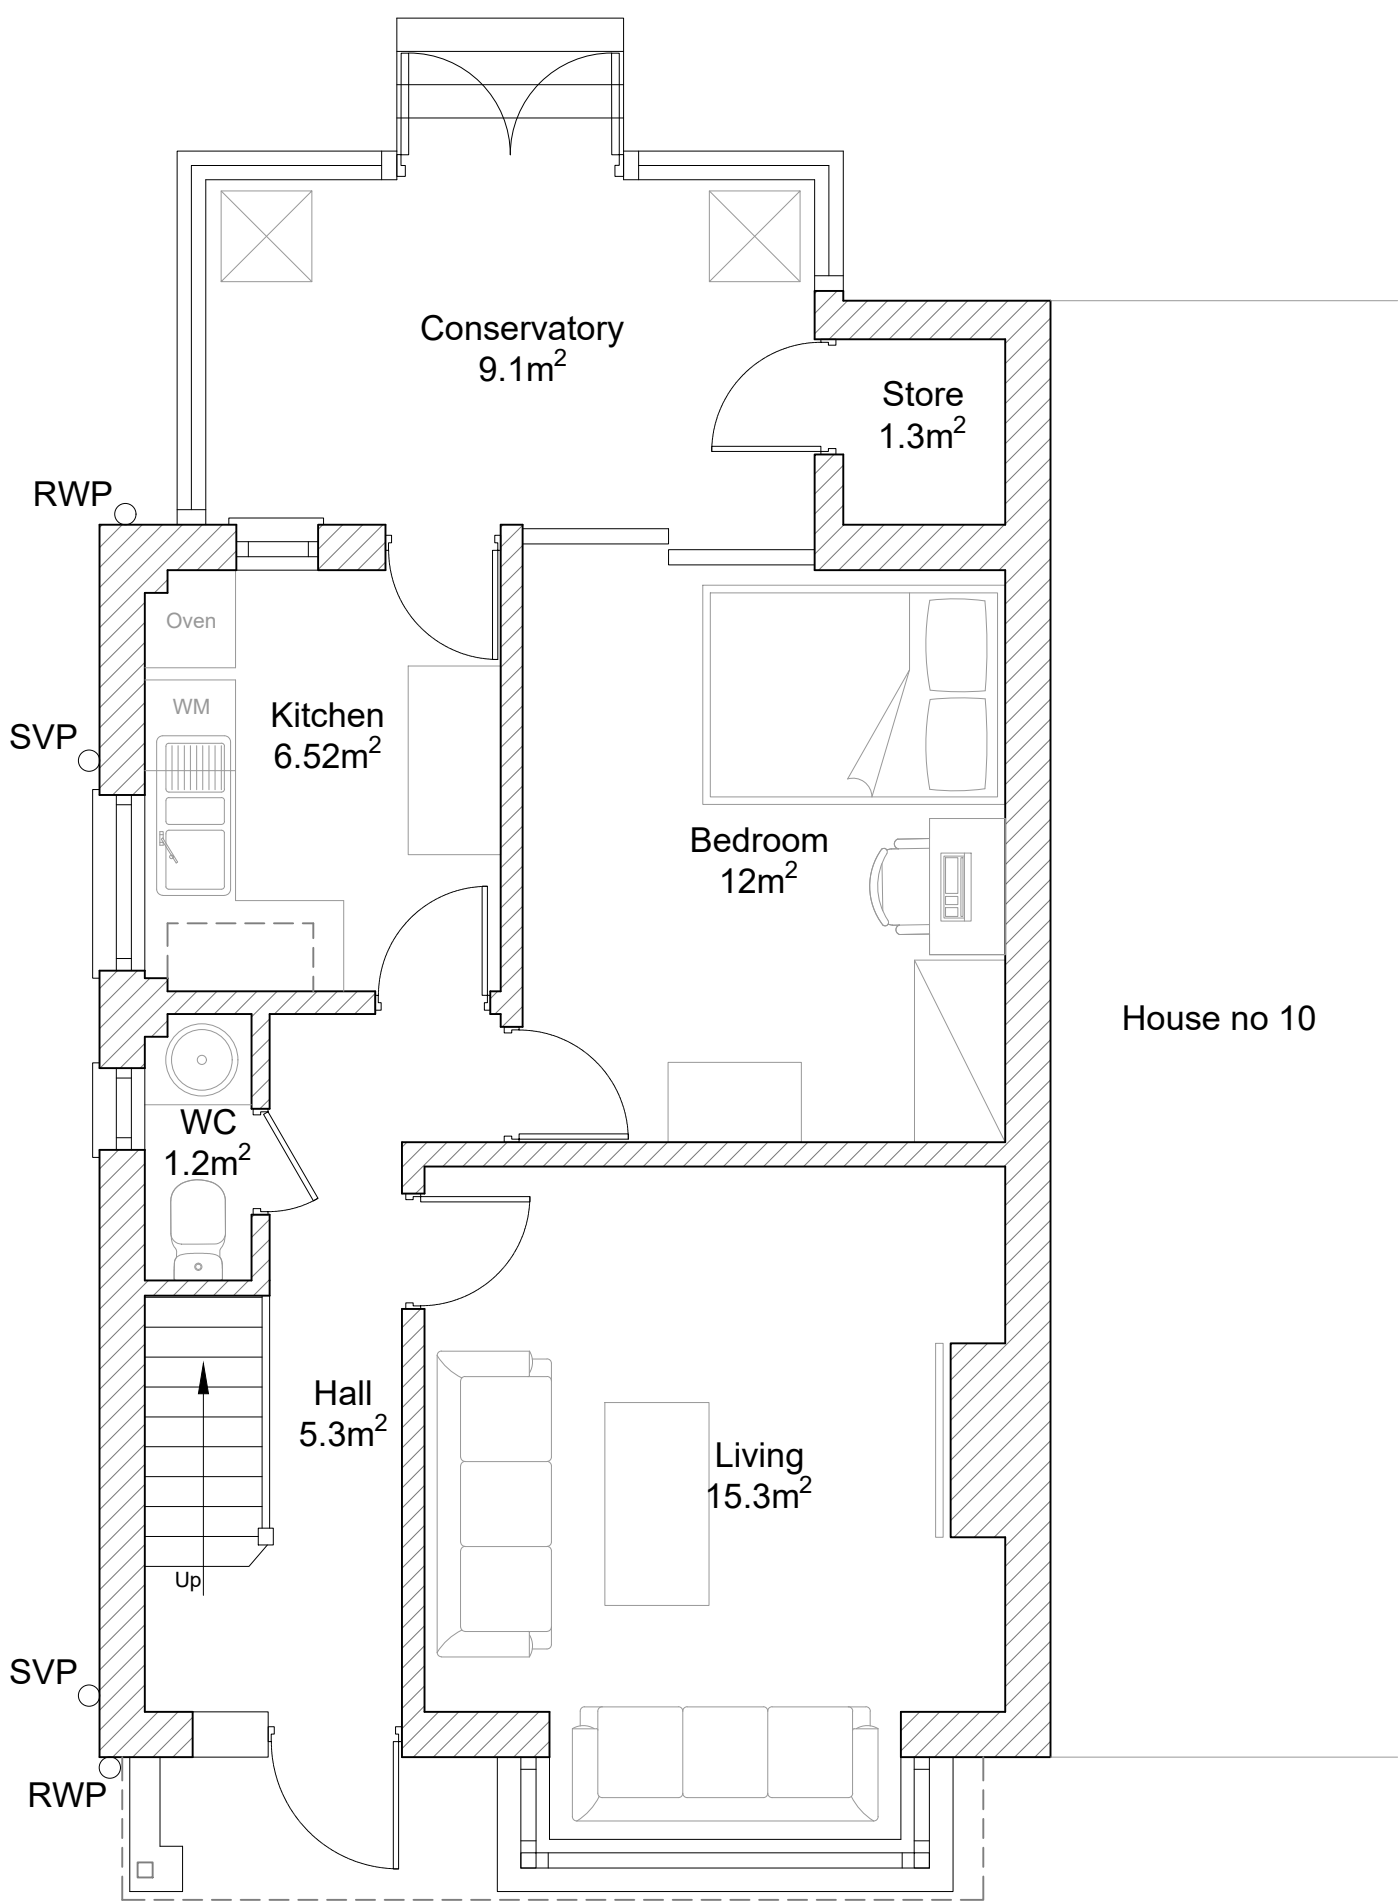


GROUND FLOOR PLAN

SCALE 1:50

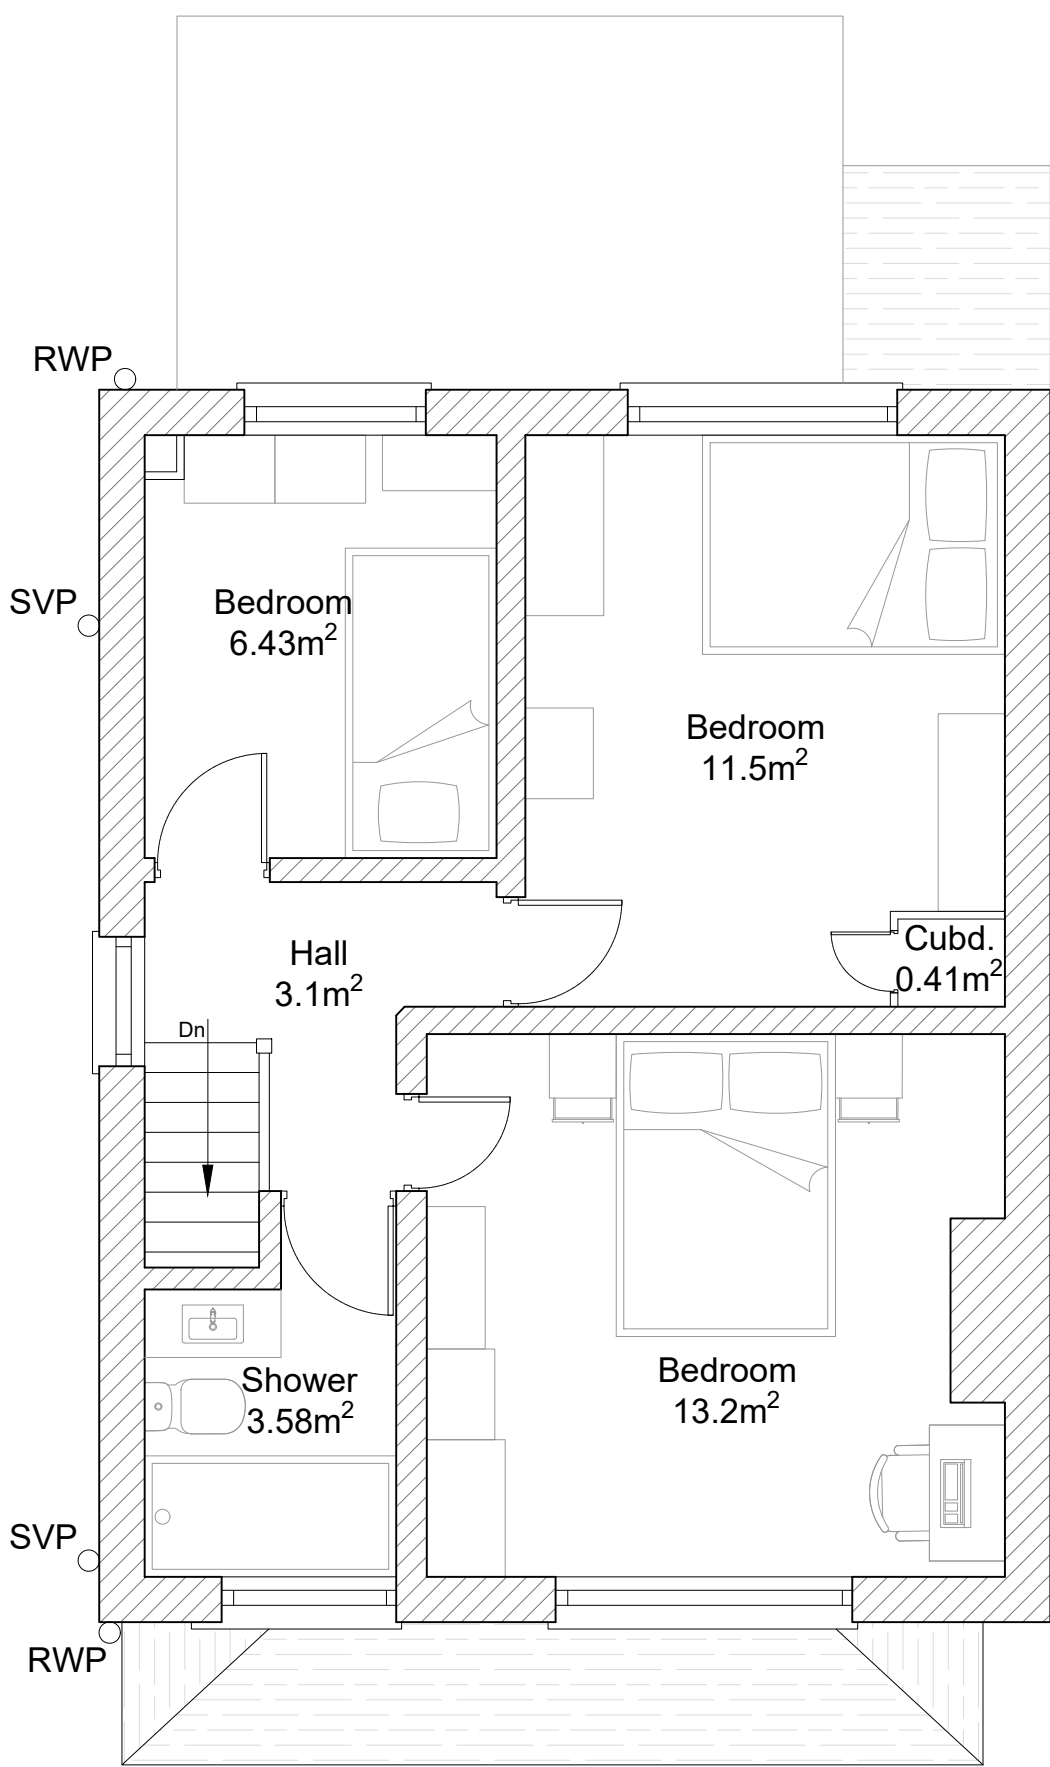

FIRST FLOOR PLAN

SCALE 1:50

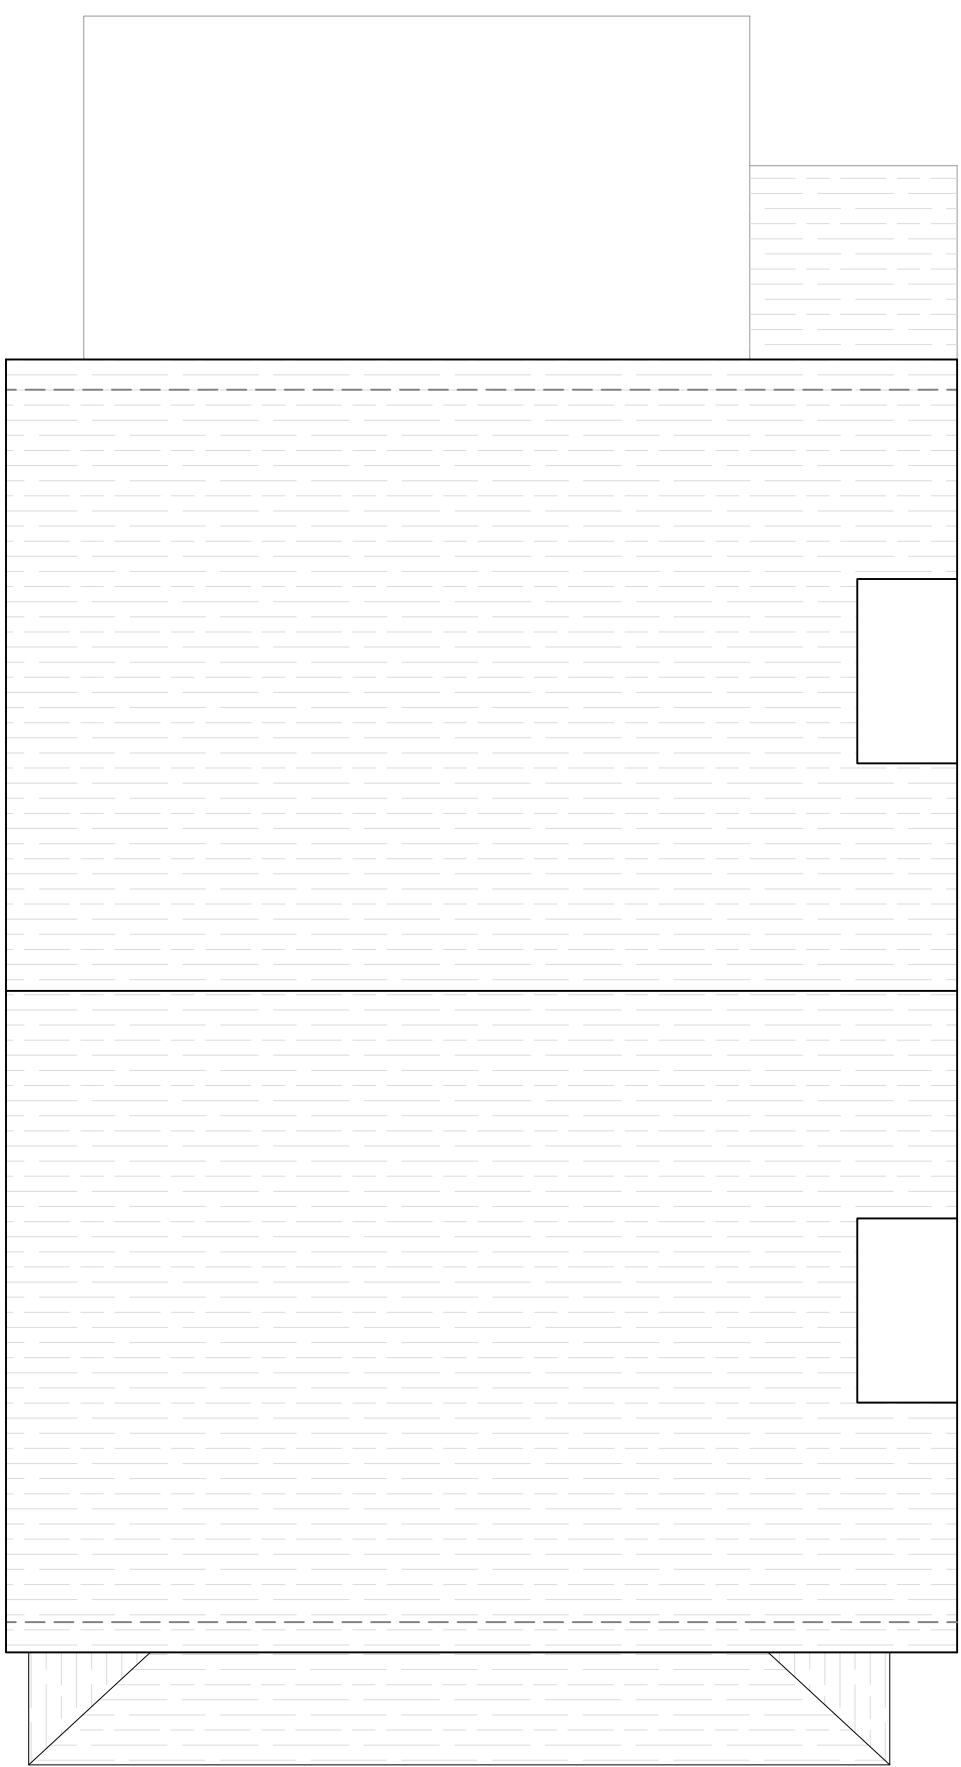

ROOF PLAN

SCALE 1:50



INHAUS GROUP

Children's Residential Care Specialists

Planning | Sourcing | Recruitment | Consulting

inhaus.co.uk

Project

12, St Ronans Road, Reading RG30 2QE

Drawing Title

Existing Floor Plans

Drawing Number

HD00000 - PL01

Scale

1:50 @A1

Issue Status

Planning

Drawn

SK

Date

September 2026



Front Elevation

SCALE 1:50



Right Elevation

SCALE 1:50




Rear Elevation

SCALE 1:50



Left Elevation

SCALE 1:50

 

INHAUS GROUP

Children's Residential Care Specialists

Planning | Sourcing | Recruitment | Consulting
inhaus.co.uk

Project
12, St Ronans Road, Reading RG30 2QE

Drawing Title
Existing Elevations


Drawing Number
HD00000 - PL02

Scale
1:50 @A1

Issue Status
Planning


Drawn
SK

Date
September 2026

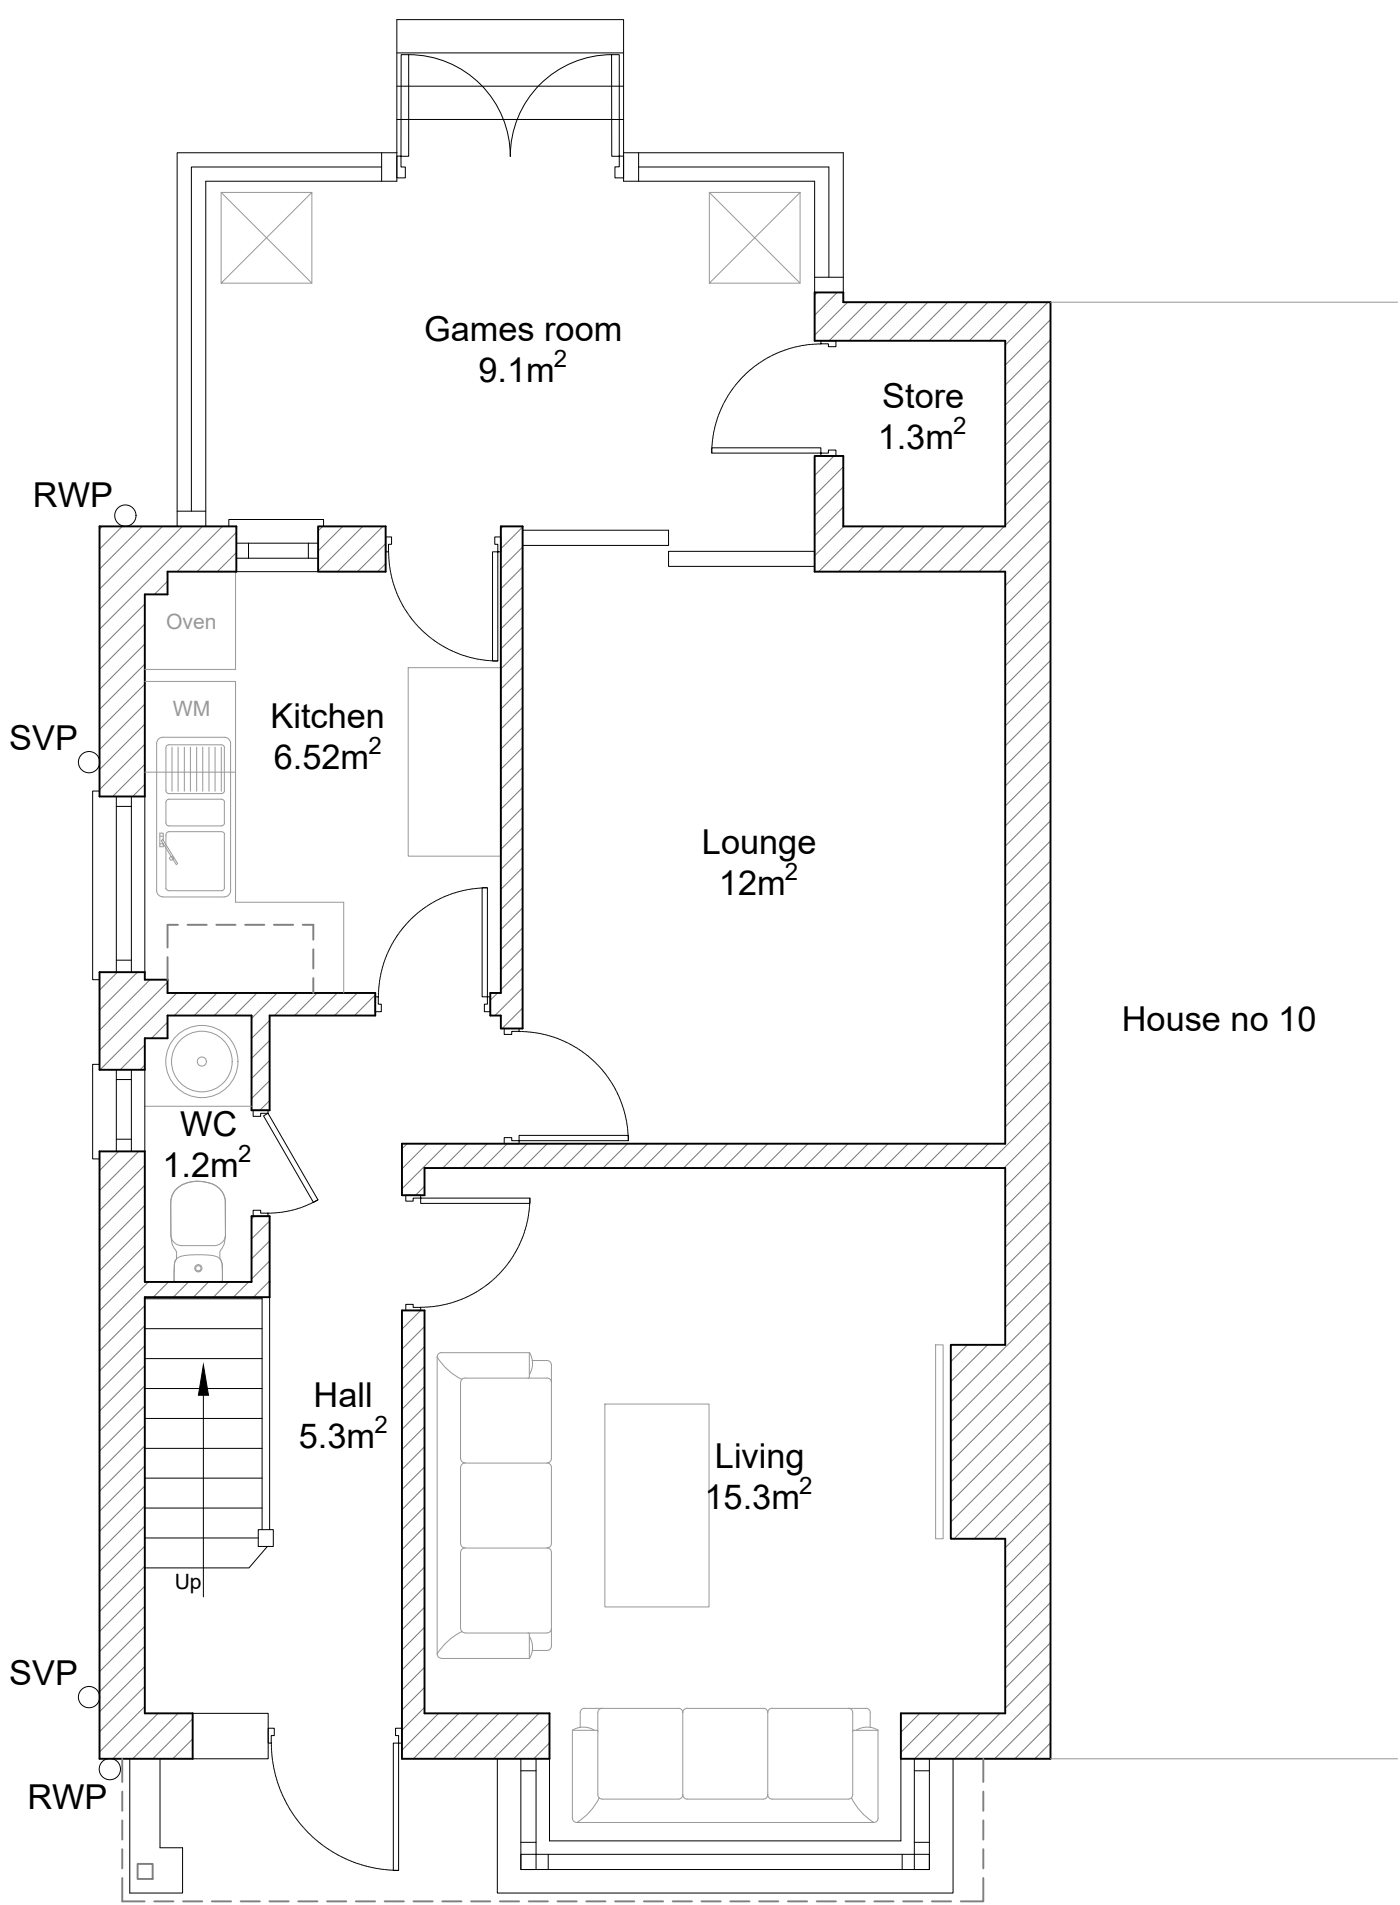


GROUND FLOOR PLAN

SCALE 1:50

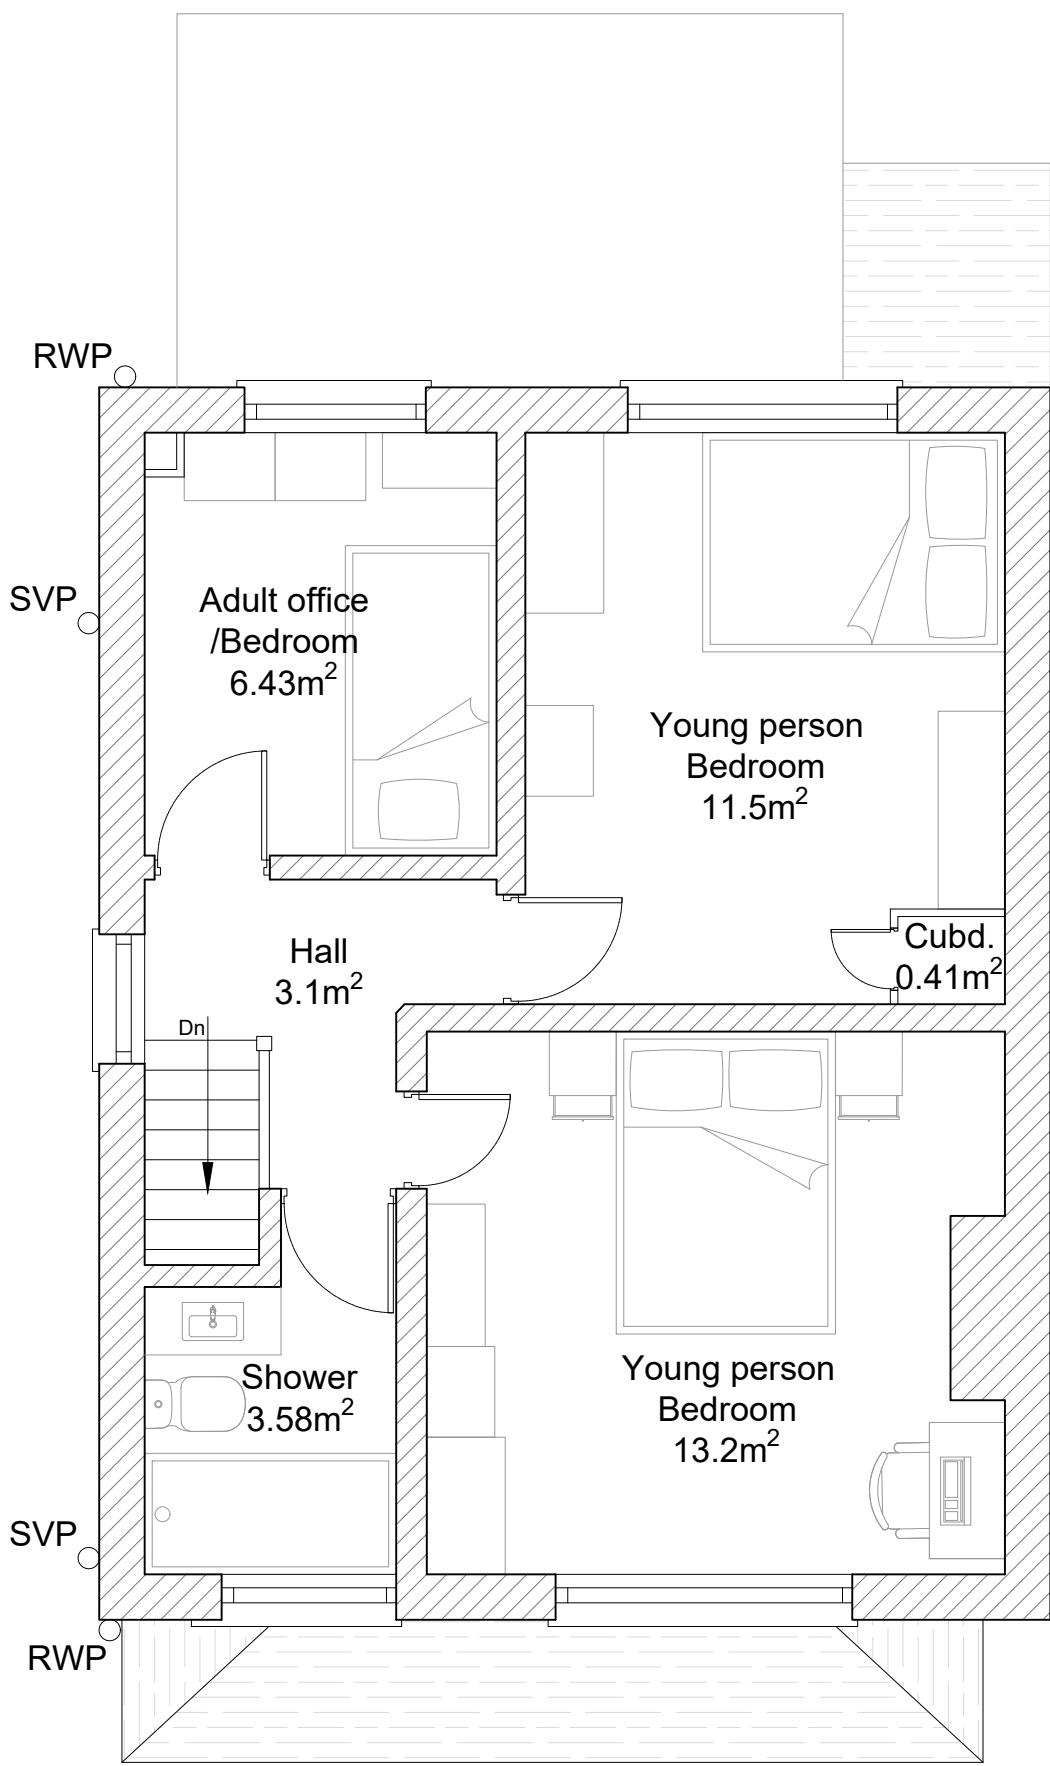

FIRST FLOOR PLAN

SCALE 1:50

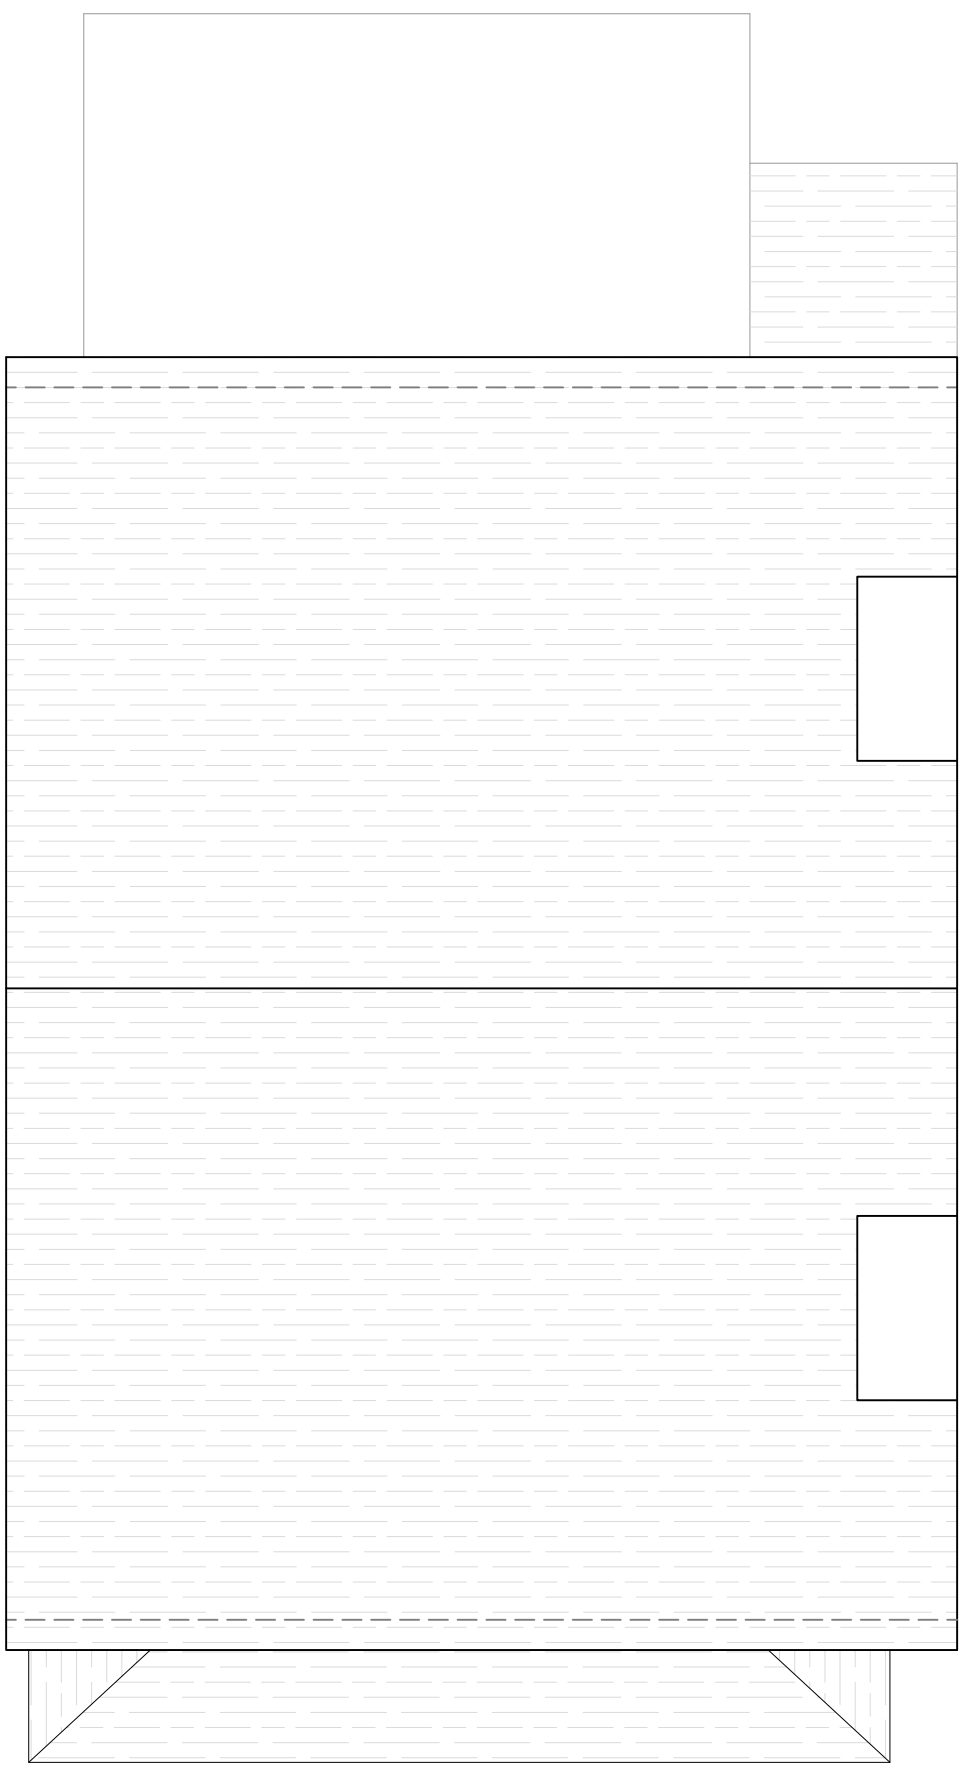

ROOF PLAN

SCALE 1:50



INHAUS GROUP

Children's Residential Care Specialists

Planning | Sourcing | Recruitment | Consulting

inhaus.co.uk

Project

12, St Ronans Road, Reading RG30 2QE

Drawing Title

Proposed Floor Plans

Drawing Number

HD00000 - PL03

Scale

1:50 @A1

Issue Status

Planning

Drawn

SK

Date

September 2026

Note:
There is no change in
Elevation



Front Elevation
SCALE 1:50



Right Elevation
SCALE 1:50




Rear Elevation
SCALE 1:50



Left Elevation
SCALE 1:50

Notes

Drawing based on survey information by others and subject to planning, building regulation and other statutory approvals.

 

INHAUS GROUP

Children's Residential Care Specialists

Planning | Building | Recruitment | Consulting

inhaus.co.uk

Project

12, St Ronans Road, Reading RG30 2QE

Drawing Title

Proposed Elevation

Drawing Number

HD00000 - PL04

Scale

1:50 @A1

Issue Status

Planning

Drawn

SK

Date

September 2026