



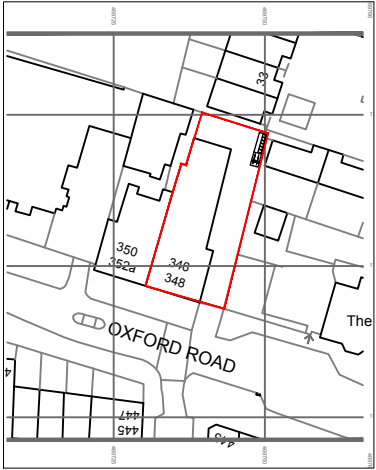

LOCATION PLAN 1:1250

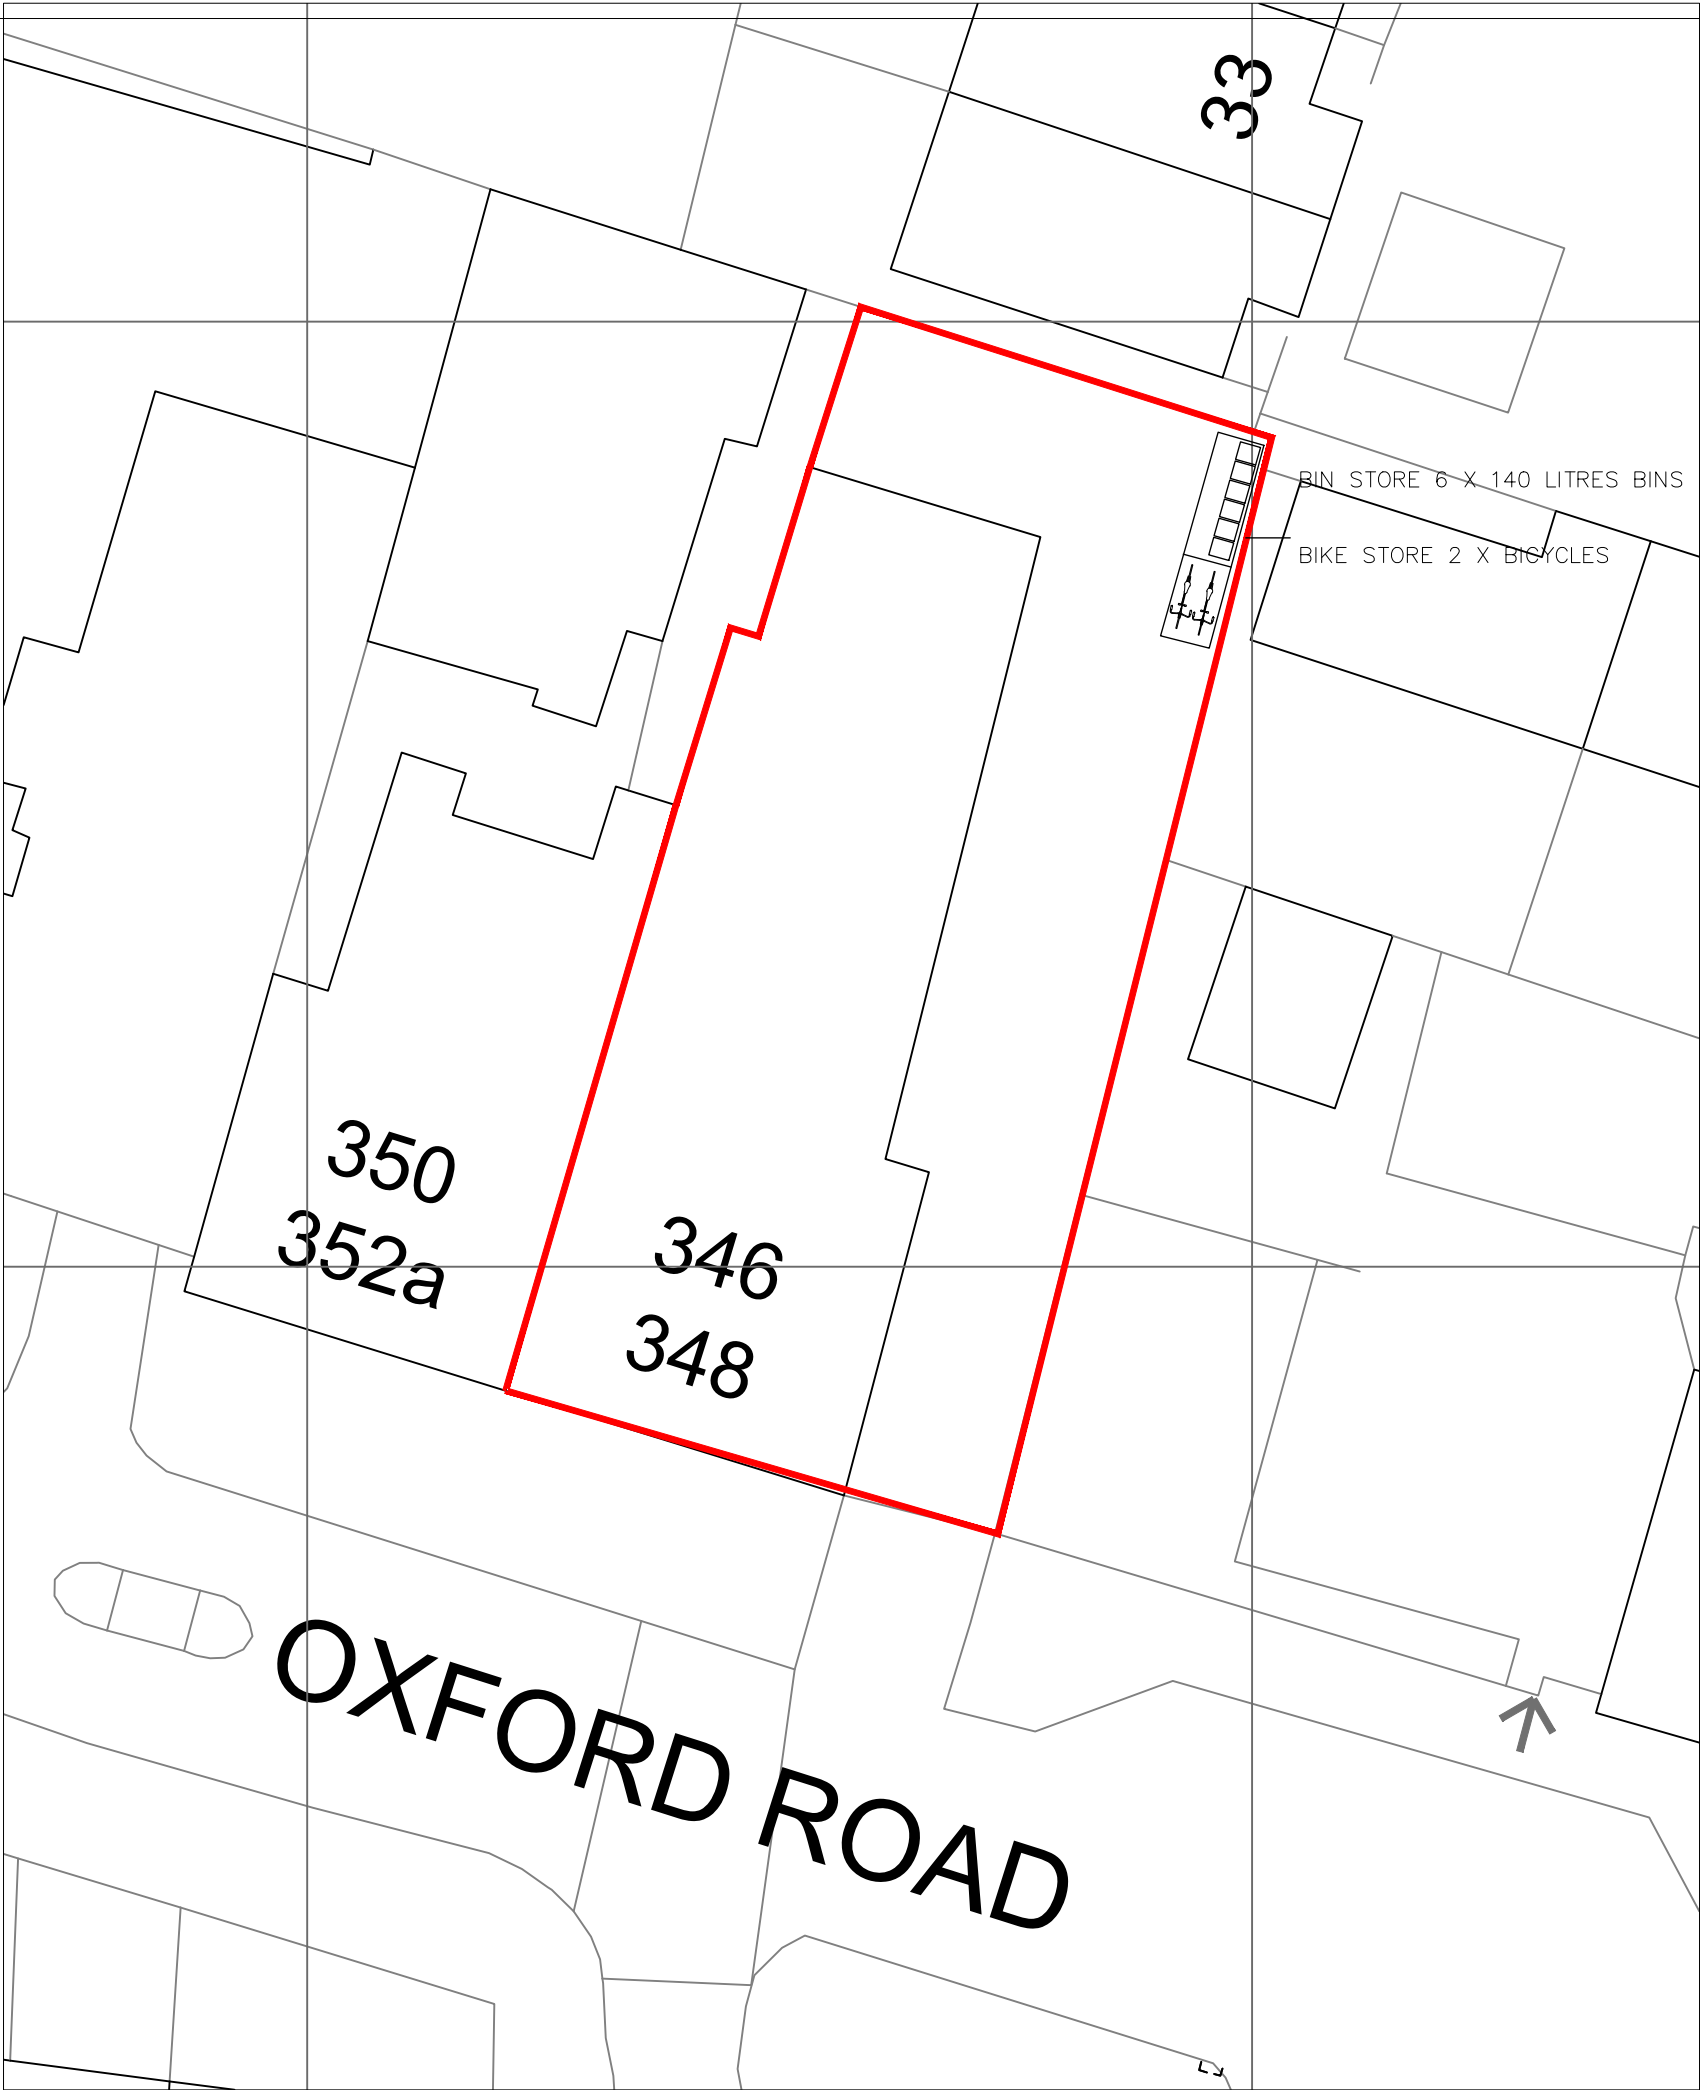

SITE PLAN 1:200

NOTES

THIS DRAWING IS THE COPYRIGHT OF THE ARCHITECTS AND MAY NOT BE REPRODUCED WITHOUT PERMISSION. THE CONTRACTOR IS RESPONSIBLE FOR CHECKING DIMENSIONS, TOLERANCES AND REFERENCE. ANY DISCREPANCIES TO BE CHECKED BEFORE PROCEEDING WITH THE WORKS.

WHERE AN ITEM IS COVERED BY DRAWINGS TO DIFFERENT SCALES, THE LARGER SCALE DRAWING IS TO BE WORKED TO.

DO NOT SCALE FROM DRAWING. FIGURED DIMENSIONS TO BE WORKED TO AT ALL TIMES.

ALL WORK AND MATERIALS TO BE IN ACCORDANCE WITH THE BUILDING REGULATIONS AND TO COMPLY WITH THE RELEVANT CODES OF PRACTICE AND BRITISH STANDARDS.



PLANNING

© Copyright TRACE Architects Ltd 2026

trace
ARCHITECTS

Basement Studio
263 The Vale
London
W3 7QA

1A Grange Avenue
Rotherfield Peppard
Henley
RG9 5JP

TEL 0208 611 2946
E-MAIL office@tracearchitects.co.uk
www.tracearchitects.co.uk


TEL 01491 579 544

DATE	-	CLIENT:
DRAWN	-	BELLAMY-ROSSER
CHECKED	-	PROPERTY
SCALE@A3	1:200	


OXFORD ROAD
SITE PLAN PROPOSED

ADDRESS:
346 OXFORD ROAD
READING


JOB No	DRAWING NUMBER
1204	P01

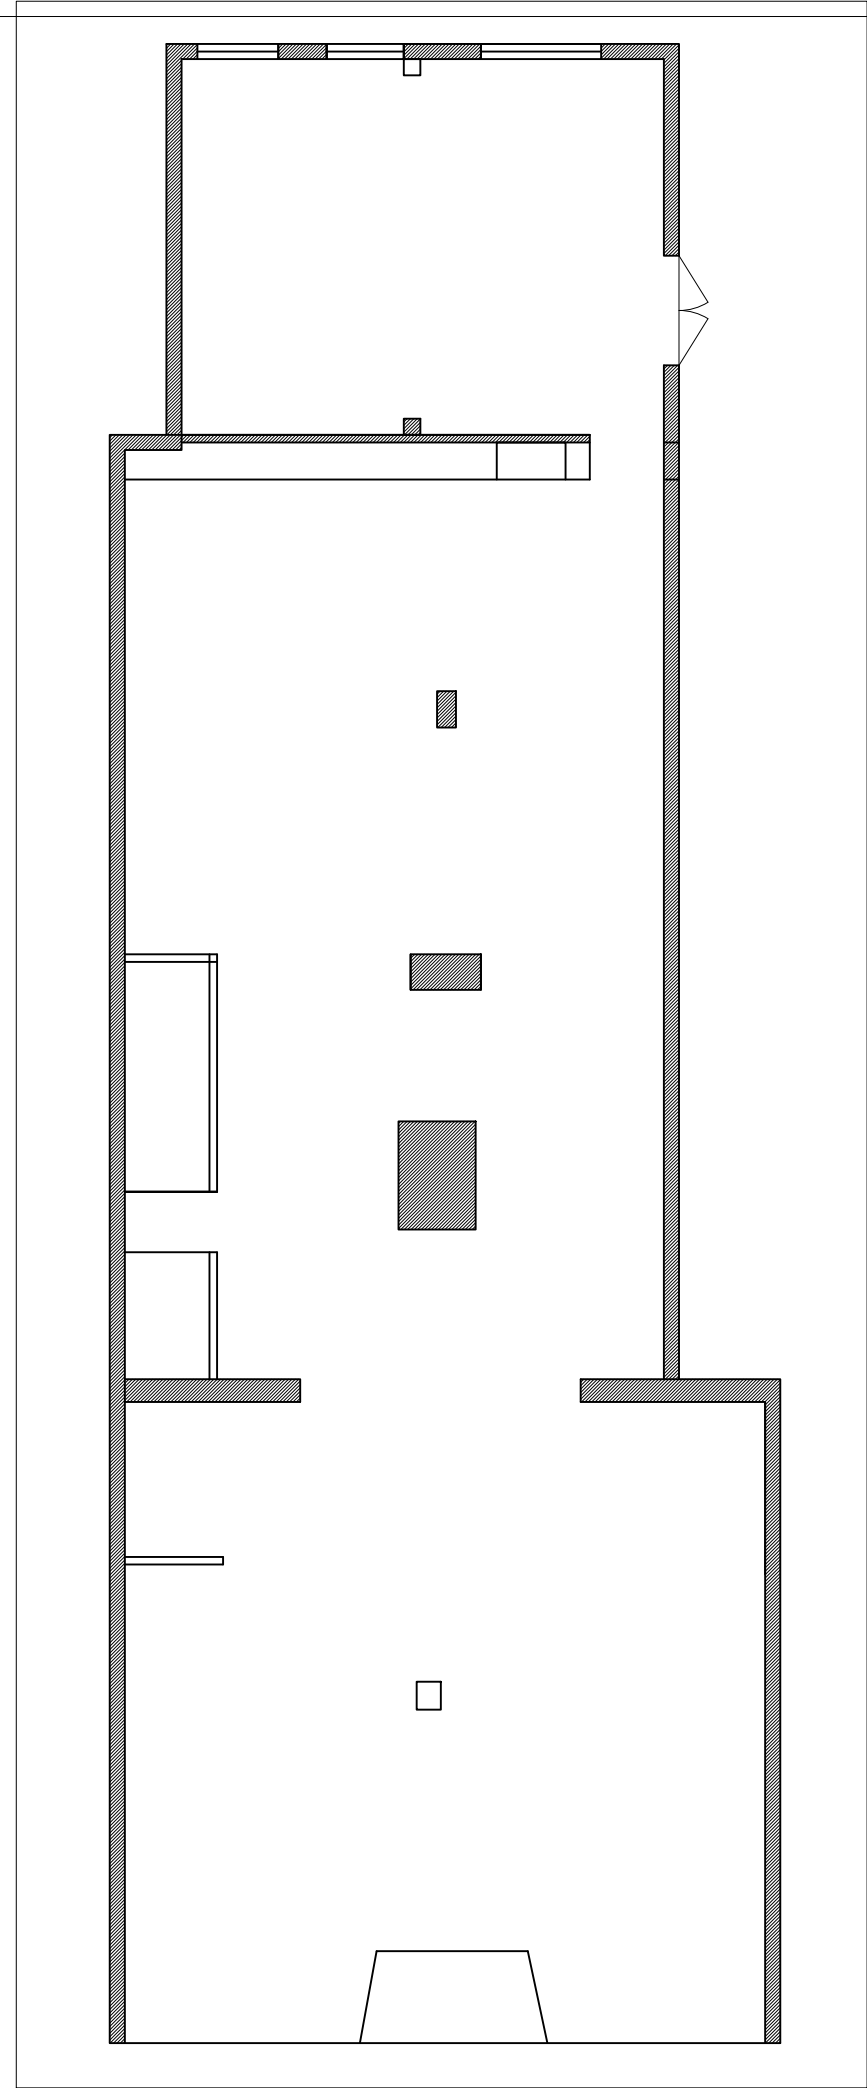


GROUND FLOOR PLAN 1:100

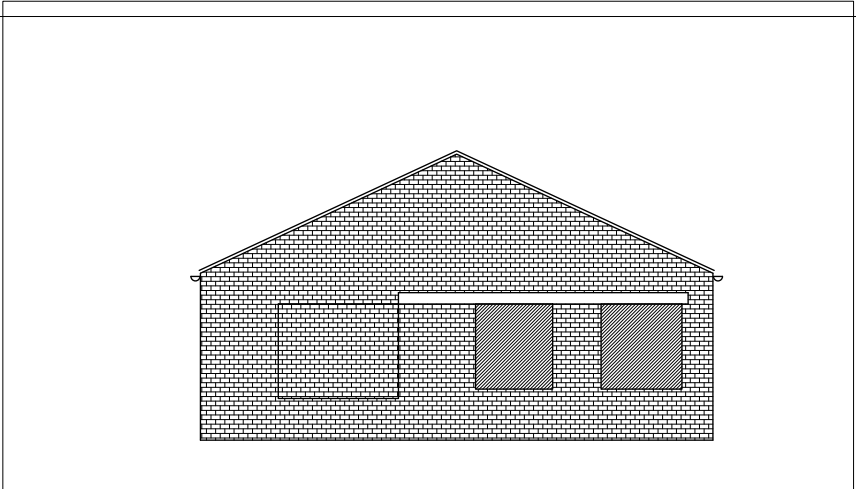


REAR ELEVATION 1:100

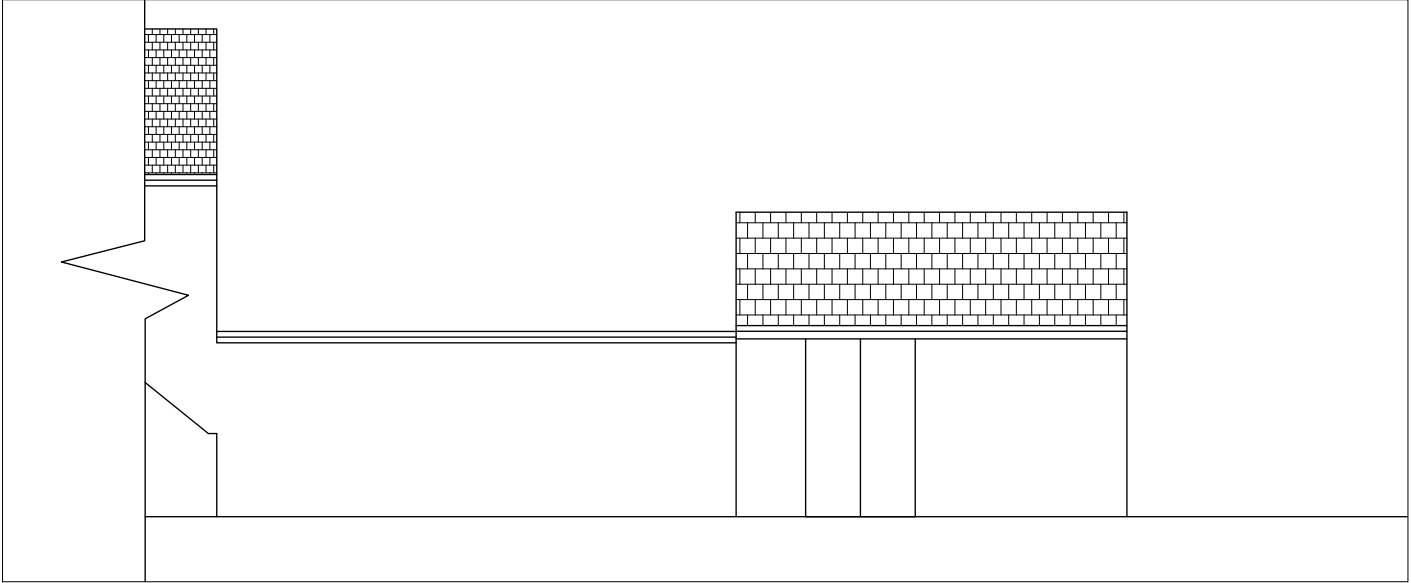

EAST ELEVATION 1:100

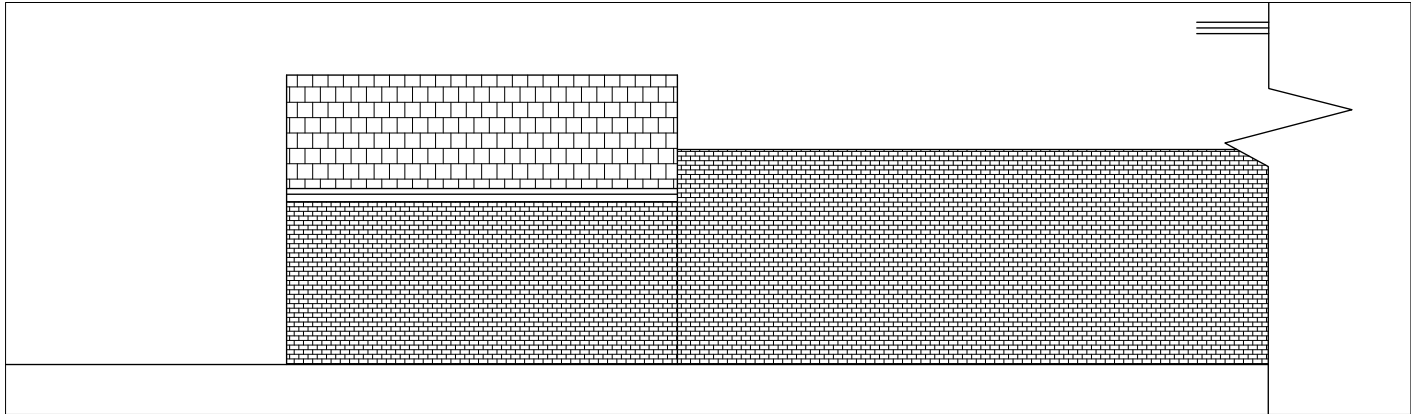

WEST ELEVATION 1:100

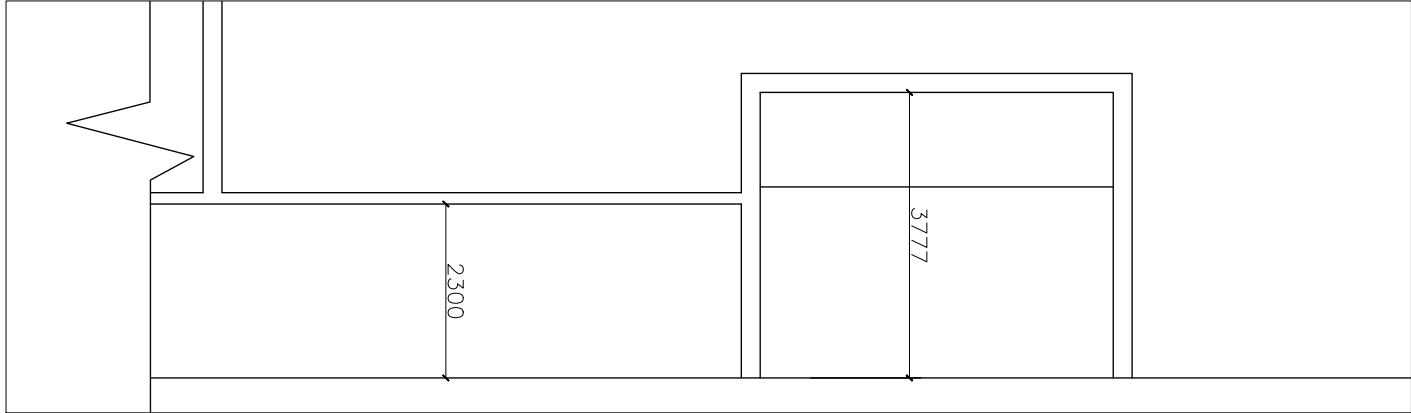

SECTION 1:100

NOTES

THIS DRAWING IS THE COPYRIGHT OF THE ARCHITECTS AND MAY NOT BE REPRODUCED WITHOUT PERMISSION. THE CONTRACTOR IS RESPONSIBLE FOR CHECKING DIMENSIONS, TOLERANCES AND REFERENCE. ANY DISCREPANCIES TO BE CHECKED BEFORE PROCEEDING WITH THE WORKS.

WHERE AN ITEM IS COVERED BY DRAWINGS TO DIFFERENT SCALES, THE LARGER SCALE DRAWING IS TO BE WORKED TO.

DO NOT SCALE FROM DRAWING. FIGURED DIMENSIONS TO BE WORKED TO AT ALL TIMES.

ALL WORK AND MATERIALS TO BE IN ACCORDANCE WITH THE BUILDING REGULATIONS AND TO COMPLY WITH THE RELEVANT CODES OF PRACTICE AND BRITISH STANDARDS.



PLANNING

© Copyright TRACE Architects Ltd 2026

trace
ARCHITECTS

Basement Studio
263 The Vale
London
W3 7QA

1A Grange Avenue
Rotherfield Peppard
Henley
RG9 5JP

TEL 0208 611 2946
E-MAIL office@tracearchitects.co.uk
www.tracearchitects.co.uk

TEL 01491 579 544


DATE	-	CLIENT:
DRAWN	-	BELLAMY-ROSSER
CHECKED	-	PROPERTY
SCALE@A3	1:100	

OXFORD ROAD


EXISTING PLANS AND ELEVATIONS

ADDRESS:
346 OXFORD ROAD
READING


JOB No	DRAWING NUMBER
1204	P02
A3 Sheet	

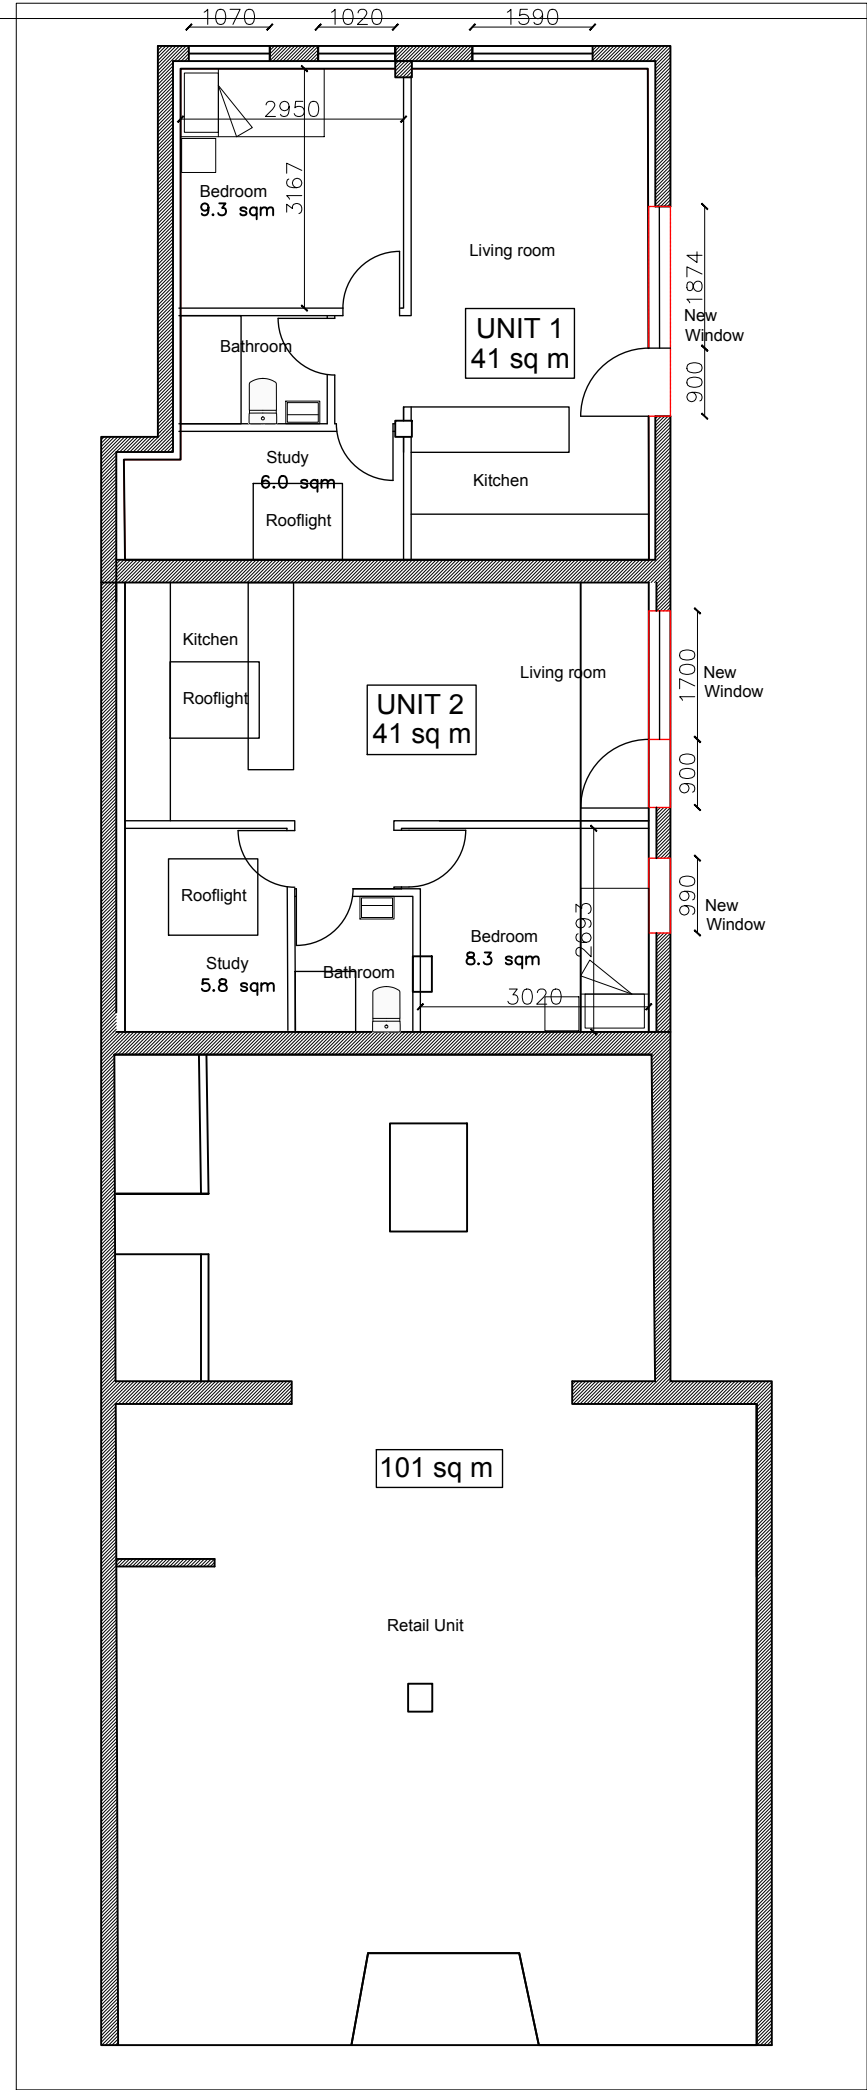


GROUND FLOOR PLAN 1:100

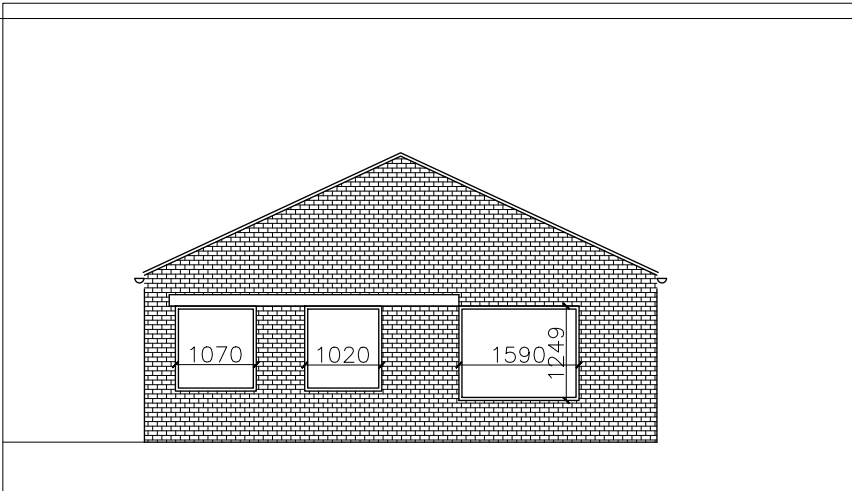


REAR ELEVATION 1:100

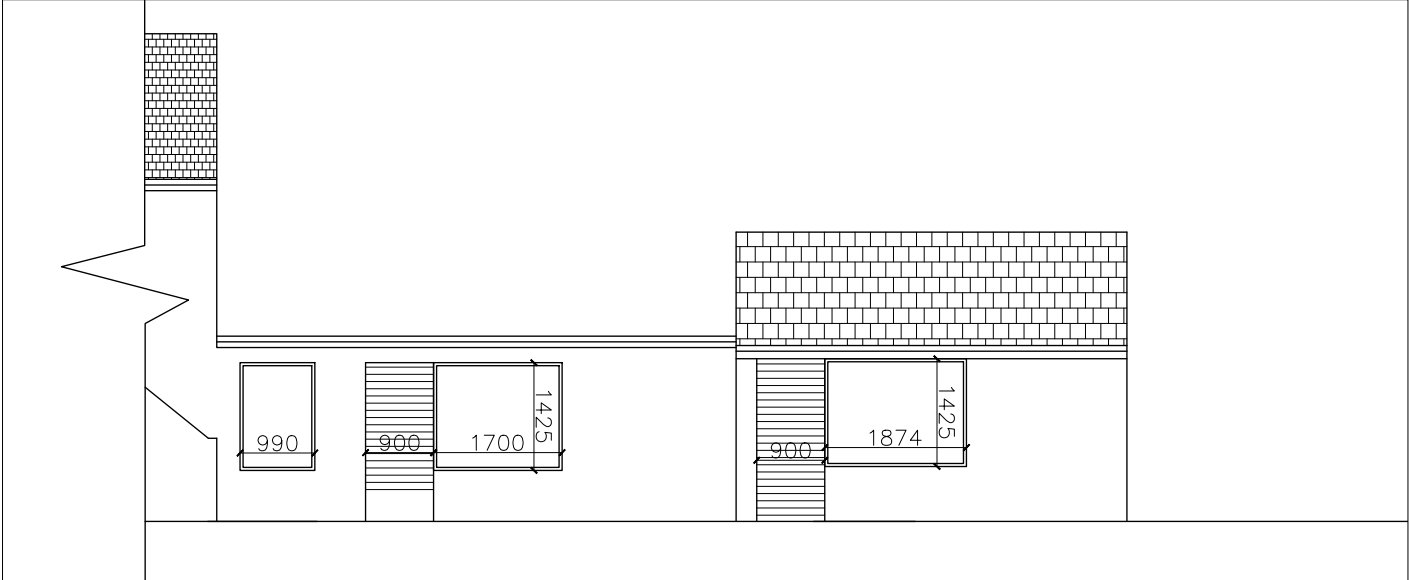

EAST ELEVATION 1:100

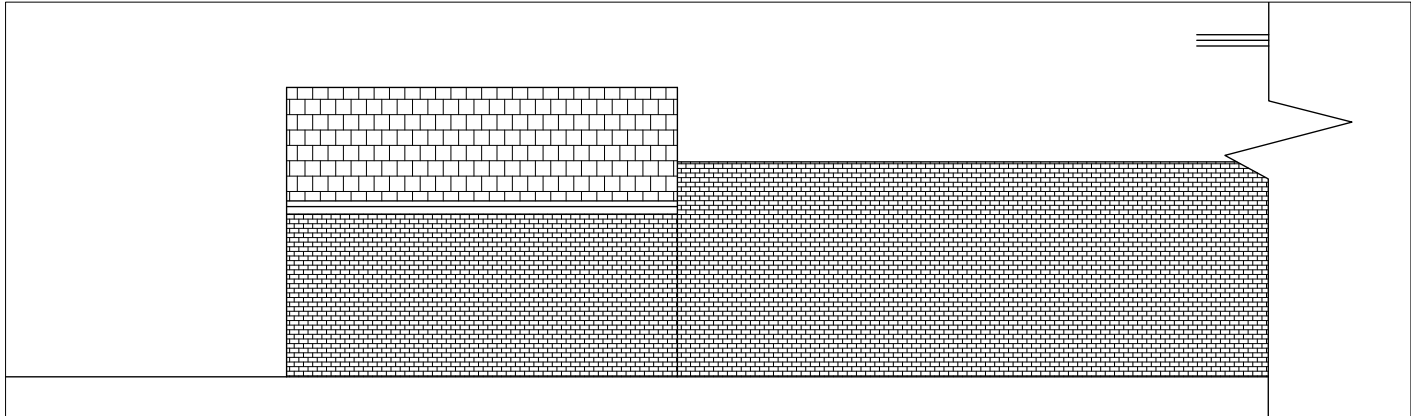

WEST ELEVATION 1:100

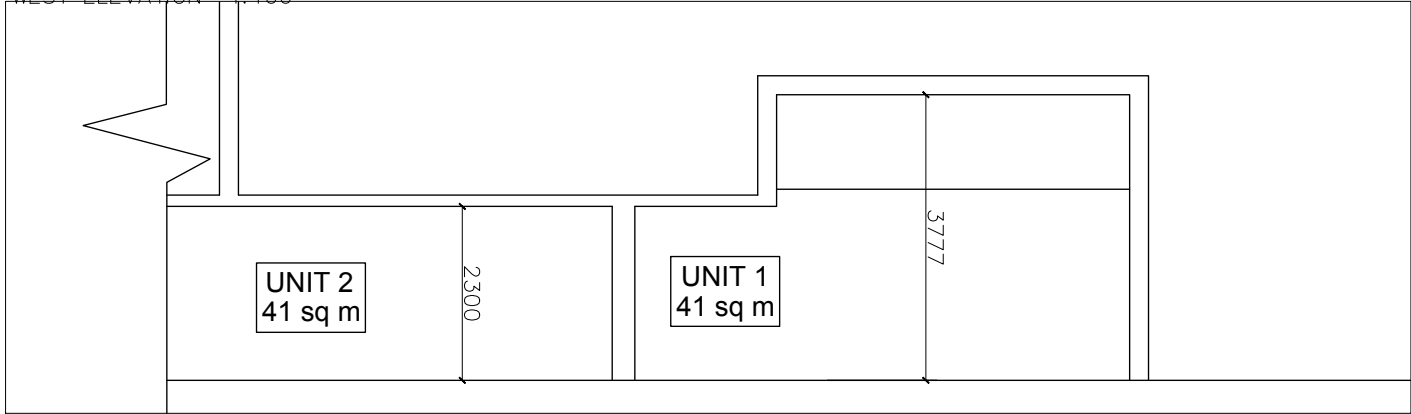

SECTION 1:100

NOTES

THIS DRAWING IS THE COPYRIGHT OF THE ARCHITECTS AND MAY NOT BE REPRODUCED WITHOUT PERMISSION. THE CONTRACTOR IS RESPONSIBLE FOR CHECKING DIMENSIONS, TOLERANCES AND REFERENCE. ANY DISCREPANCIES TO BE CHECKED BEFORE PROCEEDING WITH THE WORKS. WHERE AN ITEM IS COVERED BY DRAWINGS TO DIFFERENT SCALES, THE LARGER SCALE DRAWING IS TO BE WORKED TO. DO NOT SCALE FROM DRAWING. FIGURED DIMENSIONS TO BE WORKED TO AT ALL TIMES.

ALL WORK AND MATERIALS TO BE IN ACCORDANCE WITH THE BUILDING REGULATIONS AND TO COMPLY WITH THE RELEVANT CODES OF PRACTICE AND BRITISH STANDARDS.



PLANNING

© Copyright TRACE Architects Ltd 2026

trace
ARCHITECTS

Basement Studio
263 The Vale
London
W3 7QA
TEL 0208 611 2946
E-MAIL office@tracearchitects.co.uk
www.tracearchitects.co.uk

1A Grange Avenue
Rotherfield Peppard
Henley
RG9 5JP
TEL 01491 579 544

DATE	-	CLIENT:
DRAWN	-	BELLAMY-ROSSER
CHECKED	-	PROPERTY
SCALE@A3	1:100	

OXFORD ROAD

PROPOSED PLANS AND ELEVATIONS

ADDRESS:
346 OXFORD ROAD
READING

JOB No	DRAWING NUMBER
1204	P03

A3 Sheet