




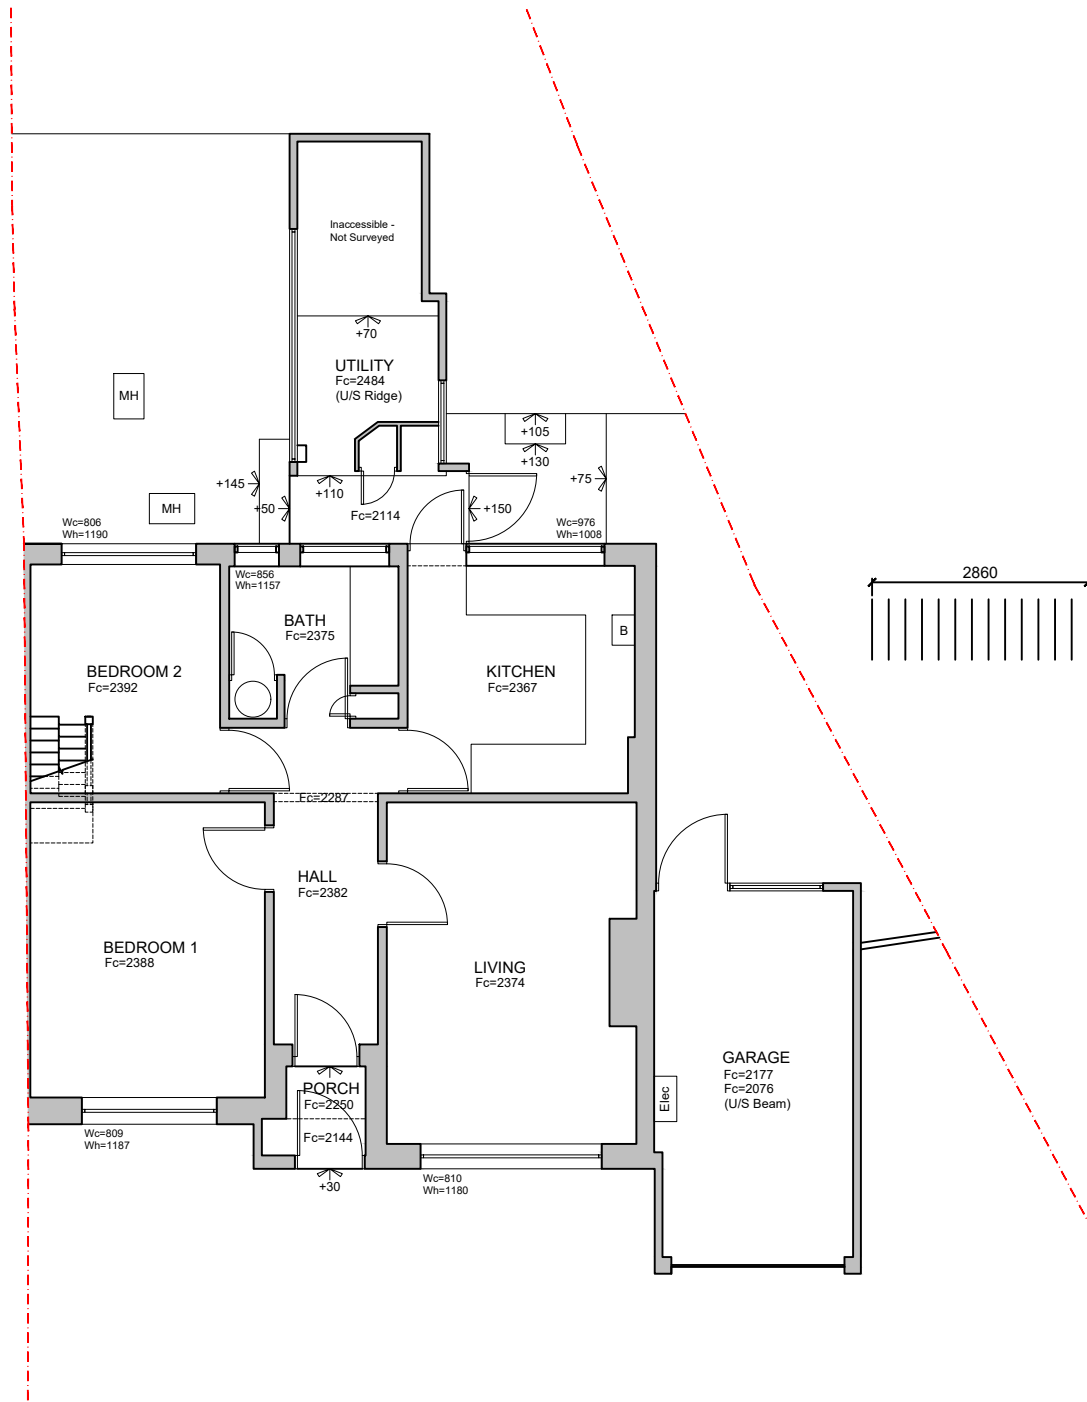


Existing Ground Floor Plan - 1:100

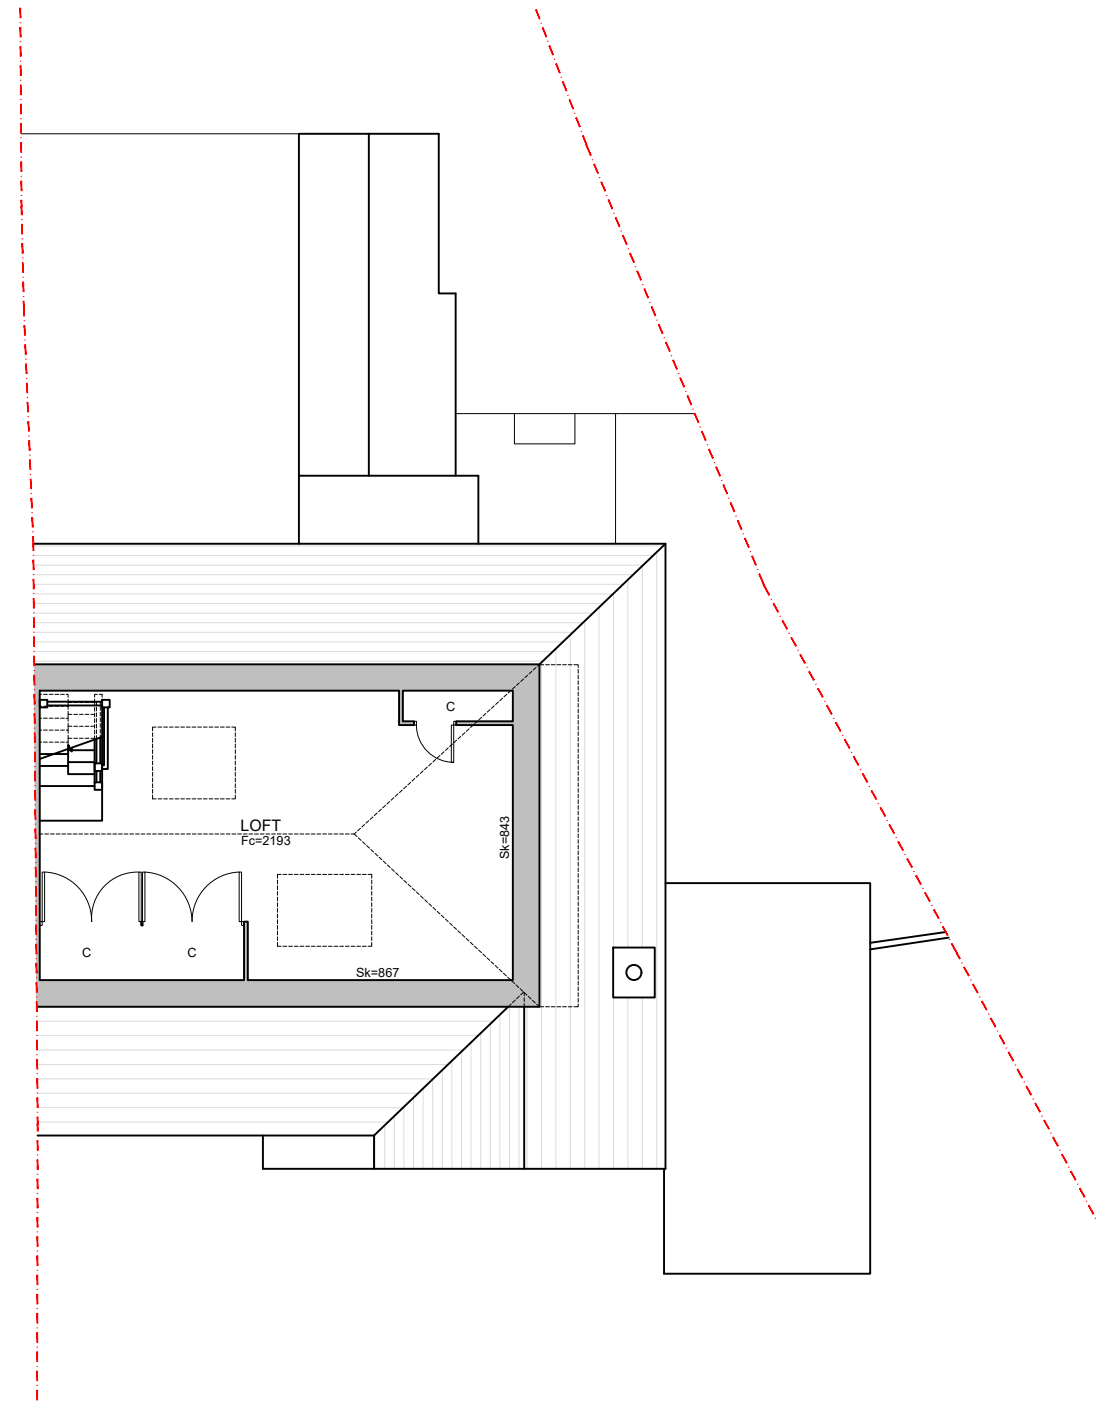

Existing First Floor Plan - 1:100

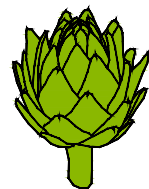

artichoke: architectural consultancy
 71 Clewer Hill Road - Windsor - SL4 4DE
 office@artichoke-design.co.uk
 www.artichoke-design.co.uk
 t: 01753 830422

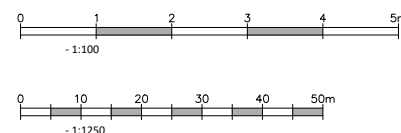

Rev	Date	By	Note
-----	------	----	------

PLANNING APP

NOTE

This drawing is the property and copyright of artichoke: architectural consultancy and written consent must be obtained before divulging to a third party or copying whole or part of the drawing by any method whatsoever. All dimensions are in millimeters. Do not scale dimensions.

Drawing Number	Revision	Project	
26A019/PL02	-	1 HEWETT AVENUE	
Title		CAVERSHAM, READING	
EXISTING GROUND AND FIRST FLOOR PLAN		RG4 7EA	
Date	Drawn	Scale	Paper
JUL'26	EC	STATED	A3