



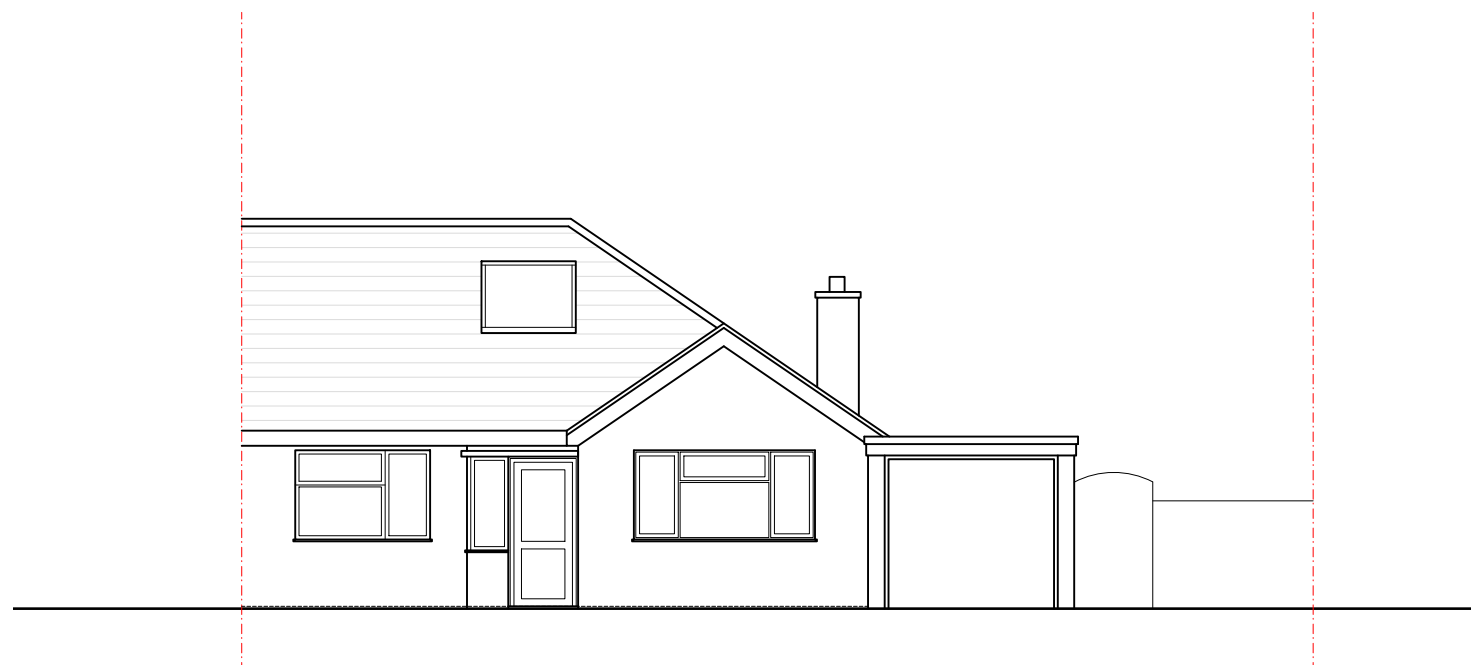


Existing Front Elevation - 1:100

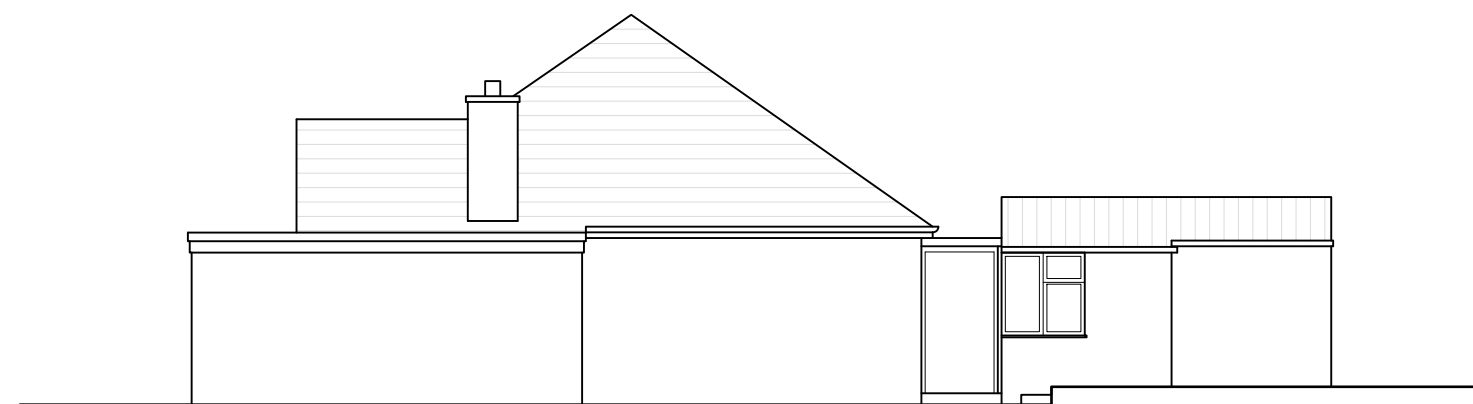

Existing Side Elevation - 1:100




Existing Rear Elevation - 1:100

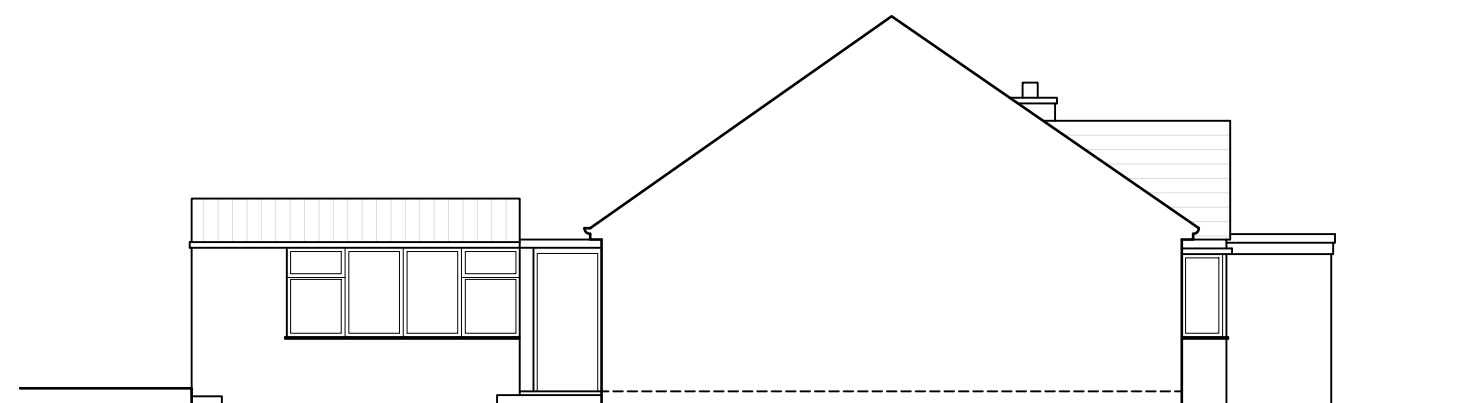

Existing Side Elevation - 1:100



artichoke: architectural consultancy
71 Clewer Hill Road - Windsor - SL4 4DE
office@artichoke-design.co.uk
www.artichoke-design.co.uk
t: 01753 830422

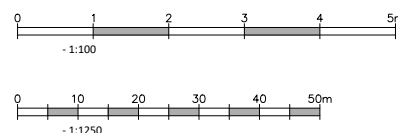

Rev	Date	By	Note

PLANNING APP

NOTE

This drawing is the property and copyright of artichoke: architectural consultancy and written consent must be obtained before divulging to a third party or copying whole or part of the drawing by any method whatsoever. All dimensions are in millimeters. Do not scale dimensions.

Drawing Number
26A019/PL04

Title
EXISTING ELEVATIONS

Revision Project
- 1 HEWETT AVENUE
CAVERSHAM, READING
RG4 7EA

Date	Drawn	Scale	Paper
JUL'26	EC	STATED	A3