


Site Layout Plan
SCALE 1:1250

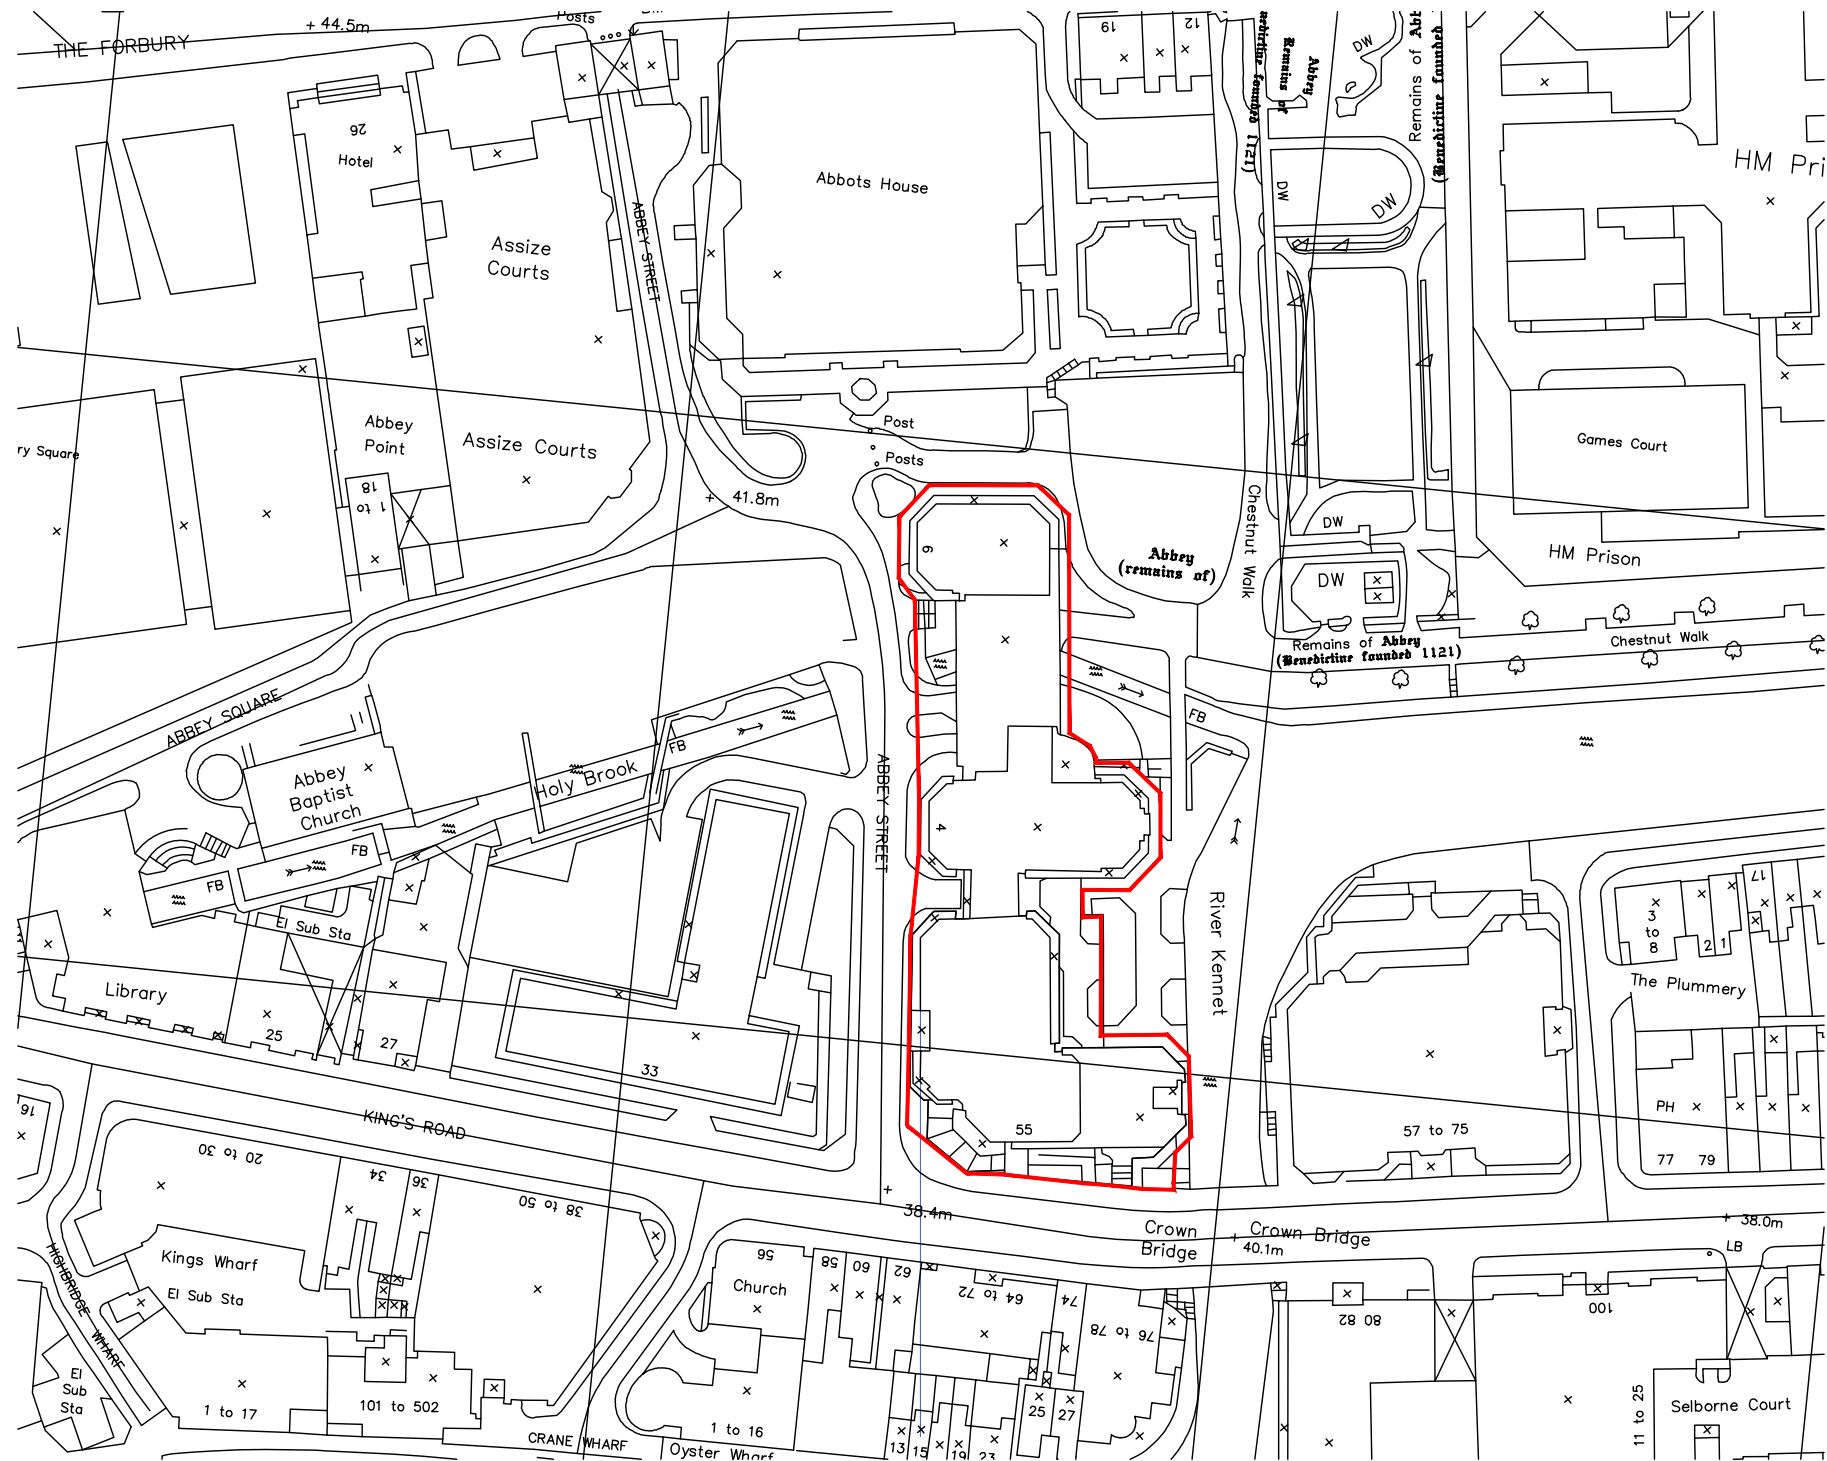

SITE BOUNDARY -

NOTES

DO NOT SCALE - USE FIGURED DIMENSIONS ONLY.

ALL DIMENSIONS TO BE CHECKED ON SITE PRIOR TO CONSTRUCTION AND ANY DISCREPANCIES TO BE HIGHLIGHTED BY CONTRACTOR.

THIS DRAWING IS TO BE READ IN CONJUNCTION WITH ALL RELEVANT SPECIFICATIONS AND DRAWINGS.

ALL LEVELS ARE TO FINISHED LEVELS UNLESS OTHERWISE INDICATED.

Revision:	Description:	Date:
P.01	Issued for Information	24.06.26

Drawing Status:	P L A N N I N G
-----------------	-----------------


SADAarchitecture

P : 26C George Street, St Albans, AL3 4ES
E : letterbox@sada-architecture.com
W : www.sada-architecture.com
T : 01 727 860810

Project: 24-013 Abbey Gardens		
Drawing: Site Layout Plan		
Date: 24.06.2026	drawn by: YY	check: CC
Scale: 1:1250@A3	dwg no.: 16-200	rev. no.: P.01

© Copyright: This drawing or design may not be reproduced without permission.

P L A N N I N G

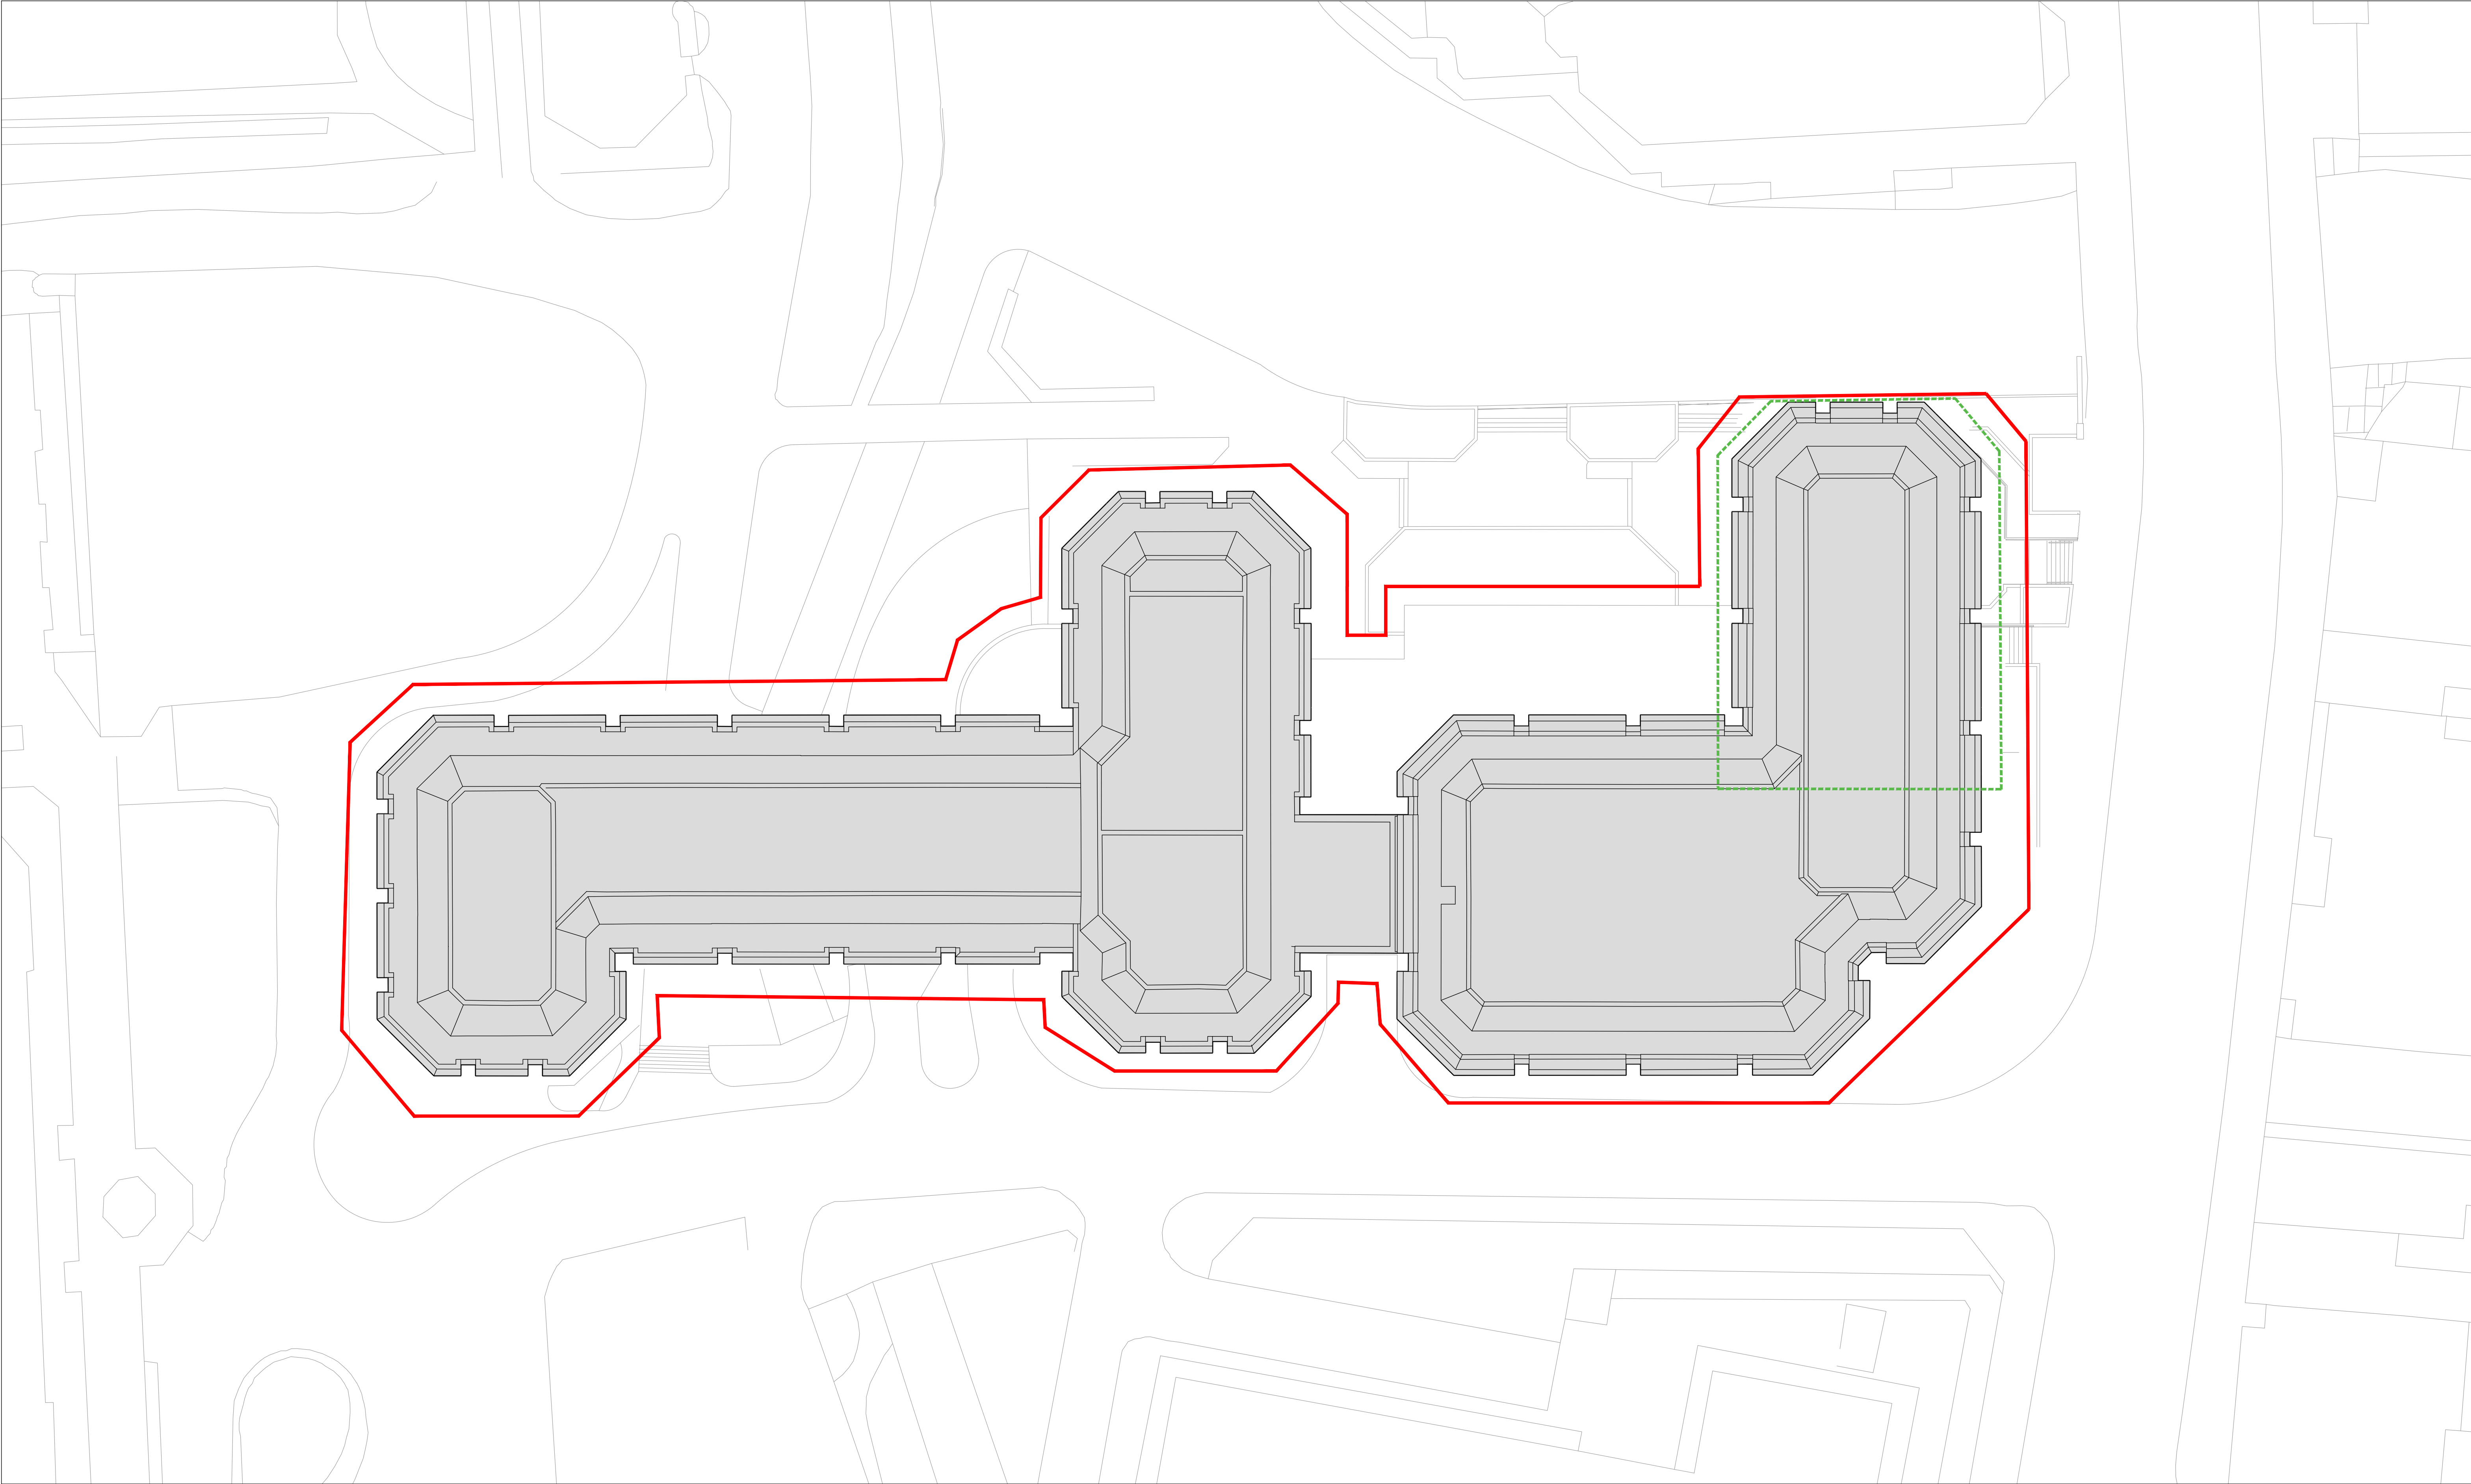

NOTES

DO NOT SCALE - USE FIGURED DIMENSIONS ONLY.

ALL DIMENSIONS TO BE CHECKED ON SITE PRIOR TO CONSTRUCTION AND ANY DISCREPANCIES TO BE HIGHLIGHTED BY CONTRACTOR.

THIS DRAWING IS TO BE READ IN CONJUNCTION WITH ALL RELEVANT SPECIFICATIONS AND DRAWINGS.

ALL LEVELS ARE TO FINISHED LEVELS UNLESS OTHERWISE INDICATED.

LEGEND

— Site Boundary

- - - - Proposed Development

Drawing Status:	P L A N N I N G	
Revision:	Description:	Date:
P.01	Issued for Information	12.08.26
P L A N N I N G		

SADAarchitecture

P : 26C George Street, St Albans, AL3 4ES

E : letterbox@sada-architecture.com

W : www.sada-architecture.com


T : 01 727 860810

Project: 24-013 Abbey Gardens

Drawing: BLOCK PLAN

Date: 12.01.26	drawn by: RN	check: CC
Scale: 1:200@A1	drwg no.: 16-300	rev. no.: P.01


© Copyright: This drawing or design may not be reproduced without permission.

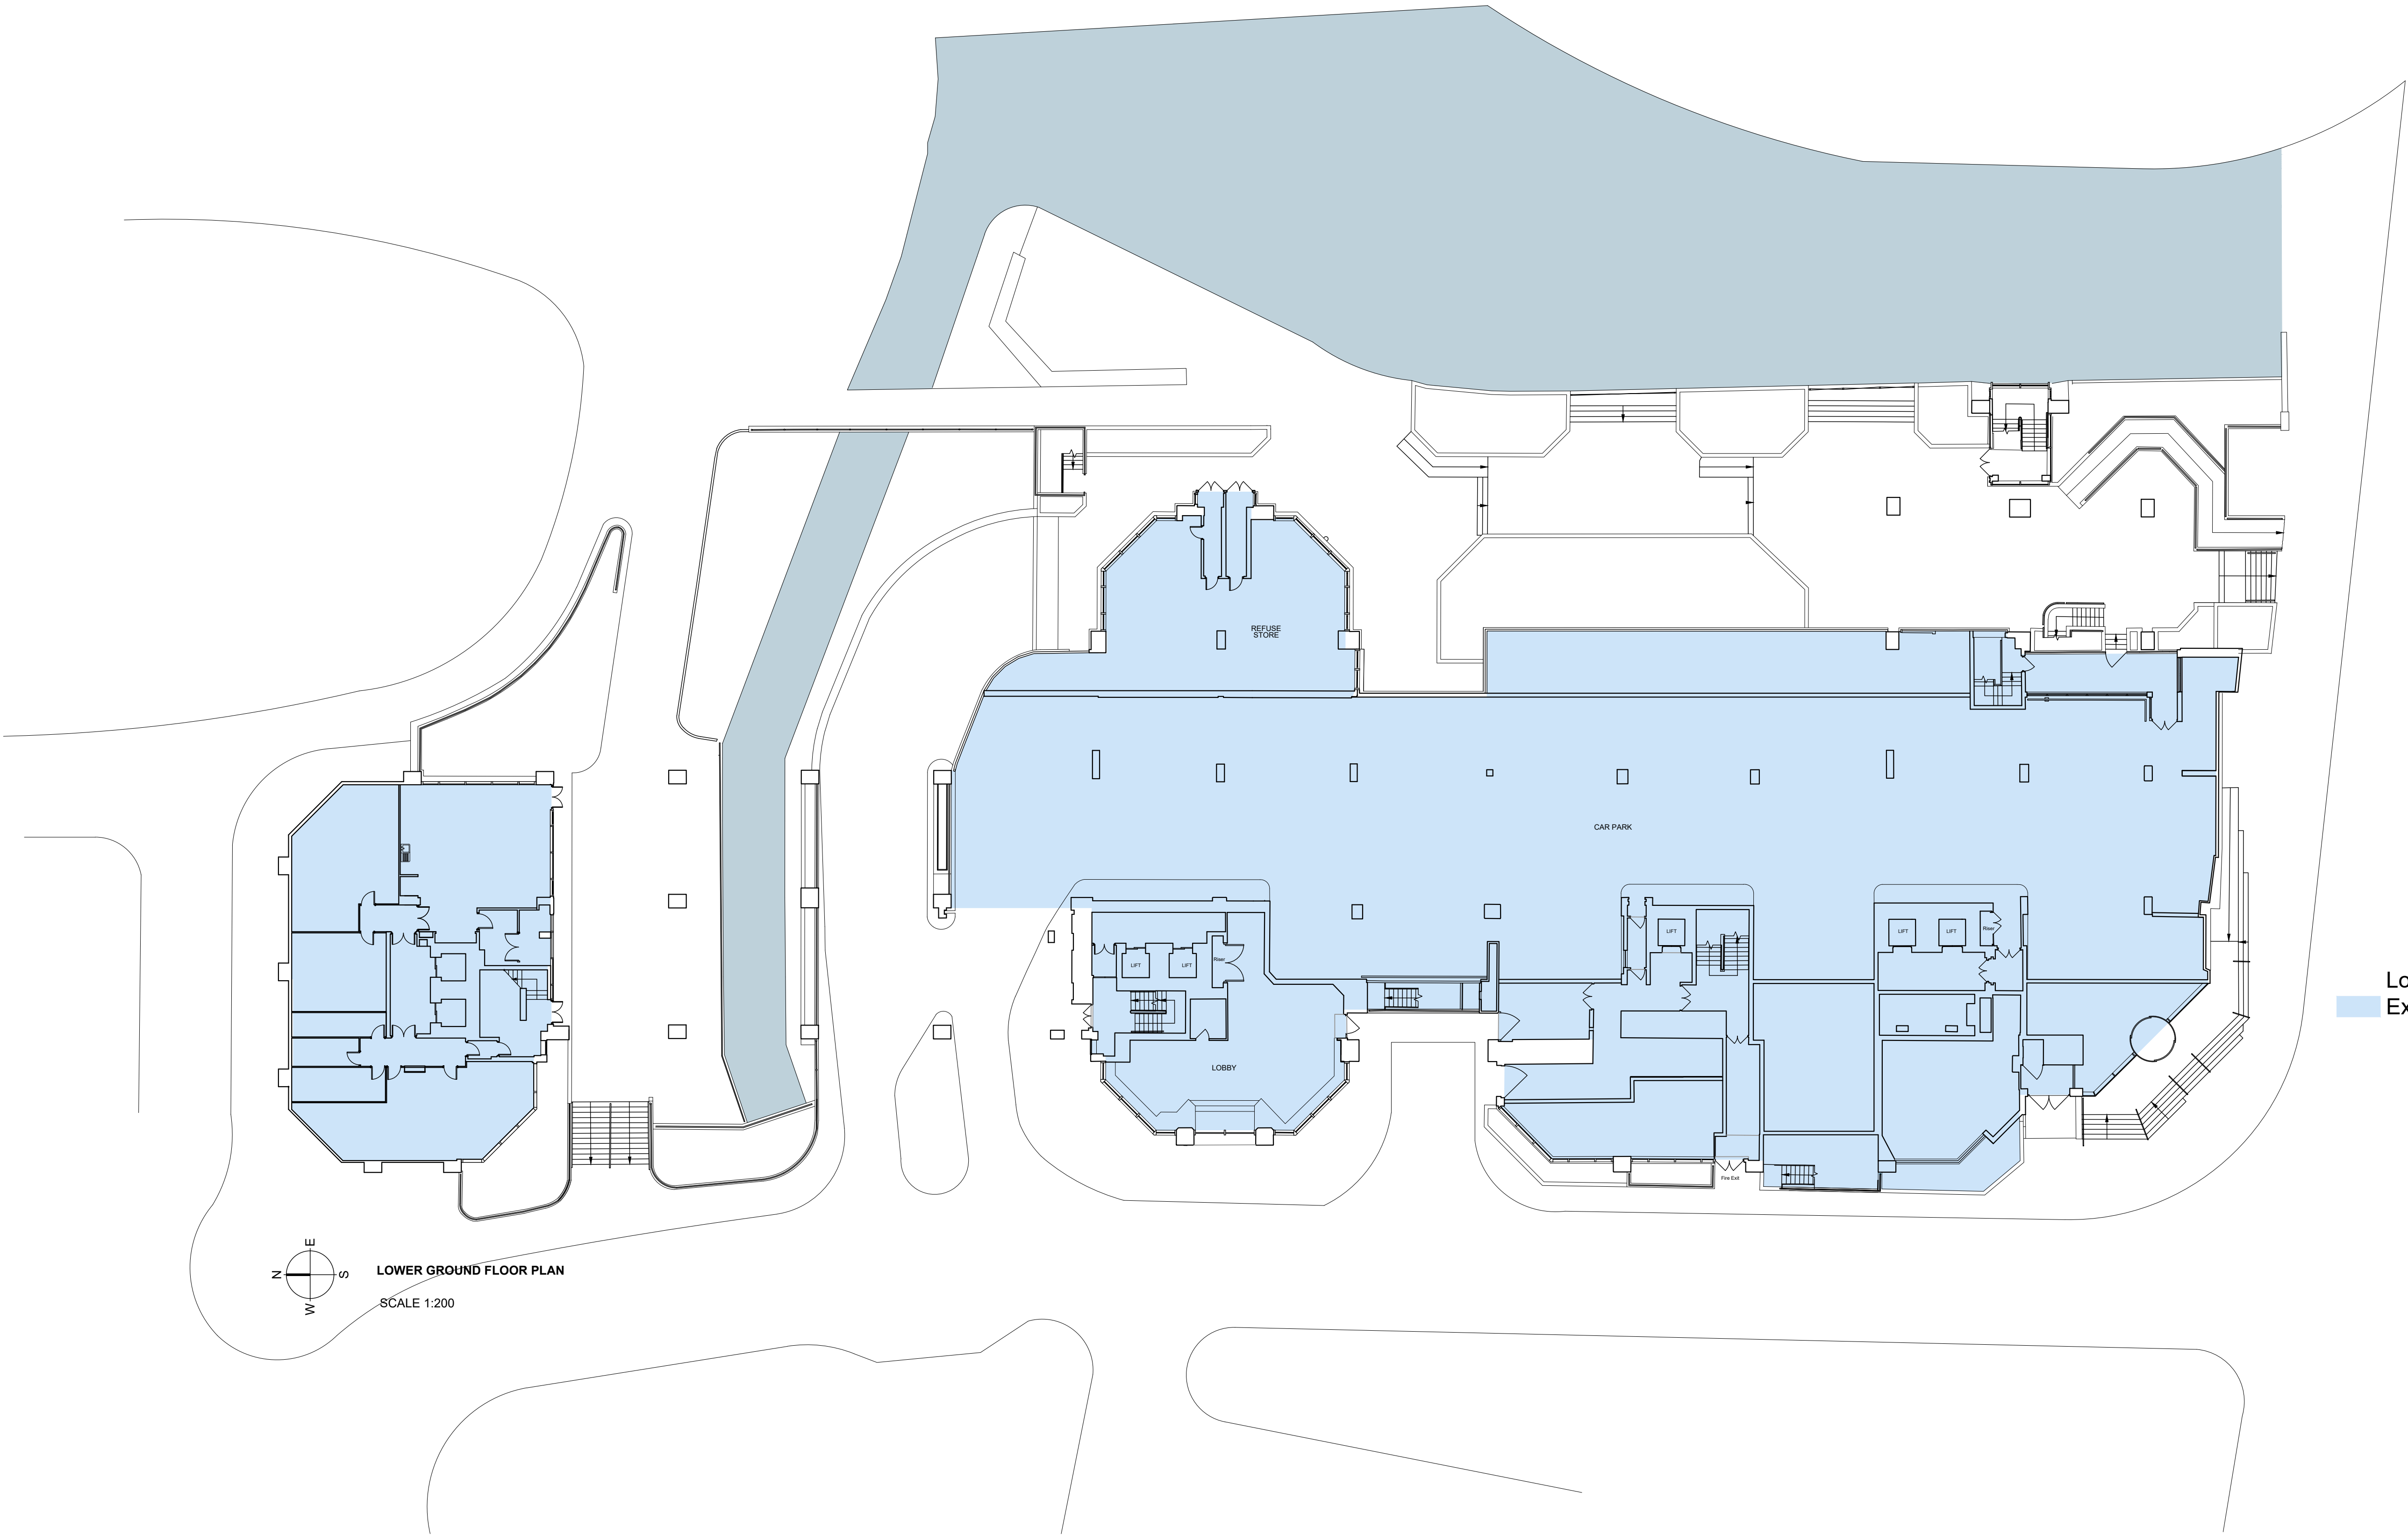

Lower Ground Floor
Existing GIA :2168 sqm


NOTES

DO NOT SCALE - USE FIGURED DIMENSIONS ONLY.
ALL DIMENSIONS TO BE CHECKED ON SITE PRIOR TO CONSTRUCTION AND ANY DISCREPANCIES TO BE HIGHLIGHTED BY CONTRACTOR.
THIS DRAWING IS TO BE READ IN CONJUNCTION WITH ALL RELEVANT SPECIFICATIONS AND DRAWINGS.
ALL LEVELS ARE TO FINISHED LEVELS UNLESS OTHERWISE INDICATED.

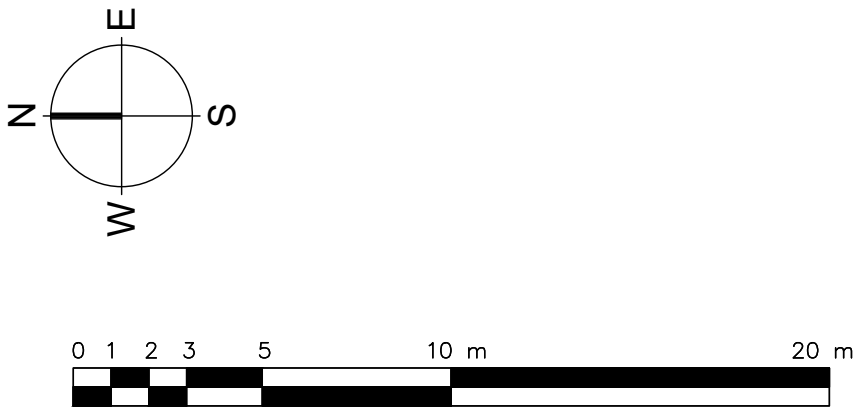

Drawing Status:	P L A N N I N G	
Revision:	Description:	Date:
P.01	Issued for Information	18.09.26
P L A N N I N G		



SADAarchitecture
P : 26C George Street, St Albans, AL3 4ES
E : letterbox@sada-architecture.com
W : www.sada-architecture.com
T : 01 727 860810
Project: 24-013 Abbey Gardens
Drawing: Existing Lower Ground Floor Plan
Date: 24.06.26 drawn by: RN check: CC
Scale: 1:200@A1 drwg no.: 16-209 rev. no.: P.01
© Copyright: This drawing or design may not be reproduced without permission.

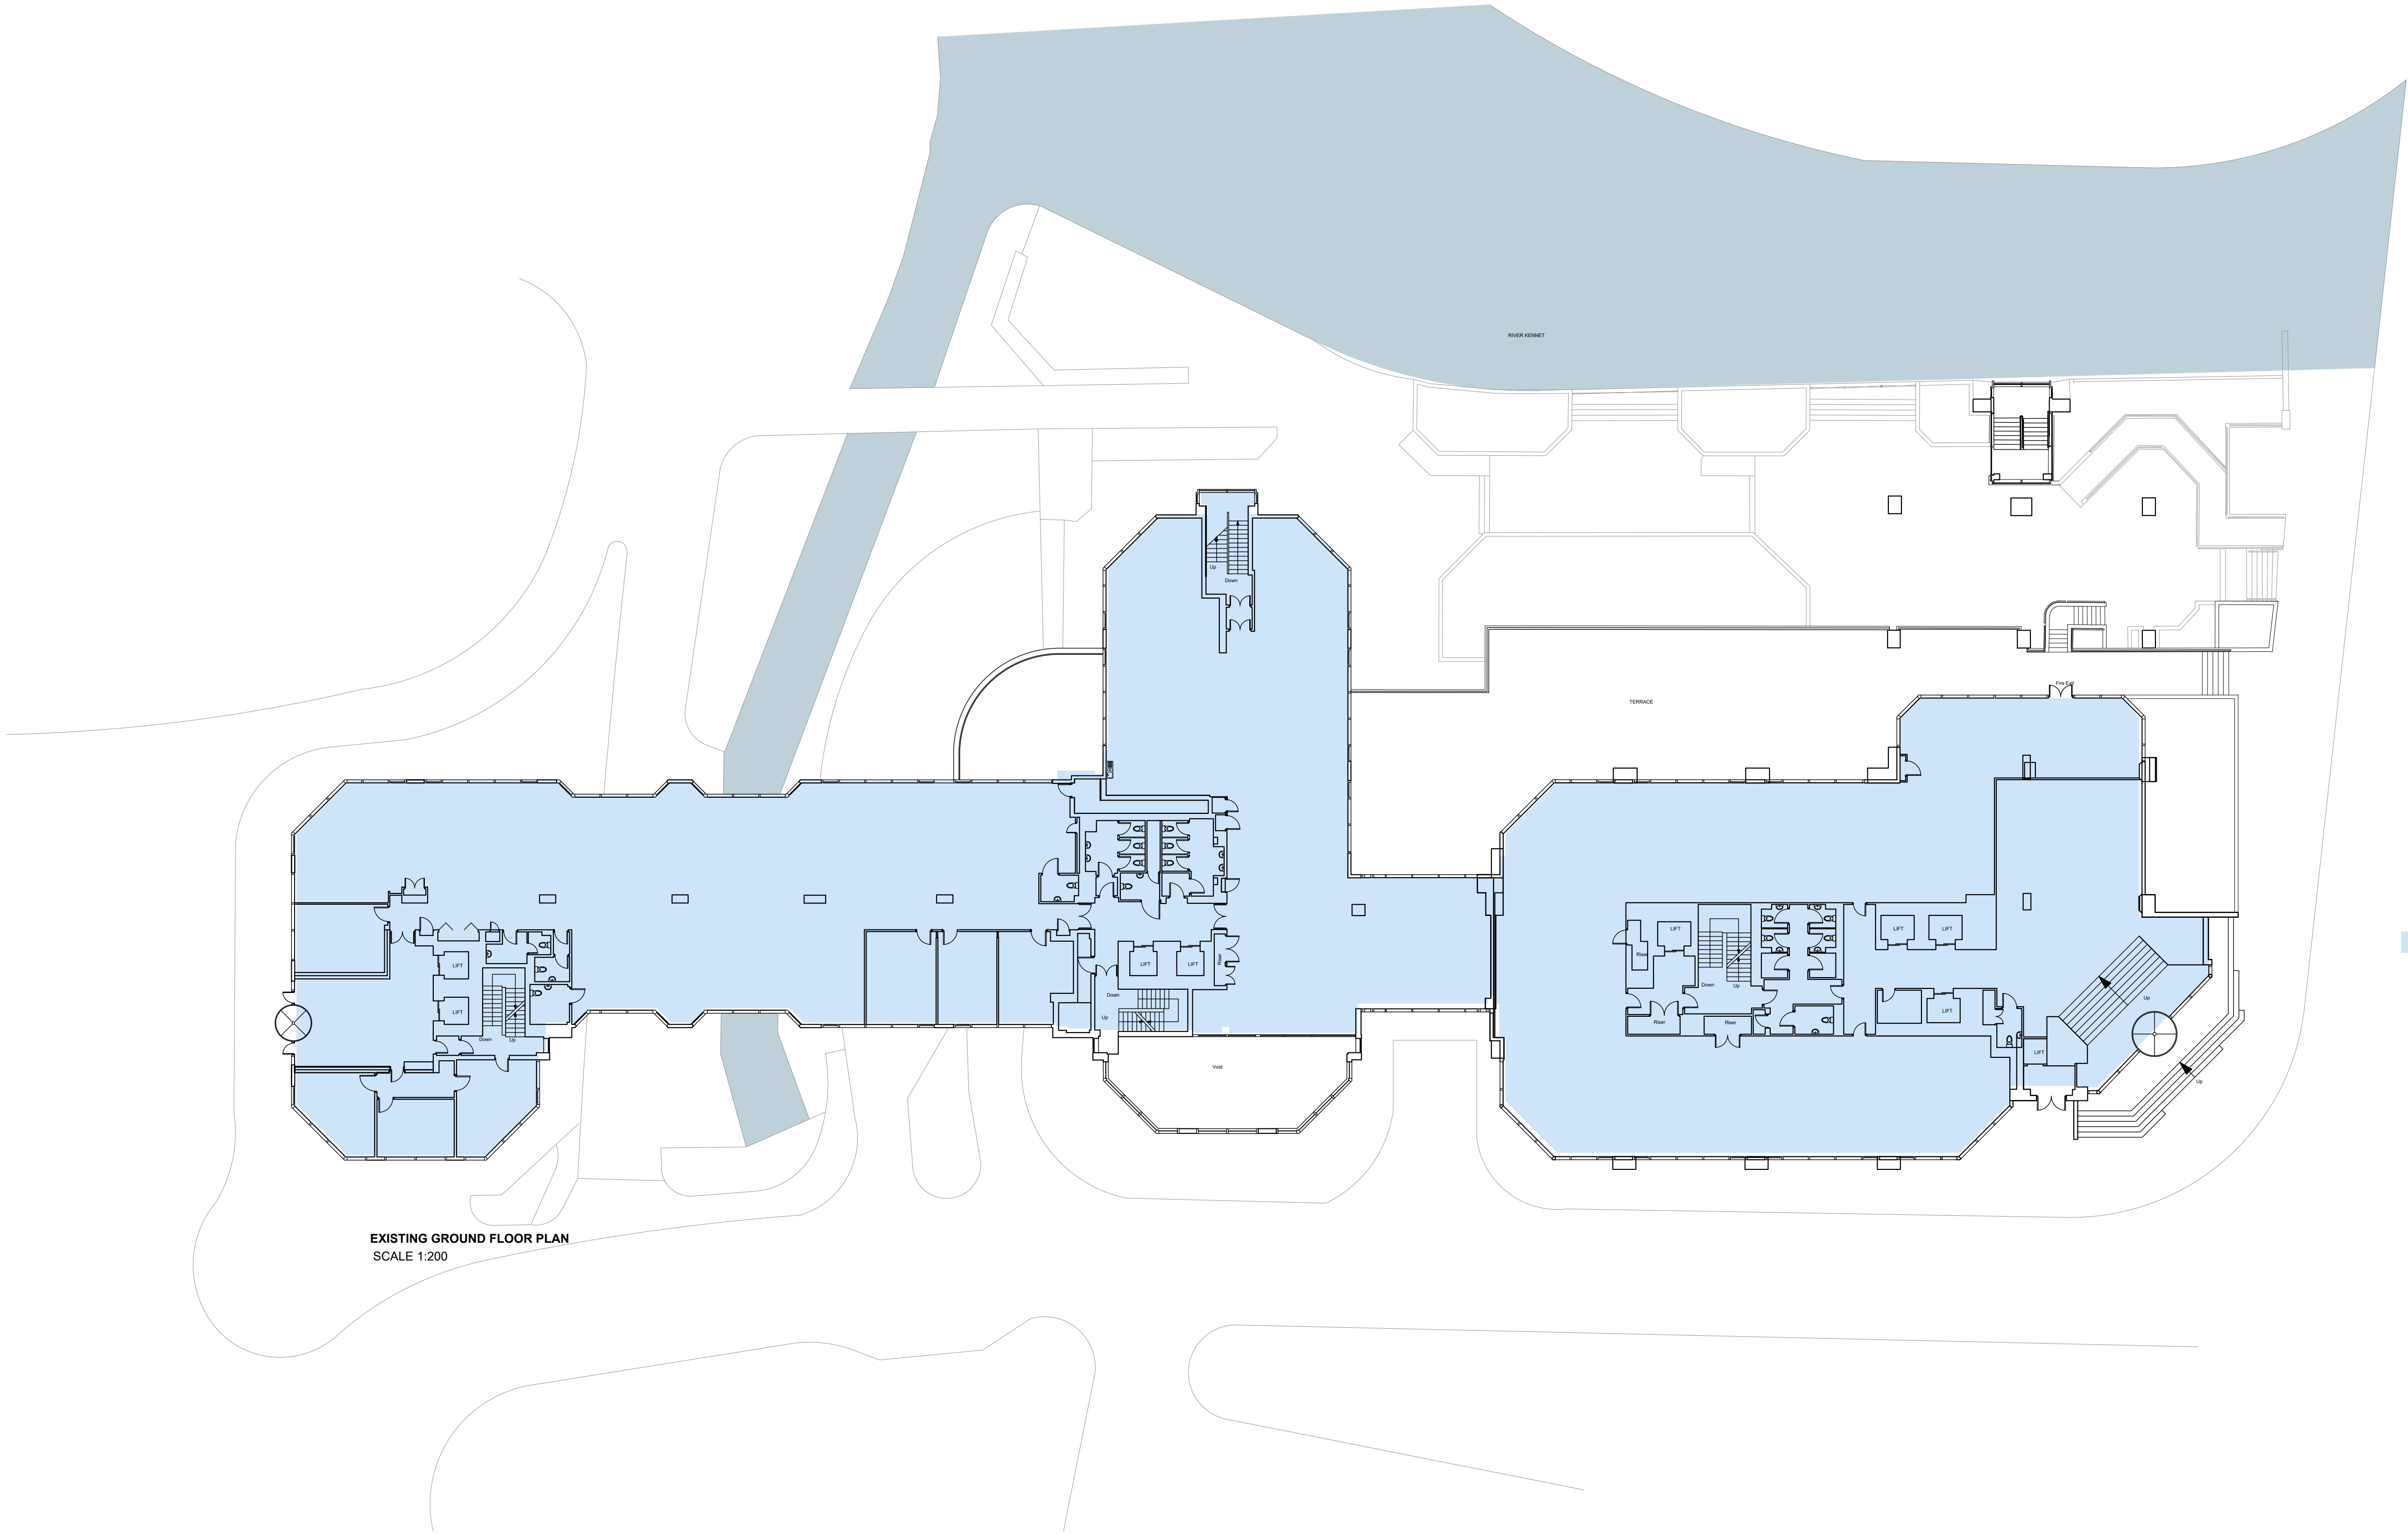

Ground Floor
Existing GIA :1979 sqm

NOTES

DO NOT SCALE - USE FIGURED DIMENSIONS ONLY.
ALL DIMENSIONS TO BE CHECKED ON SITE PRIOR TO CONSTRUCTION AND ANY DISCREPANCIES TO BE HIGHLIGHTED BY CONTRACTOR.
THIS DRAWING IS TO BE READ IN CONJUNCTION WITH ALL RELEVANT SPECIFICATIONS AND DRAWINGS.
ALL LEVELS ARE TO FINISHED LEVELS UNLESS OTHERWISE INDICATED.

 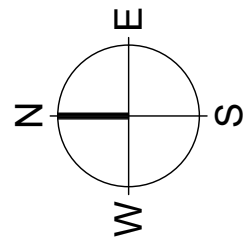


Drawing Status:	P L A N N I N G	
Revision:	Description:	Date:
P.01	Issued for Information	24.06.26
P.02	Issued for Information	18.09.26
P L A N N I N G		

SADAarchitecture

P : 26C George Street, St Albans, AL3 4ES
E : letterbox@sada-architecture.com
W : www.sada-architecture.com
T : 01 727 860810

Project: 24-013 Abbey Gardens
Drawing: Existing Ground Floor Plan
Date: 24.06.26 drawn by: RN check: CC
Scale: 1:200@A1 drwg no.: 16-210 rev. no.: P.02
© Copyright: This drawing or design may not be reproduced without permission.

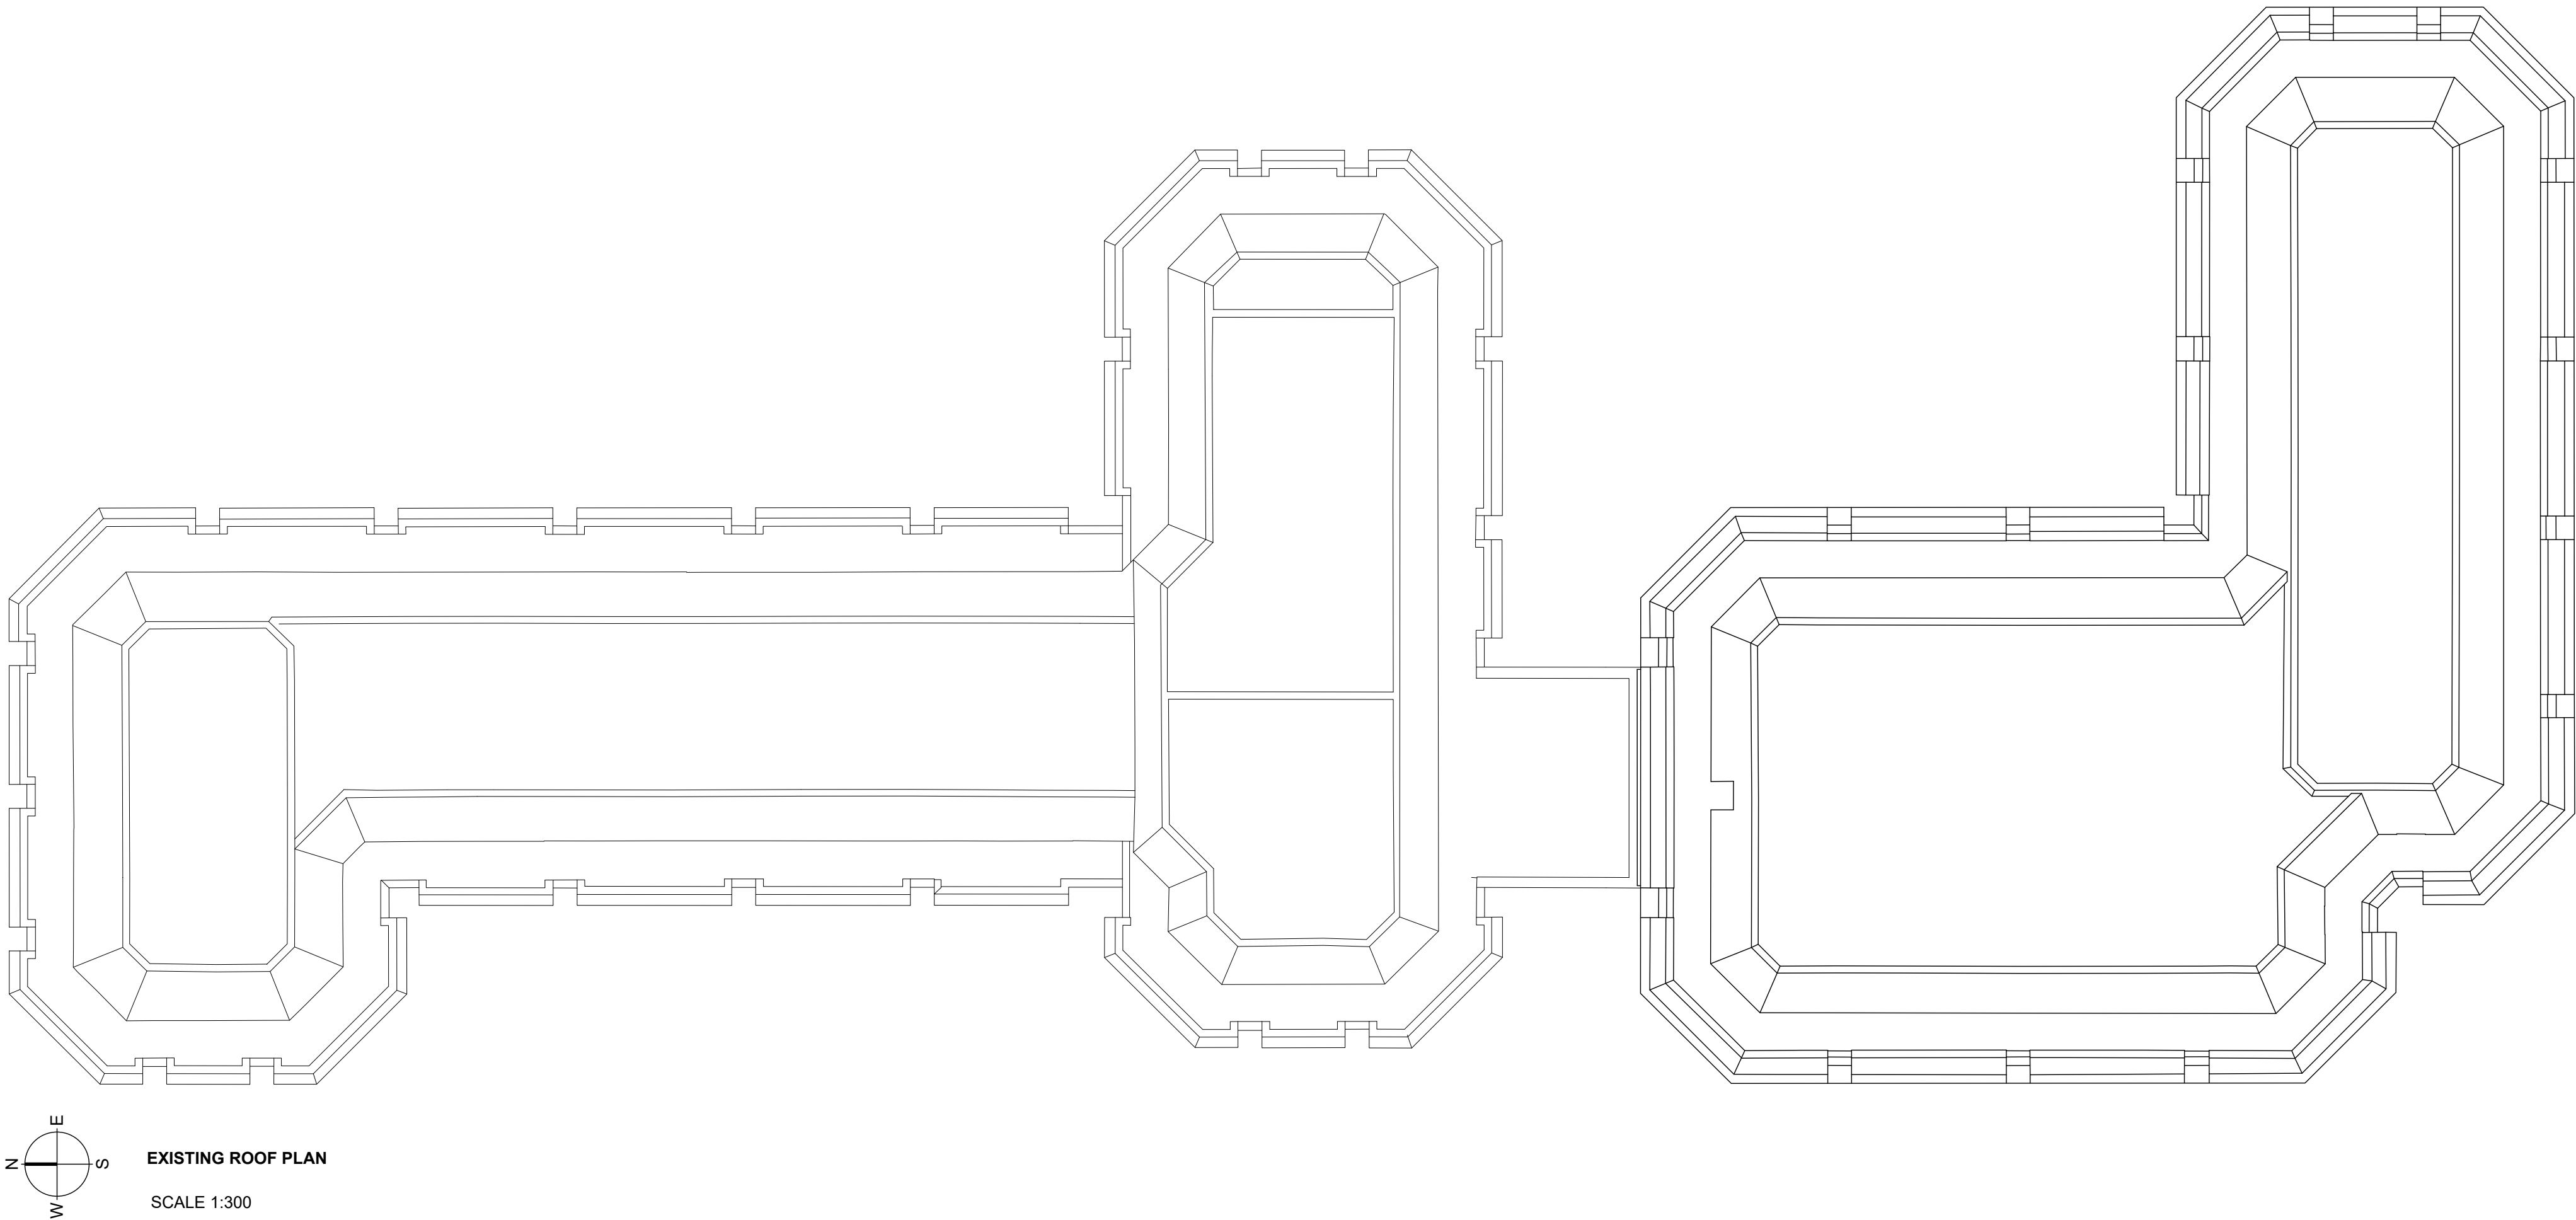


NOTES

DO NOT SCALE - USE FIGURED DIMENSIONS ONLY.

ALL DIMENSIONS TO BE CHECKED ON SITE PRIOR TO CONSTRUCTION AND ANY DISCREPANCIES TO BE HIGHLIGHTED BY CONTRACTOR.

THIS DRAWING IS TO BE READ IN CONJUNCTION WITH ALL RELEVANT SPECIFICATIONS AND DRAWINGS.

ALL LEVELS ARE TO FINISHED LEVELS UNLESS OTHERWISE INDICATED.


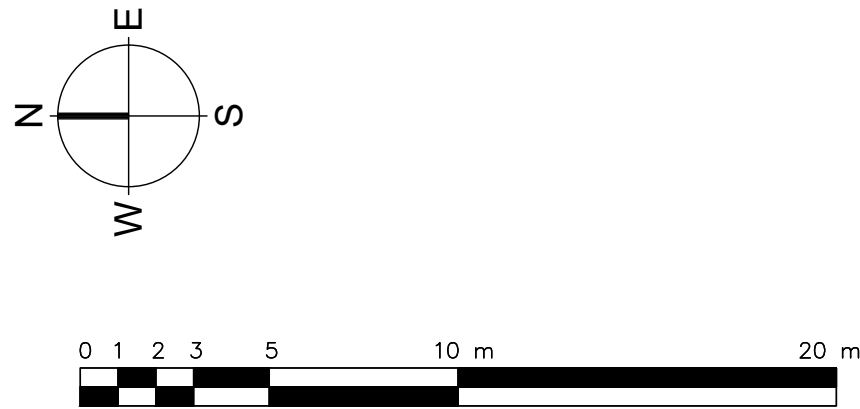


Drawing Status:	P L A N N I N G	
Revision:	Description:	Date:
P.01	Issued for Information	24.06.26
P L A N N I N G		

SADAarchitecture

P : 26C George Street, St Albans, AL3 4ES
E : letterbox@sada-architecture.com
W : www.sada-architecture.com
T : 01 727 860810

Project: 24-013 Abbey Gardens
Drawing: Existing Roof Plan
Date: 24.06.26 drawn by: RN check: CC
Scale: 1:200@A1 drwg no.: 16-218 rev. no.: P.01
© Copyright: This drawing or design may not be reproduced without permission.

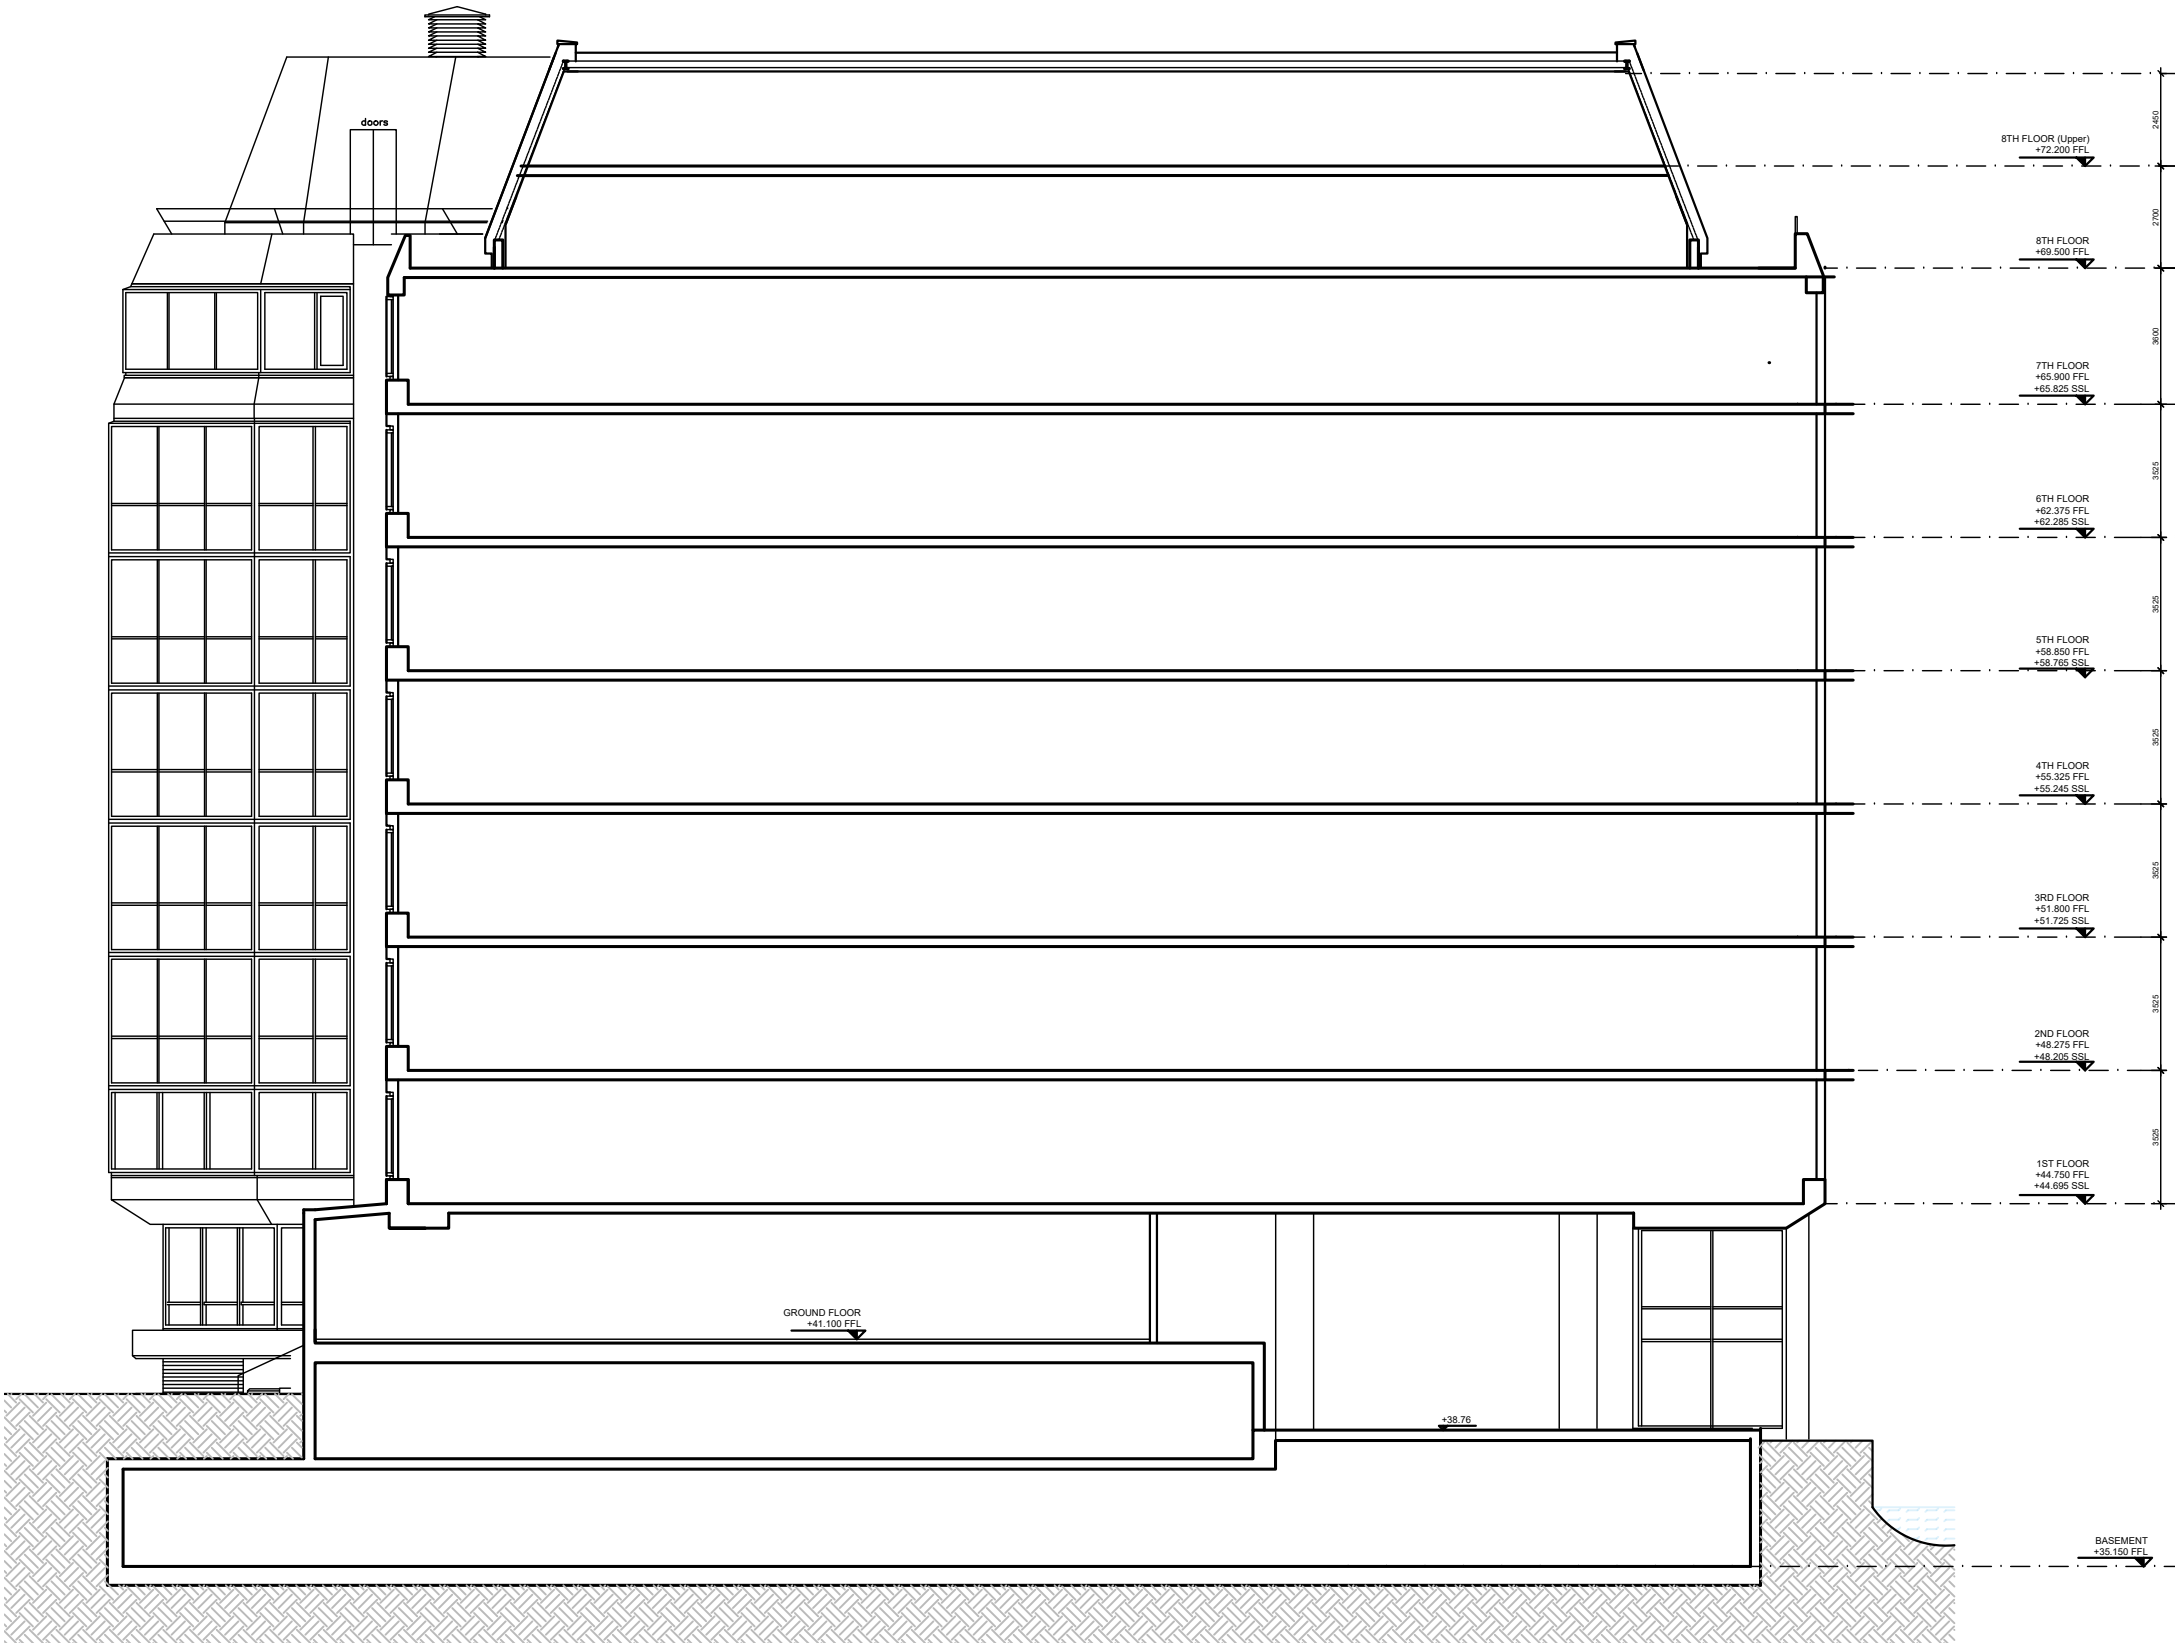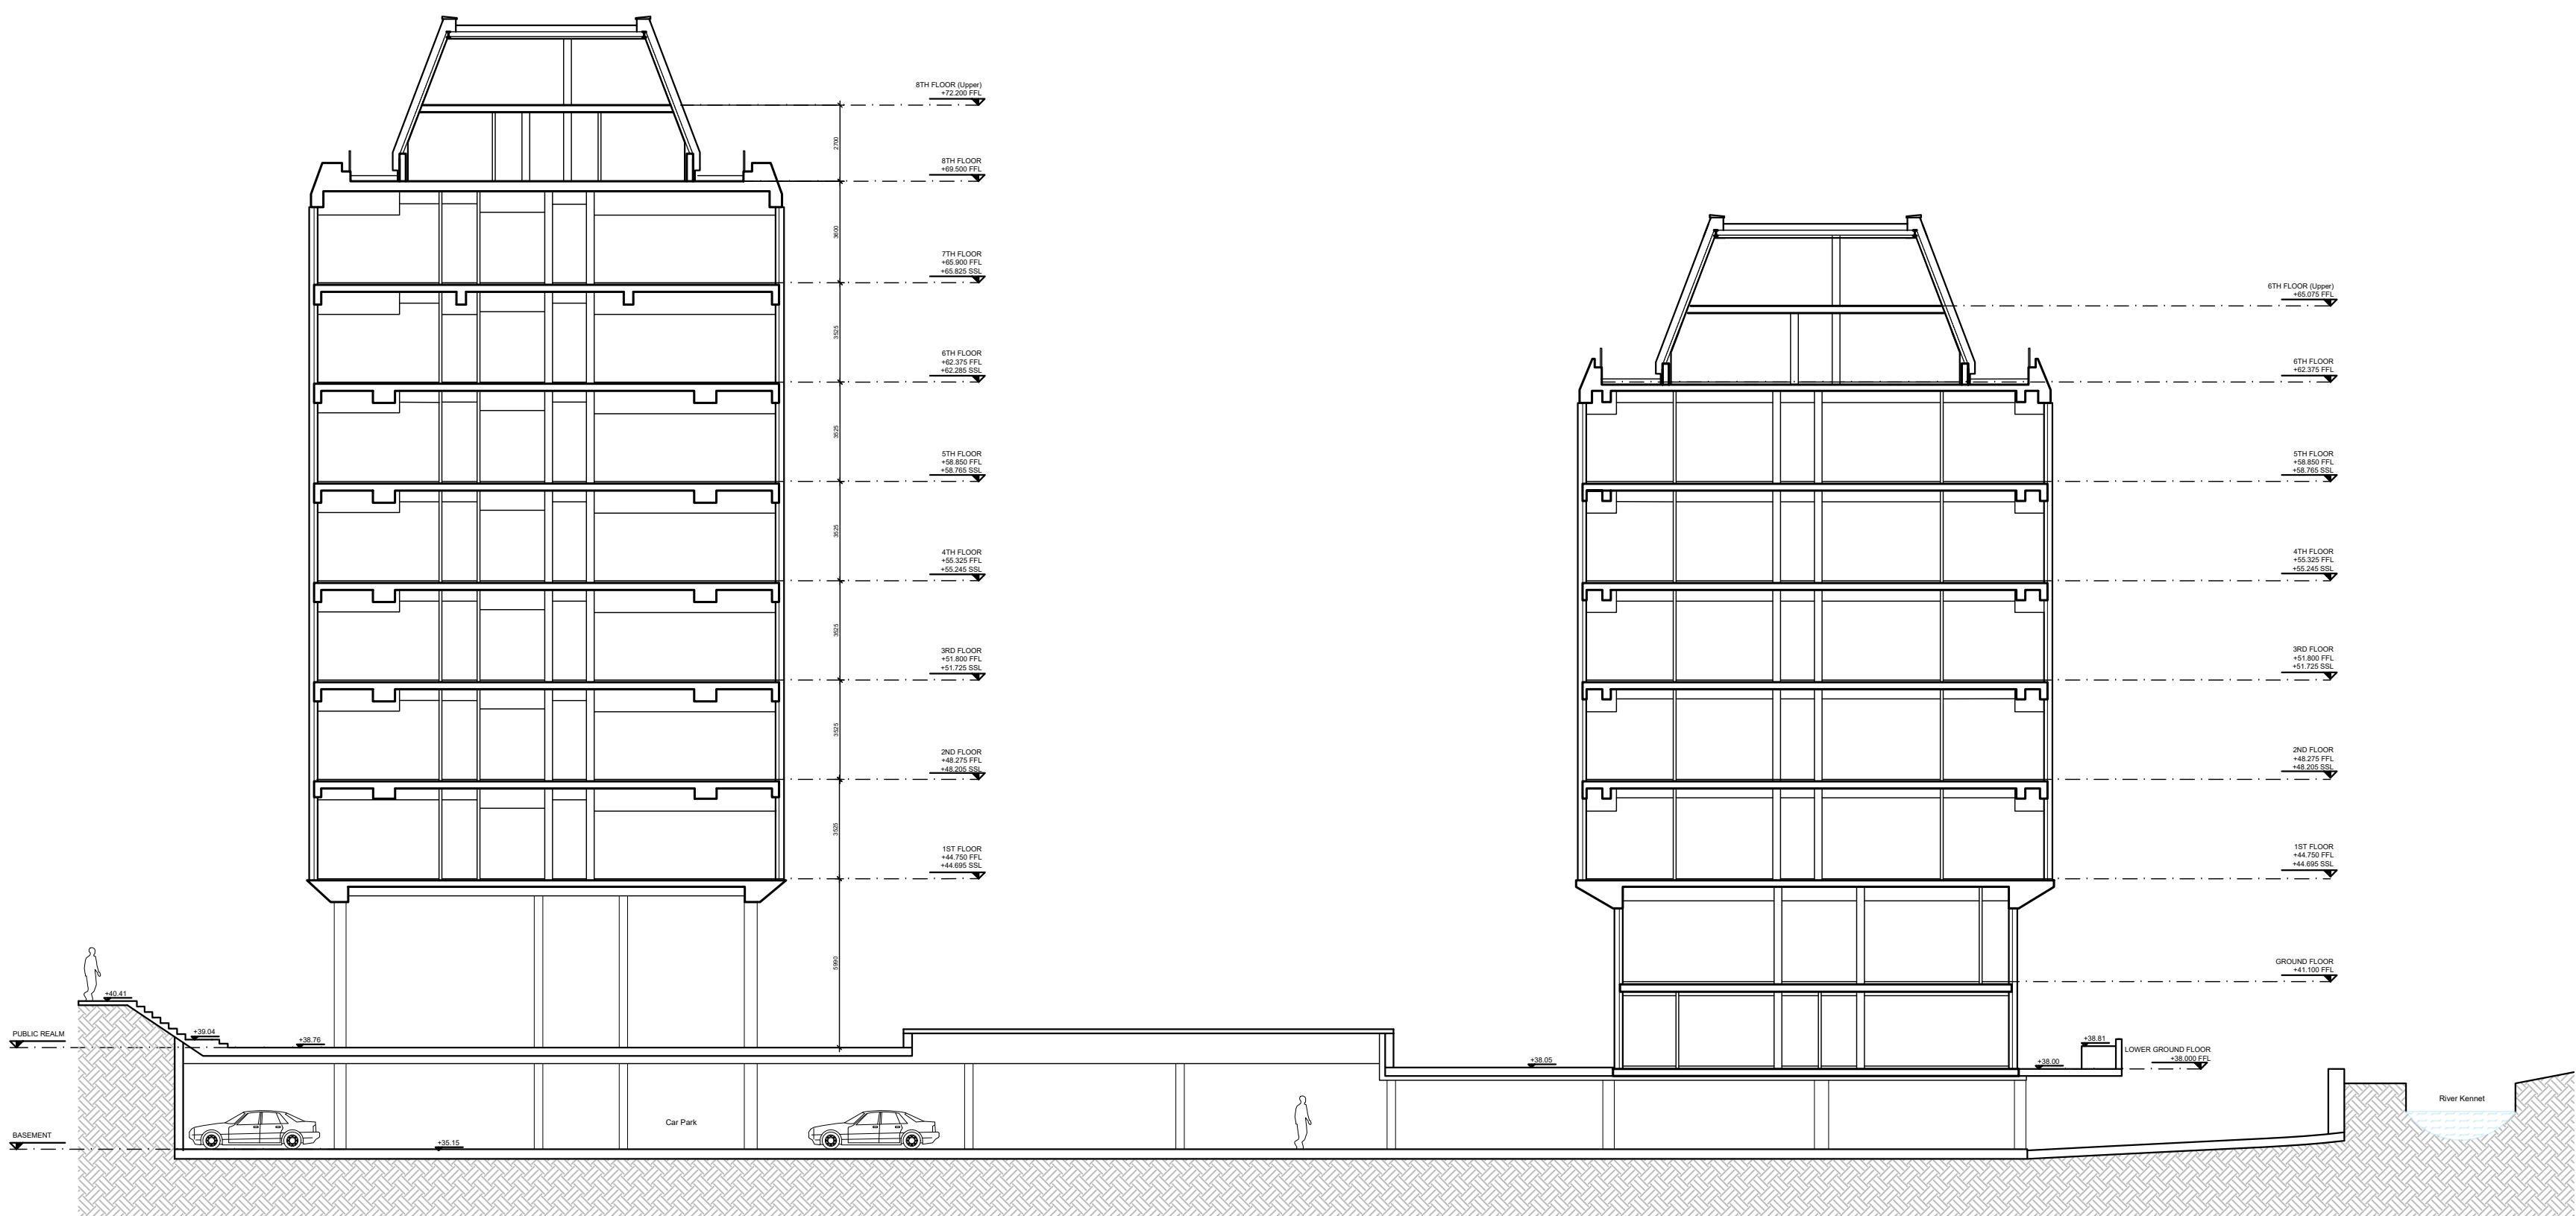

NOTES

DO NOT SCALE - USE FIGURED DIMENSIONS ONLY.

ALL DIMENSIONS TO BE CHECKED ON SITE PRIOR TO CONSTRUCTION AND ANY DISCREPANCIES TO BE HIGHLIGHTED BY CONTRACTOR.

THIS DRAWING IS TO BE READ IN CONJUNCTION WITH ALL RELEVANT SPECIFICATIONS AND DRAWINGS.

ALL LEVELS ARE TO FINISHED LEVELS UNLESS OTHERWISE INDICATED.



Drawing Status:	P L A N N I N G	
Revision:	Description:	Date:
P.01	Issued for Information	18.09.26
P L A N N I N G		

SADAarchitecture

P : 26C George Street, St Albans, AL3 4ES

E : letterbox@sada-architecture.com

W : www.sada-architecture.com

T : 01 727 860810


Project: 24-013 Abbey Gardens

Drawing: Existing Section


Date: 24.06.2026 drawn by: RN check: CC

Scale: 1:200@A1 dwg no.: 16-240 rev. no.: P.01

© Copyright: This drawing or design may not be reproduced without permission.

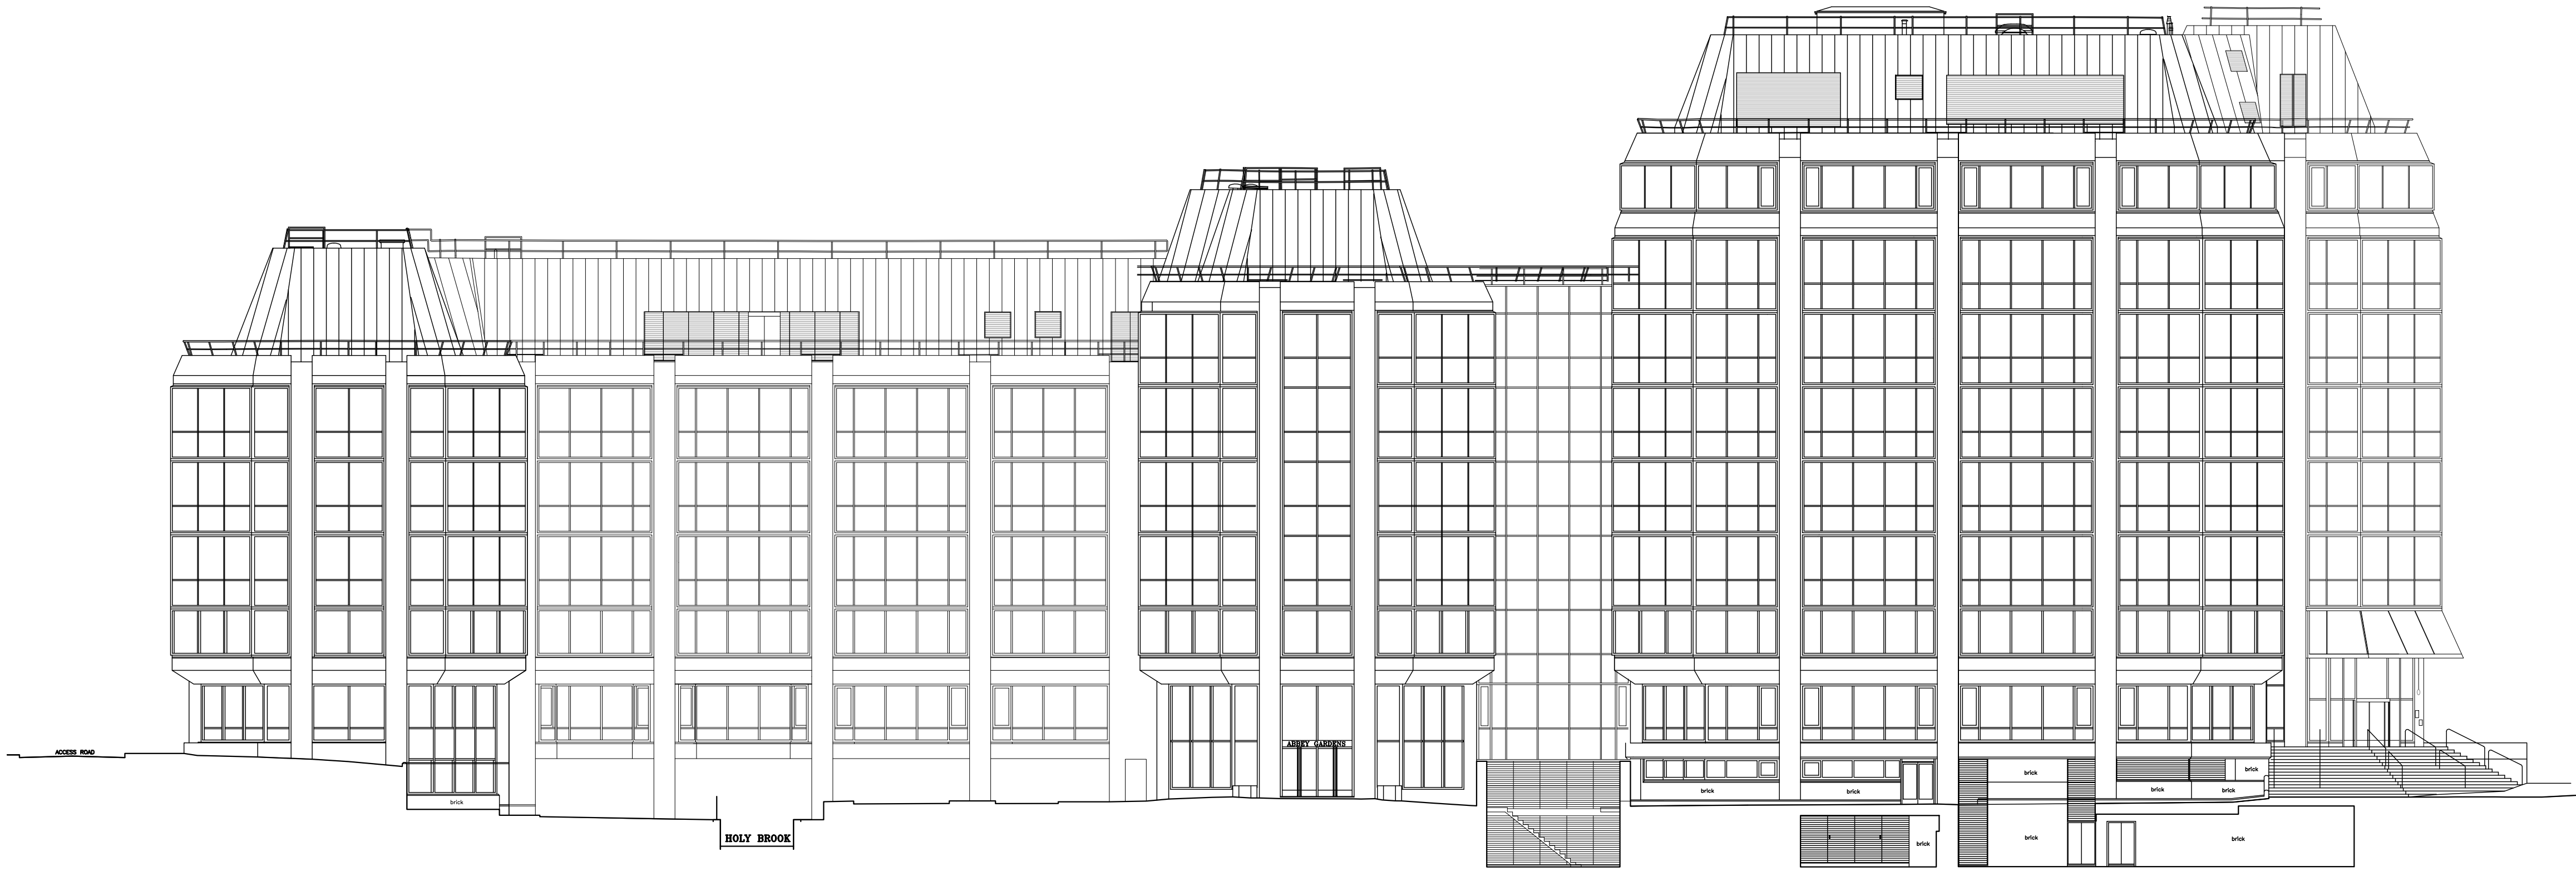


5. EXISTING WEST ELEVATION
SCALE 1:200

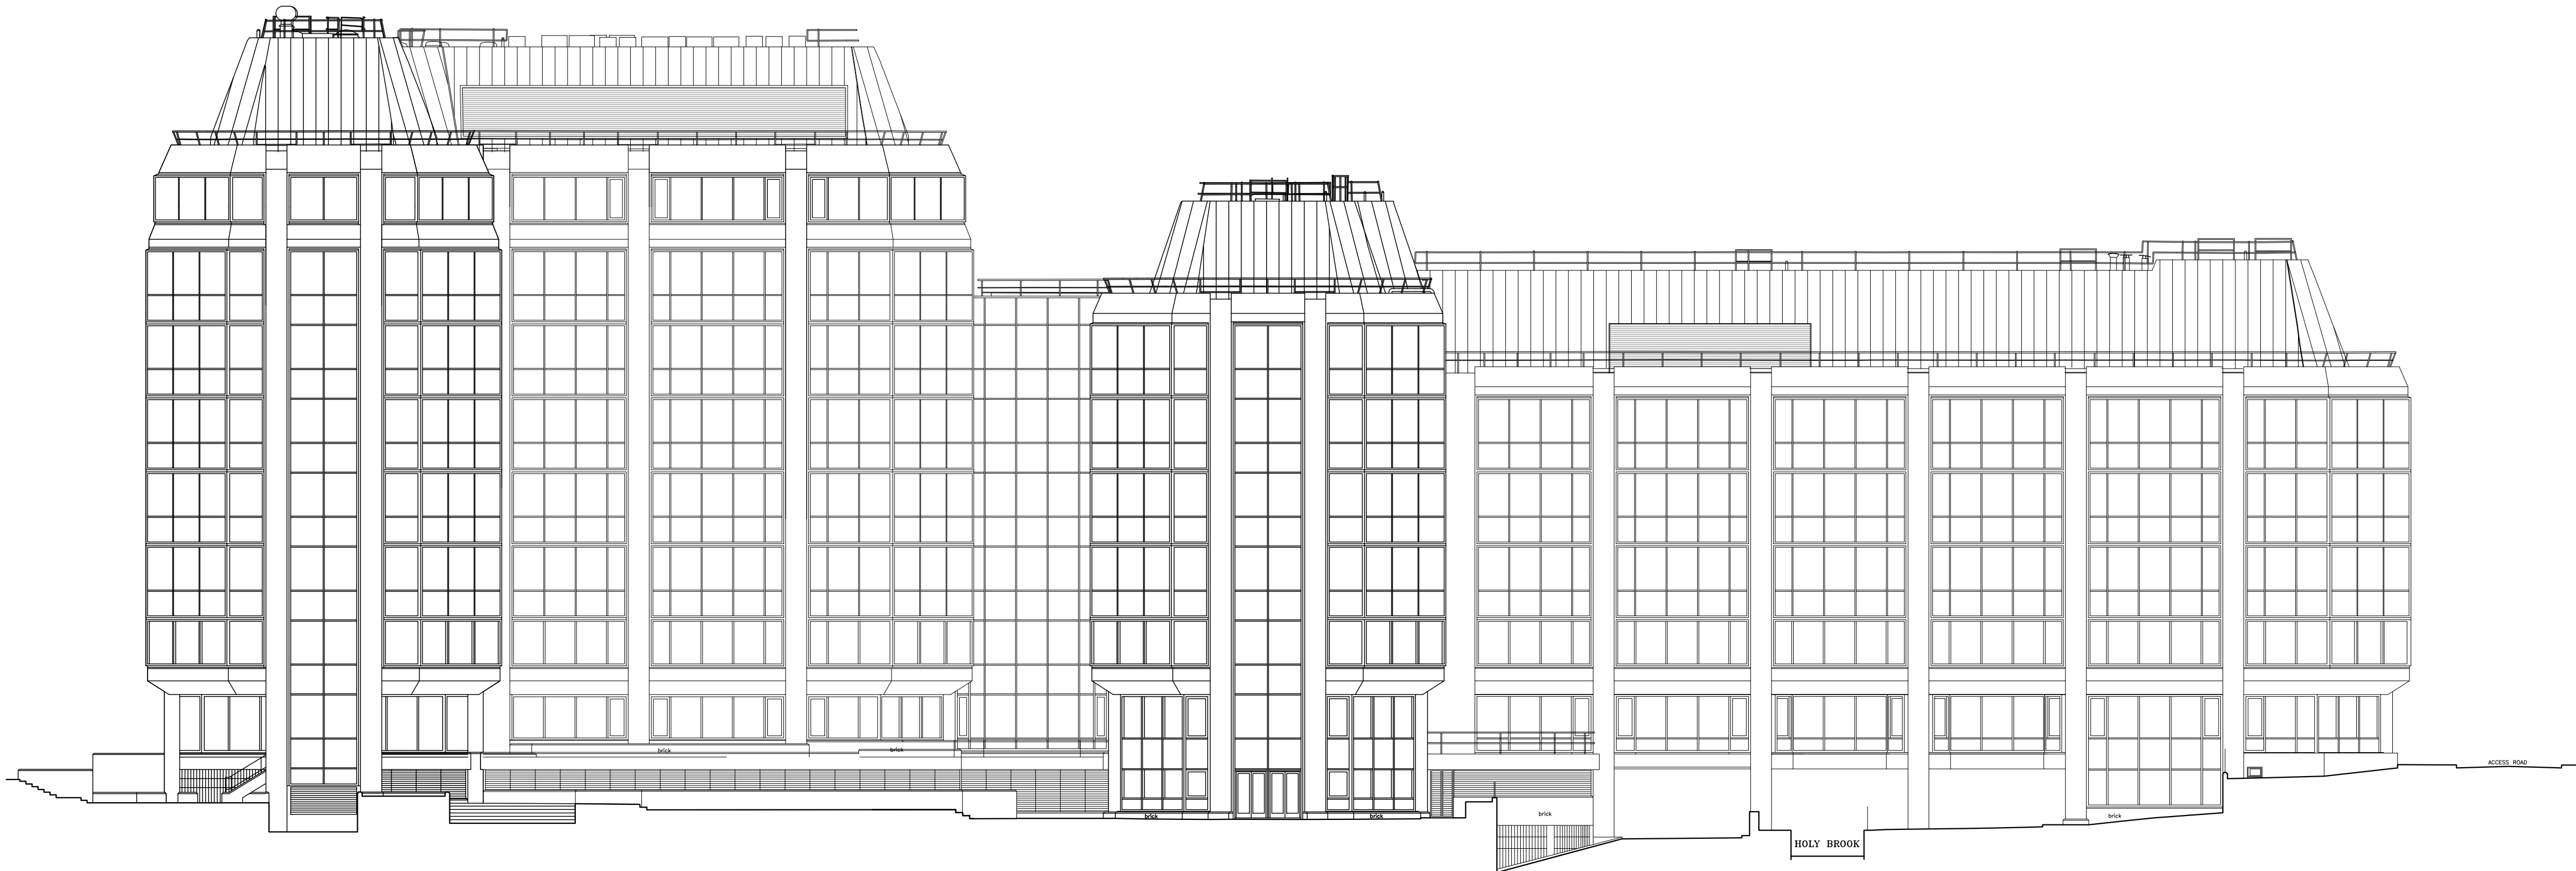

1. EXISTING EAST ELEVATION
SCALE 1:200

NOTES

DO NOT SCALE - USE FIGURED DIMENSIONS ONLY.
ALL DIMENSIONS TO BE CHECKED ON SITE PRIOR TO CONSTRUCTION AND ANY DISCREPANCIES TO BE HIGHLIGHTED BY CONTRACTOR.
THIS DRAWING IS TO BE READ IN CONJUNCTION WITH ALL RELEVANT SPECIFICATIONS AND DRAWINGS.
ALL LEVELS ARE TO FINISHED LEVELS UNLESS OTHERWISE INDICATED.

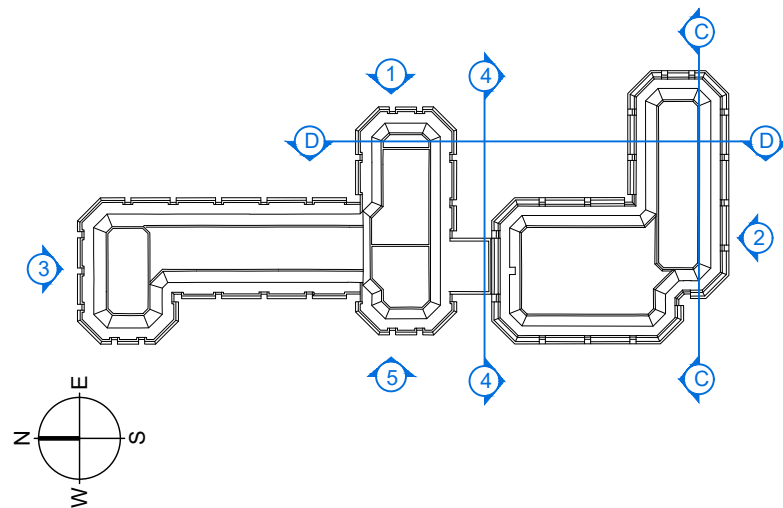


Drawing Status:	P L A N N I N G	
Revision:	Description:	Date:
P.01	Issued for Information	24.06.26
P.02	Issued for Information	08.09.26
P L A N N I N G		

SADAarchitecture

P : 26C George Street, St Albans, AL3 4ES
E : letterbox@sada-architecture.com
W : www.sada-architecture.com
T : 01 727 860810

Project: 24-013 Abbey Gardens
Drawing: Existing East and West Elevation
Date: 24.06.2026 drawn by: RN check: SMC
Scale: 1:200@A1 drwg no.: 16-250 rev. no.: P.02
© Copyright: This drawing or design may not be reproduced without permission.

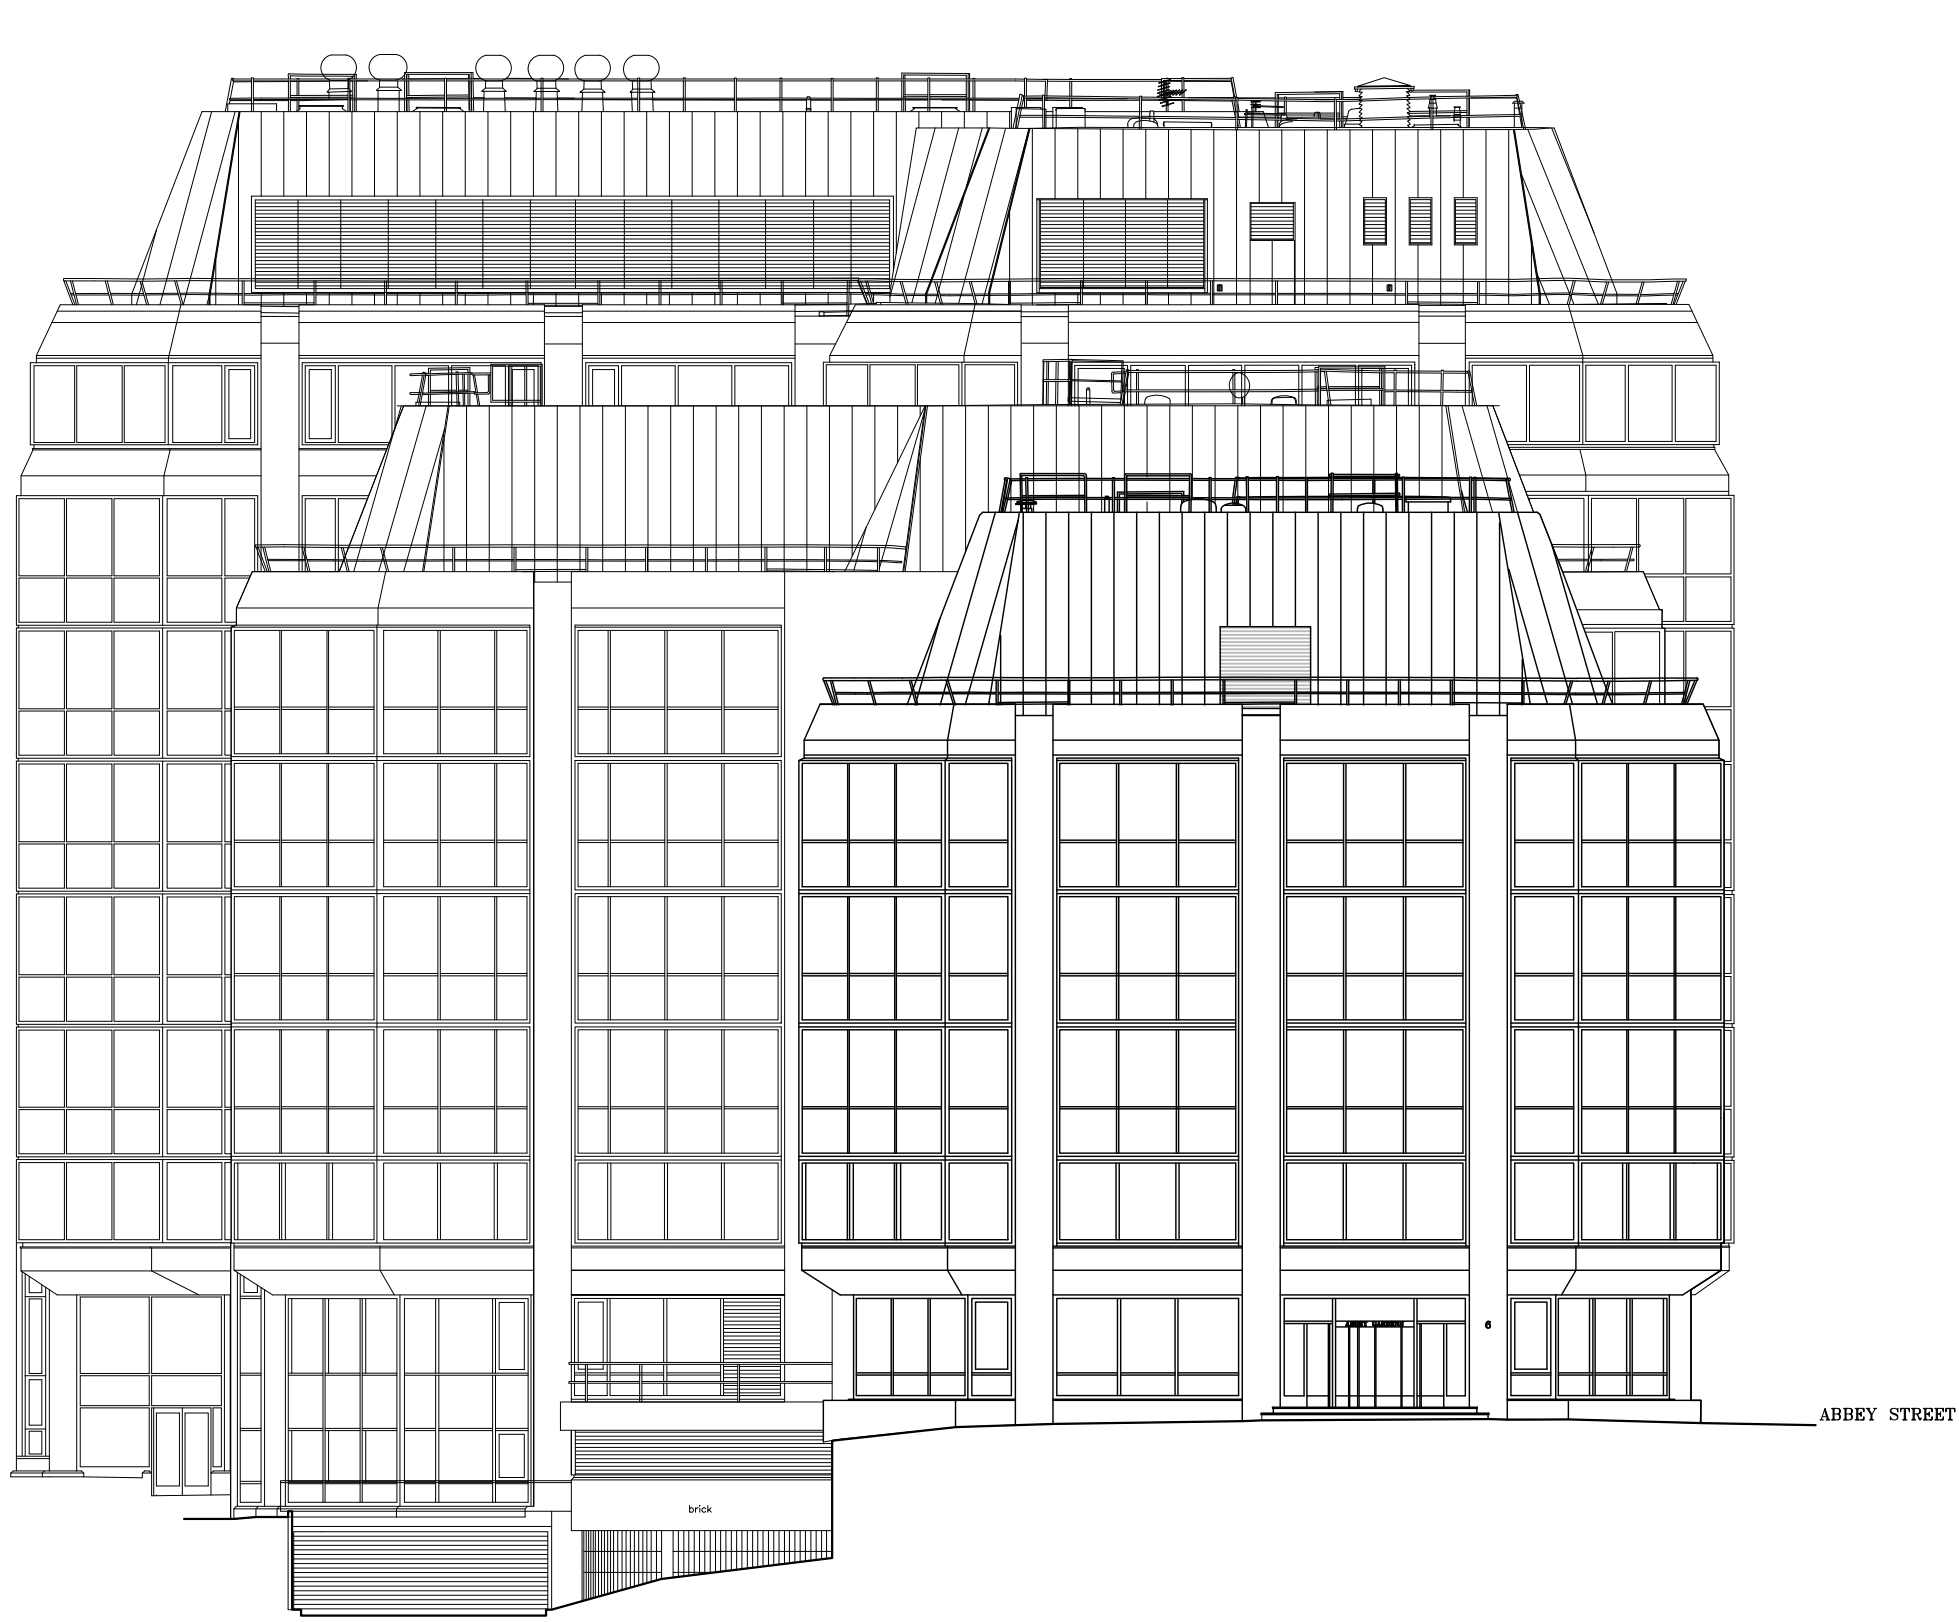

3. EXISTING NORTH ELEVATION
SCALE 1:200




2. EXISTING SOUTH ELEVATION
SCALE 1:200



4. EXISTING NORTH ELEVATION (SOUTH BLOCK)
SCALE 1:200

NOTES

DO NOT SCALE - USE FIGURED DIMENSIONS ONLY.
ALL DIMENSIONS TO BE CHECKED ON SITE PRIOR TO CONSTRUCTION AND ANY DISCREPANCIES TO BE HIGHLIGHTED BY CONTRACTOR.
THIS DRAWING IS TO BE READ IN CONJUNCTION WITH ALL RELEVANT SPECIFICATIONS AND DRAWINGS.
ALL LEVELS ARE TO FINISHED LEVELS UNLESS OTHERWISE INDICATED.

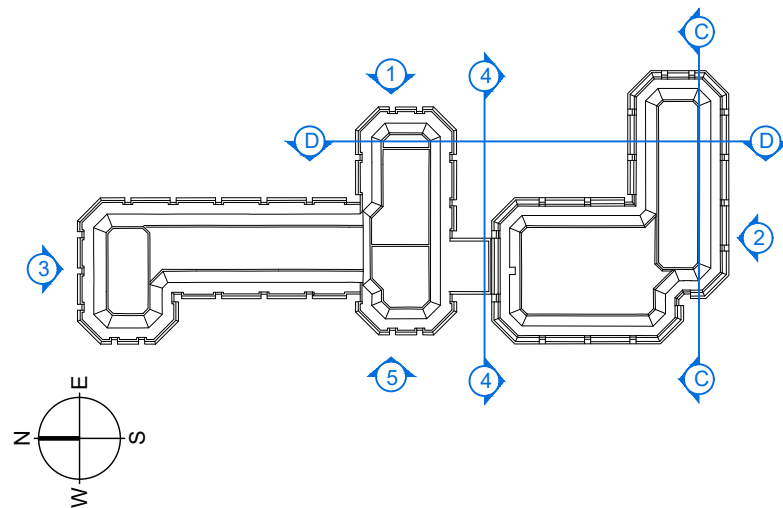


Drawing Status:	P L A N N I N G	
Revision:	Description:	Date:
P.01	Issued for Information	24.06.26
P.02	Issued for Information	08.09.26
P L A N N I N G		

SADAarchitecture

P : 26C George Street, St Albans, AL3 4ES
E : letterbox@sada-architecture.com
W : www.sada-architecture.com
T : 01 727 860810

Project: 24-013 Abbey Gardens
Drawing: Existing North & South Elevation
Date: 24.06.2026 drawn by: RN check: SMC
Scale: 1:200@A1 drwg no.: 16-251 rev. no.: P.02
© Copyright: This drawing or design may not be reproduced without permission.

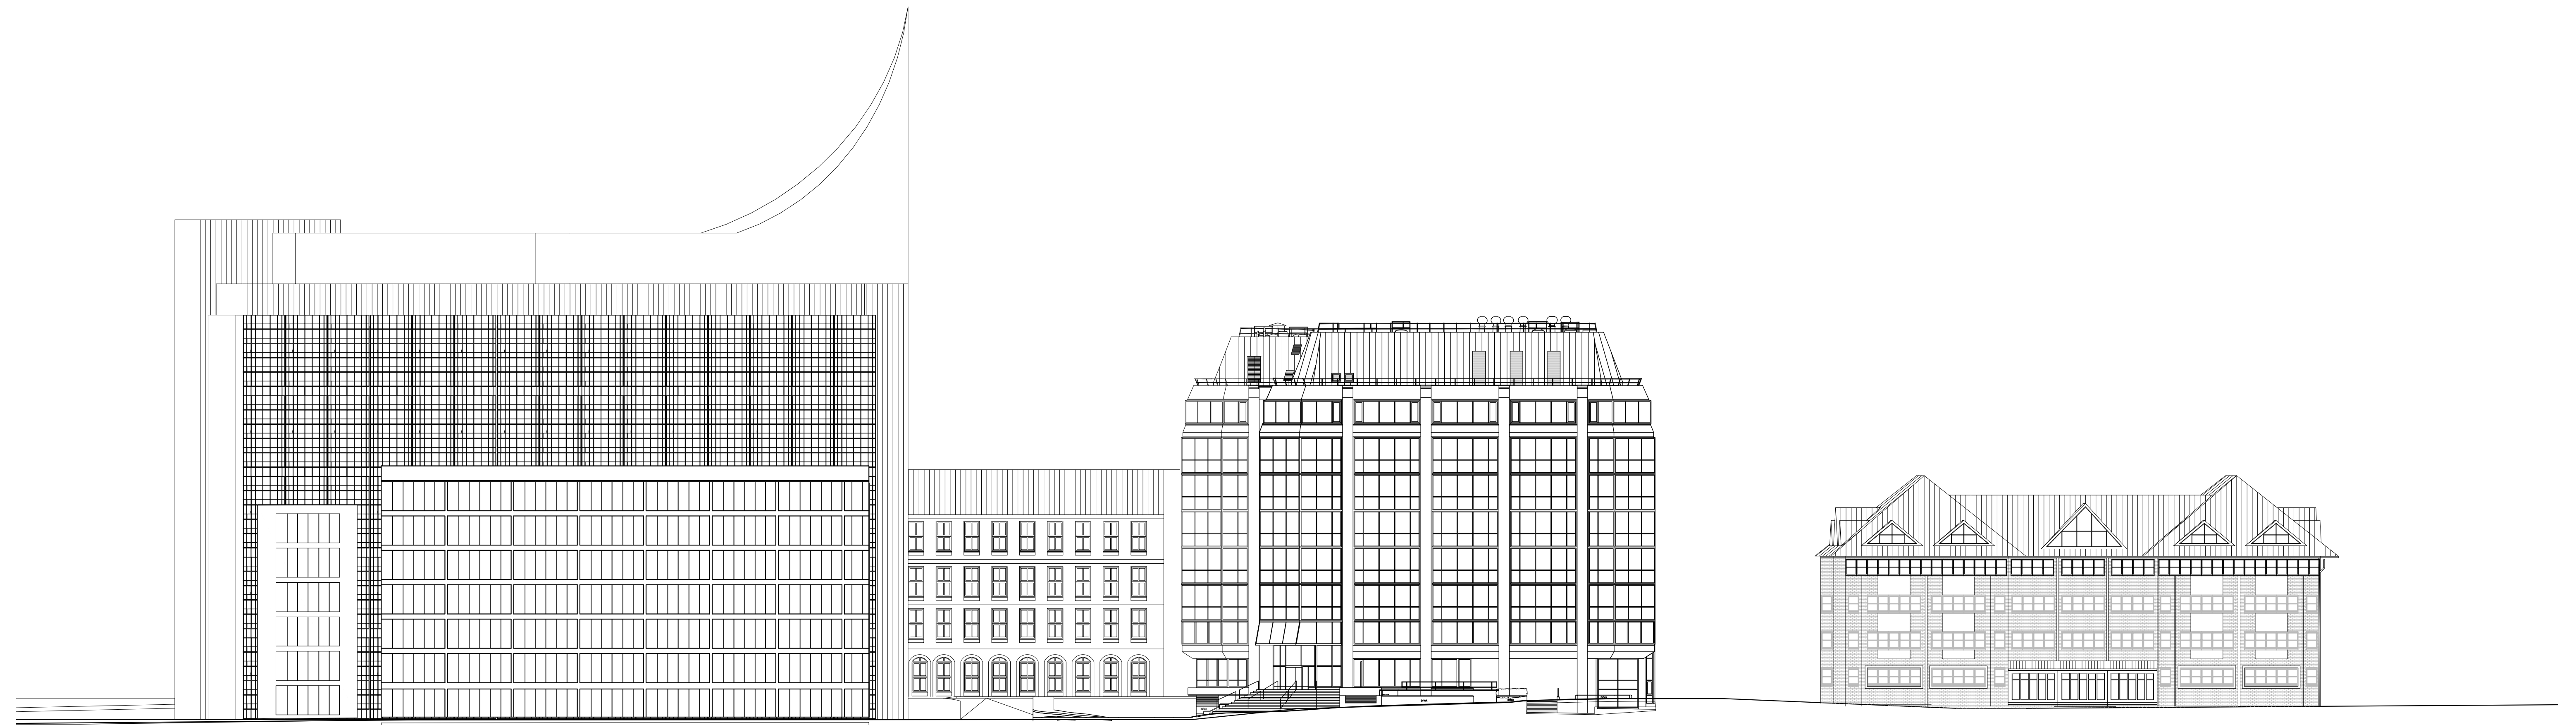

2. EXISITING SOUTH ELEVATION
SCALE 1:300


NOTES

DO NOT SCALE - USE FIGURED DIMENSIONS ONLY.

ALL DIMENSIONS TO BE CHECKED ON SITE PRIOR TO CONSTRUCTION AND ANY DISCREPANCIES TO BE HIGHLIGHTED BY CONTRACTOR.

THIS DRAWING IS TO BE READ IN CONJUNCTION WITH ALL RELEVANT SPECIFICATIONS AND DRAWINGS.

ALL LEVELS ARE TO FINISHED LEVELS UNLESS OTHERWISE INDICATED.

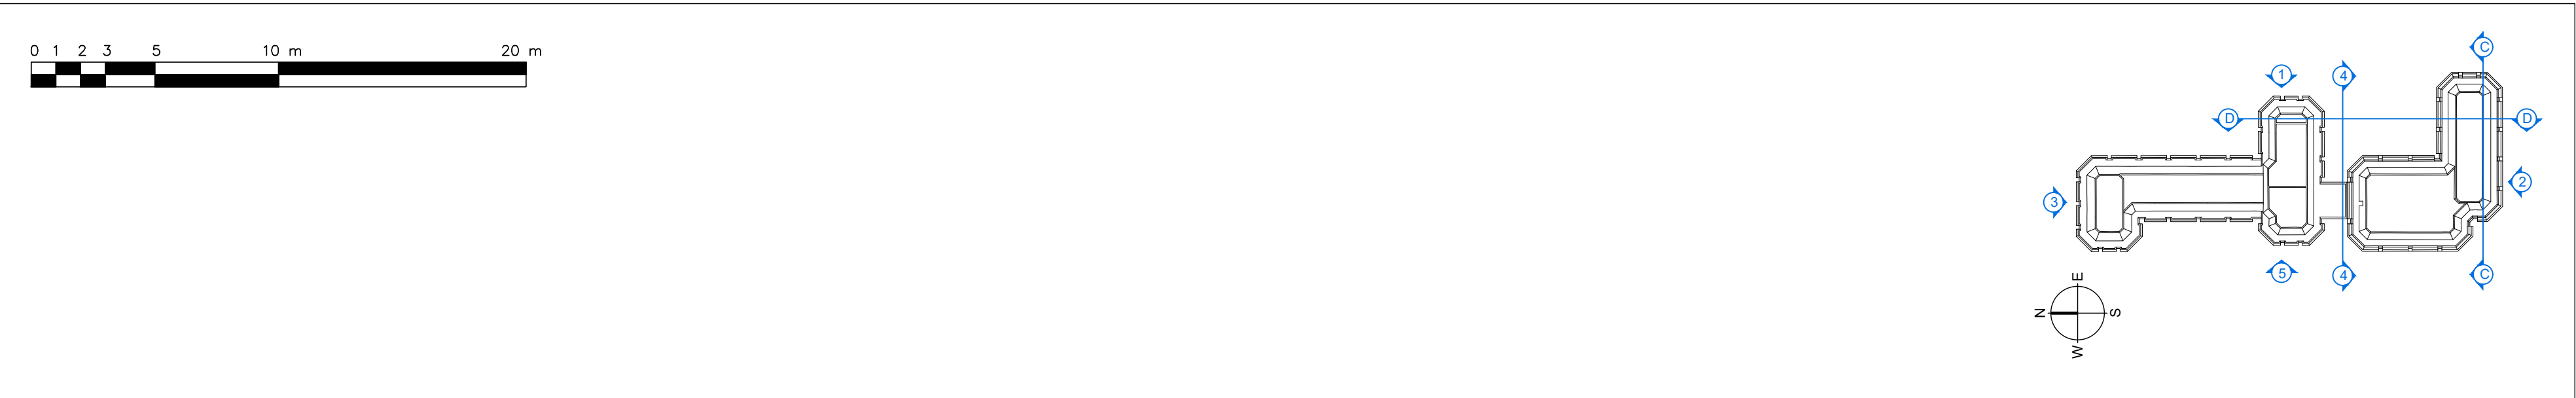


Drawing Status:	P L A N N I N G	
Revision:	Description:	Date:
P.01	Issued for Information	08.09.26
P L A N N I N G		

SADAarchitecture


P : 26C George Street, St Albans, AL3 4ES
E : letterbox@sada-architecture.com
W : www.sada-architecture.com
T : 01 727 860810

Project: 24-013 Abbey Gardens
Drawing: Existing South Streetscene Elevation
Date: 24.06.2026 drawn by: RN check: CC
Scale: 1:300@A1 drwg no.: 16-255 rev. no.: P.01
© Copyright: This drawing or design may not be reproduced without permission.

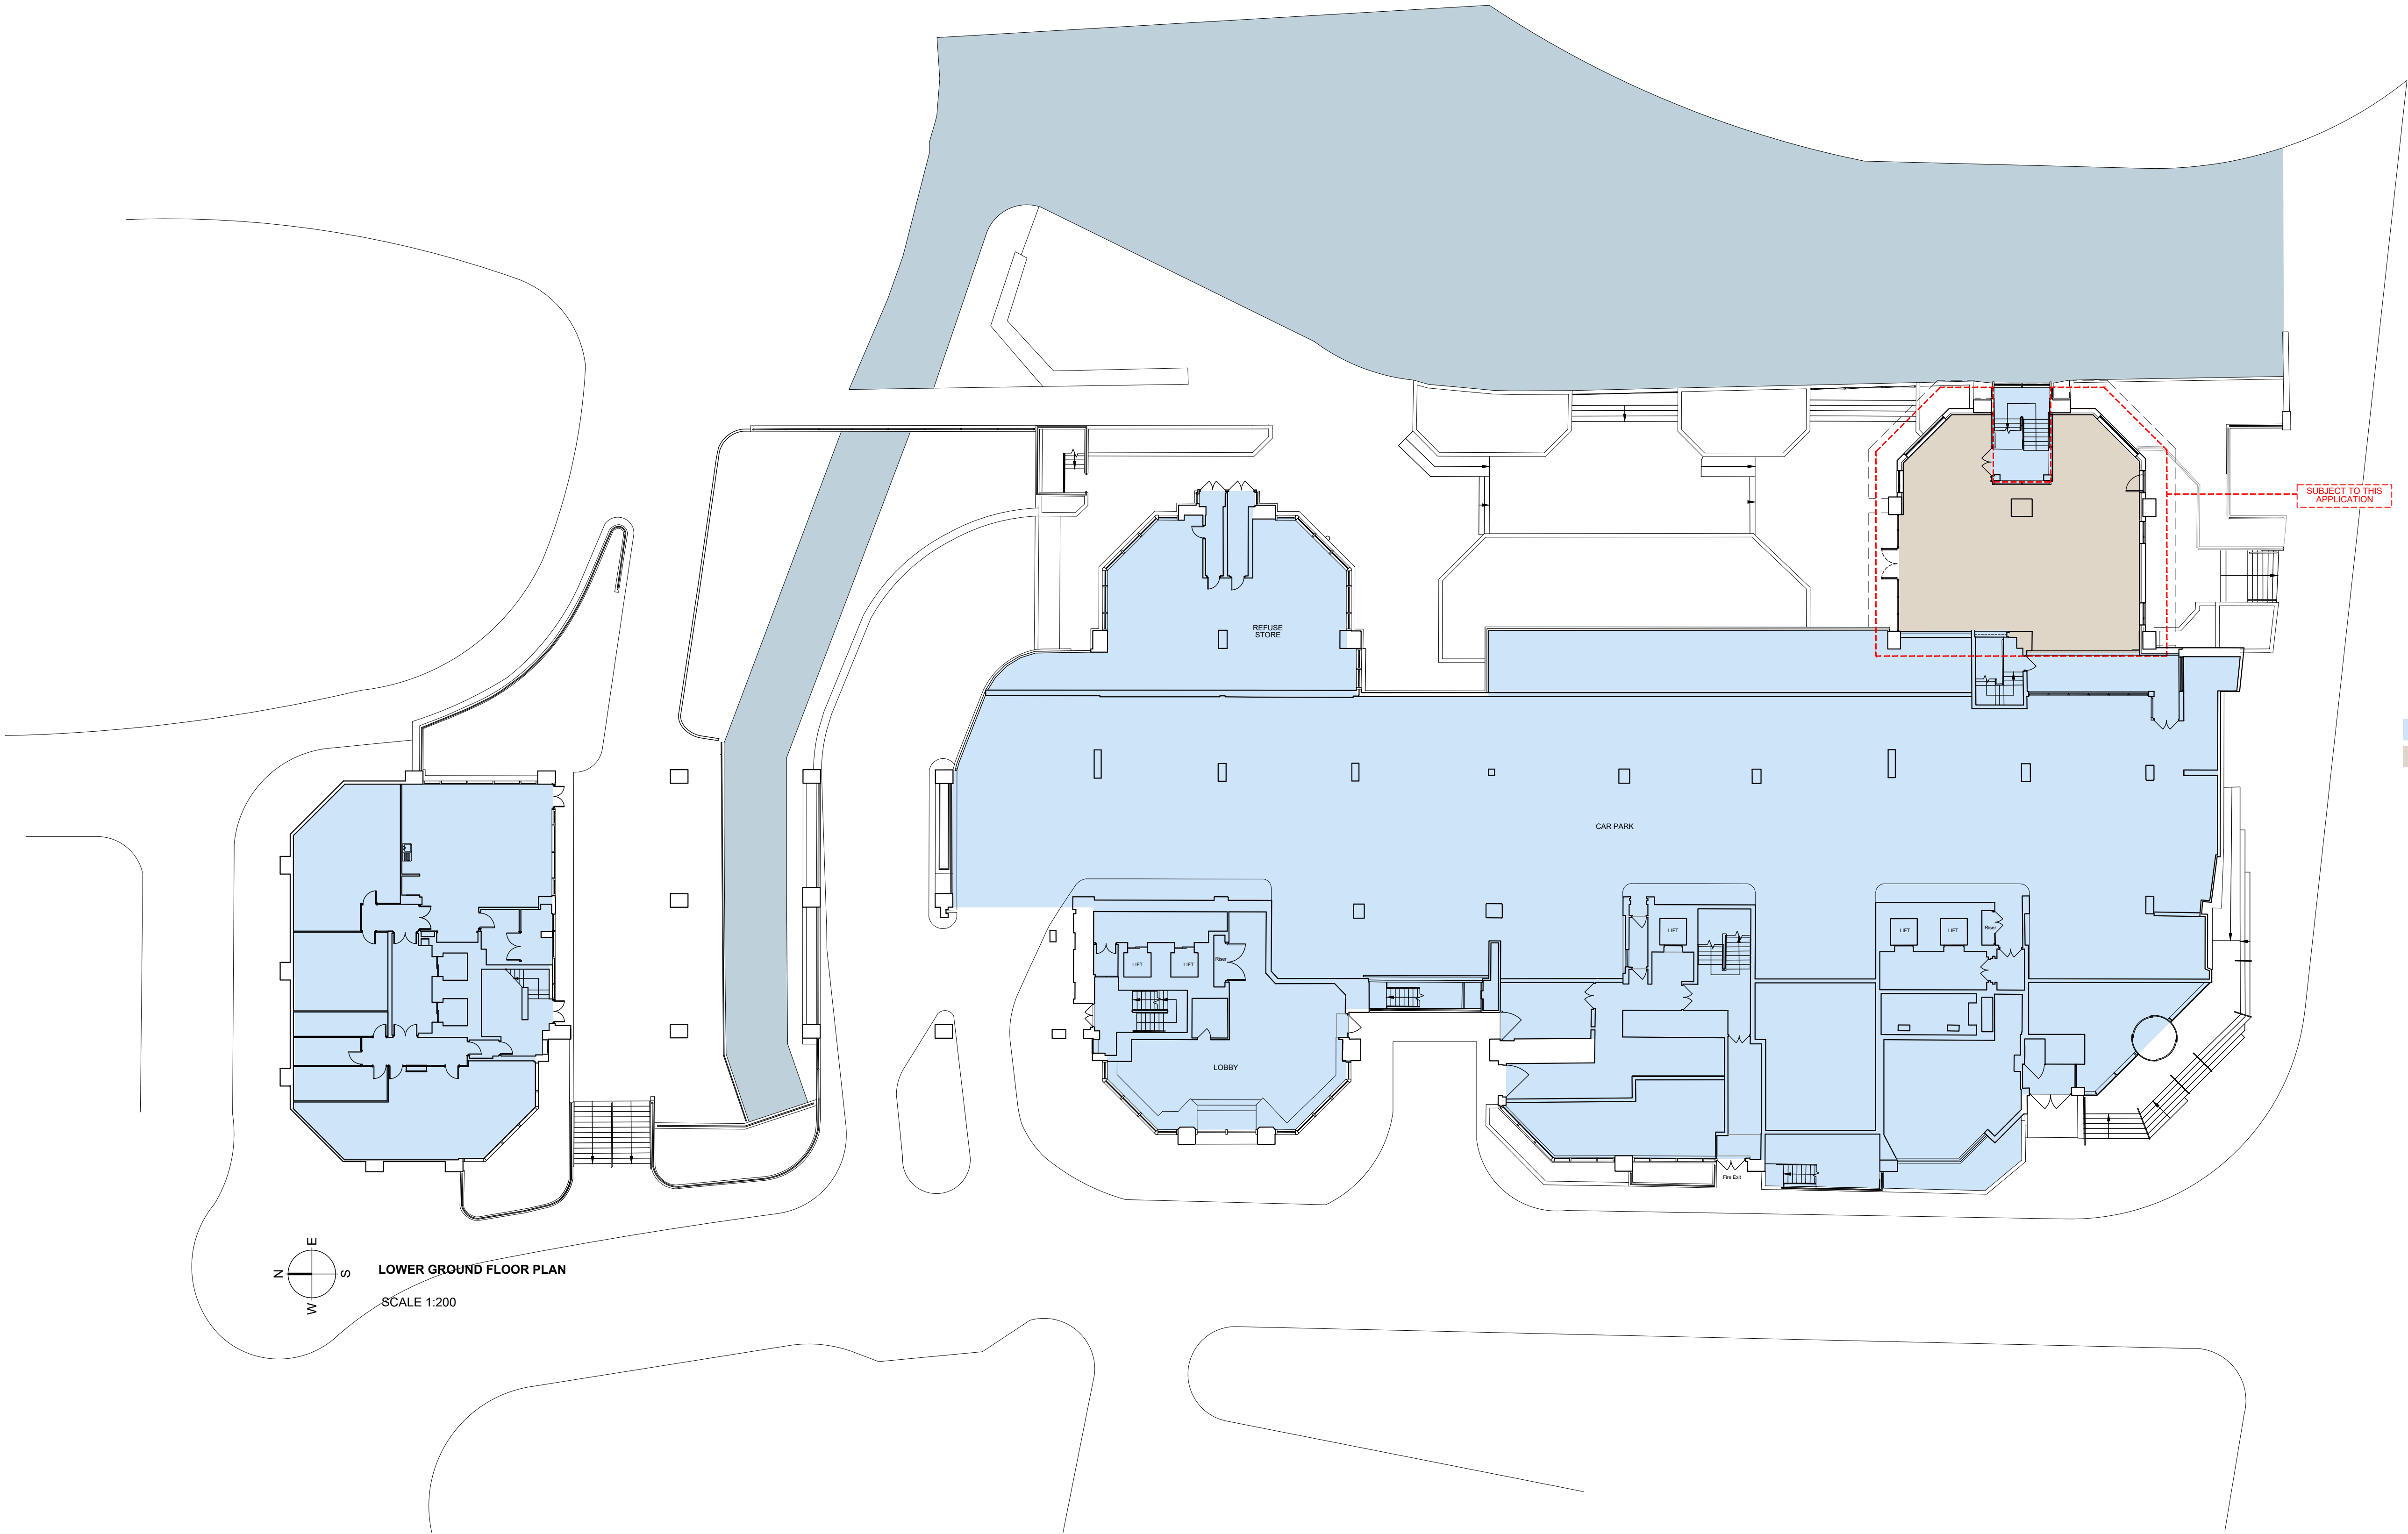

Lower Ground Floor
Existing GIA: 2168 sqm
New GIA: 172 sqm
Total GIA : 2340 sqm

LOWER GROUND FLOOR PLAN
SCALE 1:200

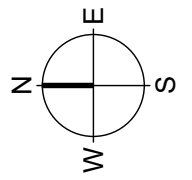



NOTES

DO NOT SCALE - USE FIGURED DIMENSIONS ONLY.

ALL DIMENSIONS TO BE CHECKED ON SITE PRIOR TO CONSTRUCTION AND ANY DISCREPANCIES TO BE HIGHLIGHTED BY CONTRACTOR.

THIS DRAWING IS TO BE READ IN CONJUNCTION WITH ALL RELEVANT SPECIFICATIONS AND DRAWINGS.

ALL LEVELS ARE TO FINISHED LEVELS UNLESS OTHERWISE INDICATED.

 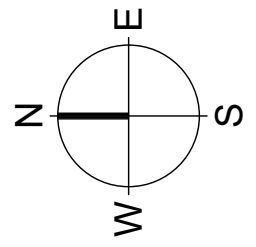


Drawing Status:	P L A N N I N G	
Revision:	Description:	Date:
P.01	Issued for Information	18.09.26
P L A N N I N G		

SADAarchitecture


P : 26C George Street, St Albans, AL3 4ES
E : letterbox@sada-architecture.com
W : www.sada-architecture.com
T : 01 727 860810

Project: 24-013 Abbey Gardens
Drawing: Proposed Lower Ground Floor Plan
Date: 24.06.26 drawn by: RN check: CC
Scale: 1:200@A1 drwg no.: 16-309 rev. no.: P.01

© Copyright: This drawing or design may not be reproduced without permission.

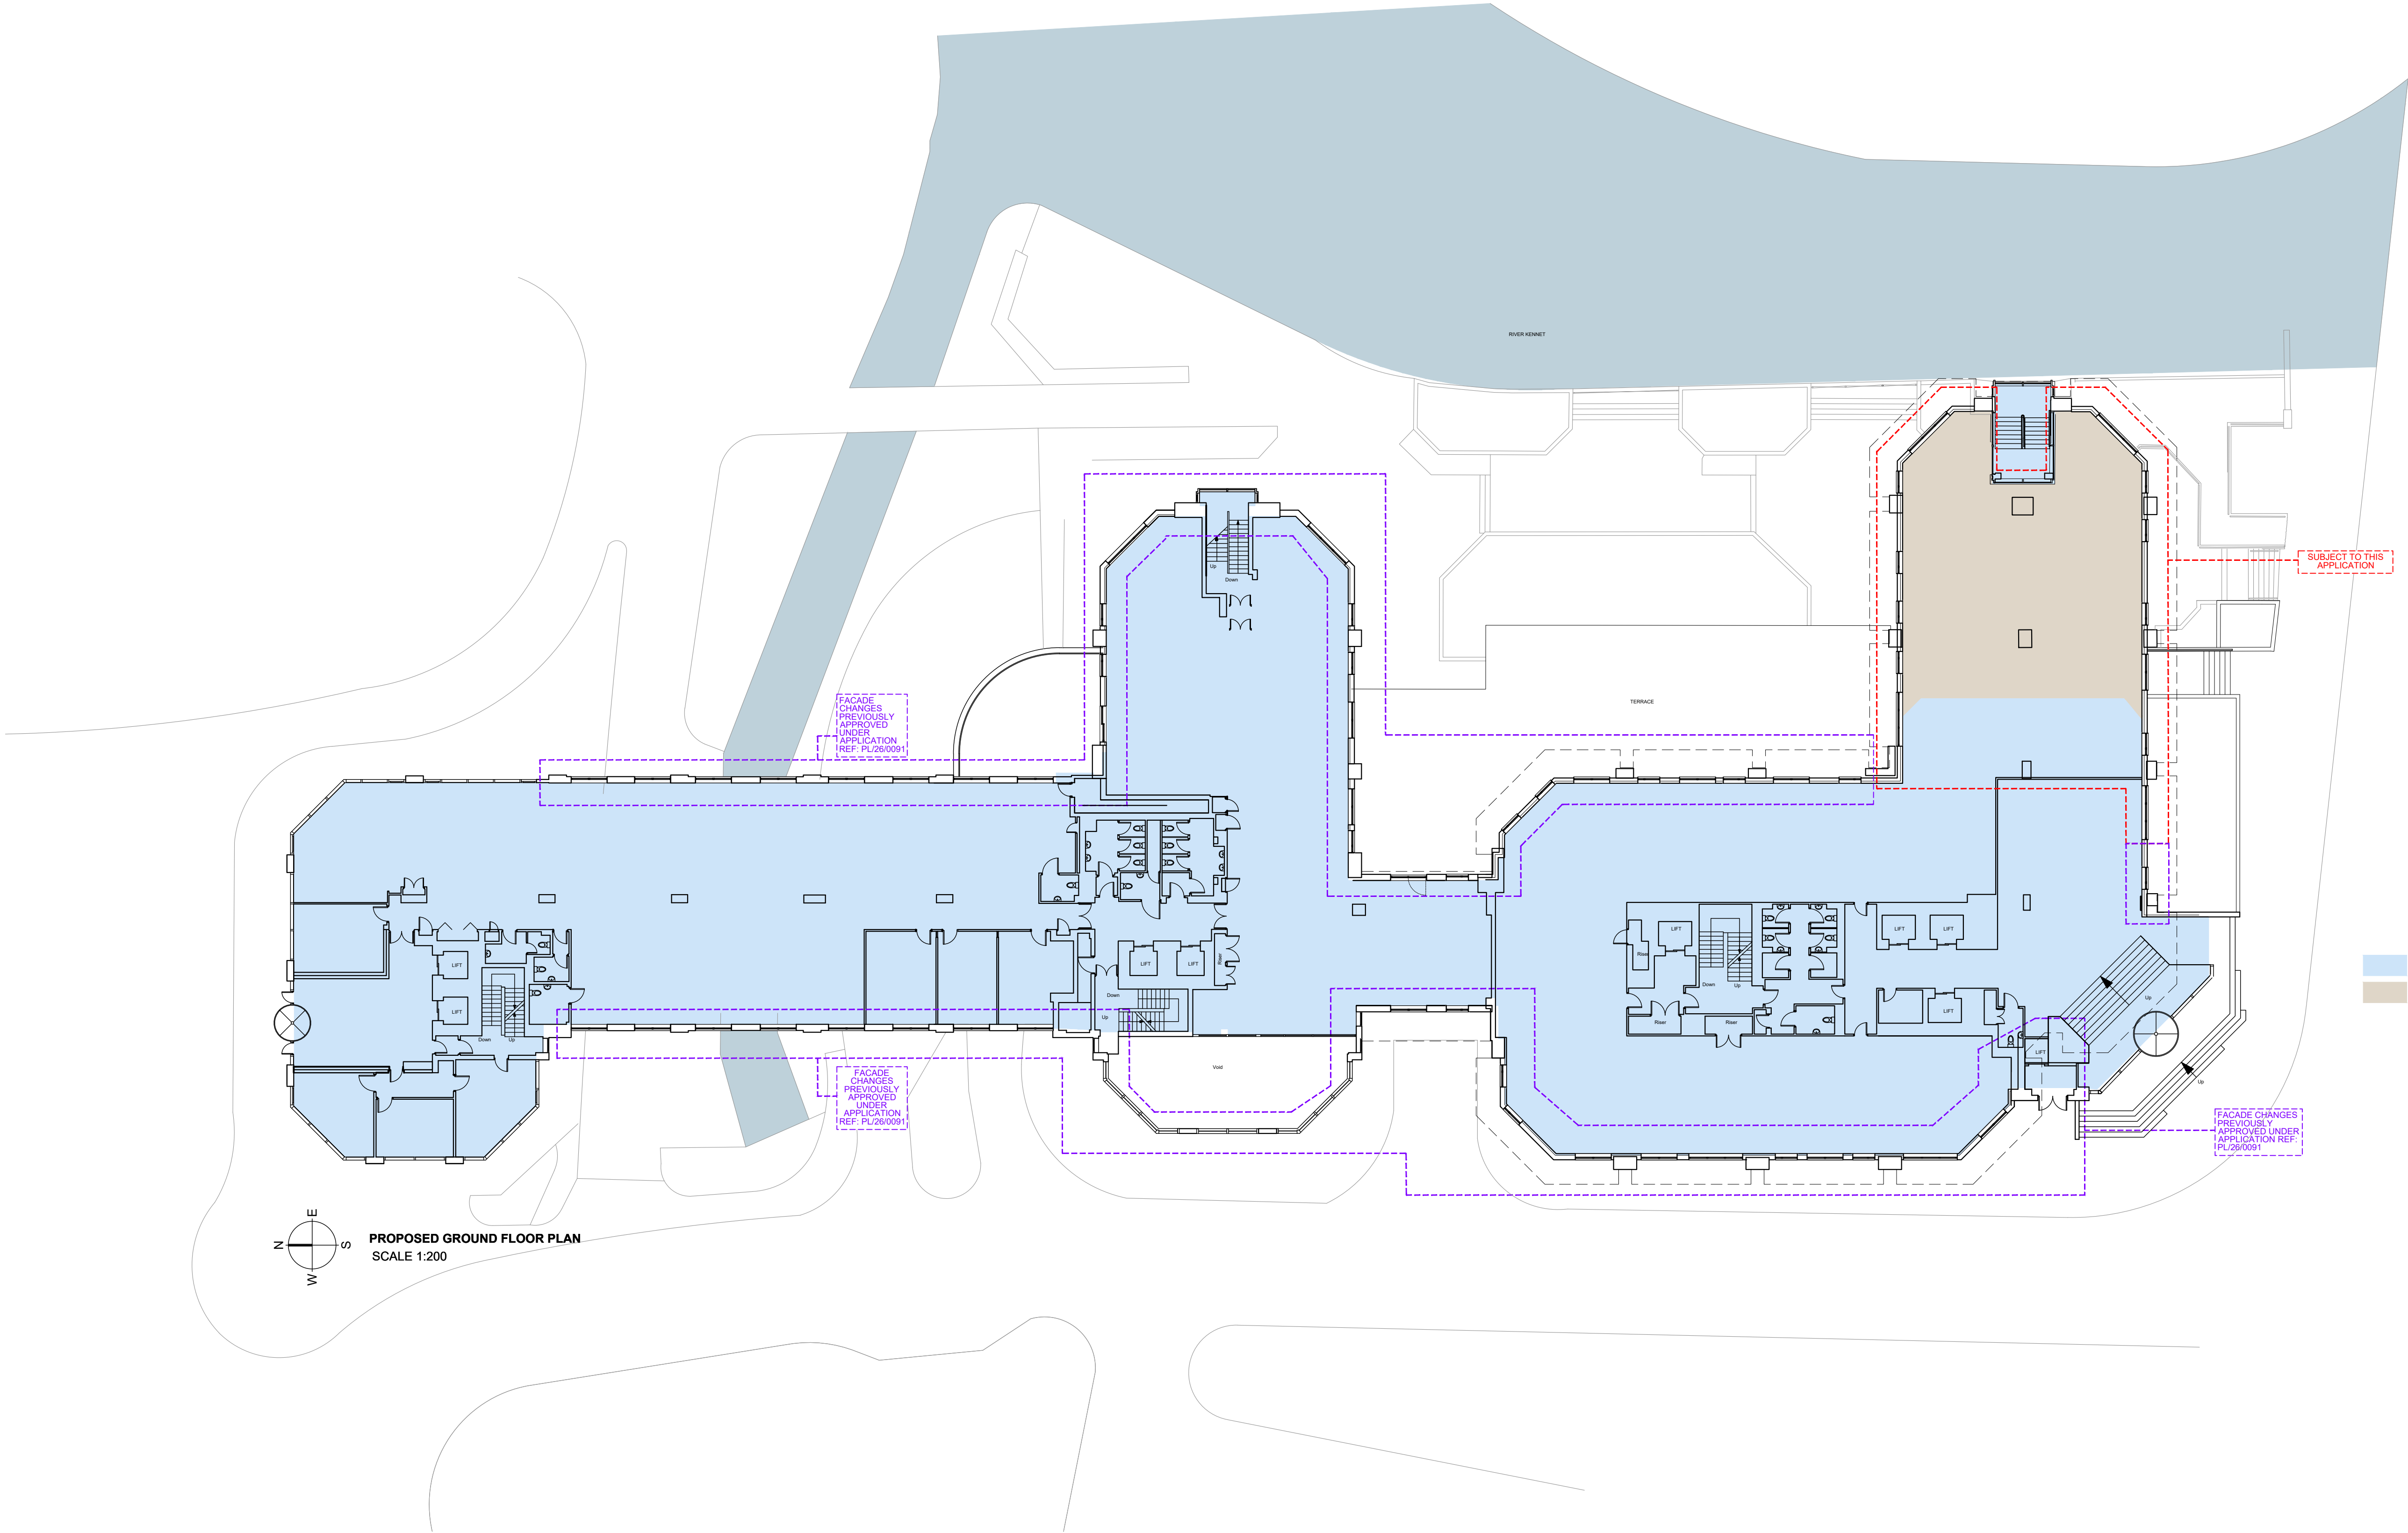



Ground Floor
Existing GIA: 1979 sqm
New GIA: 201 sqm
Total GIA : 2180 sqm

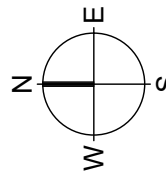

PROPOSED GROUND FLOOR PLAN
SCALE 1:200

NOTES

DO NOT SCALE - USE FIGURED DIMENSIONS ONLY.
ALL DIMENSIONS TO BE CHECKED ON SITE PRIOR TO CONSTRUCTION AND ANY DISCREPANCIES TO BE HIGHLIGHTED BY CONTRACTOR.
THIS DRAWING IS TO BE READ IN CONJUNCTION WITH ALL RELEVANT SPECIFICATIONS AND DRAWINGS.
ALL LEVELS ARE TO FINISHED LEVELS UNLESS OTHERWISE INDICATED.

 
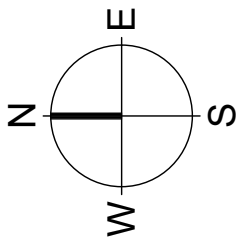


Drawing Status:	P L A N N I N G	
Revision:	Description:	Date:
P.01	Issued for Information	24.06.26
P.02	Issued for Information	18.09.26
P L A N N I N G		

SADAarchitecture

P : 26C George Street, St Albans, AL3 4ES
E : letterbox@sada-architecture.com
W : www.sada-architecture.com
T : 01 727 860810



Project: 24-013 Abbey Gardens
Drawing: Proposed Ground Floor Plan
Date: 24.06.26 drawn by: RN check: CC
Scale: 1:200@A1 dwg no.: 16-310 rev. no.: P.02
© Copyright: This drawing or design may not be reproduced without permission.

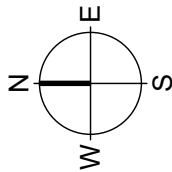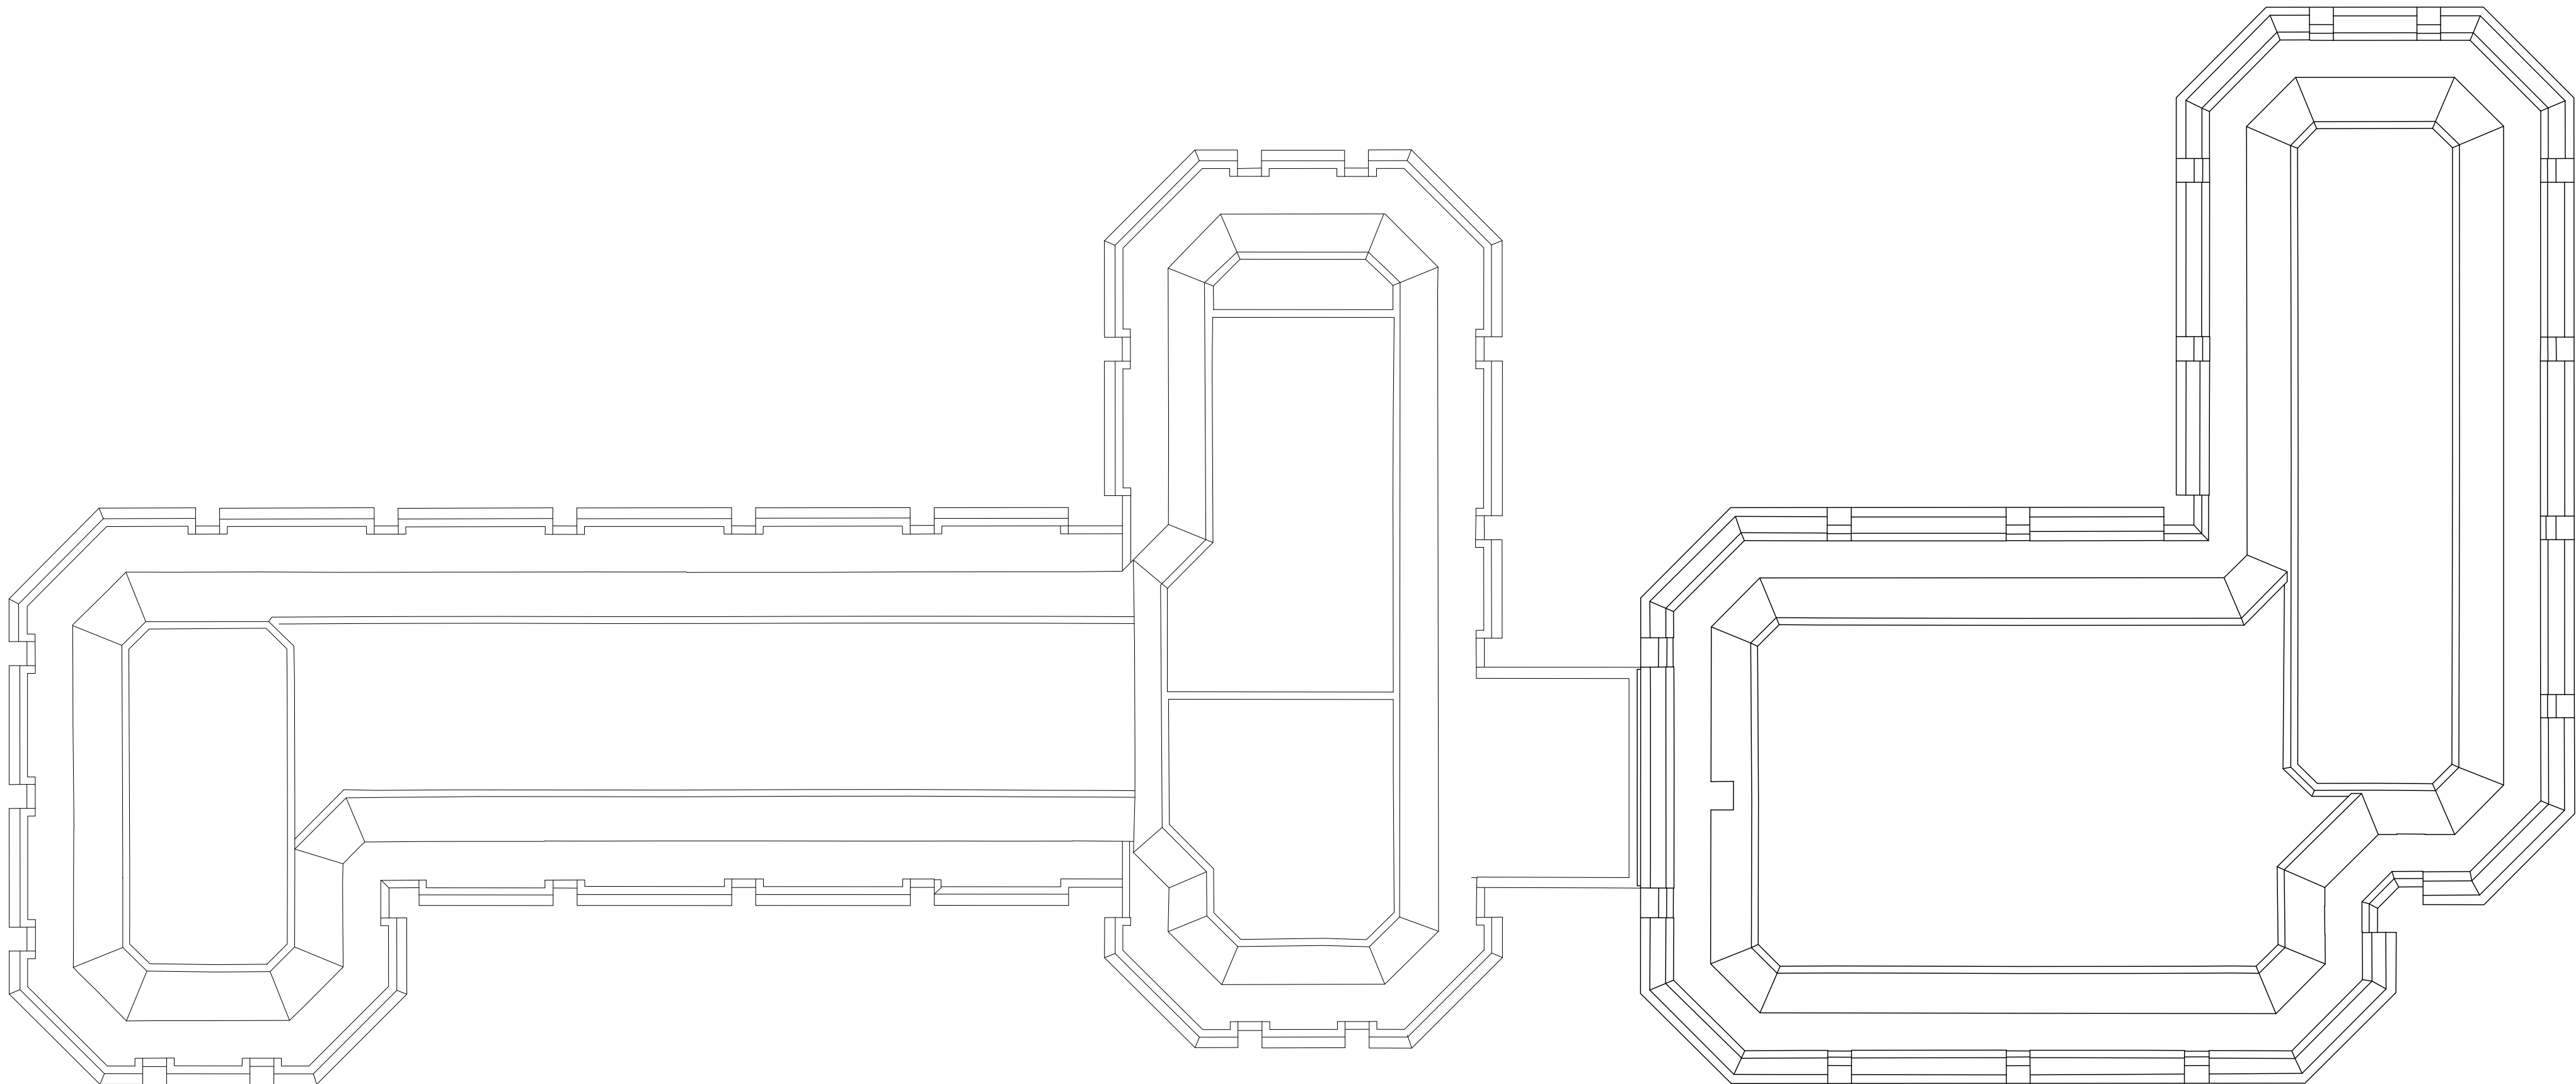

PROPOSED ROOF PLAN
SCALE 1:300

NOTES

DO NOT SCALE - USE FIGURED DIMENSIONS ONLY.
ALL DIMENSIONS TO BE CHECKED ON SITE PRIOR TO CONSTRUCTION AND ANY DISCREPANCIES TO BE HIGHLIGHTED BY CONTRACTOR.
THIS DRAWING IS TO BE READ IN CONJUNCTION WITH ALL RELEVANT SPECIFICATIONS AND DRAWINGS.
ALL LEVELS ARE TO FINISHED LEVELS UNLESS OTHERWISE INDICATED.

 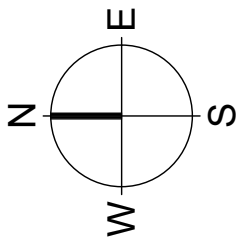


Drawing Status:	P L A N N I N G	
Revision:	Description:	Date:
P.01	Issued for Information	24.06.26
P L A N N I N G		


SADAarchitecture

P : 26C George Street, St Albans, AL3 4ES
E : letterbox@sada-architecture.com
W : www.sada-architecture.com
T : 01 727 860810

Project: 24-013 Abbey Gardens
Drawing: Proposed Roof Plan
Date: 24.06.26 drawn by: RN check: CC
Scale: 1:200@A1 drwg no.: 16-318 rev. no.: P.01
© Copyright: This drawing or design may not be reproduced without permission.

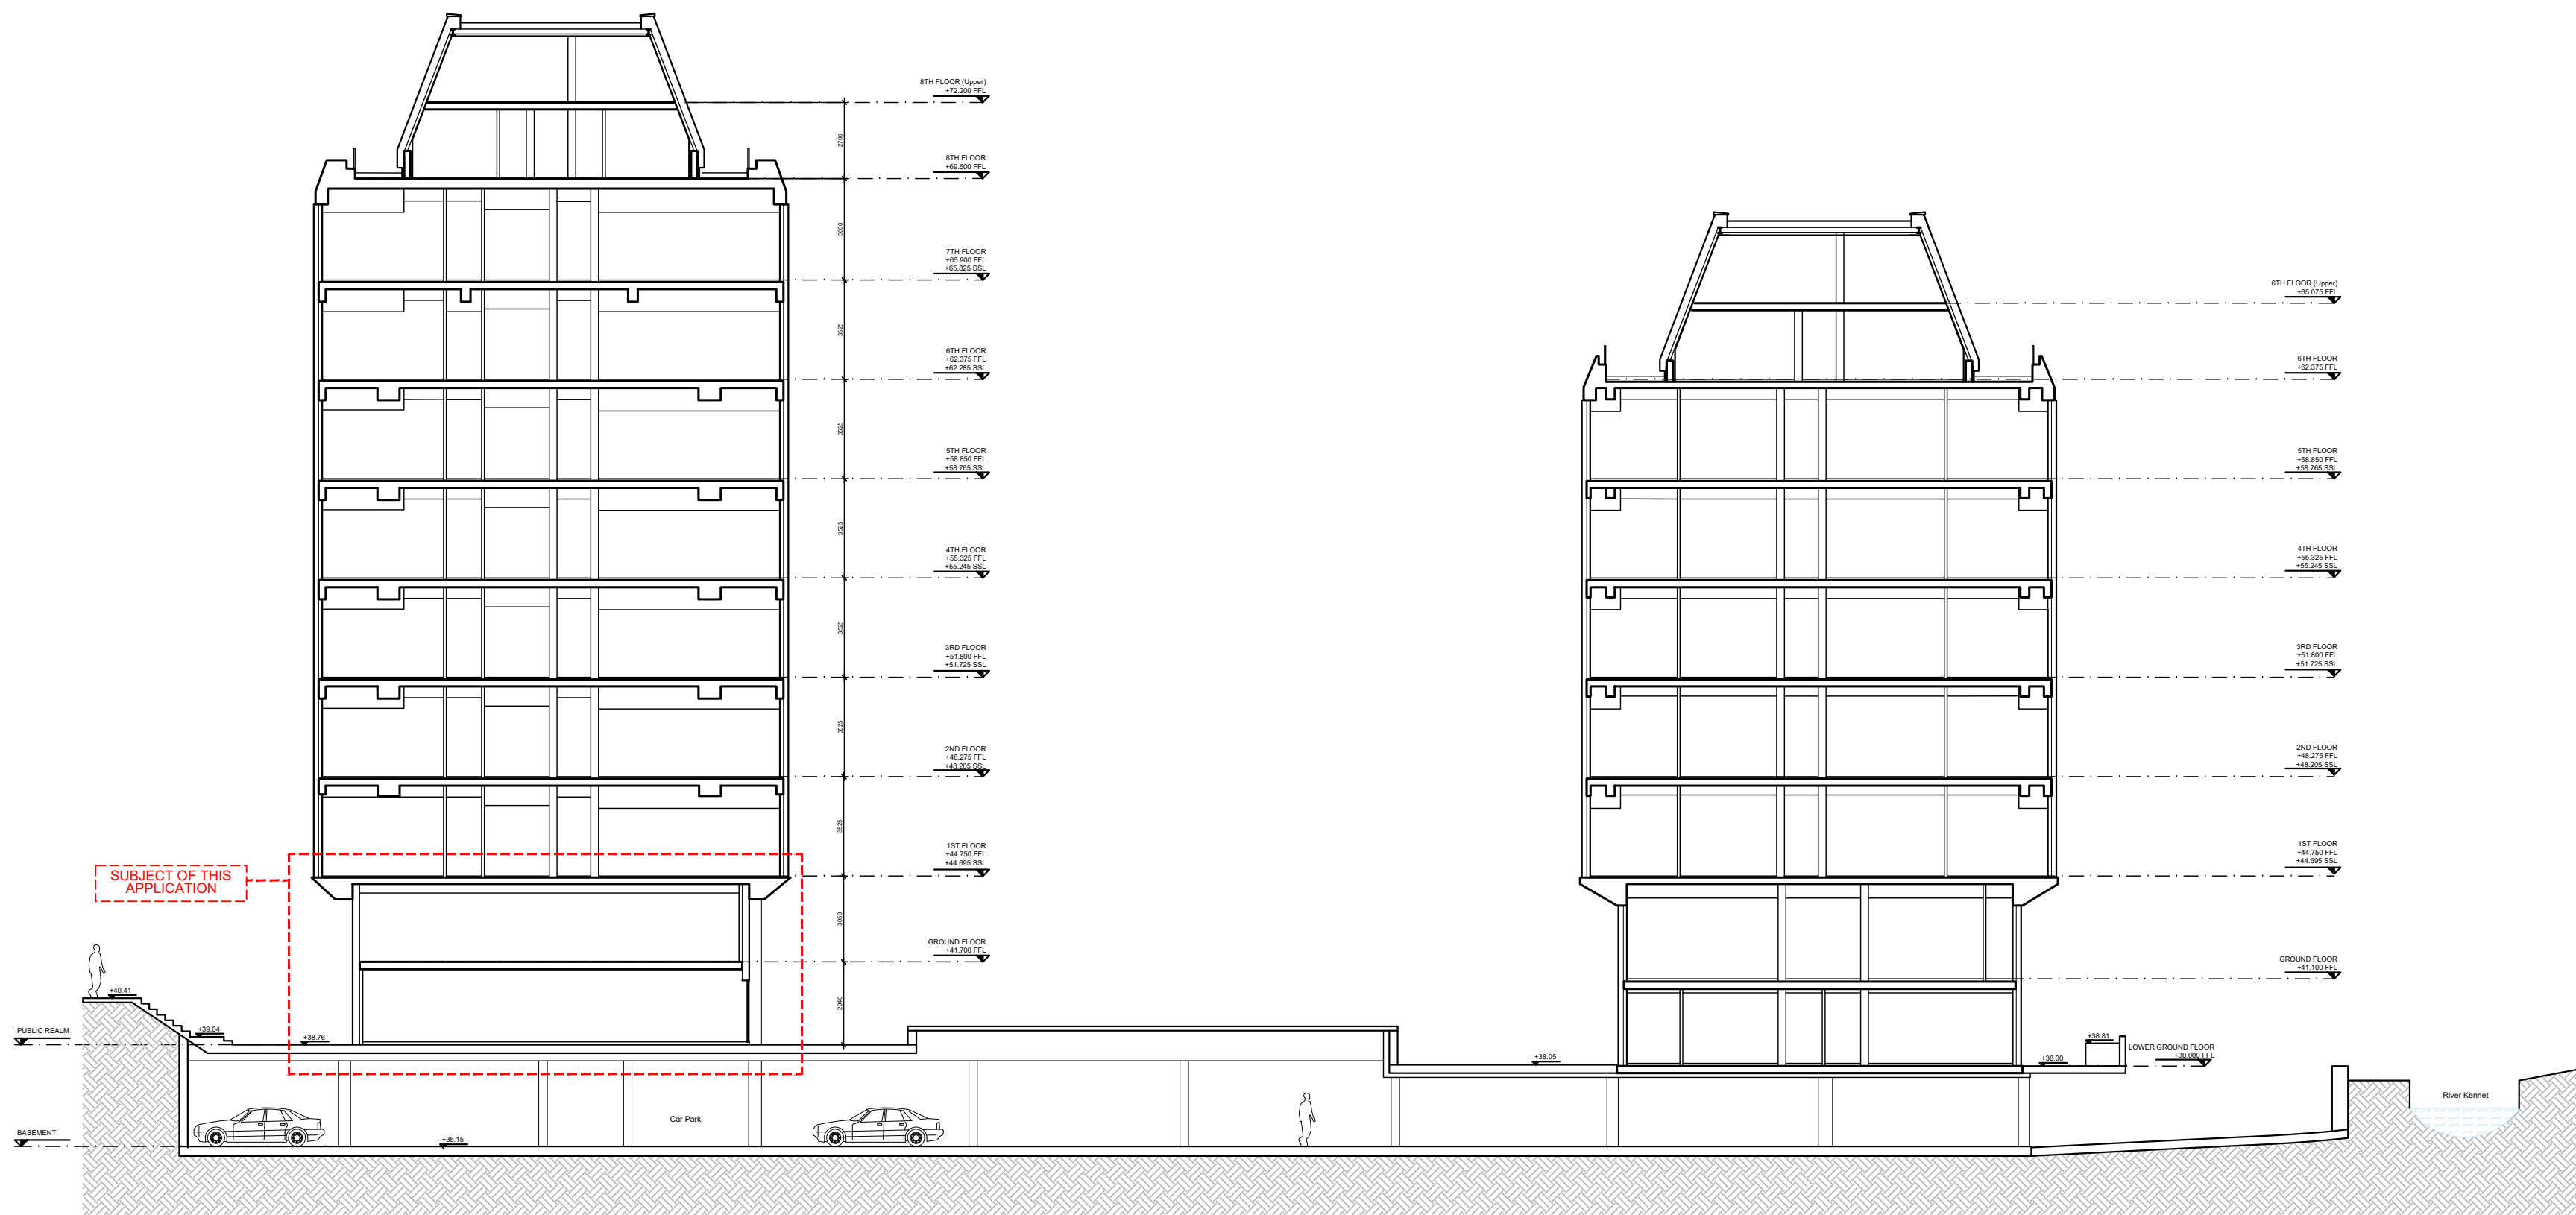

SECTION DD

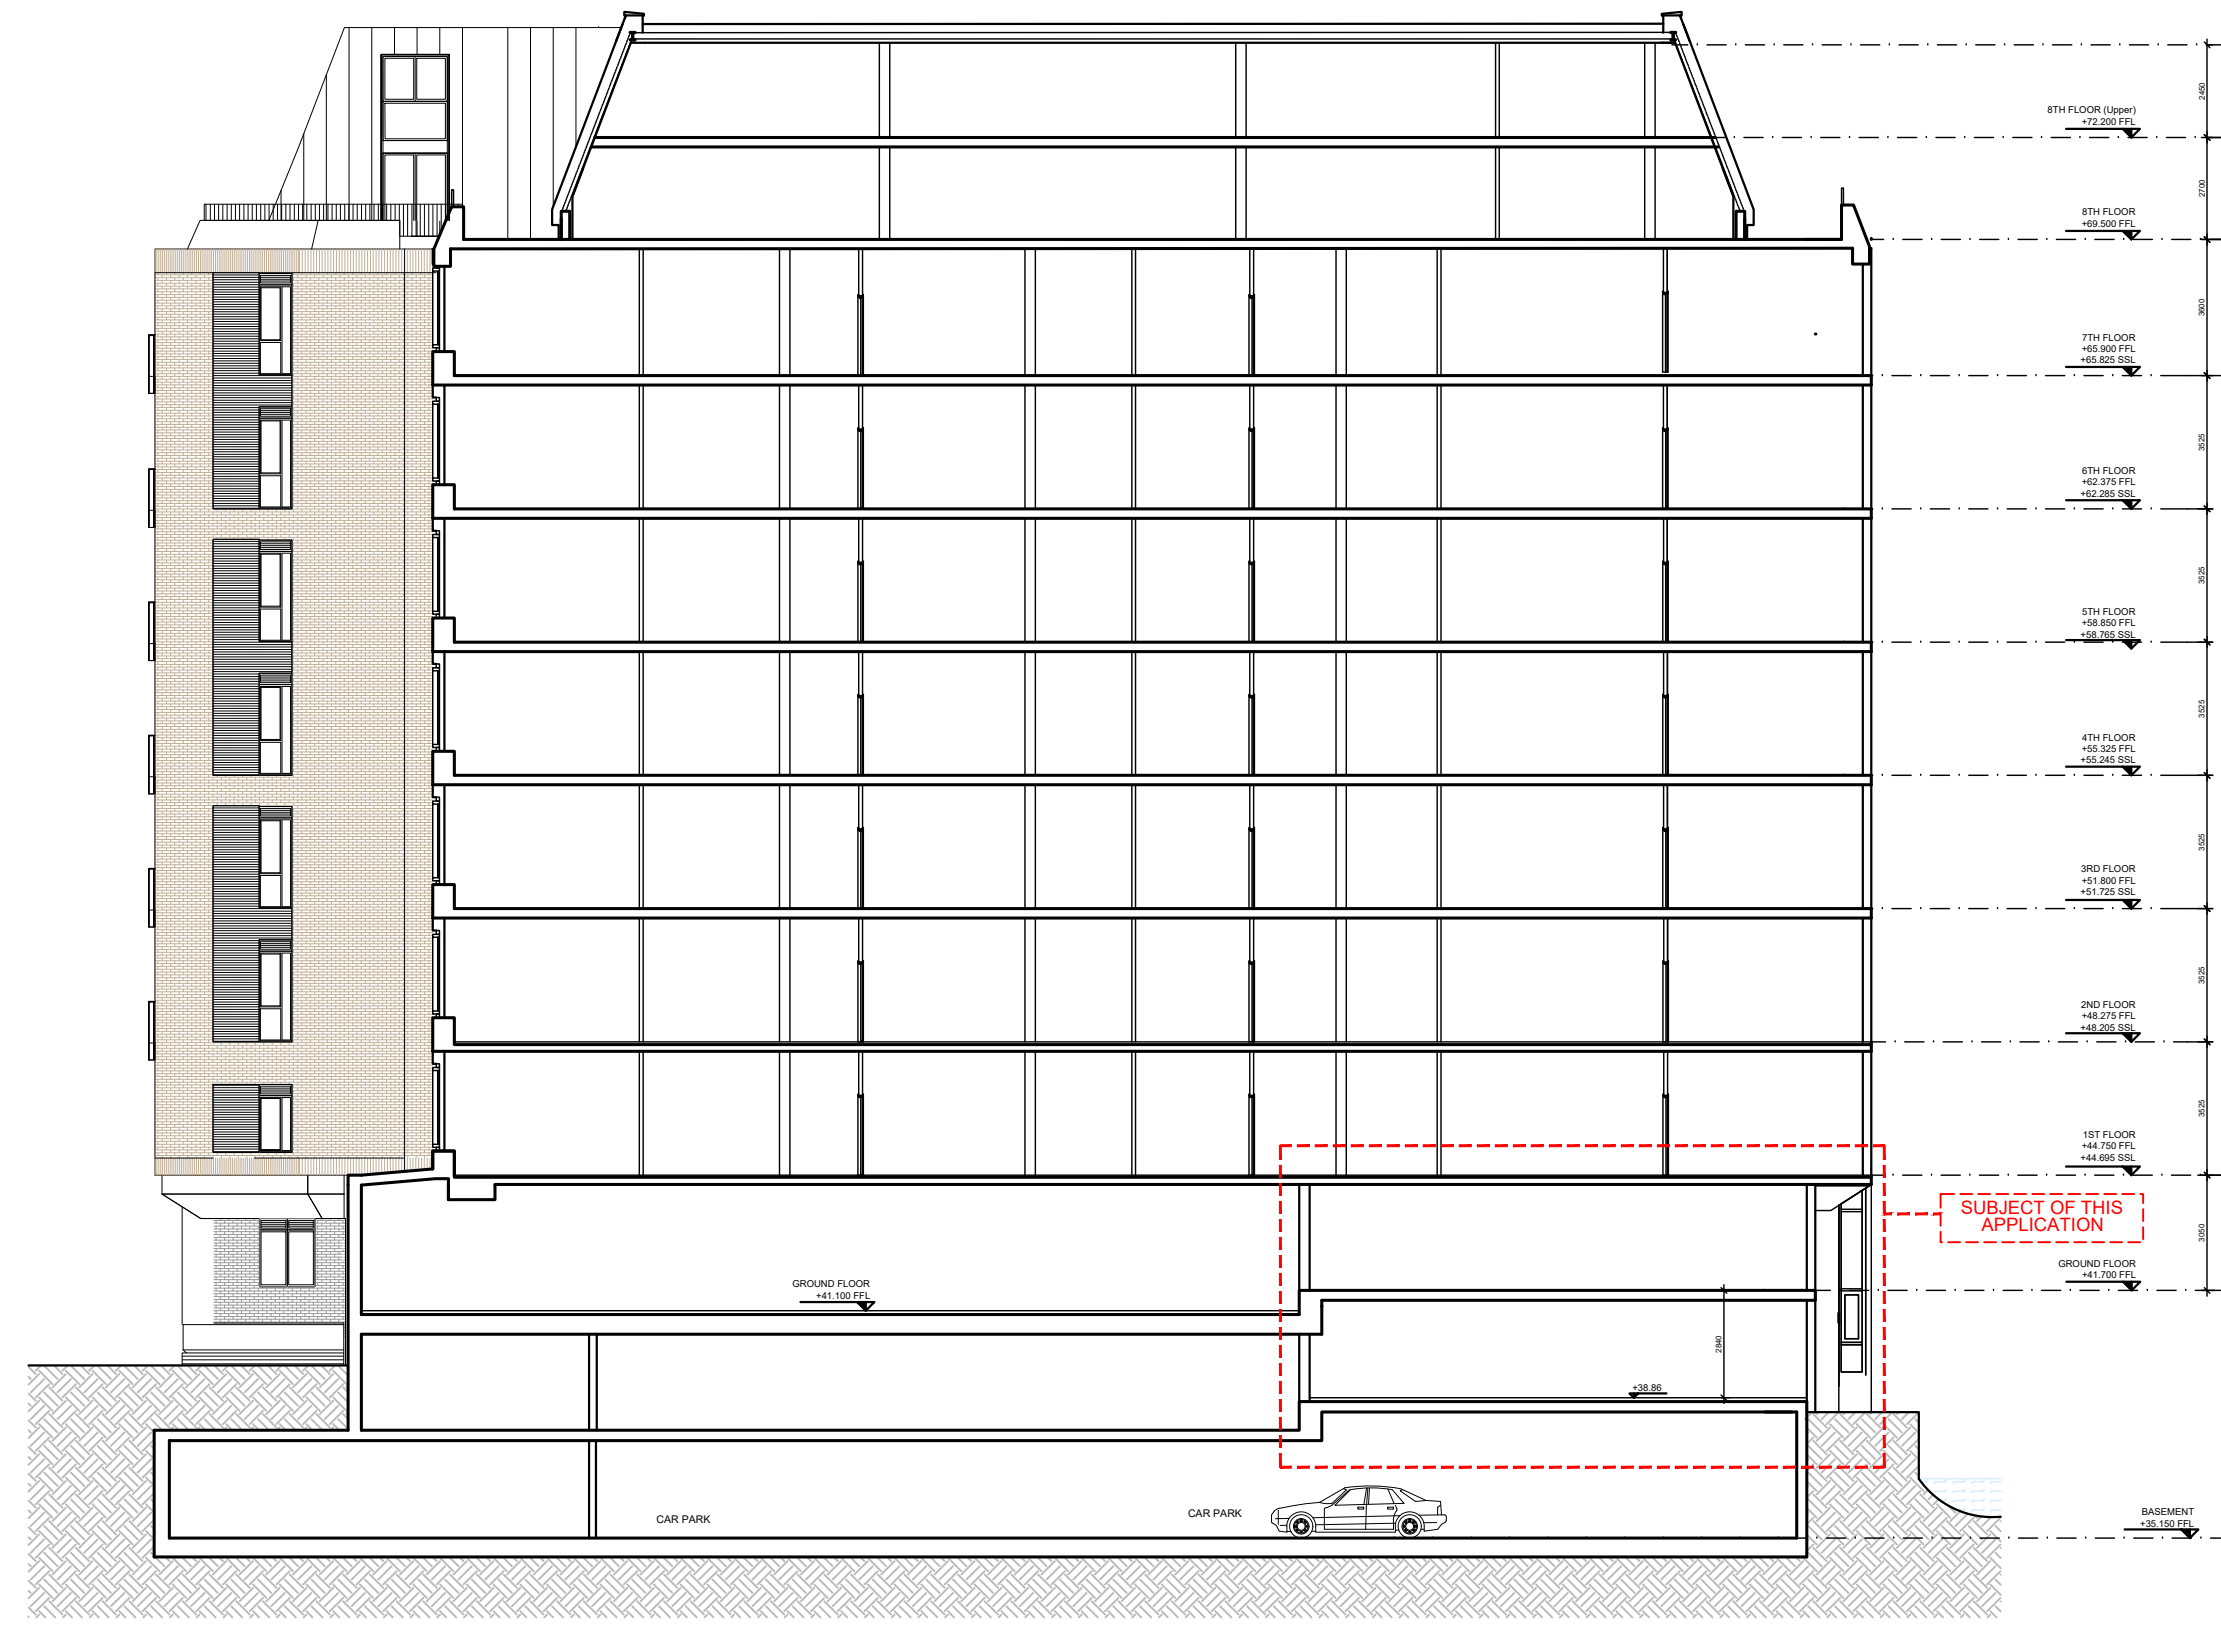

SECTION CC

NOTES

DO NOT SCALE - USE FIGURED DIMENSIONS ONLY.

ALL DIMENSIONS TO BE CHECKED ON SITE PRIOR TO CONSTRUCTION AND ANY DISCREPANCIES TO BE HIGHLIGHTED BY CONTRACTOR.

THIS DRAWING IS TO BE READ IN CONJUNCTION WITH ALL RELEVANT SPECIFICATIONS AND DRAWINGS.

ALL LEVELS ARE TO FINISHED LEVELS UNLESS OTHERWISE INDICATED.



Drawing Status:	P L A N N I N G	
Revision:	Description:	Date:
P.01	Issued for Information	18.09.26
P L A N N I N G		

SADAarchitecture

P : 26C George Street, St Albans, AL3 4ES

E : letterbox@sada-architecture.com

W : www.sada-architecture.com

T : 01 727 860810

Project: 24-013 Abbey Gardens

Drawing: Proposed Section

Date: 24.06.2026 drawn by: RN check: CC

Scale: 1:200@A1 drwg no.: 16-400 rev. no.: P.01

© Copyright: This drawing or design may not be reproduced without permission.



5. PROPOSED WEST ELEVATION
SCALE 1:200



1. PROPOSED EAST ELEVATION
SCALE 1:200

NOTES

DO NOT SCALE - USE FIGURED DIMENSIONS ONLY.



ALL DIMENSIONS TO BE CHECKED ON SITE PRIOR TO CONSTRUCTION AND ANY DISCREPANCIES TO BE HIGHLIGHTED BY CONTRACTOR.

THIS DRAWING IS TO BE READ IN CONJUNCTION WITH ALL RELEVANT SPECIFICATIONS AND DRAWINGS.

ALL LEVELS ARE TO FINISHED LEVELS UNLESS OTHERWISE INDICATED.

LEGEND

- 01(C) - Brick Finish - (Staffordshire Blue Smooth)
- 02 - Aluminium Framed Windows - Dark Grey finish
- 03 - Existing finish to be retained

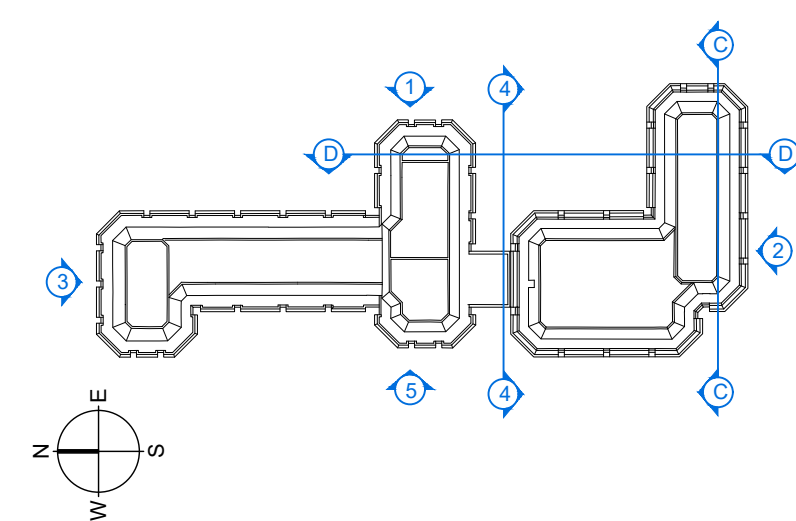 

Drawing Status: P L A N N I N G		
Revision:	Description:	Date:
P.01	Issued for Information	24.06.26
P.02	Issued for Information	08.09.26
P L A N N I N G		

SADAarchitecture

P : 26C George Street, St Albans, AL3 4ES

E : letterbox@sada-architecture.com

W : www.sada-architecture.com

T : 01 727 860810

Project: 24-013 Abbey Gardens

Drawing: Proposed East and West Elevation

Date: 24.06.2026 drawn by: RN check: CC

Scale: 1:200@A1 drwg no.: 16-500 rev. no.: P.02


© Copyright: This drawing or design may not be reproduced without permission.



3. PROPOSED NORTH ELEVATION
SCALE 1:200



2. PROPOSED SOUTH ELEVATION
SCALE 1:200

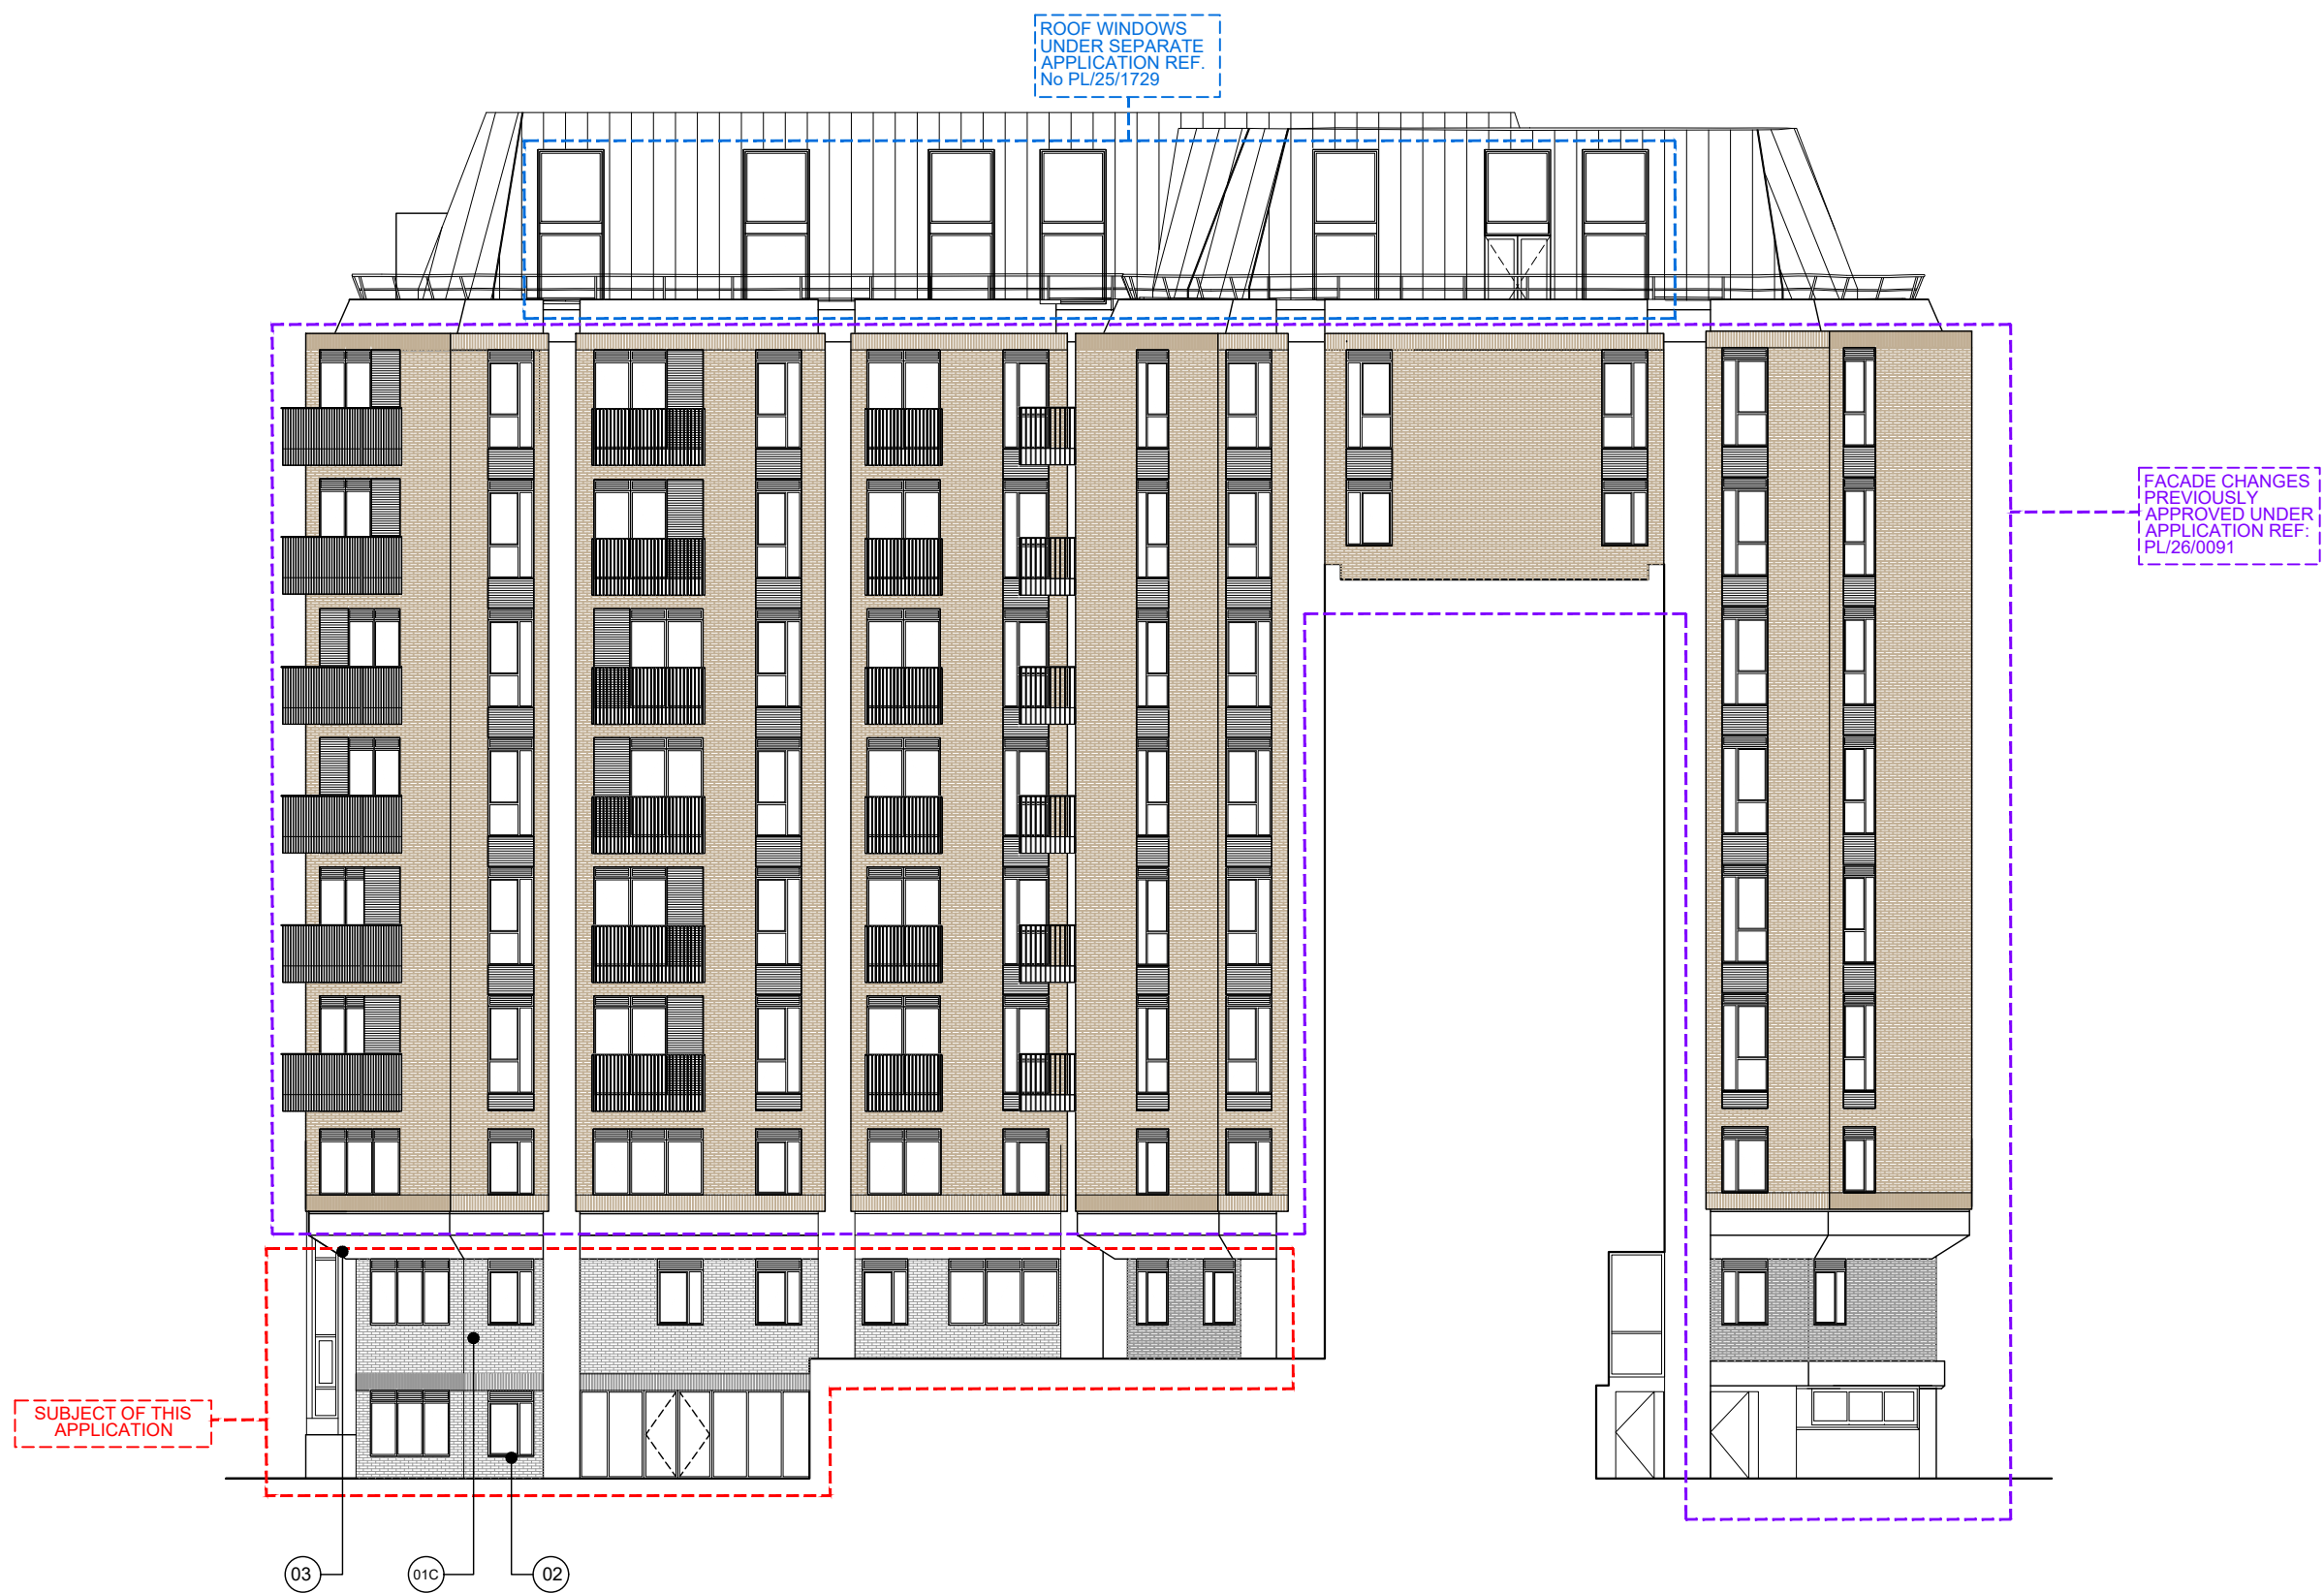

4. PROPOSED NORTH ELEVATION (SOUTH BLOCK)
SCALE 1:200

NOTES

DO NOT SCALE - USE FIGURED DIMENSIONS ONLY.

ALL DIMENSIONS TO BE CHECKED ON SITE PRIOR TO CONSTRUCTION AND ANY DISCREPANCIES TO BE HIGHLIGHTED BY CONTRACTOR.

THIS DRAWING IS TO BE READ IN CONJUNCTION WITH ALL RELEVANT SPECIFICATIONS AND DRAWINGS.

ALL LEVELS ARE TO FINISHED LEVELS UNLESS OTHERWISE INDICATED.


LEGEND

01(C) - Brick Finish - (Staffordshire Blue Smooth)

02 - Aluminium Framed Windows - Dark Grey finish

03 - Existing finish to be retained

0 1 2 3 5 10 m 20 m

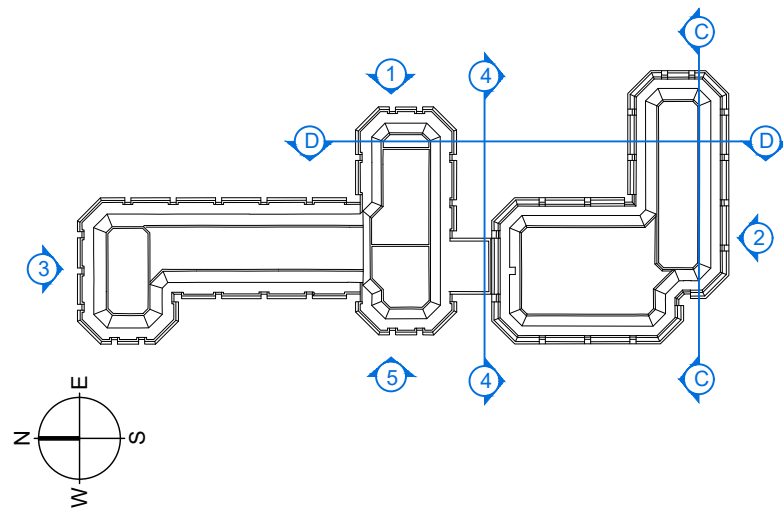

Drawing Status:	P L A N N I N G	
Revision:	Description:	Date:
P.01	Issued for Information	24.06.26
P L A N N I N G		

SADAarchitecture

P : 26C George Street, St Albans, AL3 4ES

E : letterbox@sada-architecture.com

W : www.sada-architecture.com

T : 01 727 860810

Project: 24-013 Abbey Gardens

Drawing: Proposed North and South Elevation

Date: 24.06.2026 drawn by: RN check: CC

Scale: 1:200@A1 dwg no.: 16-501 rev. no.: P.01

© Copyright: This drawing or design may not be reproduced without permission.



2. PROPOSED SOUTH ELEVATION
SCALE 1:300


NOTES

DO NOT SCALE - USE FIGURED DIMENSIONS ONLY.

ALL DIMENSIONS TO BE CHECKED ON SITE PRIOR TO CONSTRUCTION AND ANY DISCREPANCIES TO BE HIGHLIGHTED BY CONTRACTOR.

THIS DRAWING IS TO BE READ IN CONJUNCTION WITH ALL RELEVANT SPECIFICATIONS AND DRAWINGS.

ALL LEVELS ARE TO FINISHED LEVELS UNLESS OTHERWISE INDICATED.

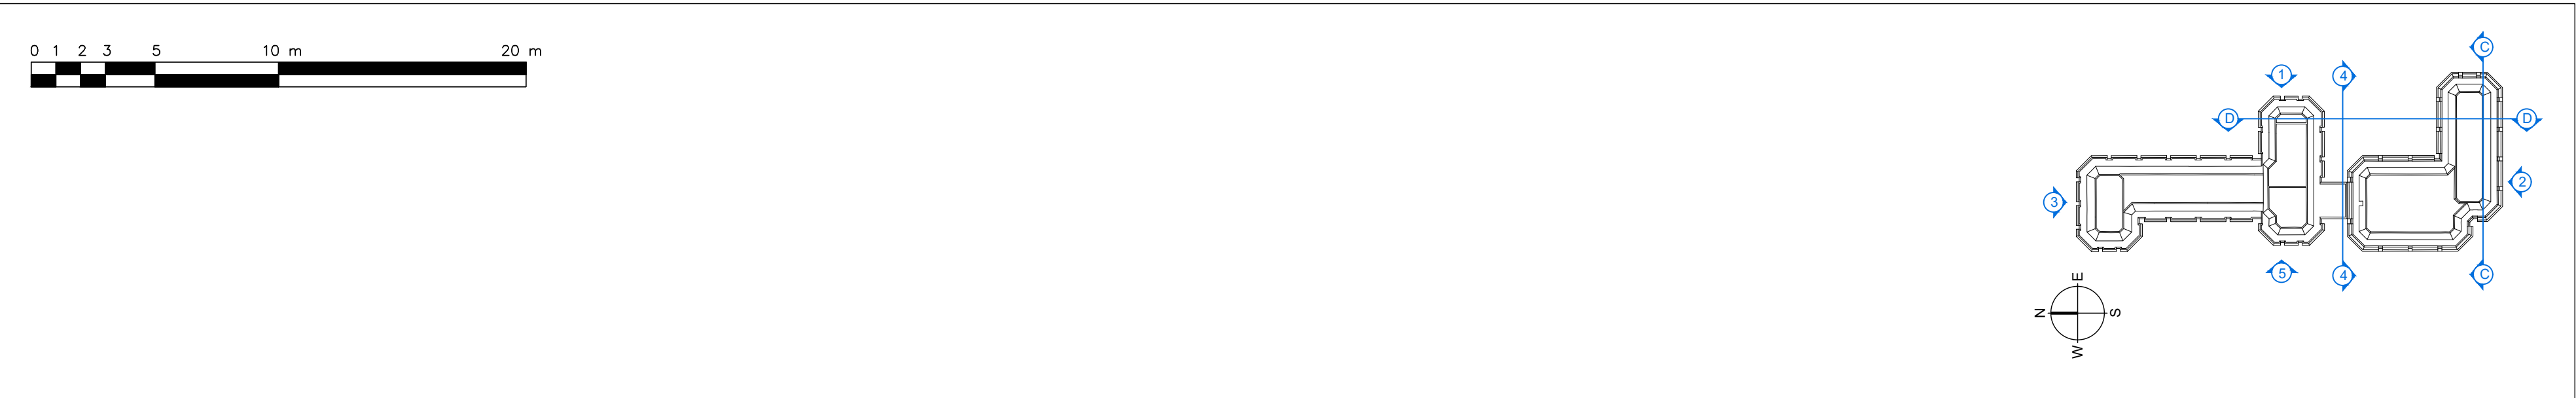

Drawing Status:	P L A N N I N G	
Revision:	Description:	Date:
P.01	Issued for Information	08.09.26
P L A N N I N G		

SADAarchitecture

P : 26C George Street, St Albans, AL3 4ES
E : letterbox@sada-architecture.com
W : www.sada-architecture.com
T : 01 727 860810

Project: 24-013 Abbey Gardens
Drawing: Proposed South Streetscene Elevation
Date: 24.06.2026 drawn by: RN check: CC
Scale: 1:300@A1 drwg no.: 16-505 rev. no.: P.01
© Copyright: This drawing or design may not be reproduced without permission.