




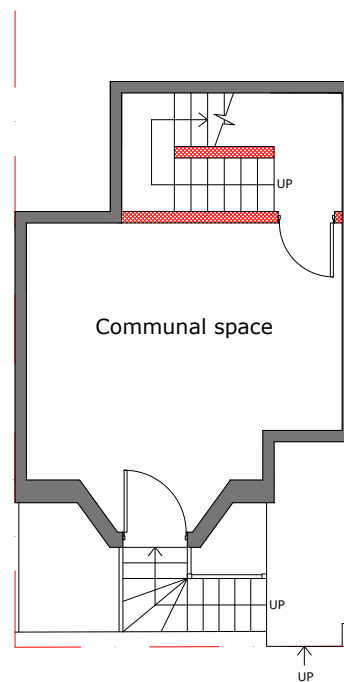

Proposed Basement Floor

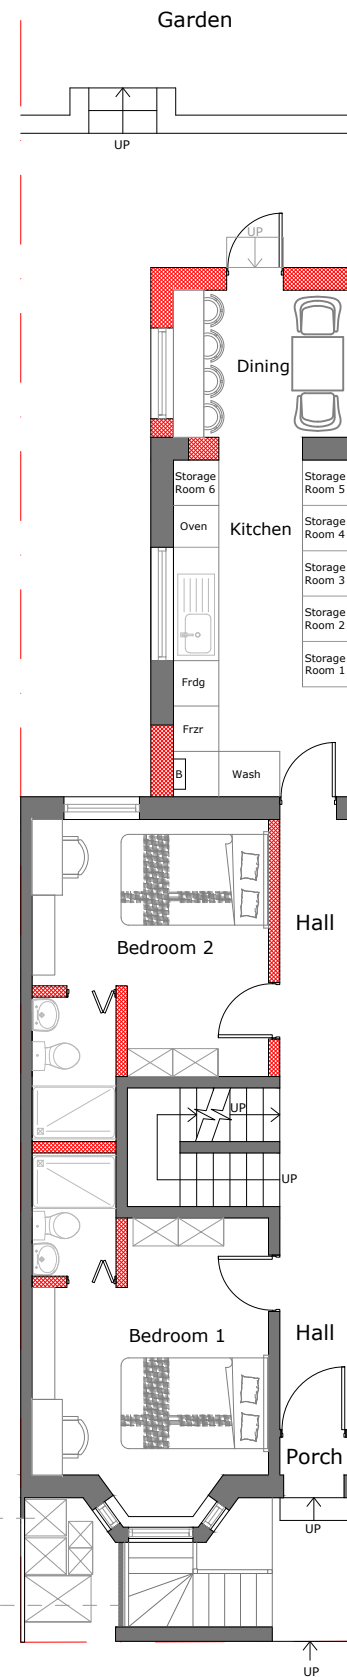

Proposed Ground Floor

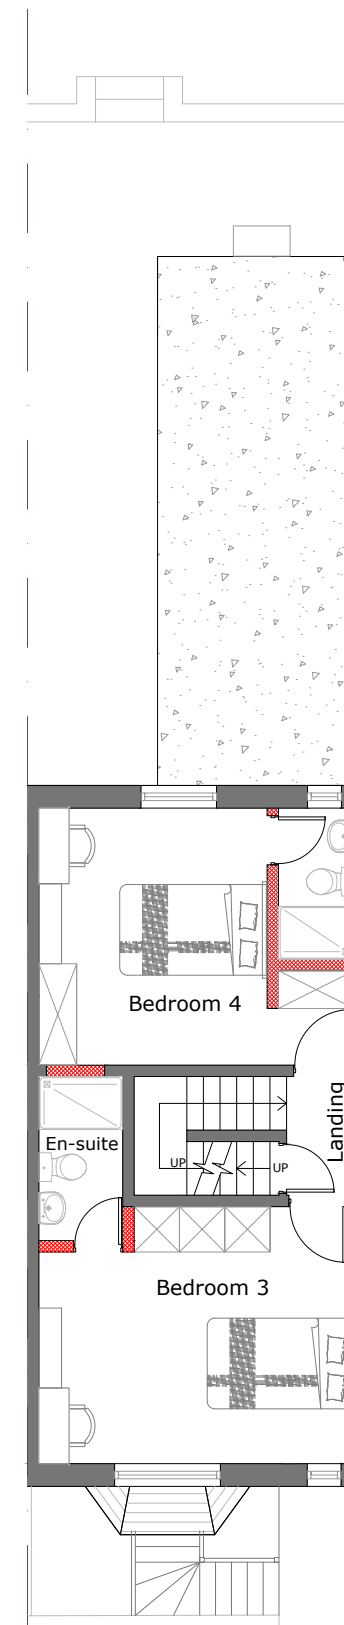

Proposed First Floor

2x 23l food waste bins
2x 140l bins
1x 360l bin
1000mm high
protective fence

0 1 2 10 metres

- Notes
1. All materials to match existing unless otherwise noted.
 2. Do not scale for the construction purposes.
 3. The contractor must verify all dimension on site prior to commencement of works.
 4. This document is copyright of the originator and must be treated as confidential.

Project
62 Prospect St, Reading,
RG4 8JN

Drawing title
Proposed Floor Plans

Drawing no
14

Rev
F

Scale
1:100 @ A3

Date
Sep 2026



1 Right Plan
1rightplan@gmail.com
07955 449 285