


Proposed Bin Storage Solution Elevations - Scale 1:50 @A3

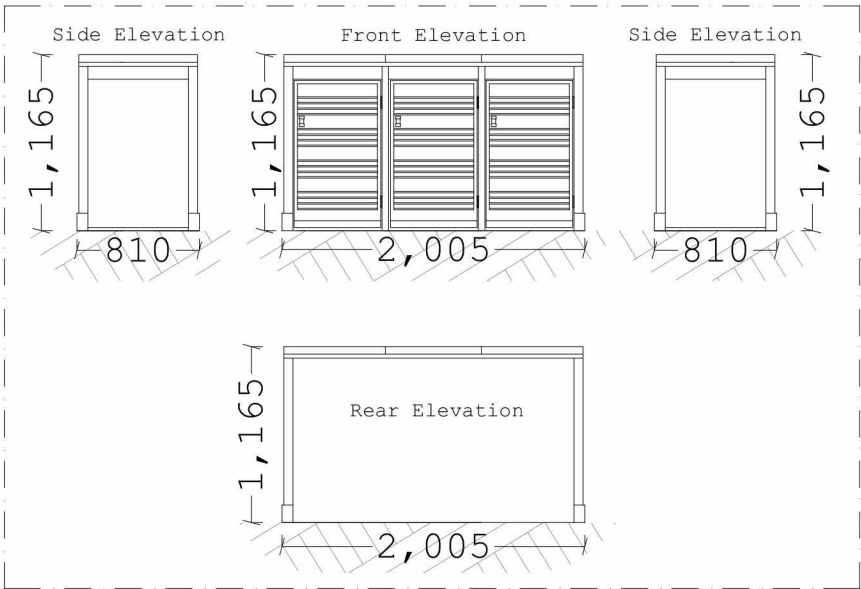


Visual




Dimensions

SENTRY BIKE SHED
EXTERNAL MEASUREMENTS

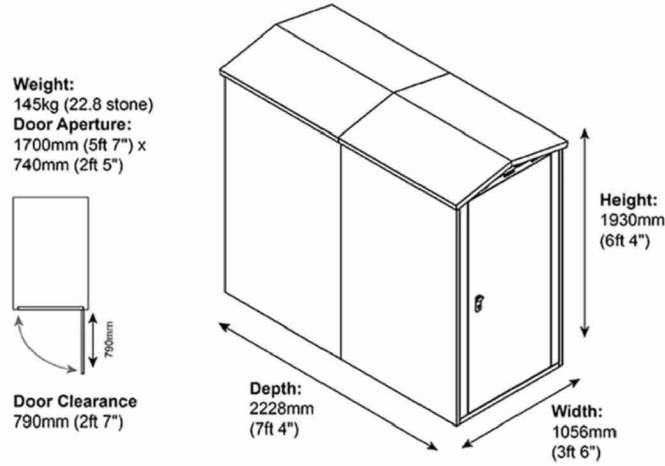

Floor Plan - Scale 1:50 @A3

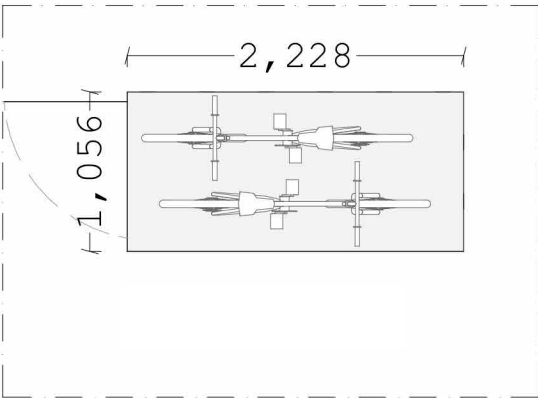

Collaborating with:
Muhammad Yousaf

Job: 456 Drawing: 05-12 Revision:

Project:
8 Water Road
Reading
Drawing:
Proposed Bike and Bin
Store

Date: Sept 2025 Status: Planning
Drawn By: TF Checked By: EM



Colony Architects Ltd.
The Wine Store, Brewery
Court, Theale, Reading, RG7 5AJ
+44 (0)118 380 0328
hello@colonyarchitects.com
colonyarchitects.com