

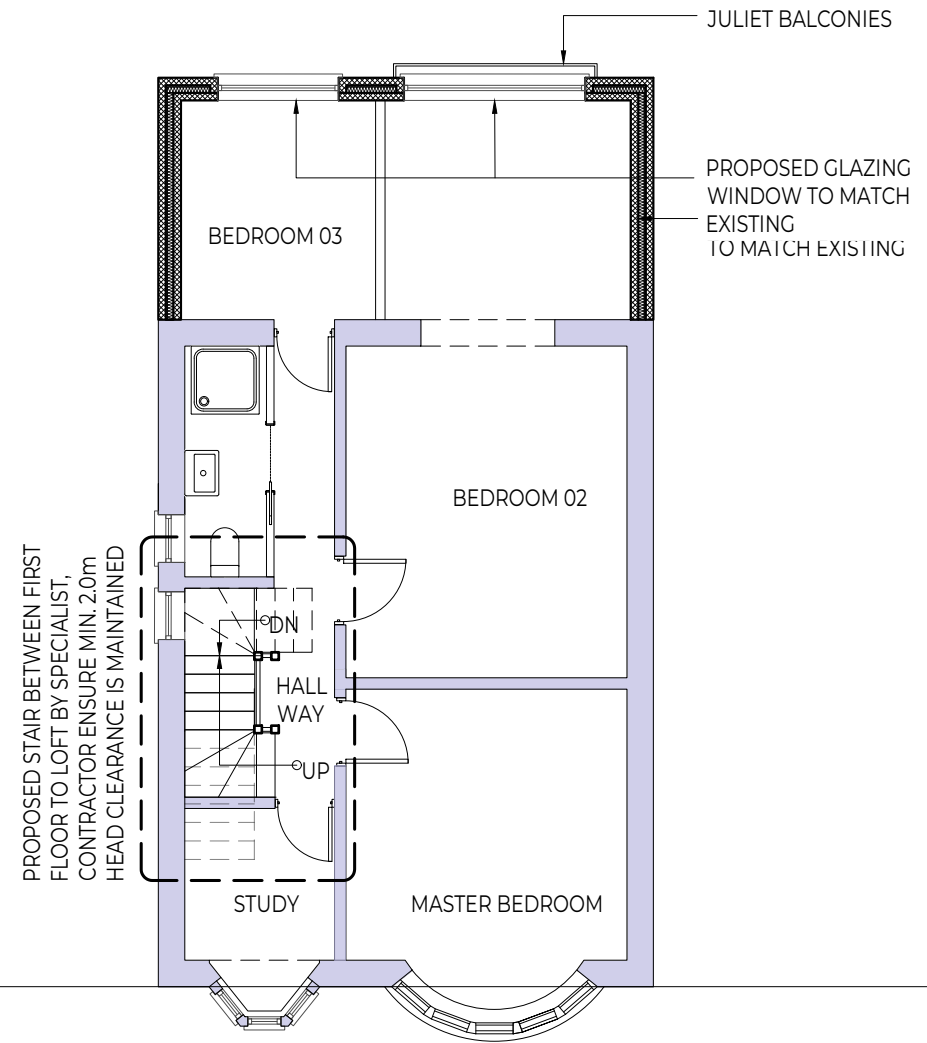
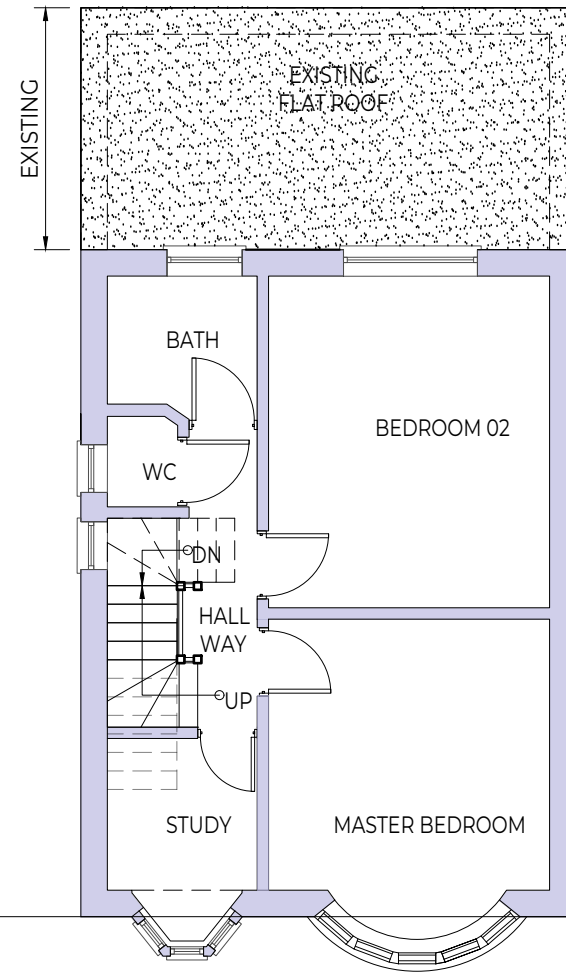


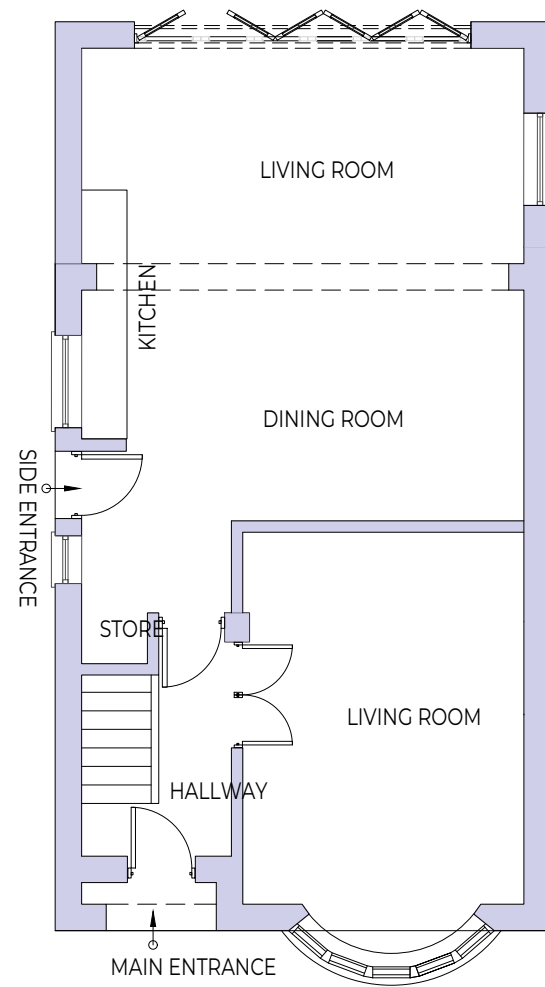

EXISTING GROUND FLOOR PLAN
SCALE 1:100

EXISTING FIRST FLOOR PLAN
SCALE 1:100

PROPOSED FIRST FLOOR PLAN
SCALE 1:100

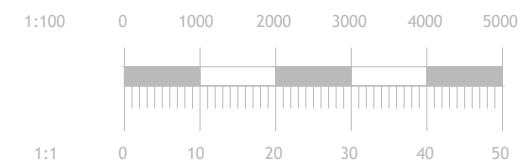

REV	DATE	DESCRIPTION	BY	APP
1	21/09/20	FOR INFORMATION	MK	M.R.
Client Name				
Khalid Hussain				
Project Address				
20 Church End Lane, Reading, Tilehurst, RG30 4UT				
Section				
Two Storey Rear Extension				
Project title				
Structural				
Drawing title				
EXISTING AND PROPOSED FIRST FLOOR PLANS				
 M.R. ENGINEERING DESIGN LTD. 4 LUCAS ROAD, HIGH WYCOMBE BUCKS, HP12 6QE Tel : +44 7976 763007, mail : mohammedrafiqueg@outlook.com				
Drawing Status				
For Planning Application Approval				
Project no.				
MR-2026-20				
Dwg no.	Date	Scale		
MR-PA-2002	21-09-2026	1:100		
Drawn	Checked	Revision		
MK	M.R.	P01		