



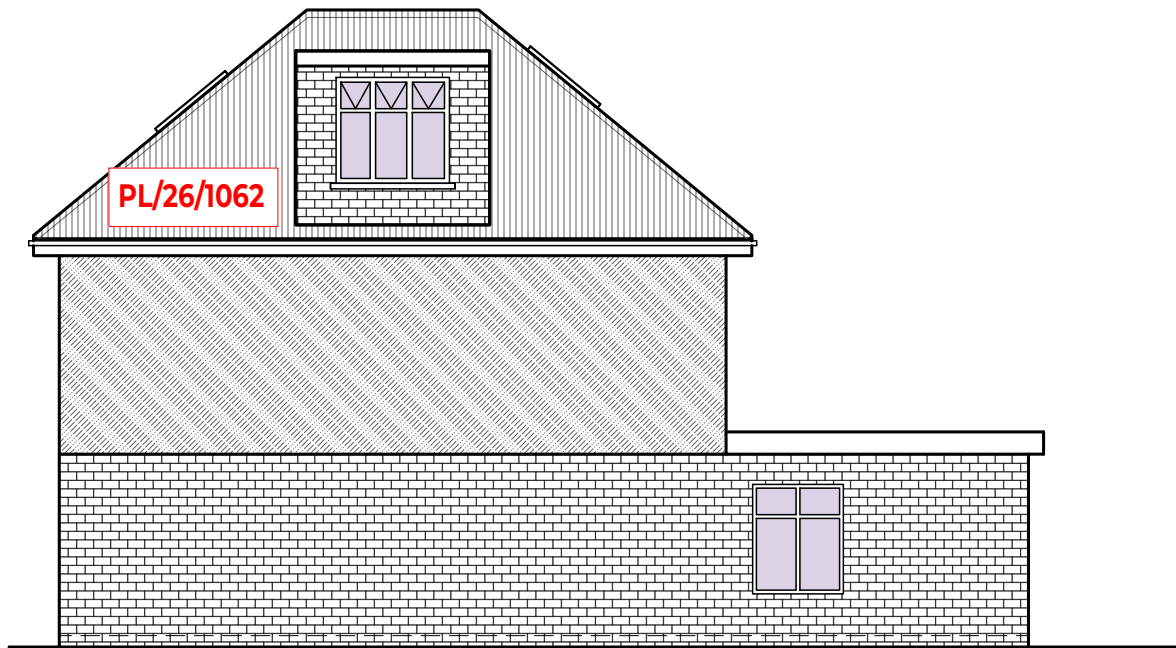


EXISTING RIGHT SIDE ELEVATION

SCALE 1:100

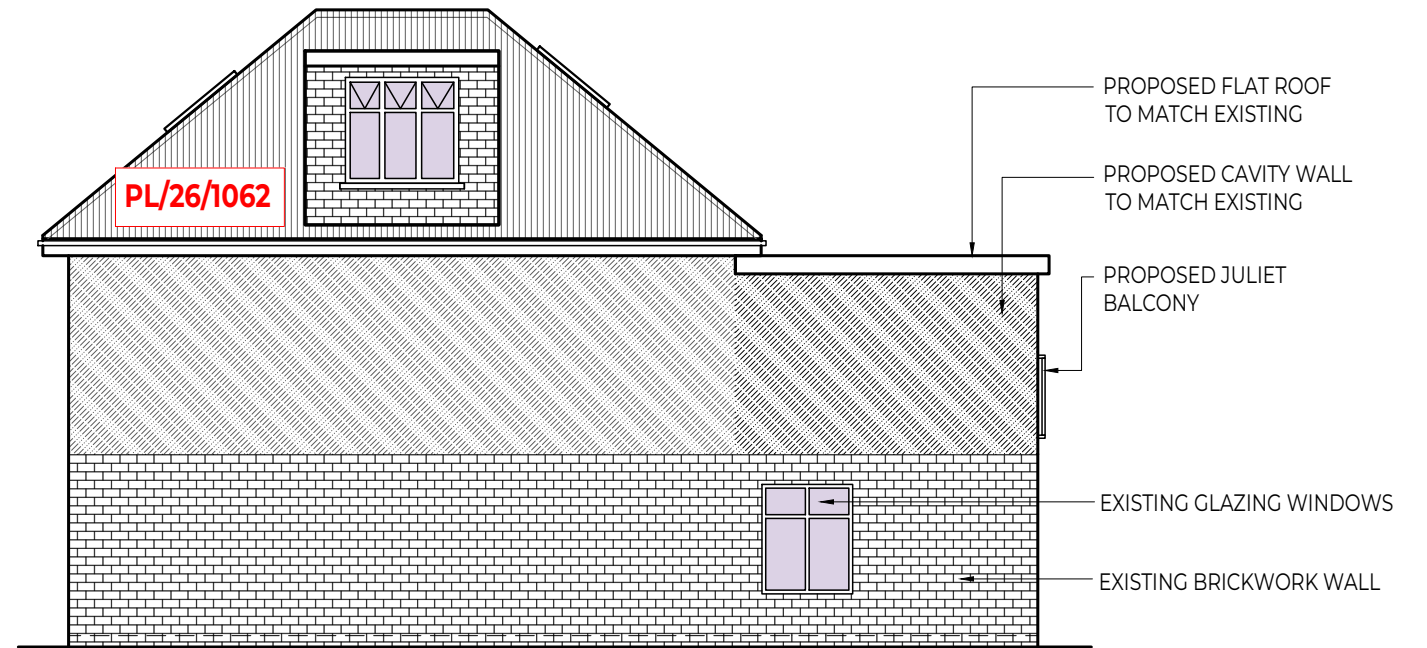


PROPOSED RIGHT SIDE ELEVATION

SCALE 1:100

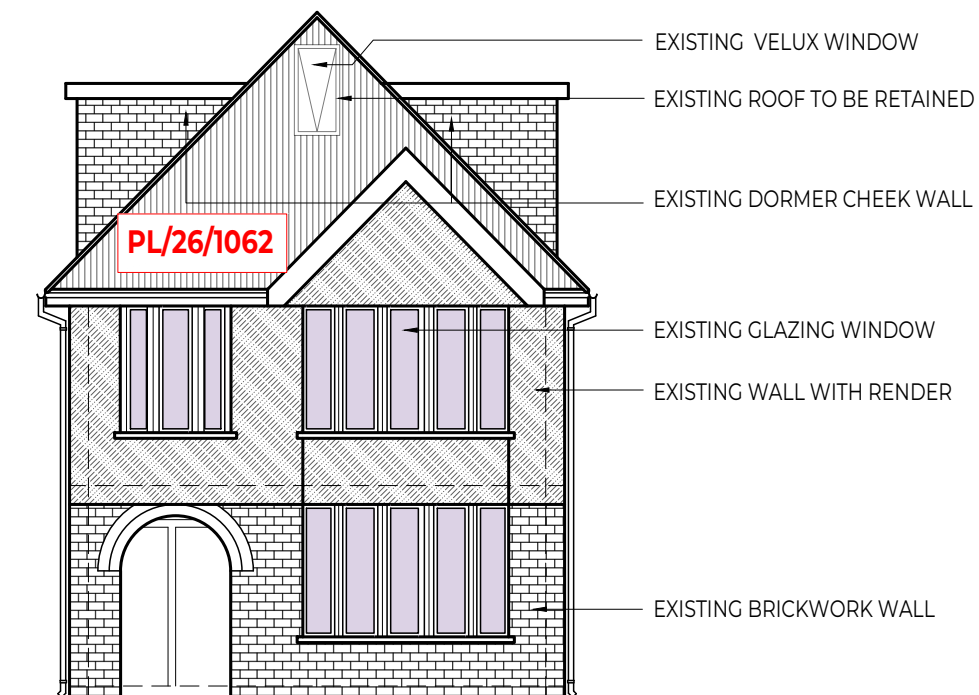


EXISTING FRONT ELEVATION

SCALE 1:100

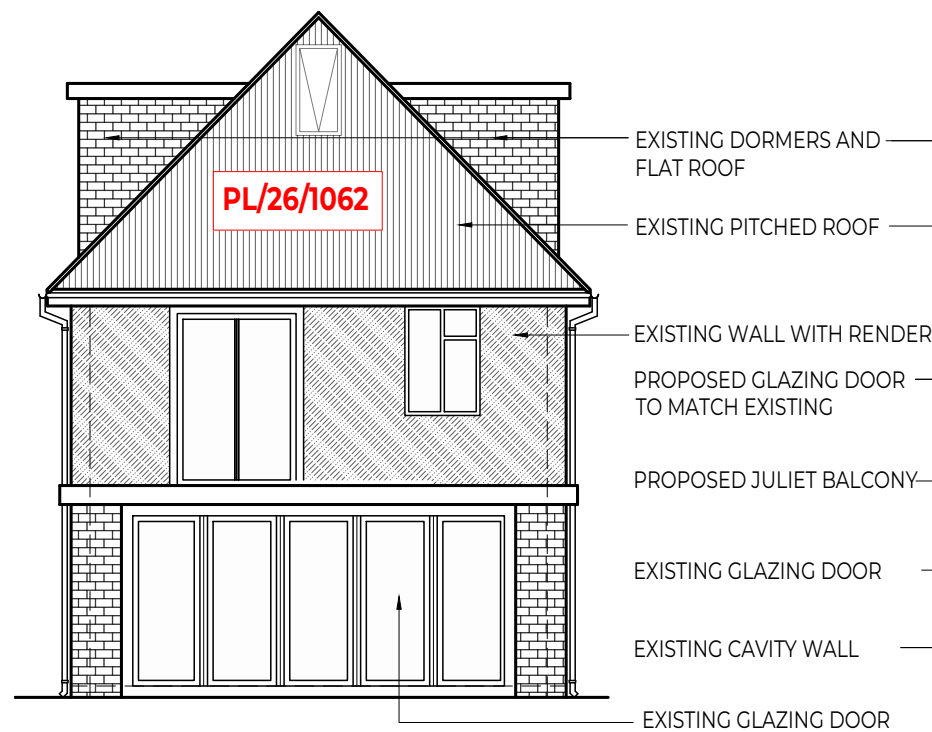

EXISTING REAR ELEVATION


SCALE 1:100

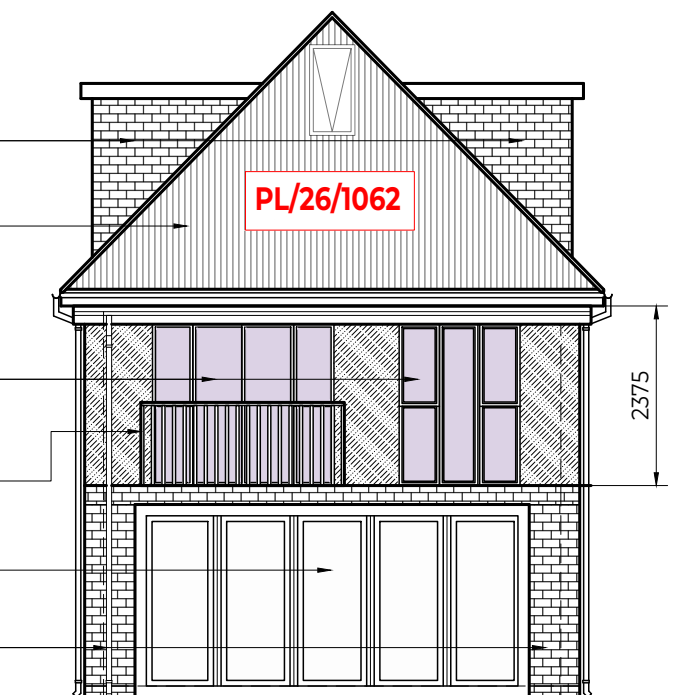

PROPOSED REAR ELEVATION

SCALE 1:100

1:100 0 1000 2000 3000 4000 5000

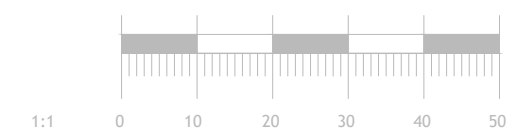

REV	DATE	DESCRIPTION	BY	MR
1	21-09-2026	FOR INFORMATION	MK	M.R.
Client Name				
Khalid Hussain				
Project Address				
20 Church End Lane, Reading, Tilehurst, RG30 4UT				
Section				
Two Storey Rear Extension				
Project title				
Structural				
Drawing title				
EXISTING AND PROPOSED ELEVATIONS				
Drawing Status				
For Planning Application Approval				
Project no.				
MR-2026-20				
Dwg no.		Date		Scale
MR-PA-2004		21-09-2026		1:100
Drawn		Checked		Revision
MK		M.R.		P01