


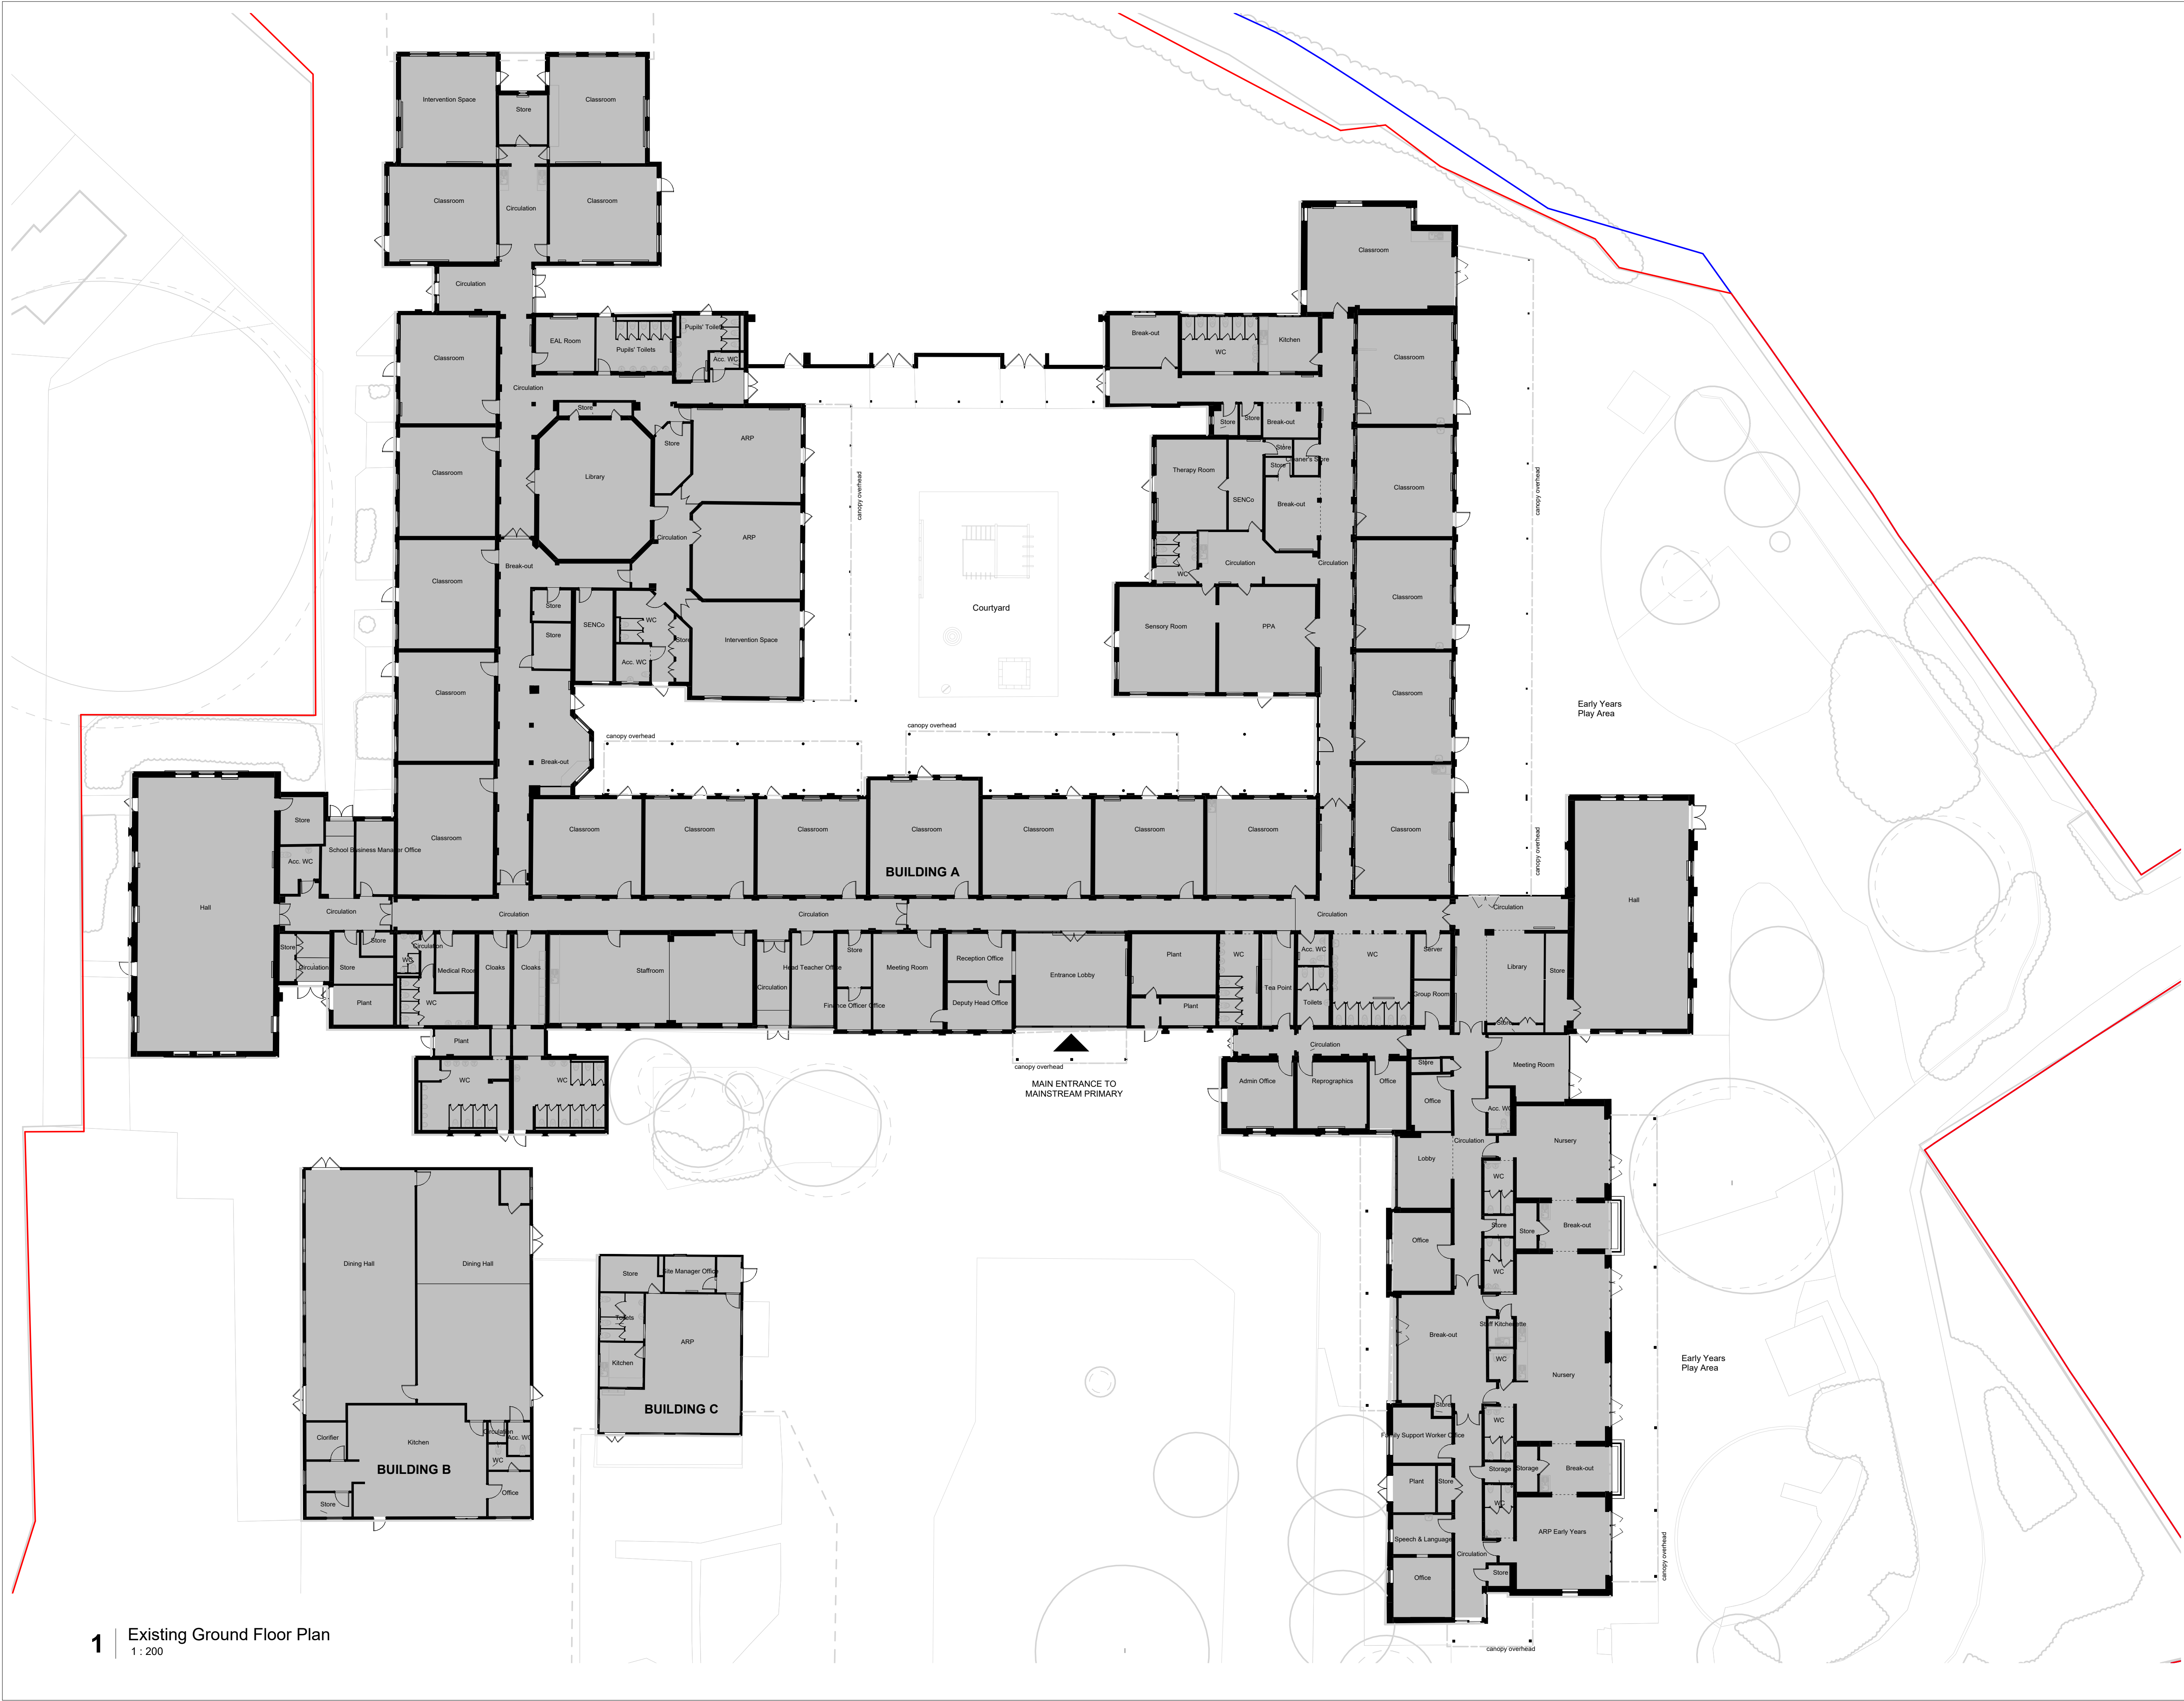

@ Copyright
Ayre Chamberlain Gaunt

A1

SCALE

1 : 200

NOTES:

DO NOT SCALE. USE FIGURED DIMENSIONS ONLY.

All dimensions to be checked on site.
Drawing to be read in conjunction with all relevant
Architectural, Interiors, Structural, M&E, Drainage/ Public
Health, Landscape and Civils drawings and specifications.
Any discrepancies between consultant's drawings to be
reported to the Architect before any work commences.
The Contractor's attention is drawn to the Health &
Safety matters identified in the Health & Safety plan as
being potentially hazardous.
These items should not be considered as a full and final
list.

The Work Package Contractor's normal Health & Safety
obligations still apply when undertaking constructional
operations both on and off site.

Ayre Chamberlain Gaunt take no responsibility for the
location of legal boundaries indicated on this drawing and
advise a separate drawing to be completed by specialist
surveyor in order to establish exact boundaries.
DWG files provided for information only. Refer to PDF
record.

The copyright of this drawing is held by Ayre Chamberlain
Gaunt Ltd. Not to be used for any purpose without
consent.

KEY

- ▲ Main Entrance
- Application Site Boundary
- Ownership Boundary
- Existing Building

ACGARCHITECTS.CO.UK

Ayre Chamberlain Gaunt
The Plant
Basing View
Basingstoke
Hampshire, RG21 4HG

+44 (0)20 3909 5750
mail@acgarchitects.co.uk

**AYRE
CHAMBERLAIN
GAUNT**

PROJECT

Reading SEN Schools
Whitley Park Site - Brixham Rd,
Reading, RG2 7RB

DRAWING TITLE

Existing Ground Floor Plan

REV.	DATE	DESCRIPTION
P3	26.09.14	Issued for Planning
P2	26.08.26	Issued for Planning
P1	24.08.26	Issued for Comments

DRWN BY	CHKD BY	APPD BY
RK	GP	TH

DRAWING NO.

project code - originator - volume - level - type - role - number
WTL-ACG-XX-00-DR-A-1090

STAGE	SUITABILITY
RIBA stage	code description
3+	S2 SUITABLE FOR INFORMATION