



1 | Proposed Parameter North Elevation - New Build Extension Phase 2 (Outline Planning Application)  
1 : 100

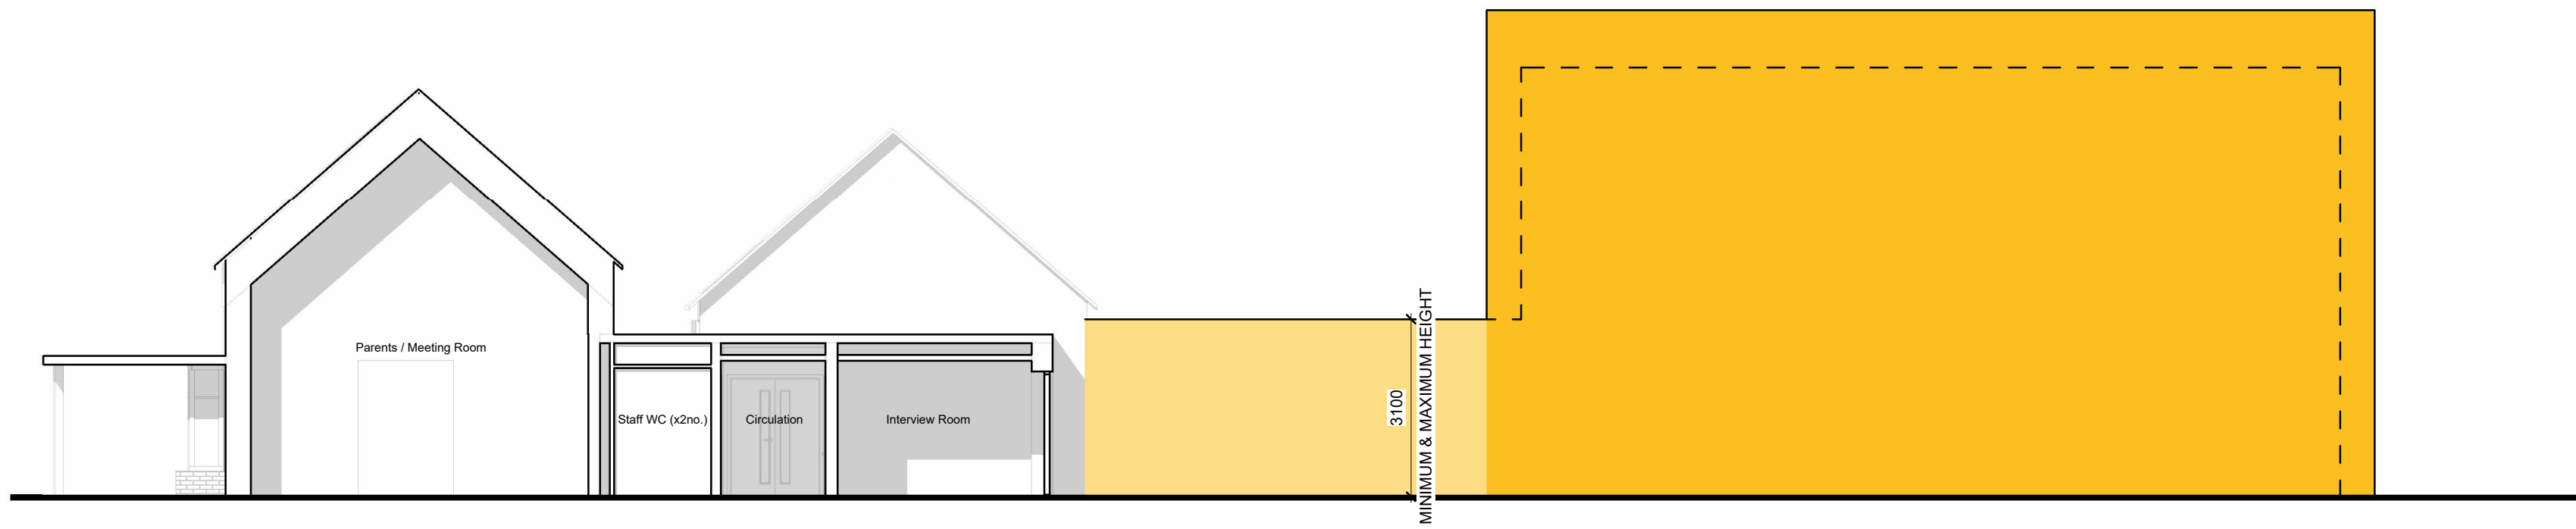

2 | Proposed Parameter South Elevation - New Build Extension Phase 2 (Outline Planning Application)  
1 : 100



3 | Proposed Parameter East Elevation - New Build Extension Phase 2 (Outline Planning Application)  
1 : 100

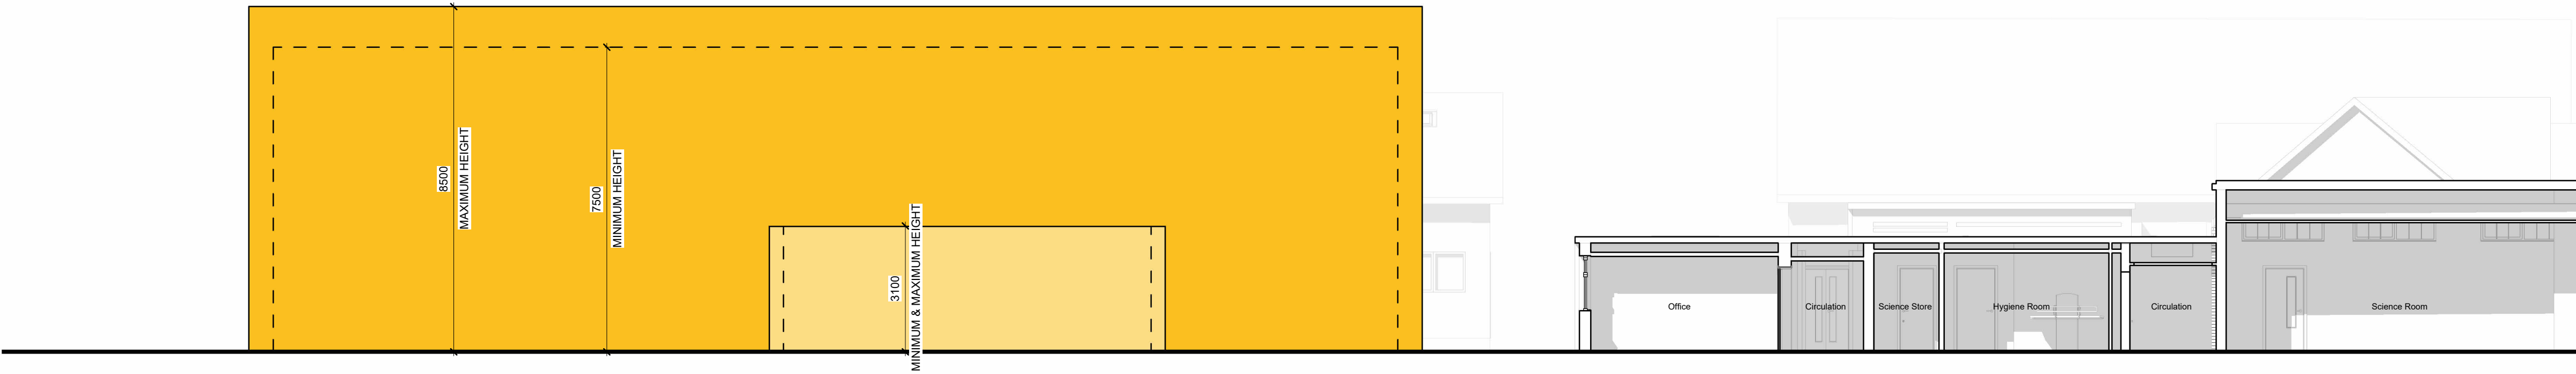


4 | Proposed Parameter West Elevation - New Build Extension Phase 2 (Outline Planning Application)  
1 : 100

All dimensions to be checked on site.  
Drawing to be read in conjunction with all relevant  
Architectural, Interiors, Structural, M&E, Drainage/ Public  
Health, Landscape and Civils drawings and specifications.  
Any discrepancies between consultant's drawings to be  
reported to the Architect before any work commences.  
The Contractor's attention is drawn to the Health &  
Safety matters identified in the Health & Safety plan as  
being potentially hazardous.  
These items should not be considered as a full and final  
list.

The Work Package Contractor's normal Health & Safety  
obligations still apply when undertaking constructional  
operations both on and off site.

Ayre Chamberlain Gaunt take no responsibility for the  
location of legal boundaries indicated on this drawing and  
advise a separate drawing to be completed by specialist  
surveyor in order to establish exact boundaries.  
DWG files provided for information only. Refer to PDF  
record.

The copyright of this drawing is held by Ayre Chamberlain  
Gaunt Ltd. Not to be used for any purpose without  
consent.

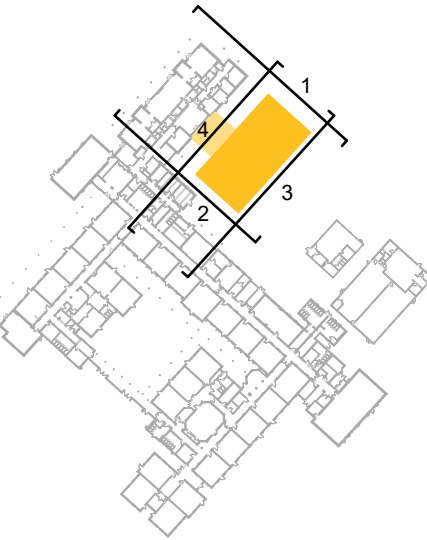

KEY

Proposed 1-storey extension

Proposed 2-storey extension

Minimum Extension Height

Maximum Extension Height

ACGARCHITECTS.CO.UK

Ayre Chamberlain Gaunt  
The Plant  
Basing View  
Basingstoke  
Hampshire, RG21 4HG

+44 (0)20 3909 5750  
mail@acgarchitects.co.uk



PROJECT

Reading SEN Schools  
Whitley Park Site - Brixham Rd,  
Reading, RG2 7RB

DRAWING TITLE

Proposed New Build Extension Phase  
2 - Parameter Elevations

| REV. | DATE     | DESCRIPTION         |
|------|----------|---------------------|
| P1   | 26.09.22 | Issued for Planning |

| DRWN BY | CHKD BY | APPD BY |
|---------|---------|---------|
| GP      | GP      | TH      |

DRAWING NO.

project code - originator - volume - level - type - role - number

WTL-ACG-ZZ-00-DR-A-4091

| STAGE      | SUITABILITY                 |
|------------|-----------------------------|
| RIBA stage | code description            |
| 3+         | S2 SUITABLE FOR INFORMATION |