


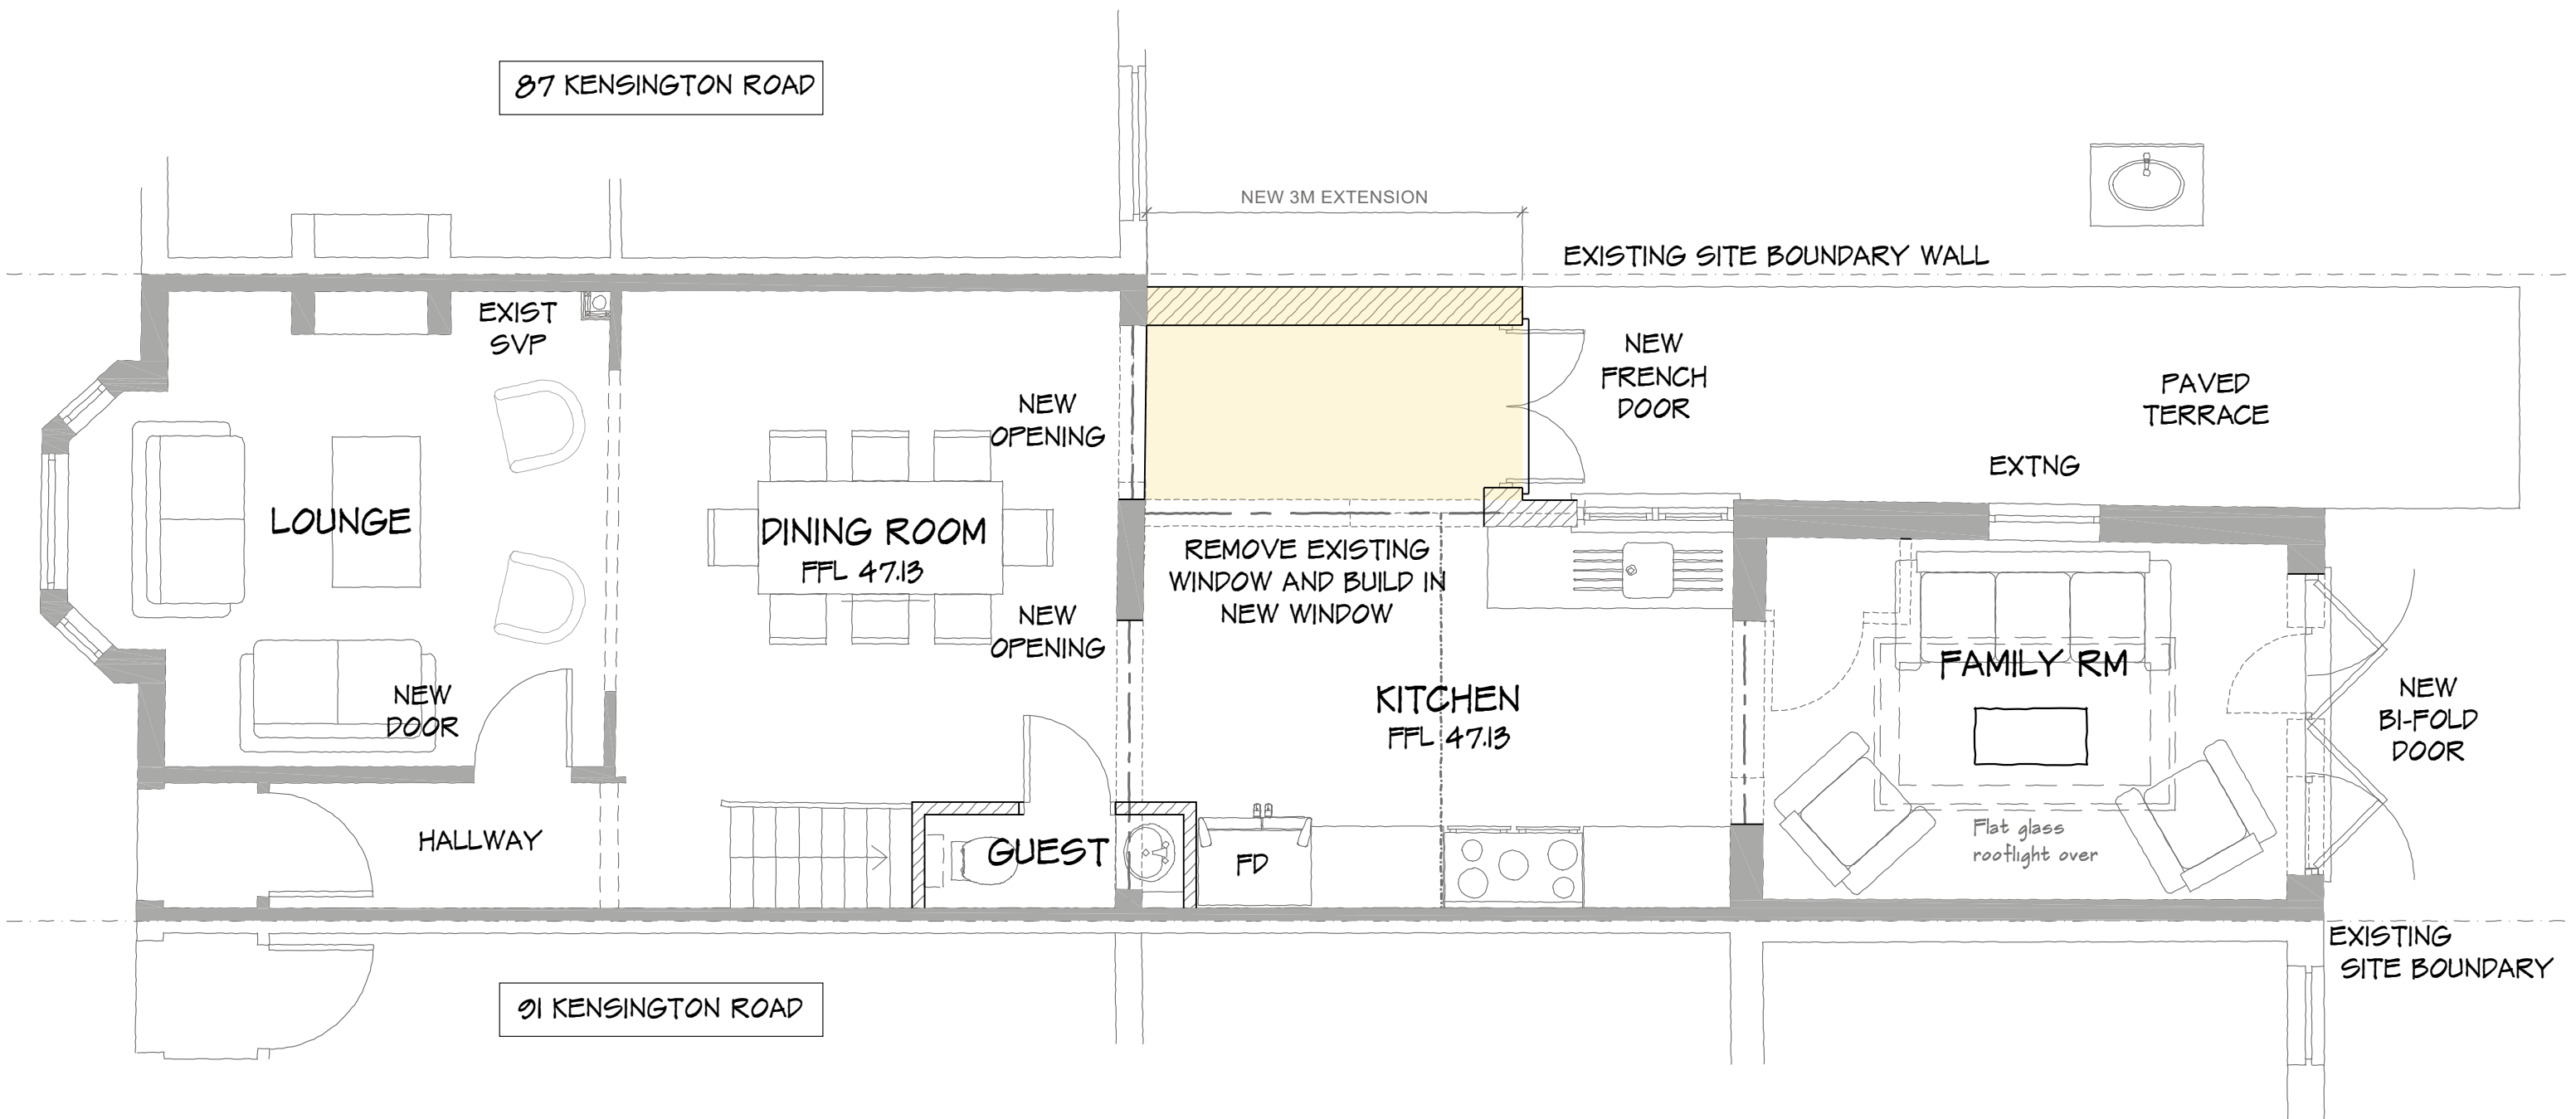

PROPOSED GROUND FLOOR PLAN - 1:50

LEGEND

- Existing Walls
- Proposed New Walls
- Walls removed
- Area of extension

1:50 scale Bar
This Drawing has been produced for printing onto A3 size paper,



REV	COMMENTS	DATE

stl **SHAUN TANNER**
ARCHITECTURE & PLANNING
www.stlarchitecture.co.uk studio@stlarchitecture.co.uk 0118 989 0808

CLIENT Carney Construction Ltd
PROJECT 89 Kensington Road
Reading, RG30 2SZ
DRAWING Ground Floor Plan

STATUS Planning
SCALE 1:50 @A3
DRAWN
CHECKED
NO 4056/201
DATE July 26
REV A

THIS DRAWING MUST NOT BE SCALED UNLESS ISSUED FOR PLANNING PURPOSES. ALL DIMENSIONS ARE TO BE VERIFIED PRIOR TO SETTING OUT, COMMENCING WORK, OR PRODUCTION OF FABRICATION DRAWINGS. REPORT ANY DISCREPANCIES TO THE SUPERVISING OFFICER IMMEDIATELY. ©