


READY MADE
CHANDERY.

SCARS
LAKE.

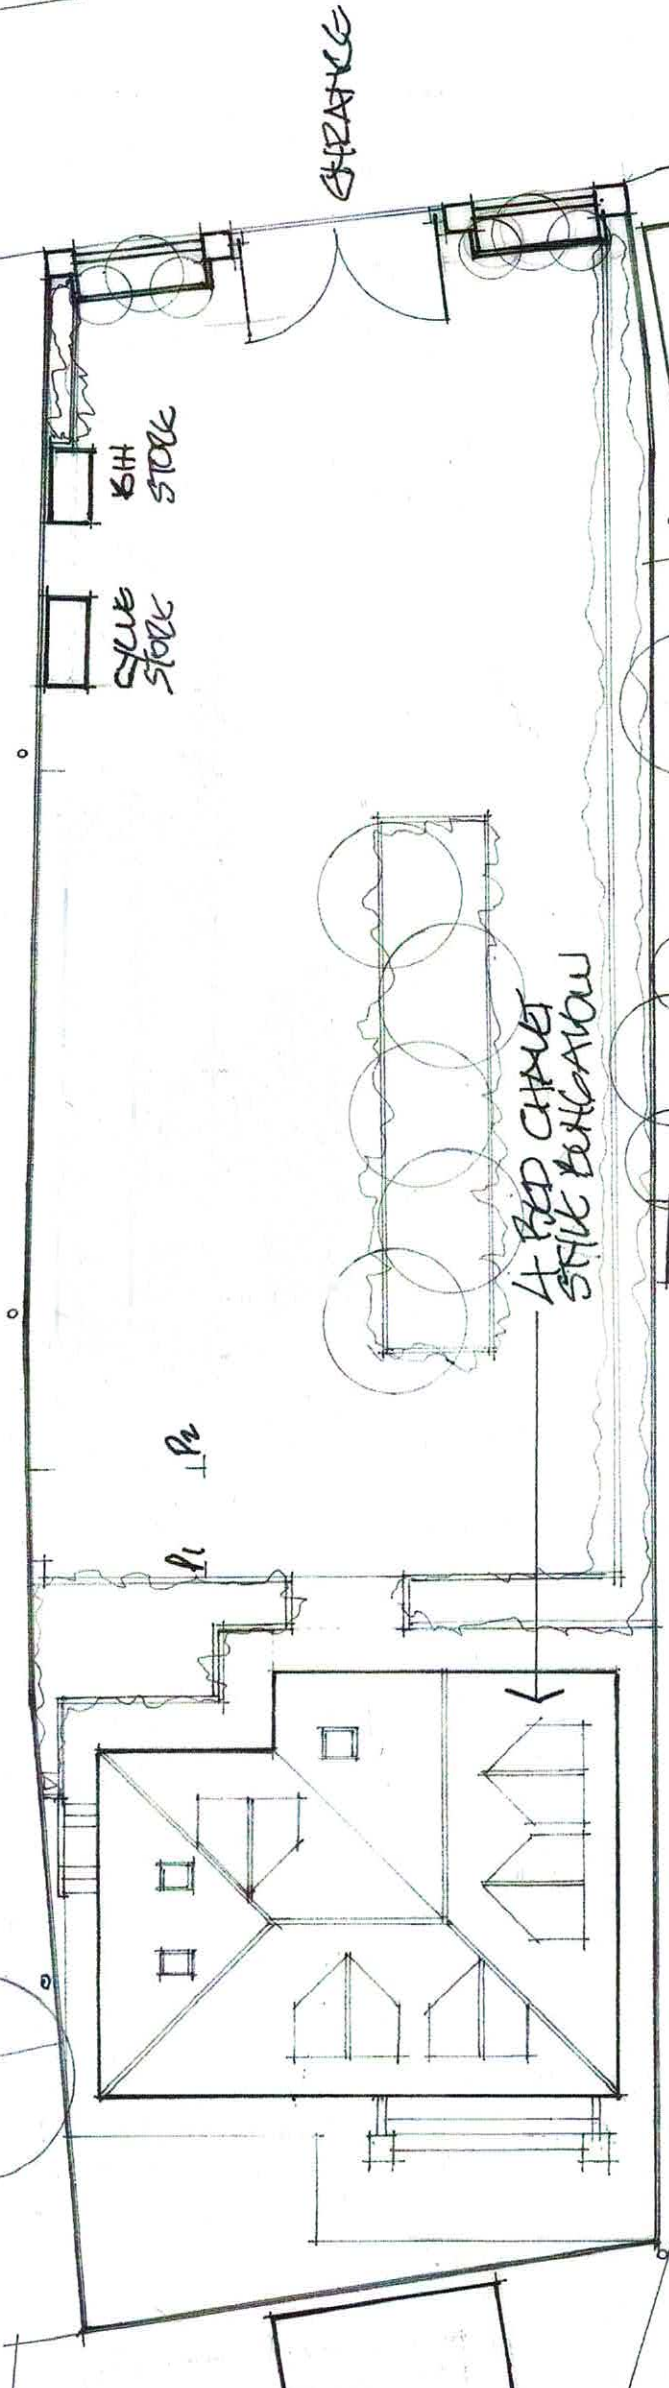


GRANAGE

4 BED CHURCH
SITE BULGARIAN

BH
STORE

SUN
STORE

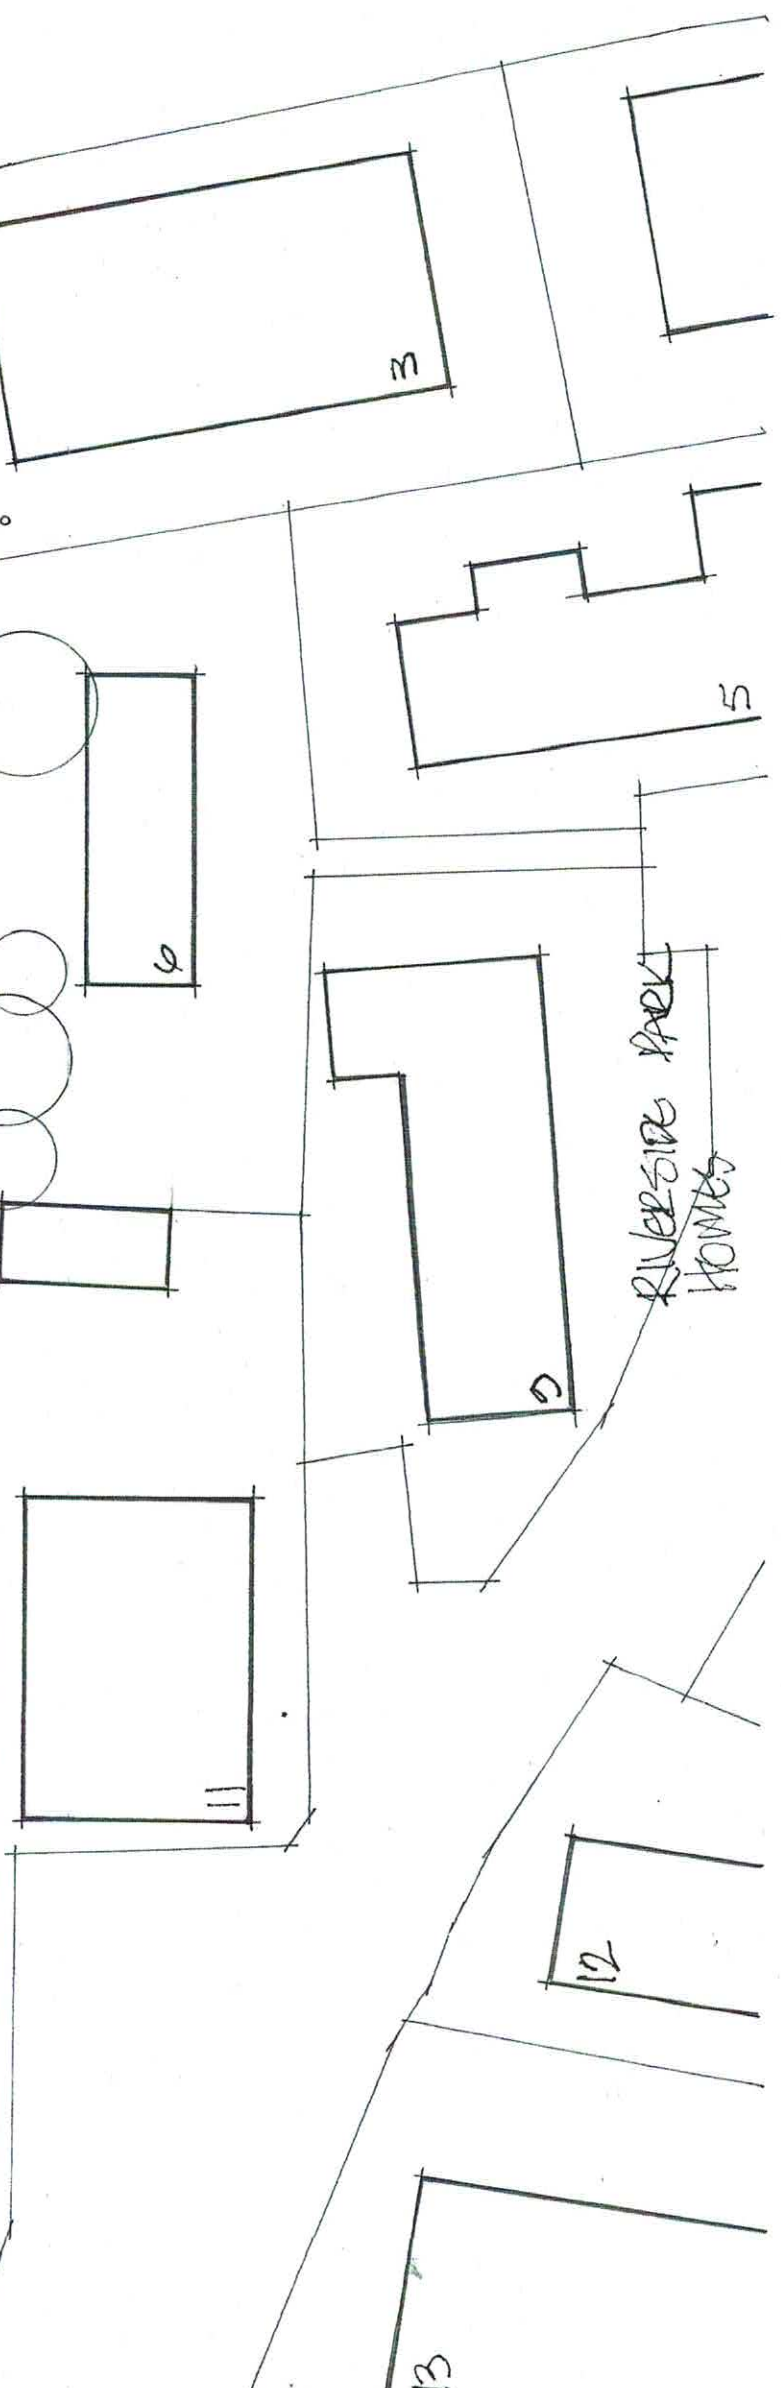

RIVERSIDE PARK
HOMES

PROPOSED SITE PLAN

1:200



Revisions	Date
A	

© copyright

Client

MR W. COFFEY

Job Title

RIVERVIEW WATER
SCARS LAKE
TILGHURST
READING
BERKS

Drawing Title

PROPOSED SITE
PLAN

Scale

1:200

Date

24/04/2014

Drawn by

KS

Dwg No.

24/SCARS/04 A

Rev