




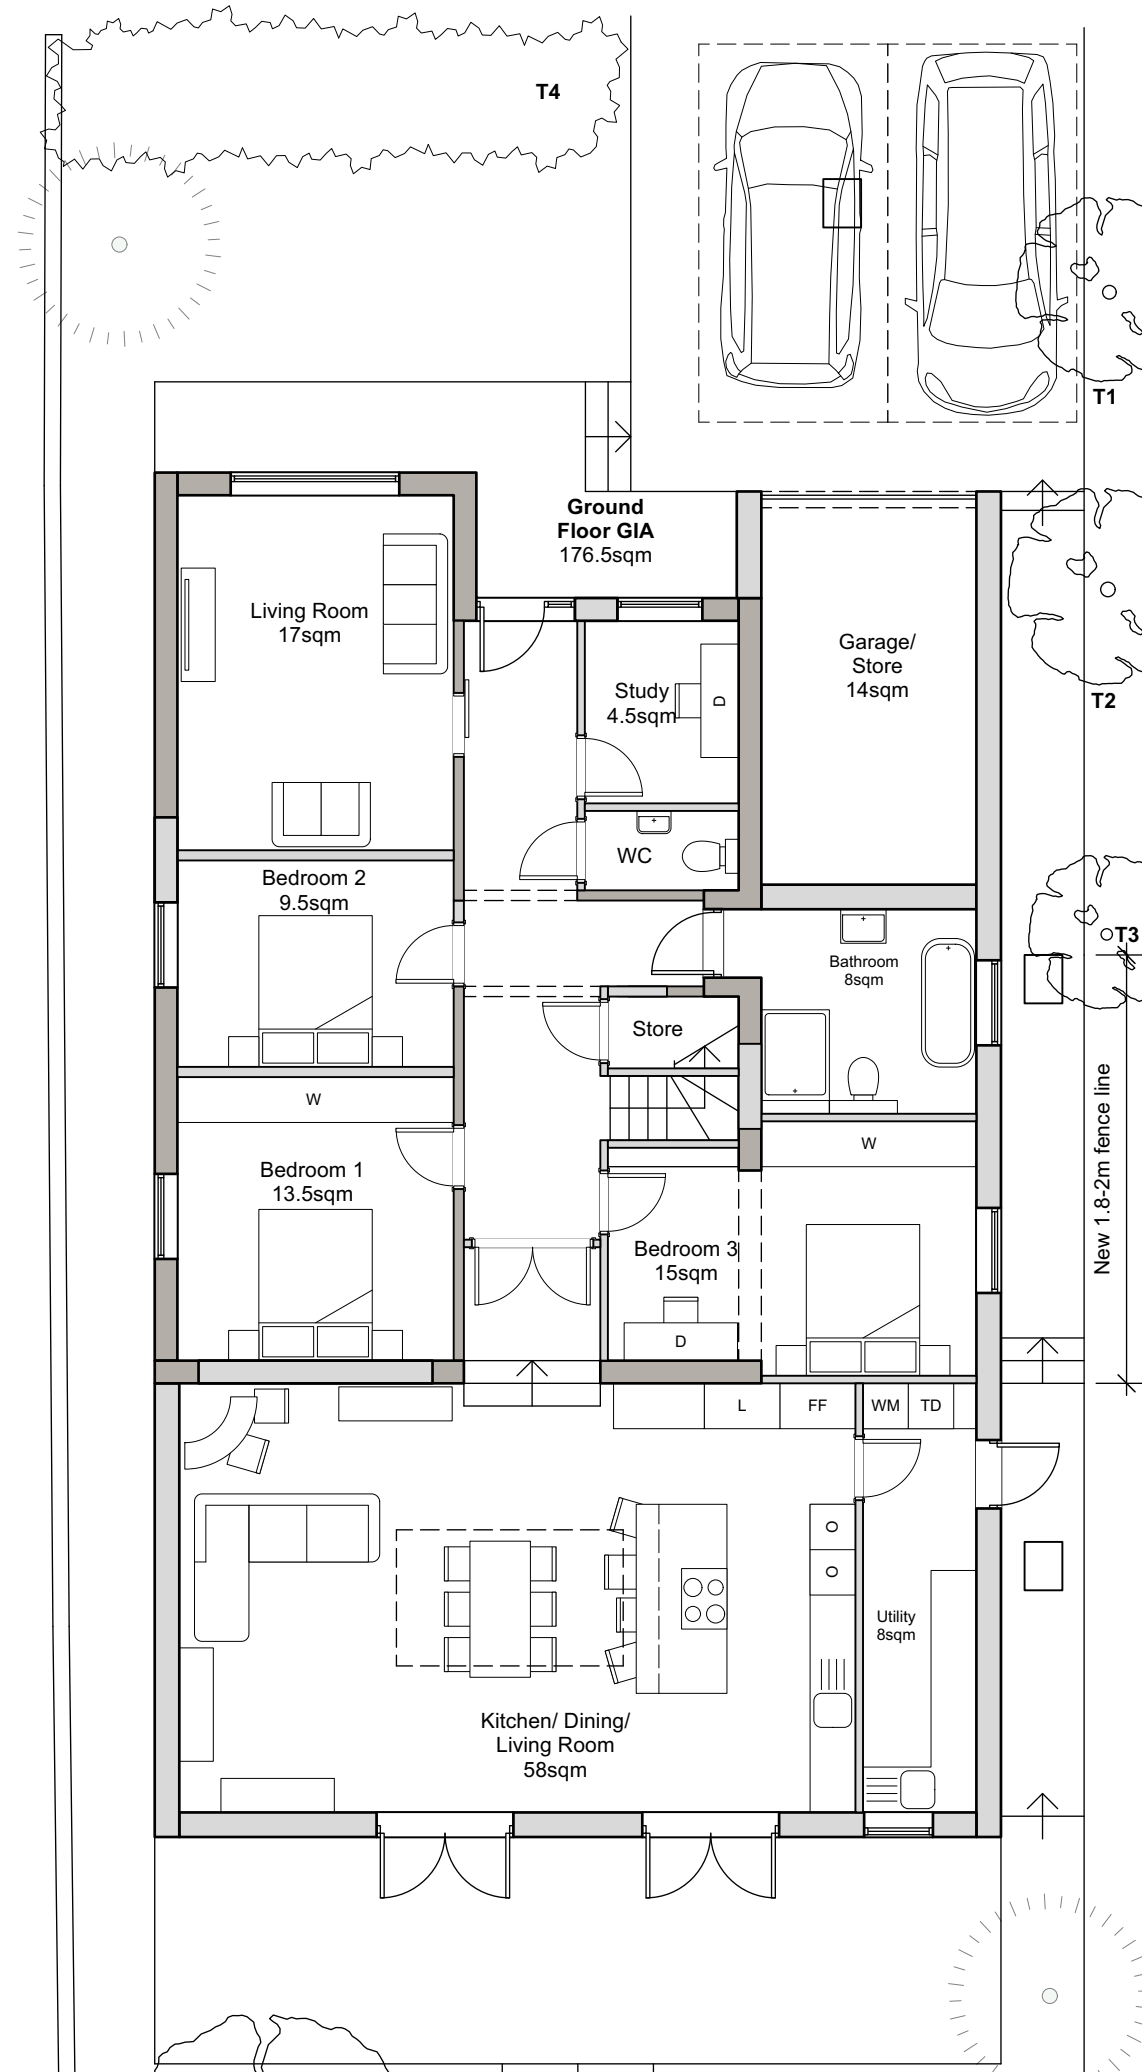


Proposed Ground Floor Plan

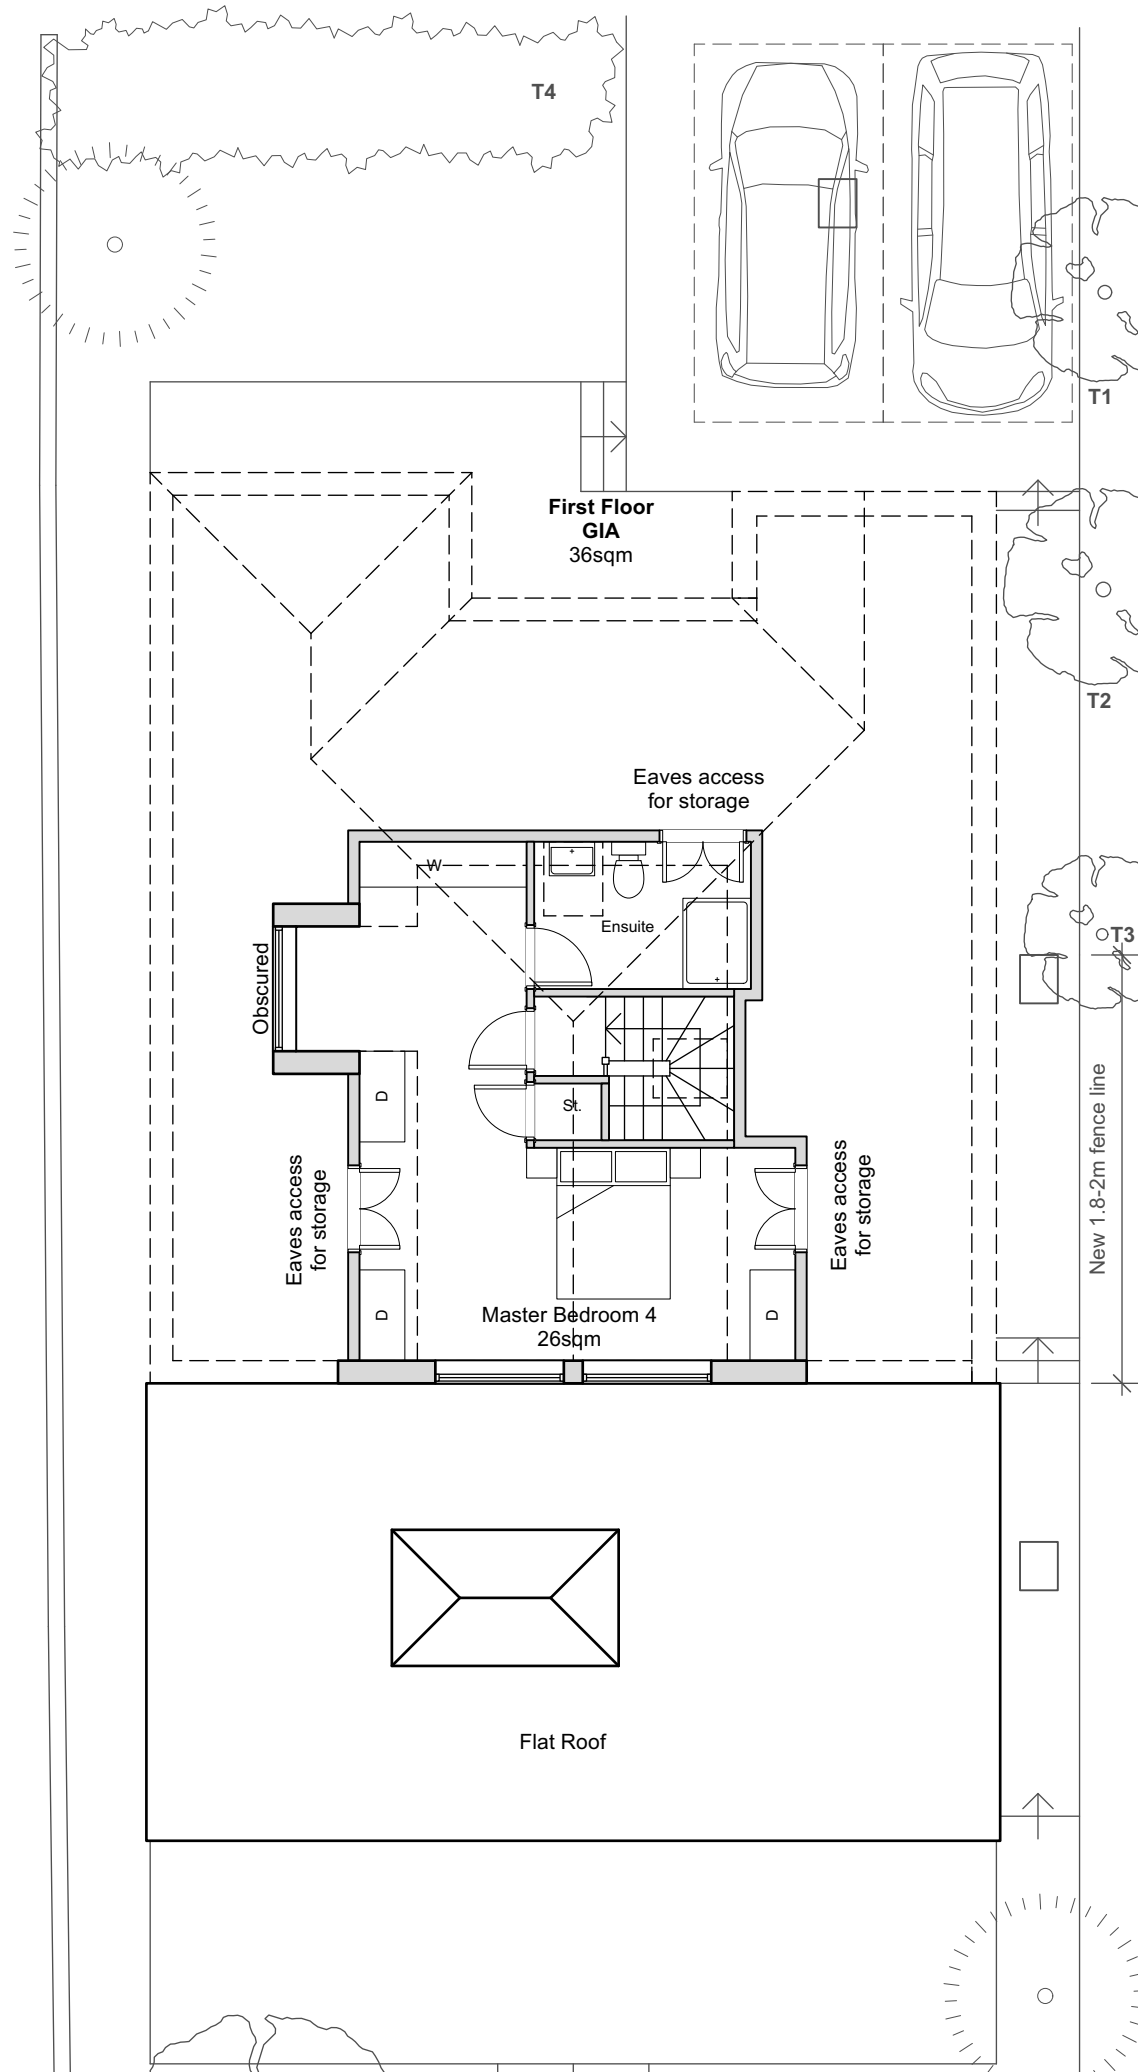

Proposed First Floor Plan

All dimensions are to be checked on site before work commences.
Figured dimensions to be taken in preference to scaled dimensions.
If in doubt please ask.
© Copyright reserved.

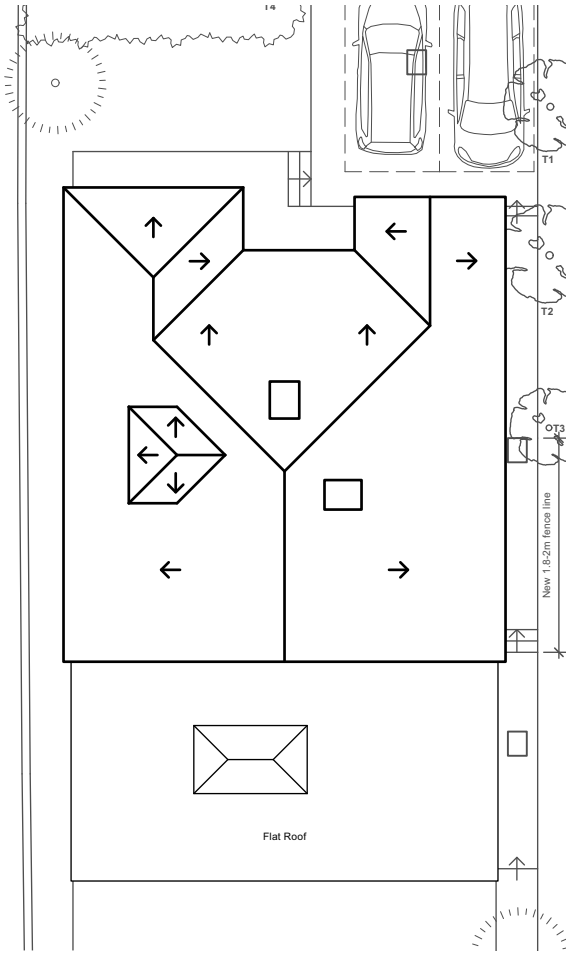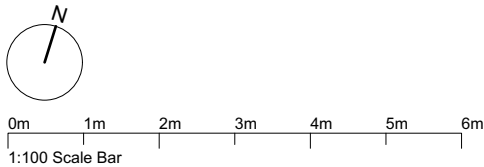

Proposed Roof Plan
(Scale 1:200)

P5	Garage line updated.	24/09/26	LN
P4	Flue omitted	04/09/26	LN
Rev	Notes	Date	Initial
Status			
Planning			
HOLTHAM+NEWMAN ARCHITECTS The Old Dairy, 282A Hyde End Road, Spencers Wood, Reading, Berkshire, RG7 1DN T: 07971 316497 E: hello@hnarchitects.co.uk			
Project: 33A Mansfield Road Reading RG1 6AL			
Client R. Holder and J. Vella			
Drawing Title: Proposed Floor Plans			
Scale:	1:100 @A3	Dwg. No.:	Rev.:
Drawn by: LN		2543 - P100	P5
Date: Mar 2026			