



© Crown copyright 2018

Do not scale from drawings. Verify all dimensions on site prior to construction. This drawing is to be read in conjunction with all relevant documents and drawings. Report all discrepancies to MoJ immediately.

No unauthorised use, disclosure, storage or copying.

Notes

- The information provided in this drawing is generally commensurate with that expected at the RIBA Design Workstage as noted at the date of issue and should be interpreted as such. MoJ and HMP Technical Standards do apply where applicable.
- These drawings are subject to relevant statutory consents, building regulations, MoJ technical standards, third party approvals and Landlords consent(s) and/or agreement(s) as necessary.
- All materials indicated are to be installed in full accordance with manufacturers recommendations and details. All materials to have BBA certification and installed as per certificates details and specification.
- All work is to be carried out is to observe best building practices and applicable British Standards.
- These drawings relate to architectural elements only and should be read in conjunction with related design proposals as prepared by the wider appointed design team consultants. As such NMA do not accept responsibility for the coordination of work as prepared by supporting disciplines.
- Existing information based on third-party information only and have not been subject to measured survey. Measurements to be verified on site prior to construction.

KEY:

- Existing elements
- Proposed works

P04	14/08/2026	TA Comments
P03	11/06/2026	Updated to SS(4)
P02	24/04/2025	Amended to design updates
P01	27/02/2026	Initial Issue
Rev	Date	Description

Key Plan

Project Status
RIBA Stage 4

Client	Project
 Ministry of Justice	Reading Tribunal Court

Ministry of Justice, 102 Petty France, London, SW1H 9AJ

Project Description / Site
Reading Employment Tribunal
HMCTS Reading Sovereign House

Project Address
Sovereign House
Vastern Rd, Reading RG1 8BT

Building Type
Court

Drawing Title
Proposed Site Plan


	Drawn By	KV	Date	20/02/2026
	Checked By	DA	Date	20/02/2026
	Approved By	GTC	Date	23/02/2026

Drawing Number
377915_15380-NMA-RTC-00-D-A-0022

Sheet No.	Scale	Orig. Sheet Size	Rev.
1 of 1	1 : 200	@ A1	P04

Data Security Classification OFFICIAL	Suitability SS(4)
--	----------------------

C:\shared\Design\Documents\277915_15380-NMA-RTC-00-D-A-0022_0464802A.dwg

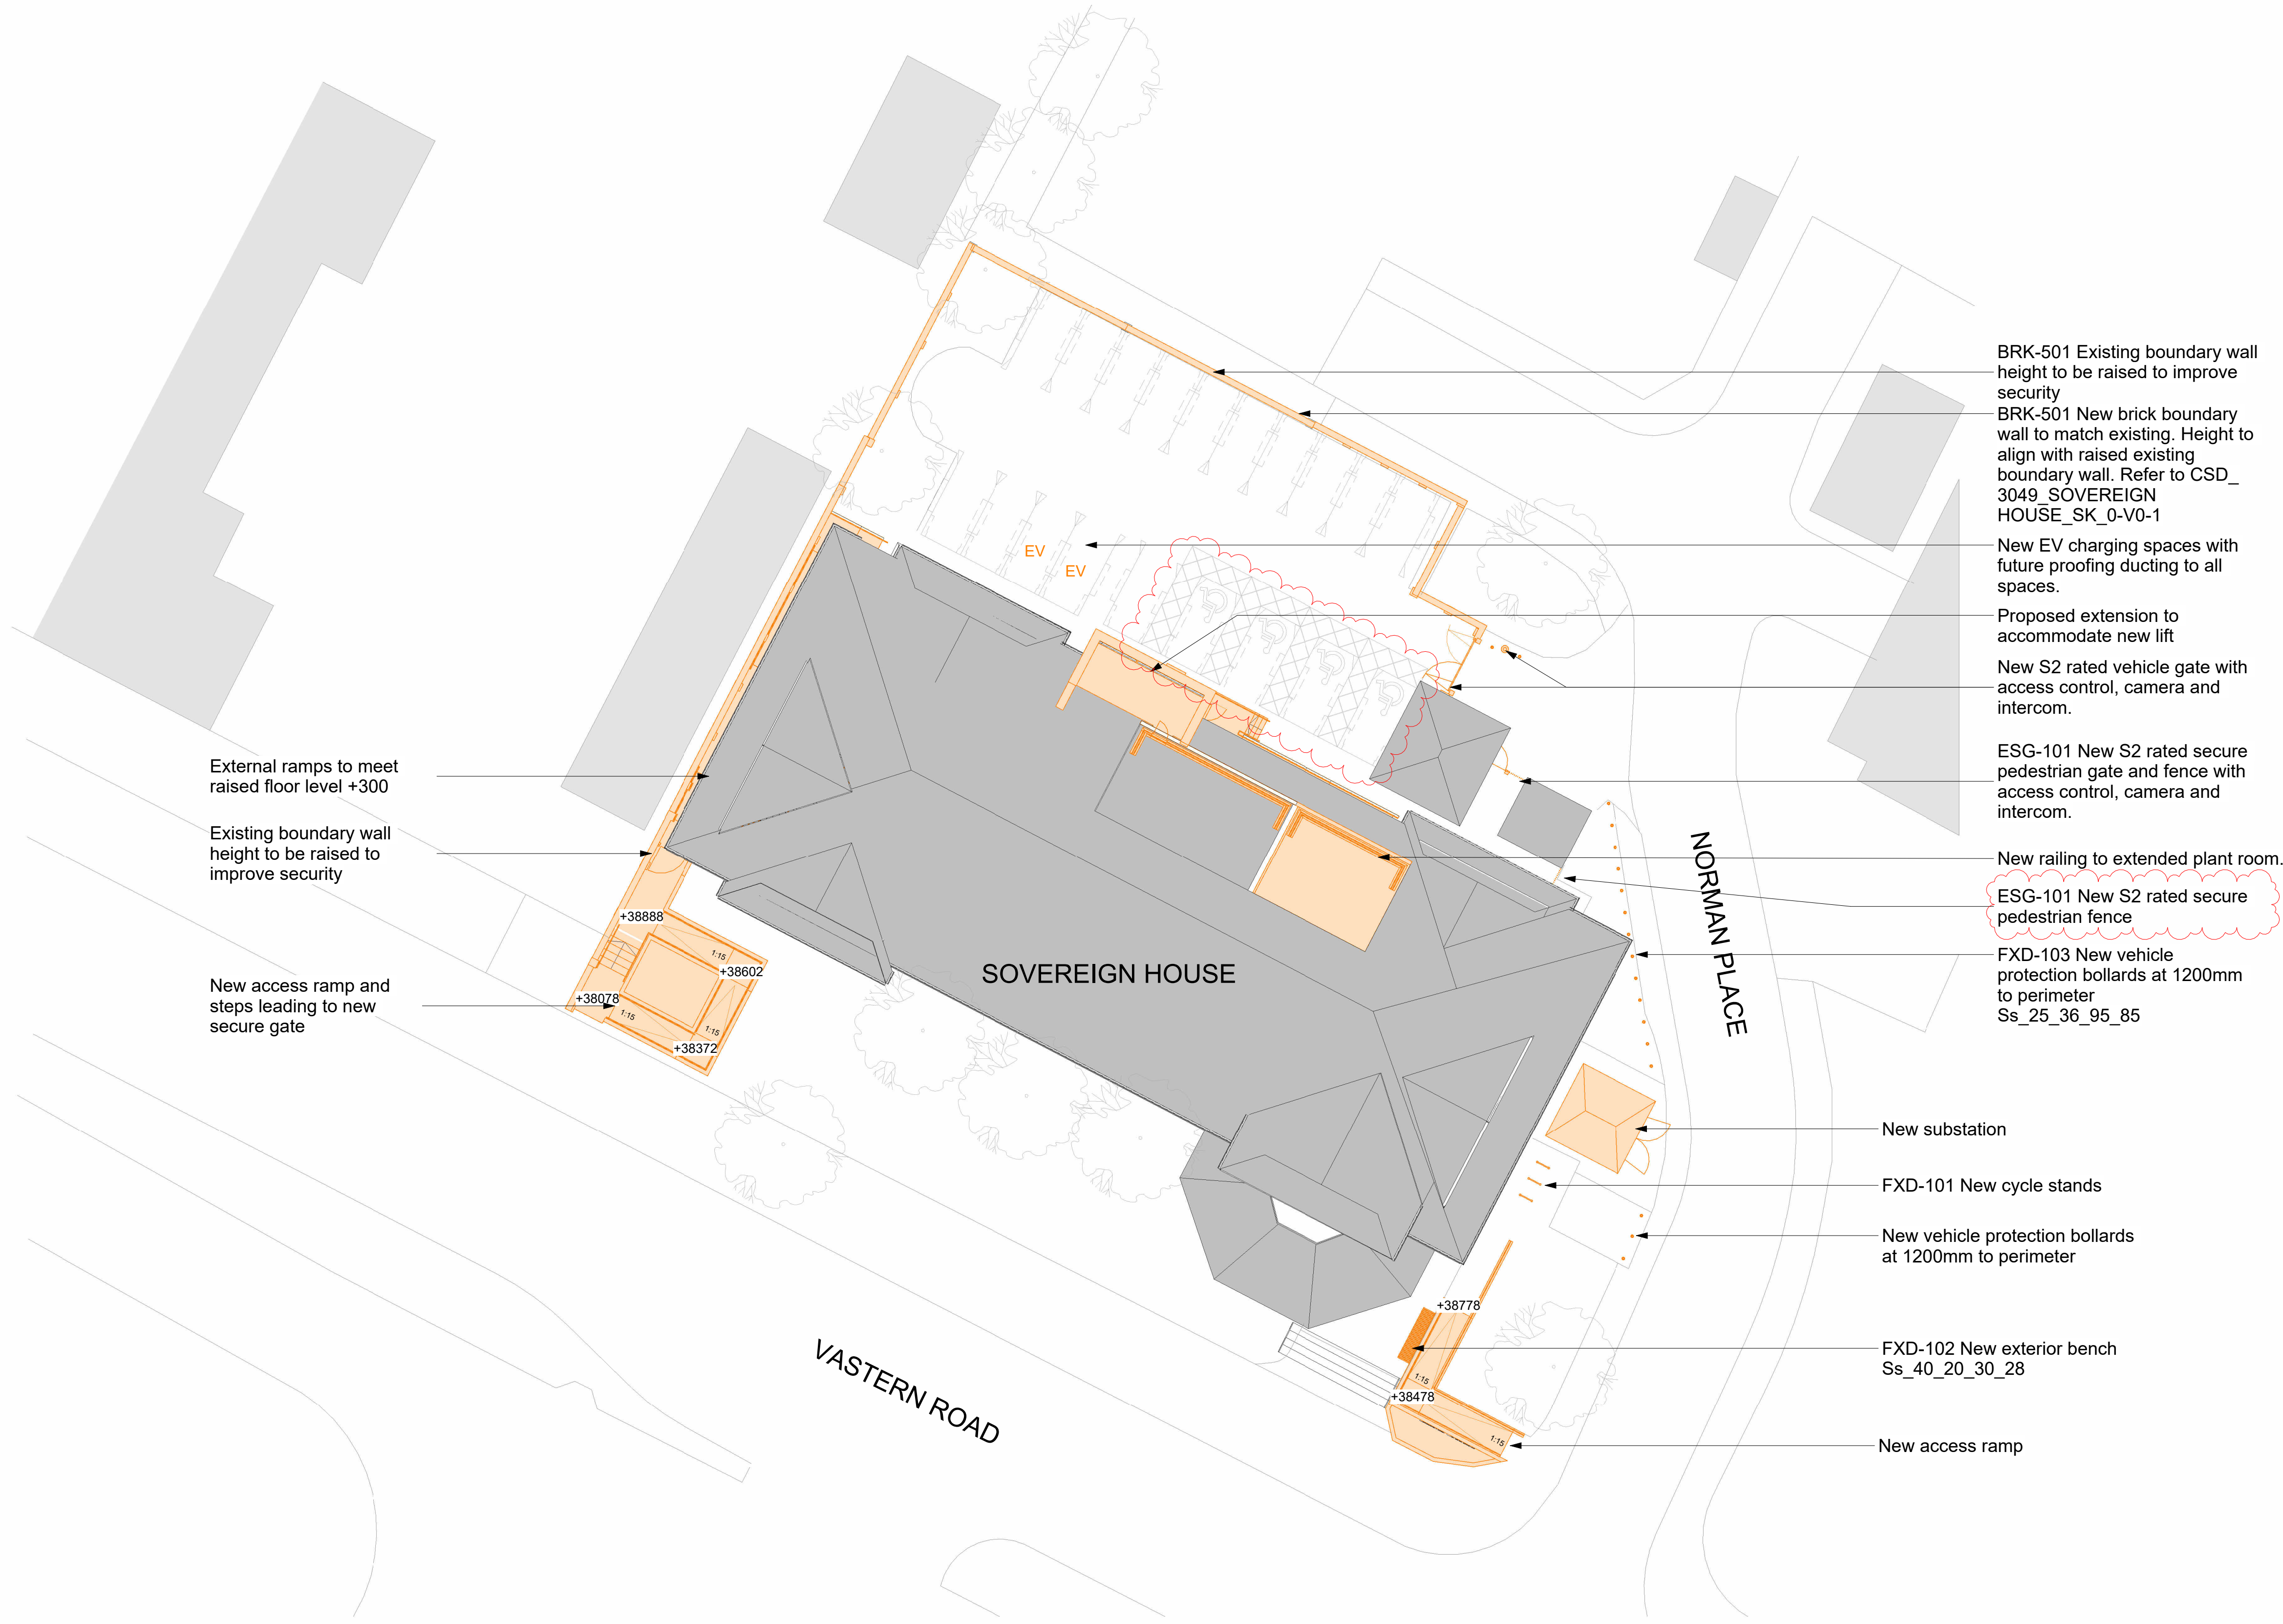

1 00 - Proposed Site Plan
1 : 200

