
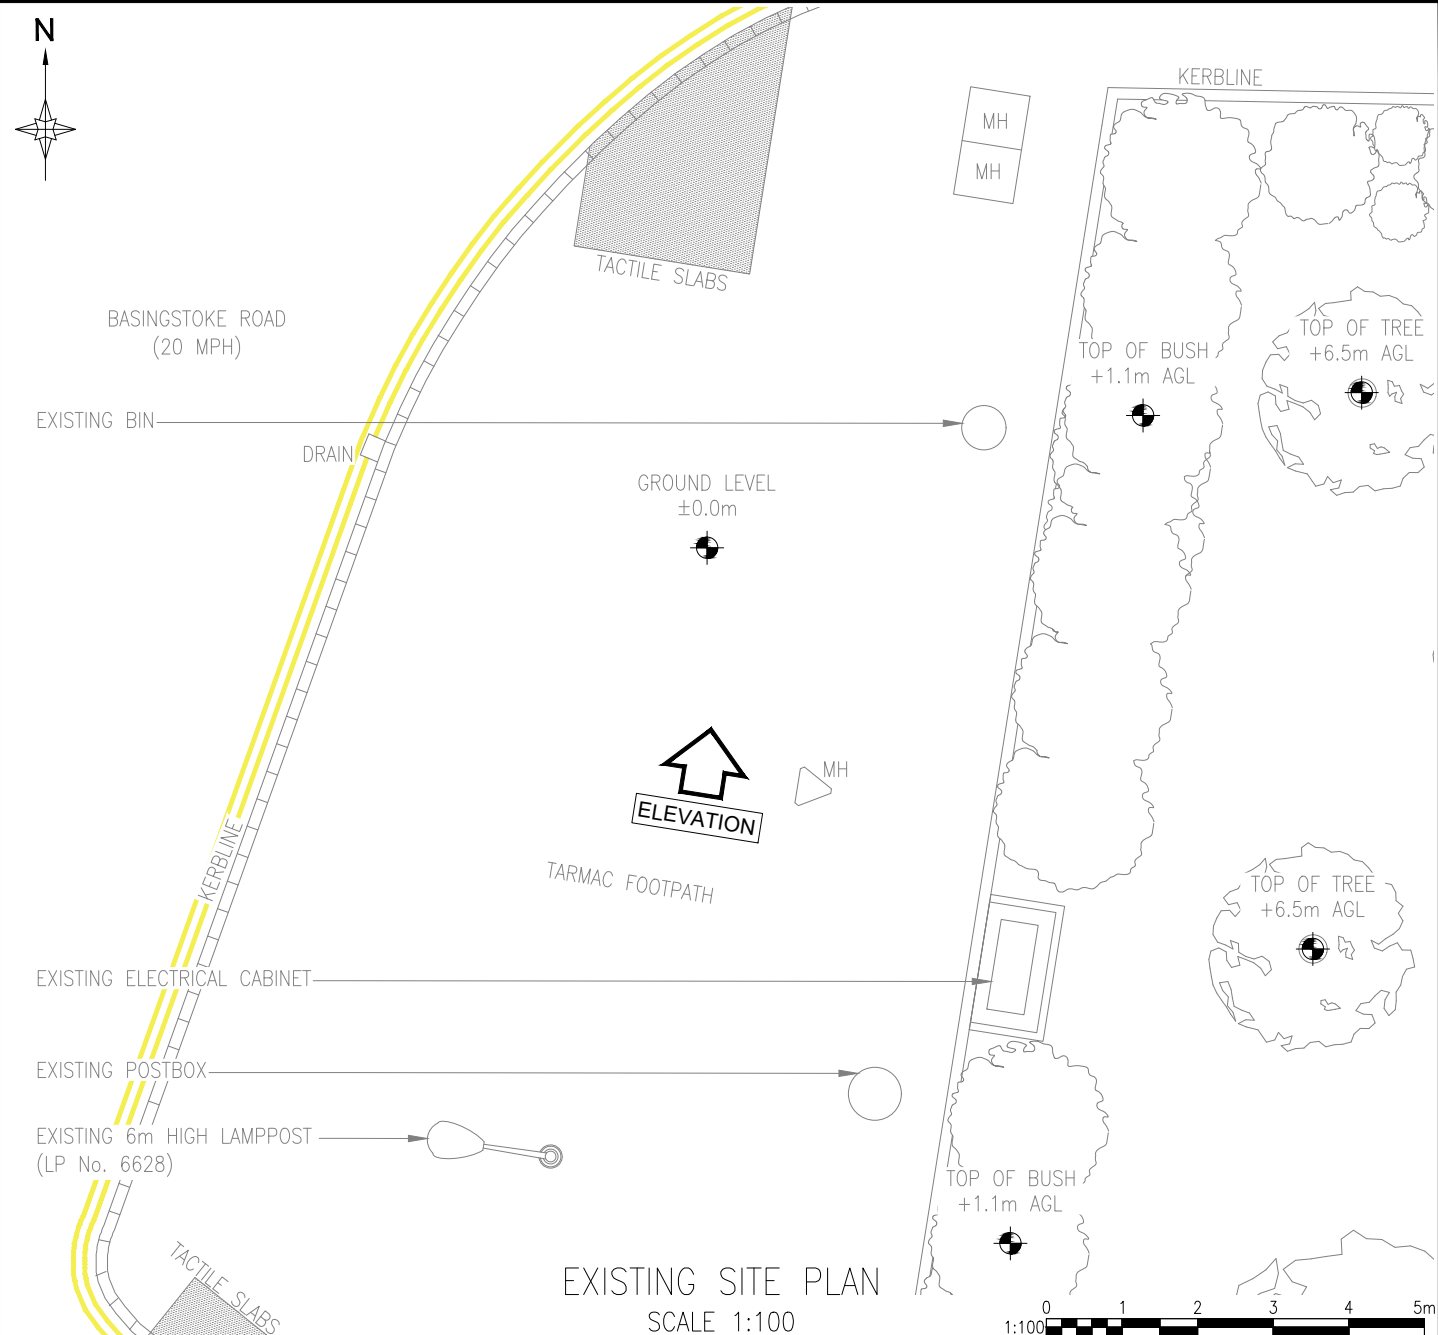
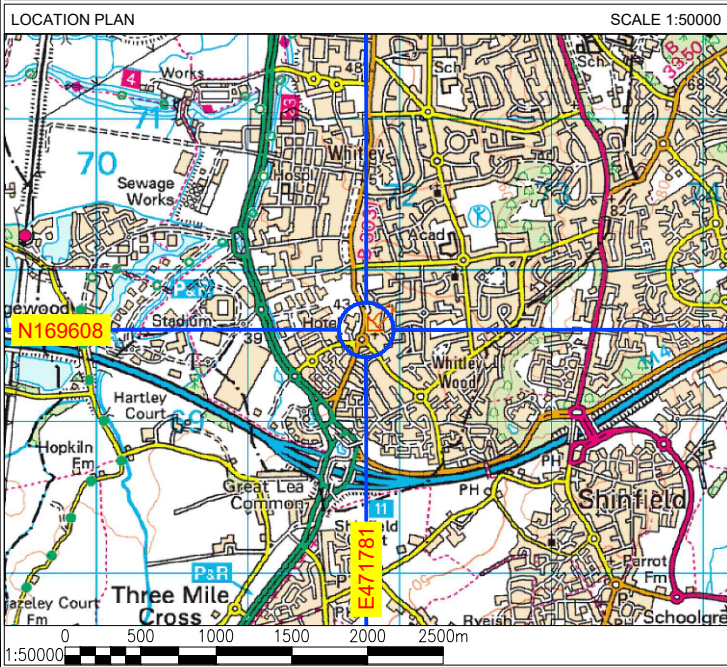




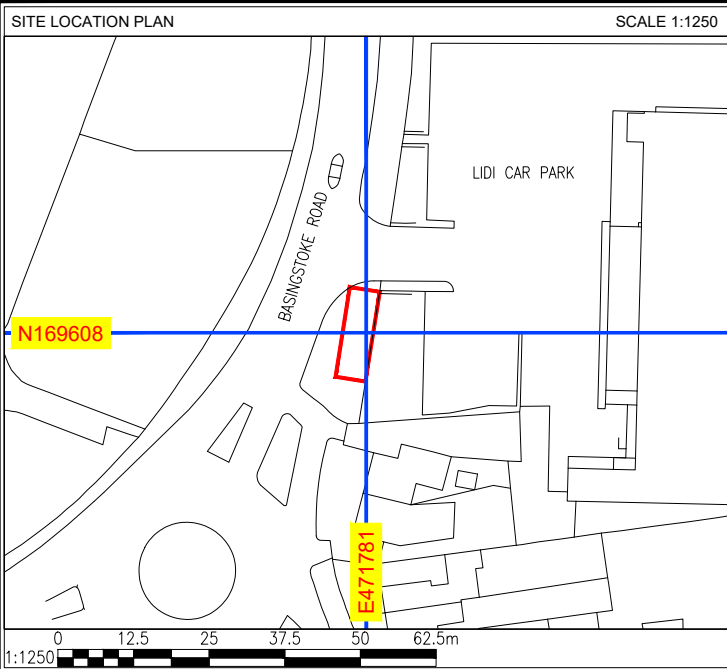


A	ISSUED FOR APPROVAL					HC	16.09.26
REV	DESCRIPTION					BY	DATE
SCALE AS SHOW WHEN PRINTED AT A4		DRAWN	HC	CHECKED	DCC	ALL DIMENSIONS IN mm U.N.O	
		DATE	16.09.26	DATE	16.09.26		
LOCATION PLAN - Digital Mapping Solutions from Promap							
SITE BLOCK PLAN - Digital Mapping Solutions from Promap							
Ordnance Survey (c) Crown Copyright 2025. All rights reserved. Licence number 100022432							

DRAWING TITLE
STREET HUB
SSE-79
001 - EXISTING SITE PLAN

SITE ADDRESS
579 BASINGSTOKE ROAD
READING
RG2 0SJ

REV	A
-----	---

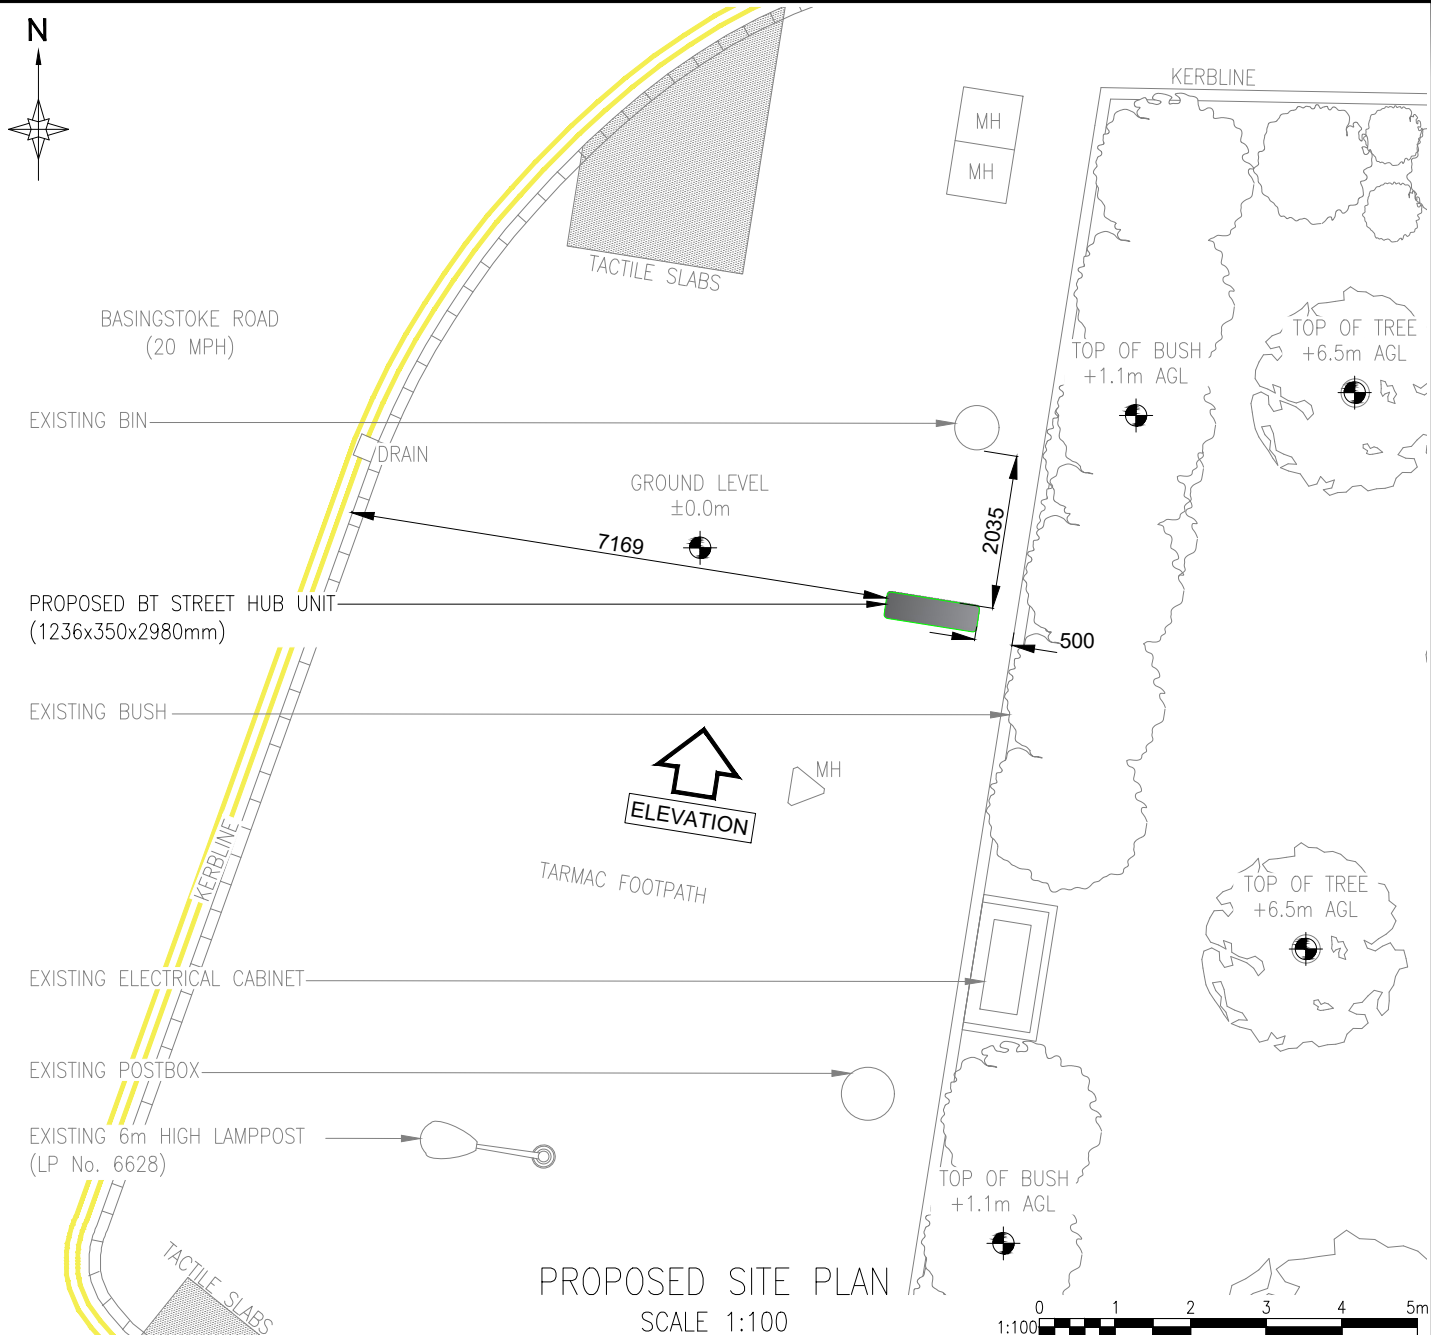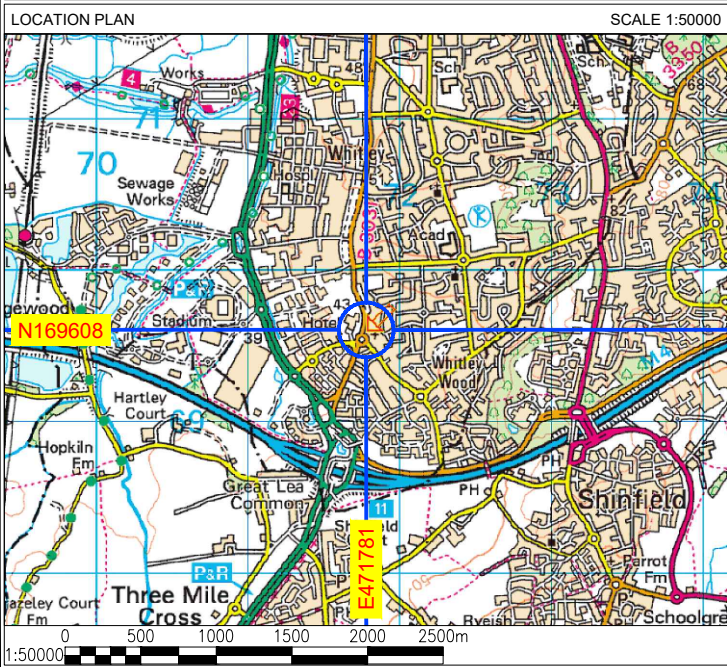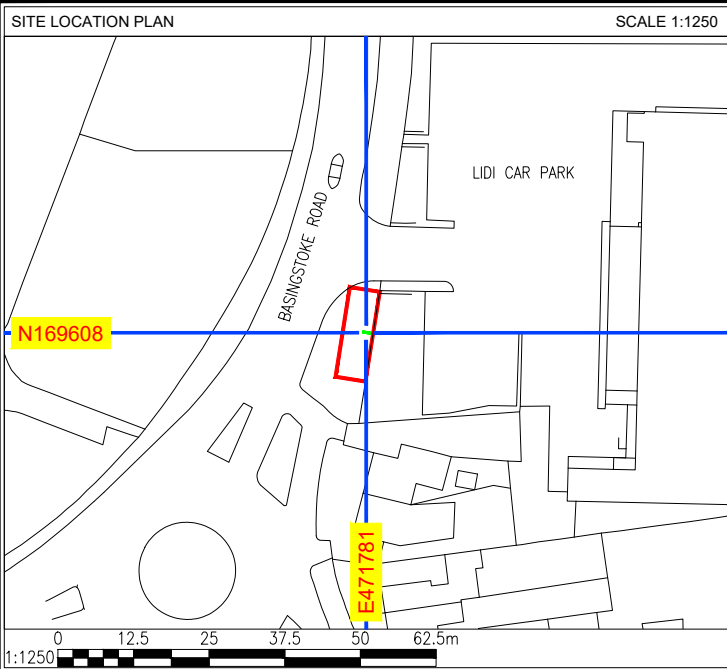

A	ISSUED FOR APPROVAL				HC	16.09.26
REV	DESCRIPTION				BY	DATE
SCALE AS SHOW WHEN PRINTED AT A4	DRAWN	HC	CHECKED	DCC	ALL DIMENSIONS IN mm U.N.O	
	DATE	16.09.26	DATE	16.09.26		
LOCATION PLAN - Digital Mapping Solutions from Promap						
SITE BLOCK PLAN - Digital Mapping Solutions from Promap						
Ordnance Survey (c) Crown Copyright 2025. All rights reserved. Licence number 100022432						

DRAWING TITLE

STREET HUB

SSE-79

002 - PROPOSED SITE PLAN



SITE ADDRESS

579 BASINGSTOKE ROAD

READING

RG2 0SJ

REV A

 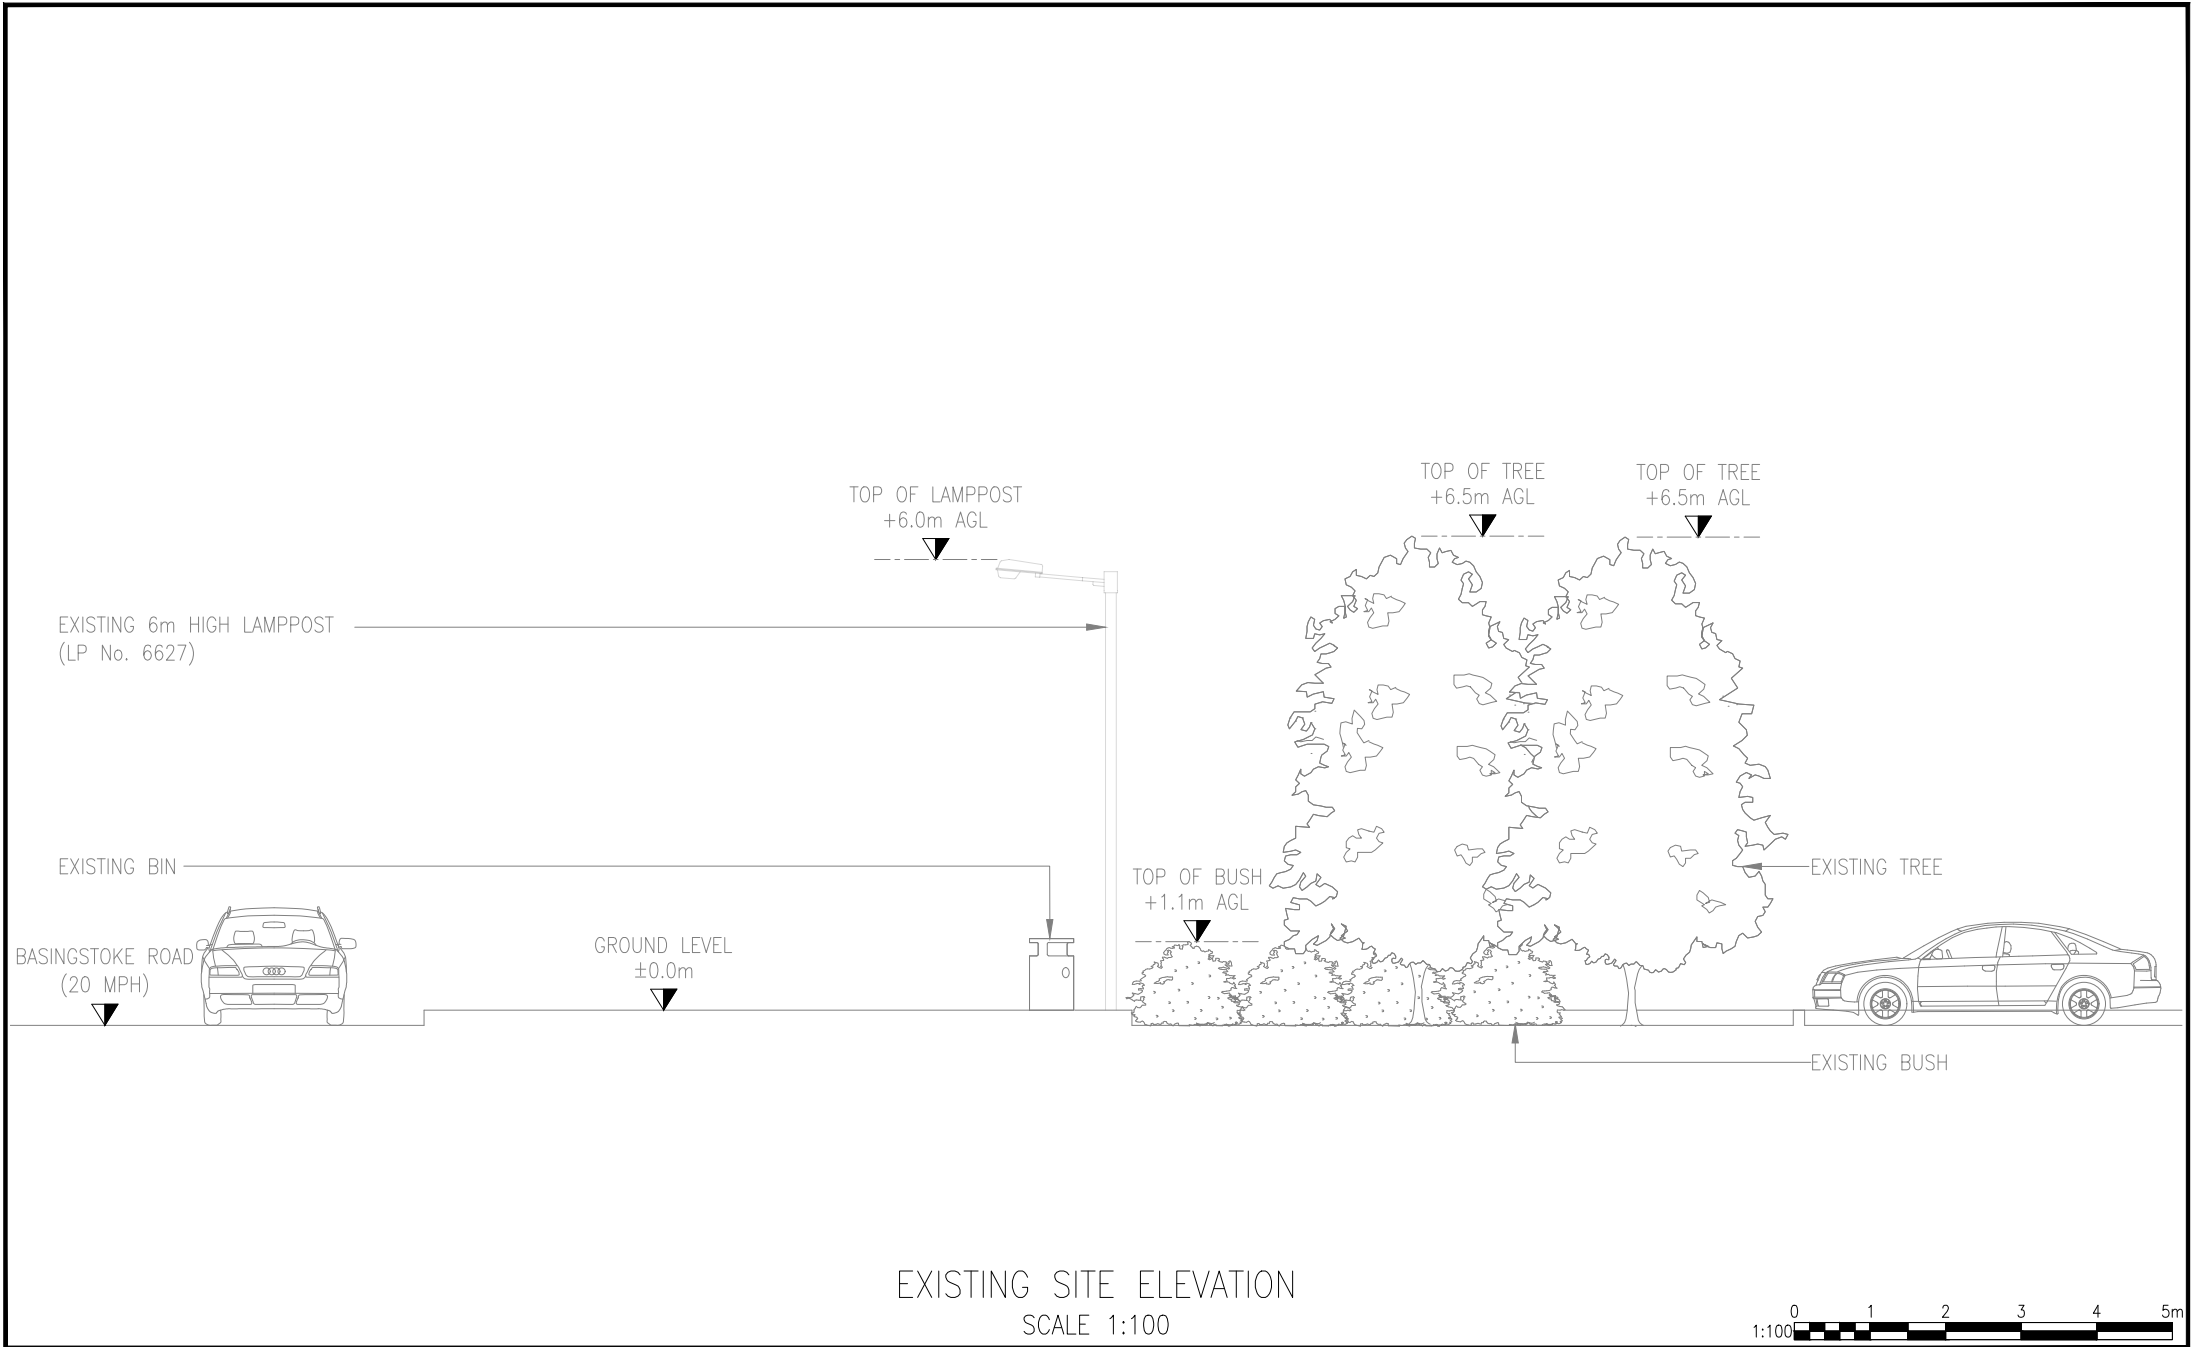


A	ISSUED FOR APPROVAL					HC	16.09.26
REV	DESCRIPTION					BY	DATE
SCALE AS SHOW WHEN PRINTED AT A4		DRAWN	HC	CHECKED	DCC	ALL DIMENSIONS IN mm U.N.O	
		DATE	16.09.26	DATE	16.09.26		
LOCATION PLAN - Digital Mapping Solutions from Promap							
SITE BLOCK PLAN - Digital Mapping Solutions from Promap							
Ordnance Survey (c) Crown Copyright 2025. All rights reserved. Licence number 100022432							

DRAWING TITLE
STREET HUB
SSE-79
003 - EXISTING SITE ELEVATION

SITE ADDRESS
579 BASINGSTOKE ROAD
READING
RG2 0SJ

REV	A
-----	---

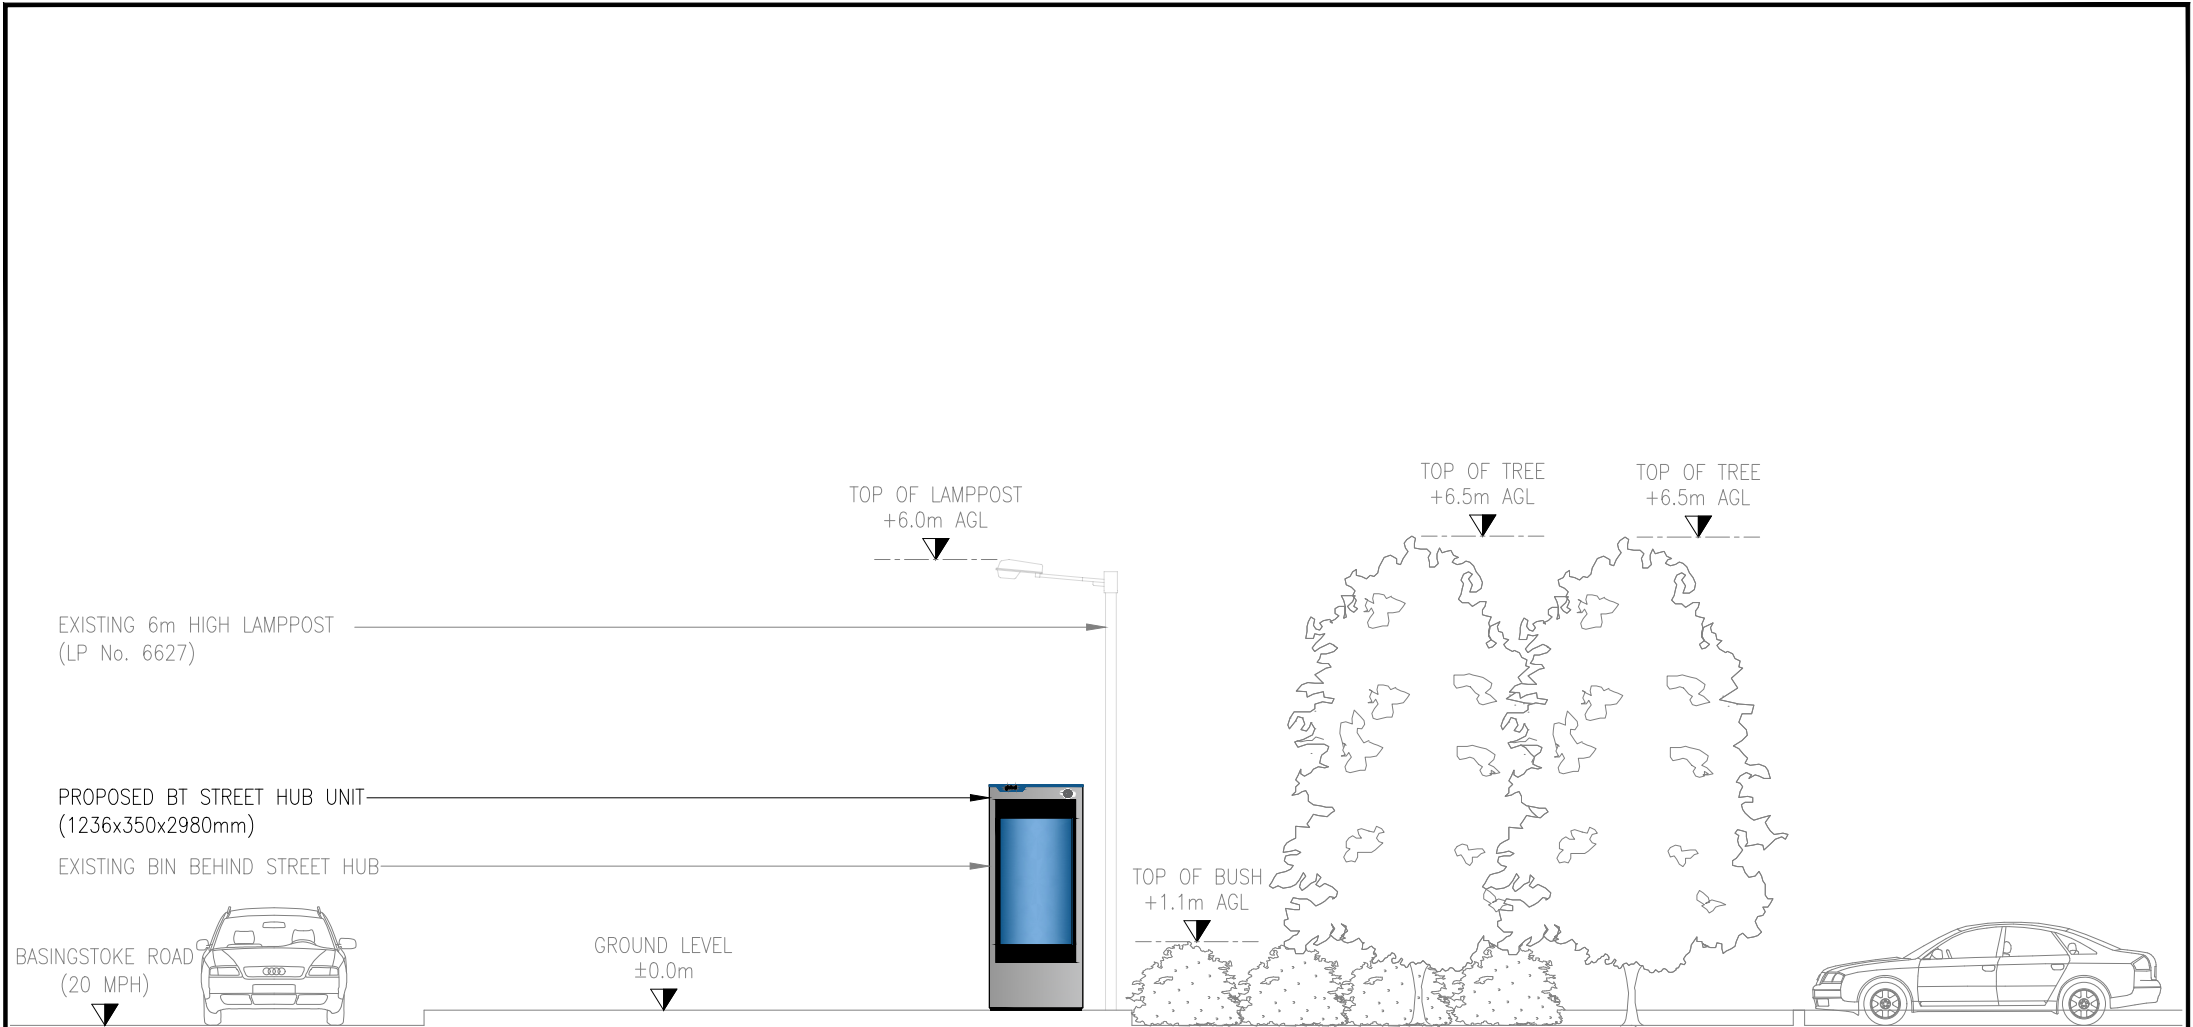

PROPOSED SITE ELEVATION
SCALE 1:100



A	ISSUED FOR APPROVAL					HC	16.09.26
REV	DESCRIPTION					BY	DATE
SCALE AS SHOW WHEN PRINTED AT A4	DRAWN	HC	CHECKED	DCC	ALL DIMENSIONS IN mm U.N.O		
	DATE	16.09.26	DATE	16.09.26			
LOCATION PLAN - Digital Mapping Solutions from Promap							
SITE BLOCK PLAN - Digital Mapping Solutions from Promap							
Ordnance Survey (c) Crown Copyright 2025. All rights reserved. Licence number 100022432							

DRAWING TITLE
STREET HUB
SSE-79
004 - PROPOSED SITE ELEVATION

SITE ADDRESS
579 BASINGSTOKE ROAD
READING
RG2 0SJ

REV A